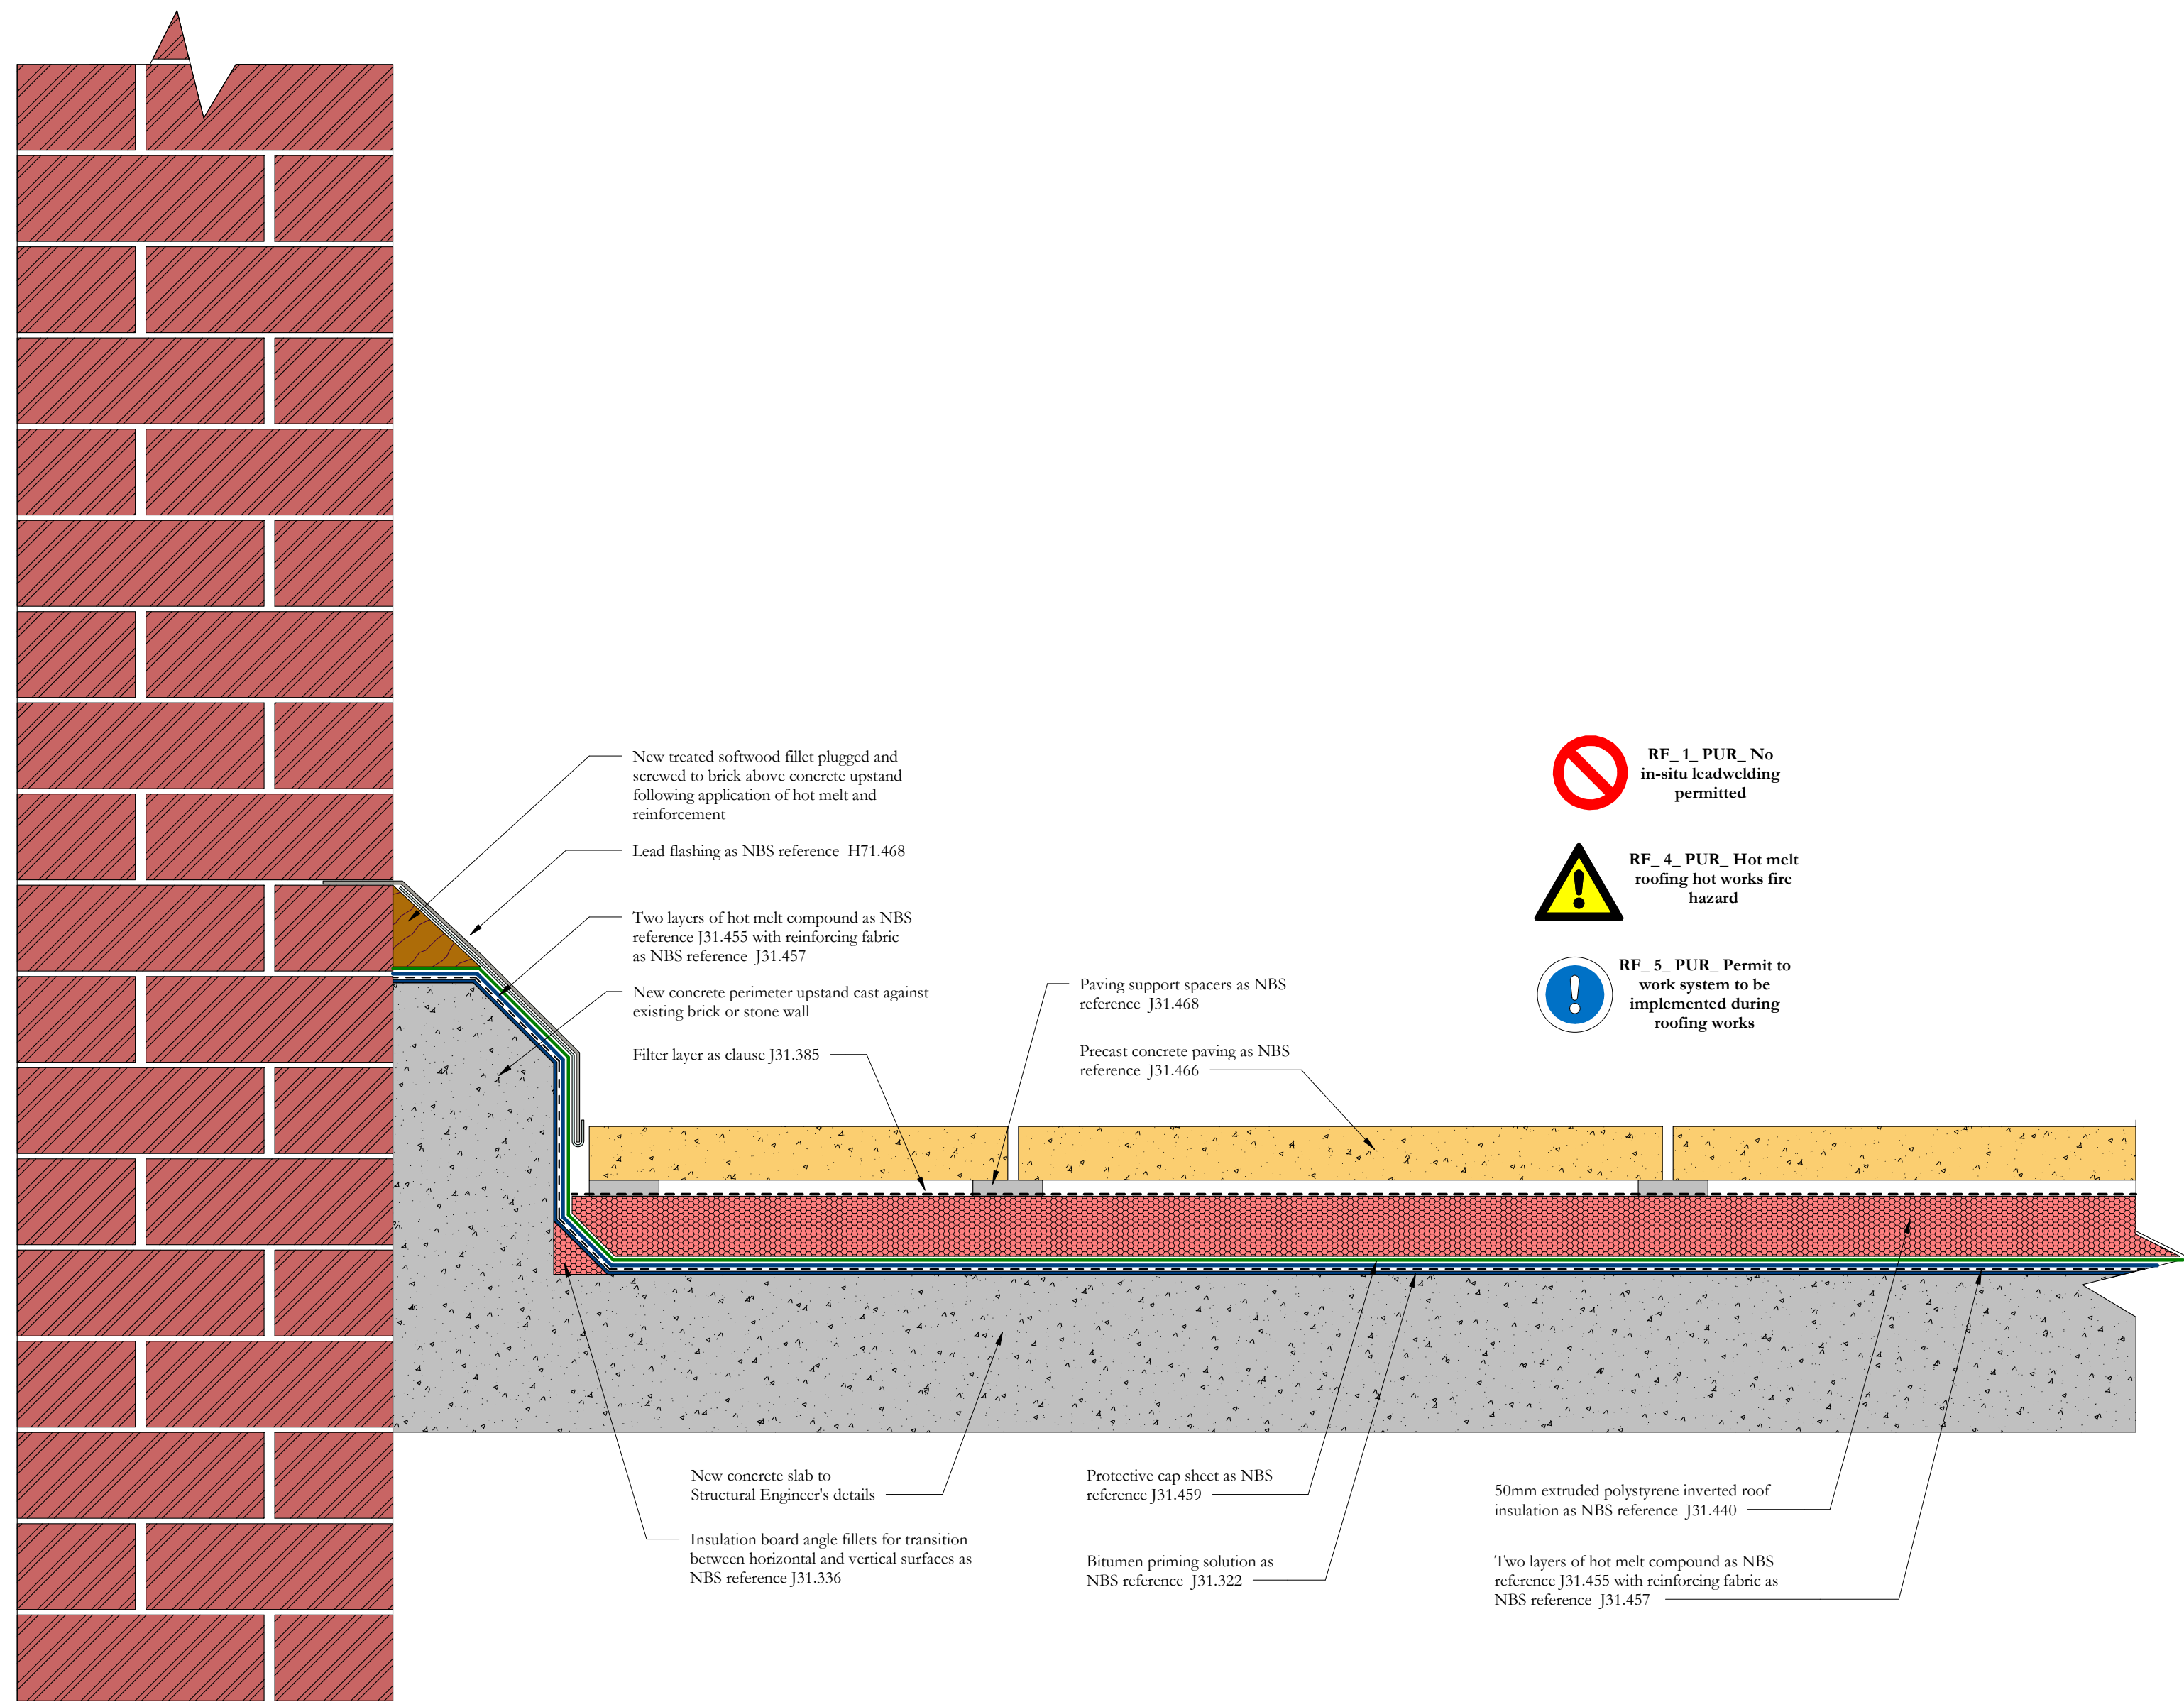


Scale Bars to be used as guidance only - refer to sheet size below

|          |      |      |       |       |    |
|----------|------|------|-------|-------|----|
| 1:100 mm | 1000 | 3000 | 5000  | 7000  |    |
| 1:200 mm | 5000 | 8000 | 10000 | 12000 |    |
| 1:500 M  | 5    | 15   | 25    | 35    |    |
| 1:1250 M | 10   | 30   | 50    | 70    | 90 |

**Notes:**  
Drawings are based on survey data and may not accurately represent what is physically present.  
Do not scale from this drawing. All dimensions are to be verified on site before proceeding with the work.  
All dimensions are in millimeters unless noted otherwise.  
Purcell shall be notified in writing of any discrepancies.

**Revision 05:** Build-up of layers in hot melt system amended to show one layer of bitumen hot melt compound followed by one layer of reinforcement, a further coat of hot melt compound and a felt capping sheet


**Revision 04:** Roof covering revised from asphalt to hot melt roofing system

**Revision 03:** Concrete perimeter upstand detail amended

|       |            |          |       |                            |
|-------|------------|----------|-------|----------------------------|
| -     | 11/06/2019 | JC       | GR    | First Issue                |
| 01    | 24/06/2019 | JC       | GR    | Annotation amended         |
| 02    | 30/09/2019 | GR       | TK    | Paper size ammended        |
| 03    | 24/08/2022 | JC       | GR    | See note in revision cloud |
| 04    | 12/06/2023 | GR       | TK    | See note in revision cloud |
| 05    | 19/06/2023 | JC       | GR    | See note in revision cloud |
| ISSUE | DATE       | APPROVED | DRAWN | DESCRIPTION                |



OUR  
TOWN  
HALL  
PROJECT

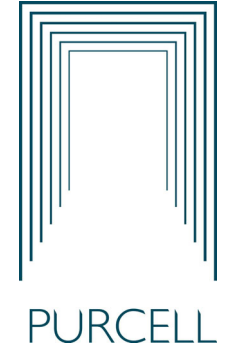

PURCELL

Project Office, Room 308, Town Hall, MANCHESTER M60 2L1  
+44 (0) 7970 097 432  
www.purcelluk.com

|                |                                                      |
|----------------|------------------------------------------------------|
| PROJECT STATUS | RIBA Stage 5                                         |
| CLIENT         | Manchester City Council                              |
| PROJECT        | Our Town Hall                                        |
| DRAWING TITLE  | Plant deck roof membrane junction with existing wall |
| SIZE & SCALE   | A2: 1 : 5                                            |
| DRAWING STATUS | S4 Construction                                      |
| JOB NUMBER     | 236959                                               |
| DRAWING NO.    | OTH-PUR-TH-RF-DWG-A-7012 05                          |
| REV            |                                                      |

© PURCELL 2019. PURCELL ® IS THE TRADING NAME OF PURCELL ARCHITECTURE LTD.