


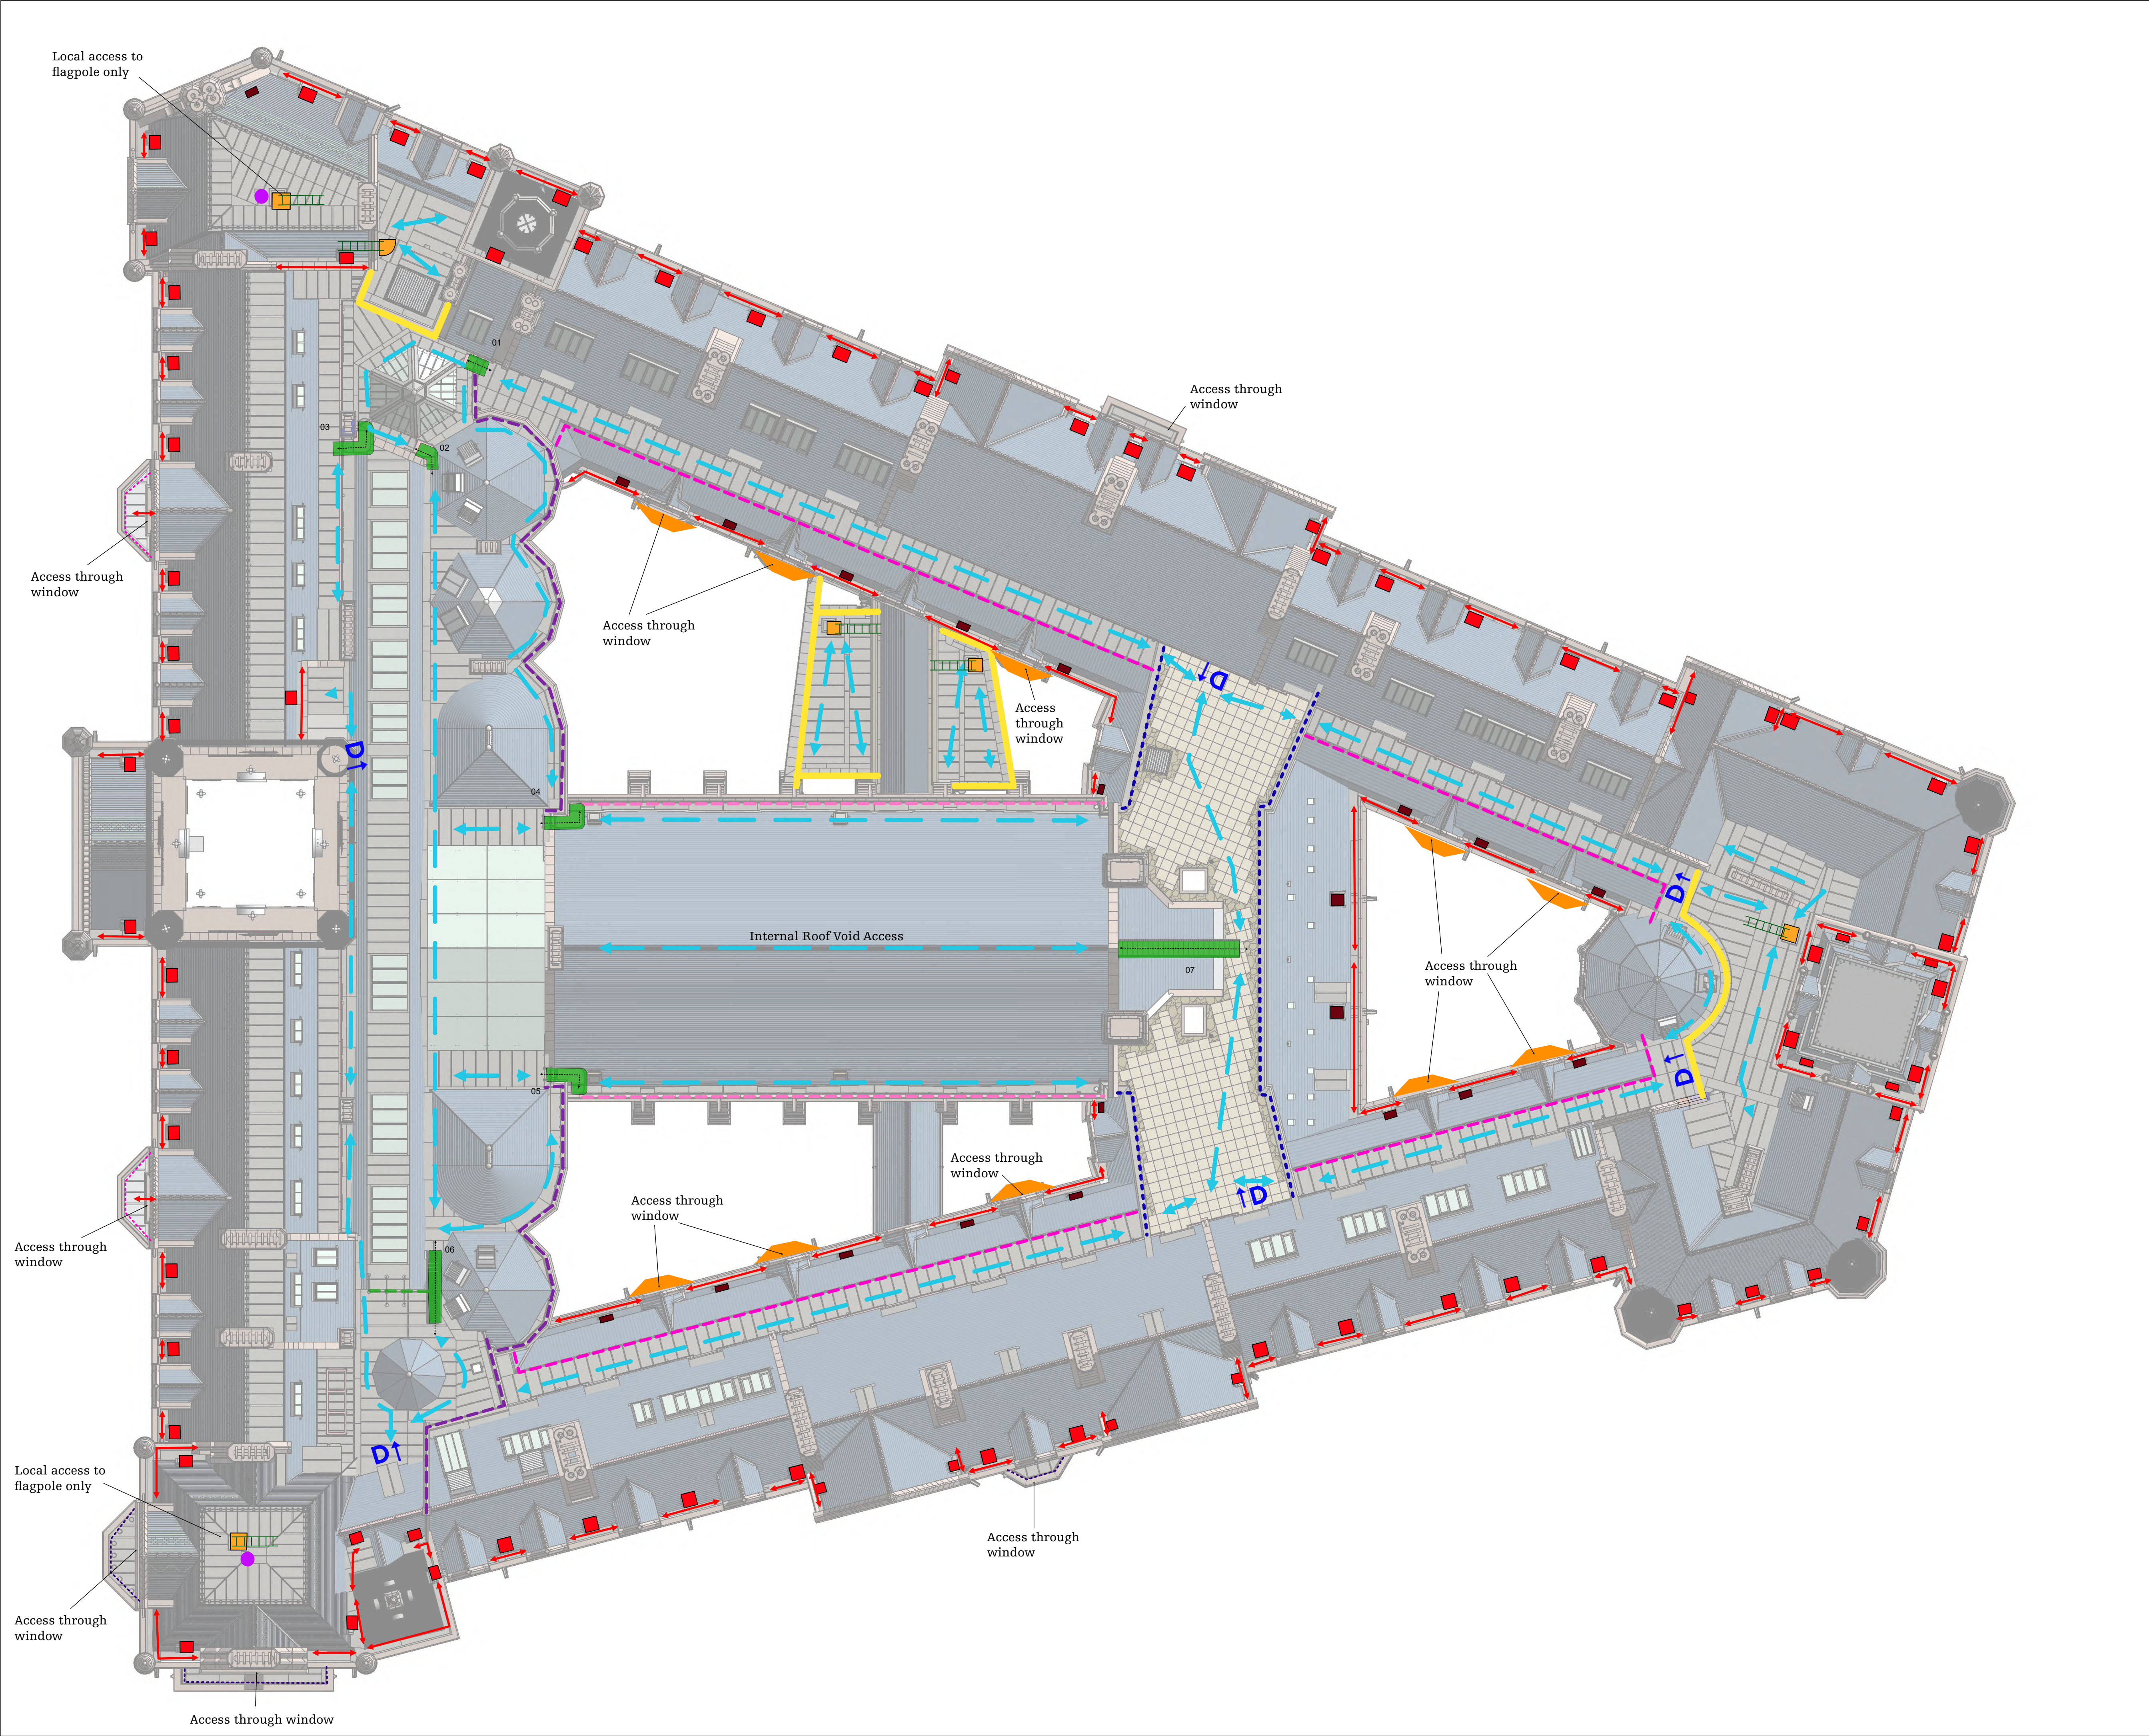

Scale Bars to be used as guidance only - refer to sheet size below

1:100	mm	1000	2000	3000	4000	5000	6000	7000	8000	9000	10000
1:200	mm	500	1000	1500	2000	2500	3000	3500	4000	4500	5000
1:500	M	5	10	15	20	25	30	35	40	45	50
1:1250	M	10	20	30	40	50	60	70	80	90	100


Notes:
Drawings are based on survey data and may not accurately represent what is physically present.
Do not scale from this drawing. All dimensions are to be verified on site before proceeding with the work.
All dimensions are in millimeters unless noted otherwise.
Purcell shall be notified in writing of any discrepancies.

- Key
- Access Hatch to Parapet gutter
 - Access Hatch to Parapet gutter
 - Gutter access from hatch
 - Access Hatch to Lead Roof
 - Doorway
 - Access route across roof
 - Roof Ladder
 - Ladder to access hatch
 - Edge Protection to Lead flat to Mansard roof
 - Edge Protection to parapet walls on lead flat
 - Edge Protection to great hall roof
 - Existing Edge Protection to balcony
 - Proposed Edge protection to balcony
 - Screen
 - Parapet Wall
 - Flagpole

-	08/02/21	GR	TK	First Issue
ISSUE	DATE	APPROVED	DRAWN	DESCRIPTION



OUR
TOWN
HALL
PROJECT

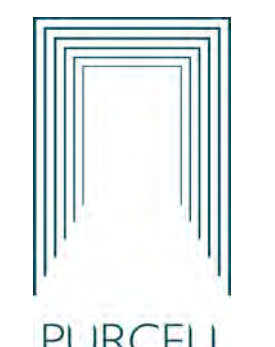

PURCELL

Project Office, Town Hall, MANCHESTER M60 2L1
+44 (0) 7970 097 432
www.purcelluk.com

PROJECT STATUS	Riba Stage 5
CLIENT	Manchester City Council
PROJECT	Our Town Hall
DRAWING TITLE	Roof Access Plan
SIZE & SCALE	A1: Not to scale
DRAWING STATUS	S3 - Review and Comment
JOB NUMBER	236959
DRAWING NO.	OTH-PUR-TH-RF-DWG-A-9485
REV	-

© PURCELL 2019. PURCELL ® IS THE TRADING NAME OF PURCELL ARCHITECTURE LTD.

08/02/2021 10:06:17