




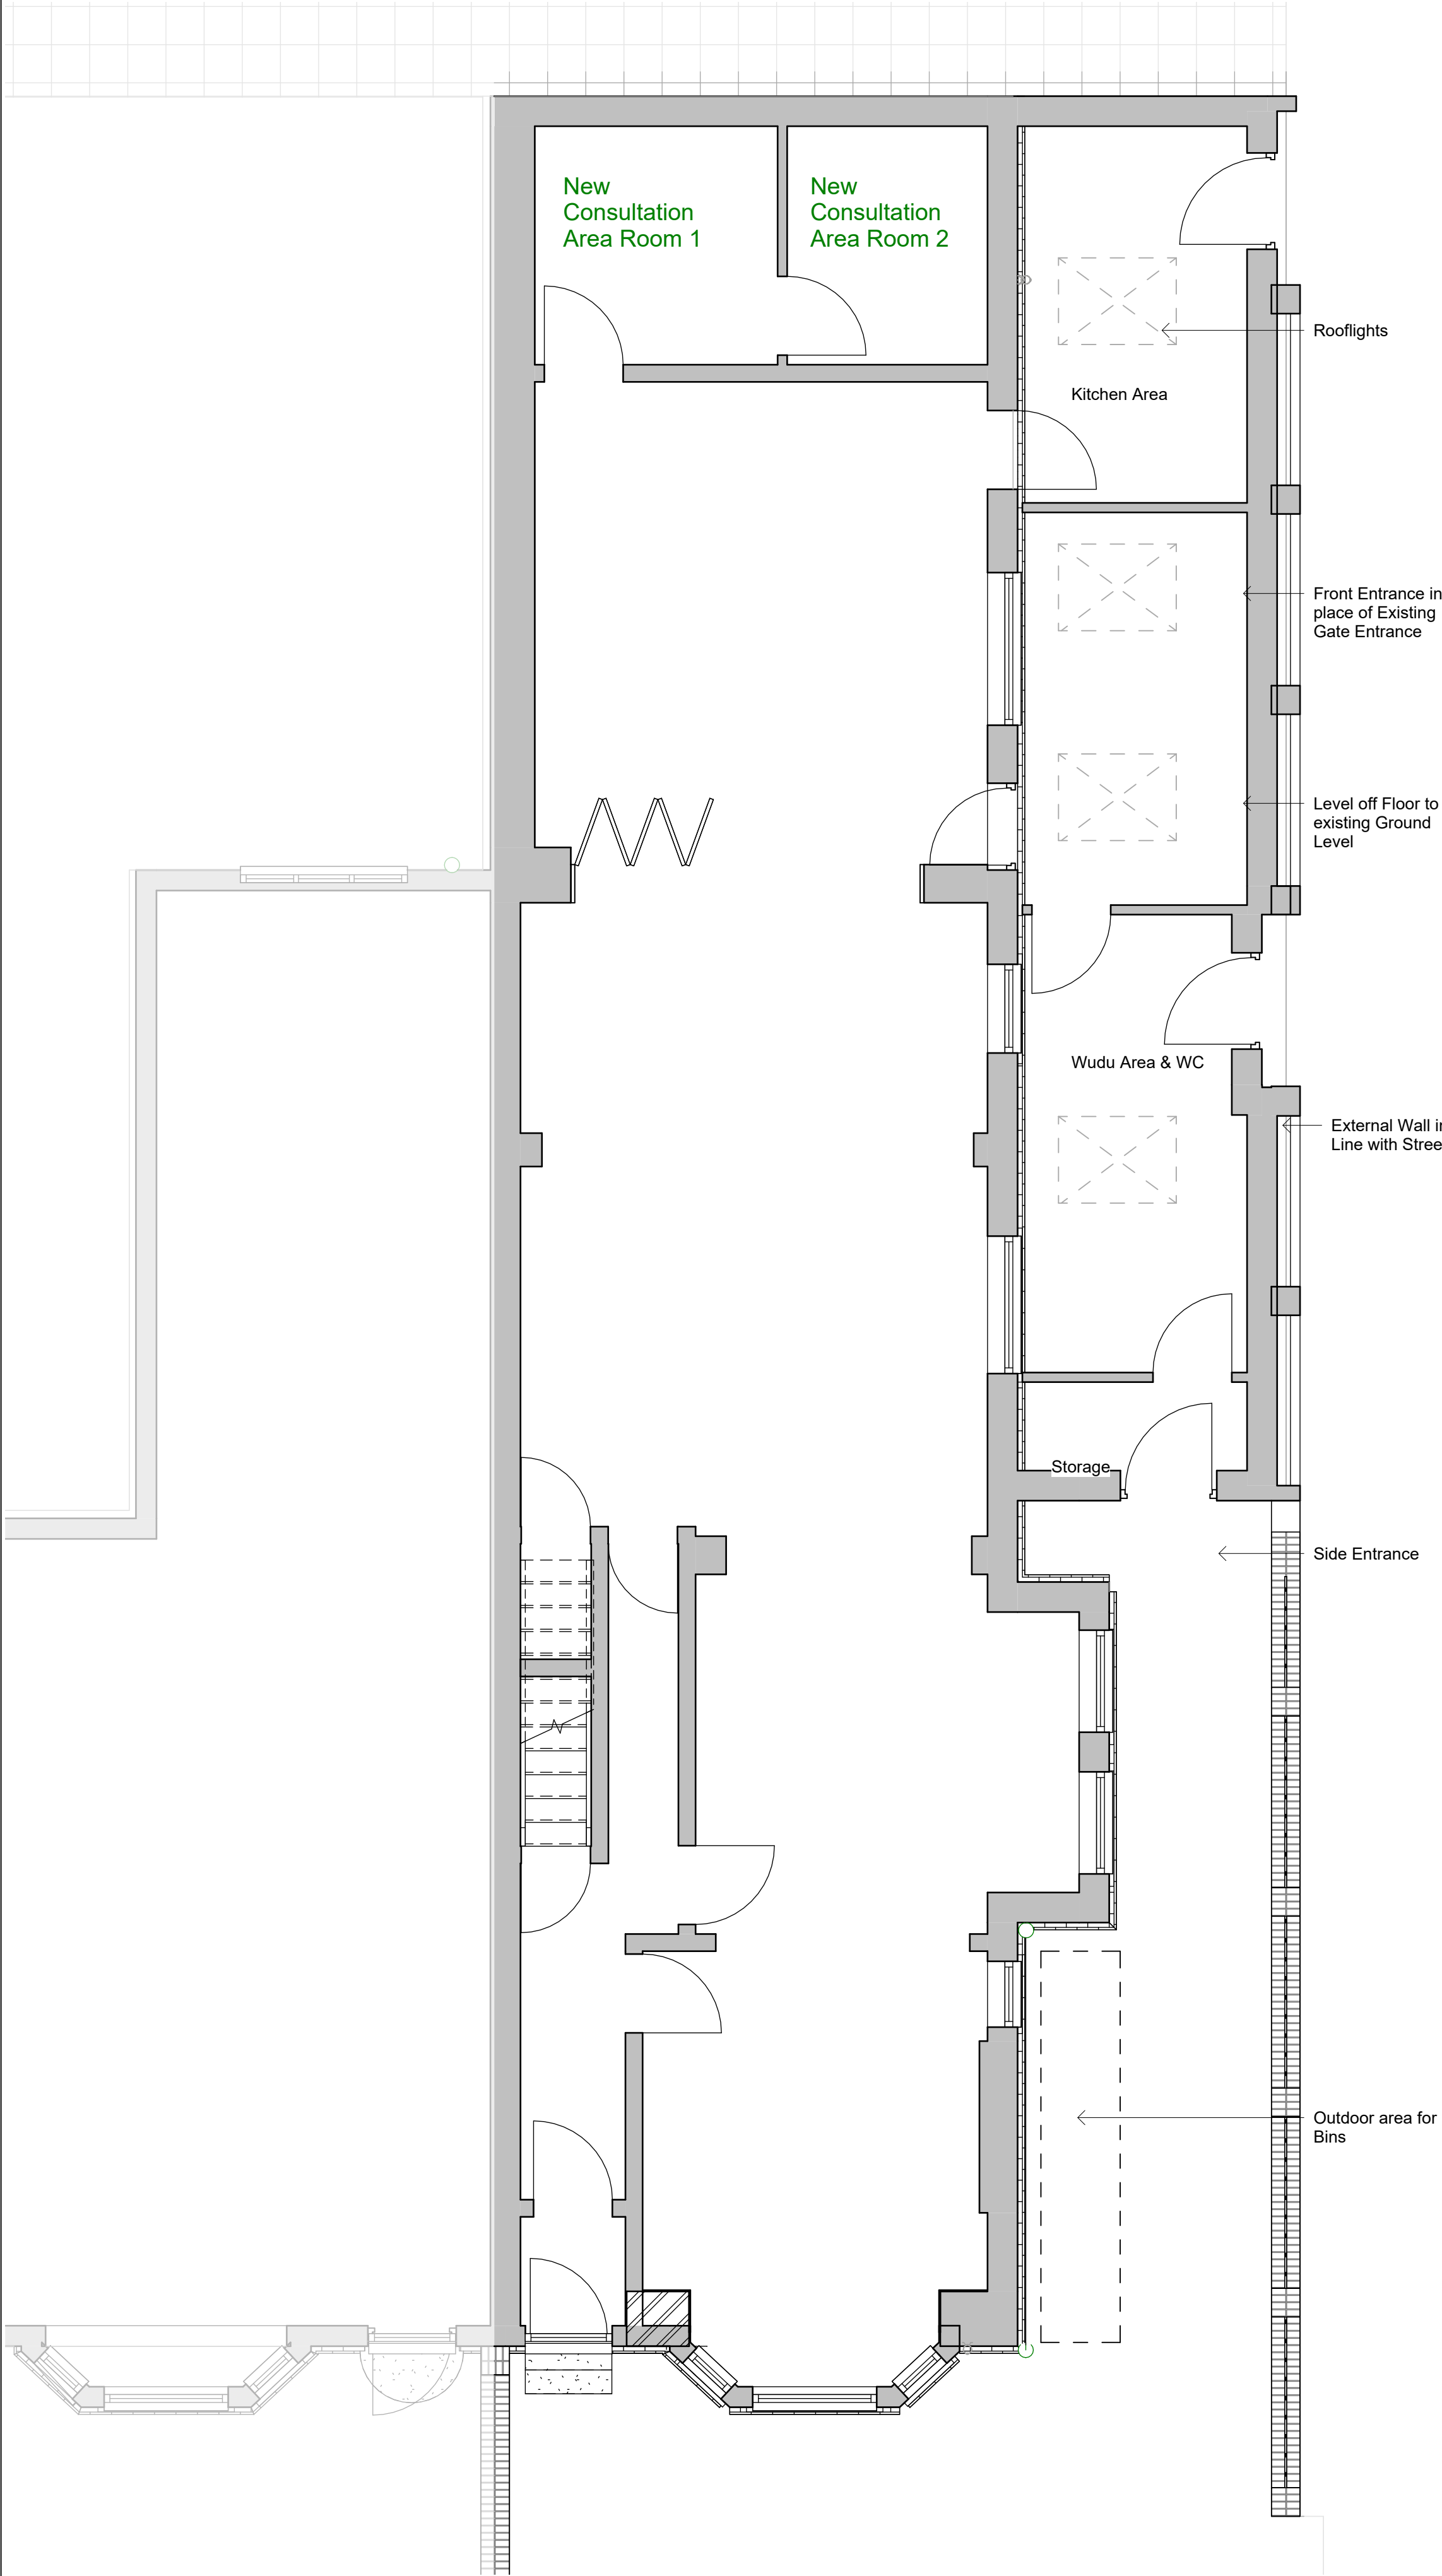

Proposed Ground Floor Plan
1 : 50

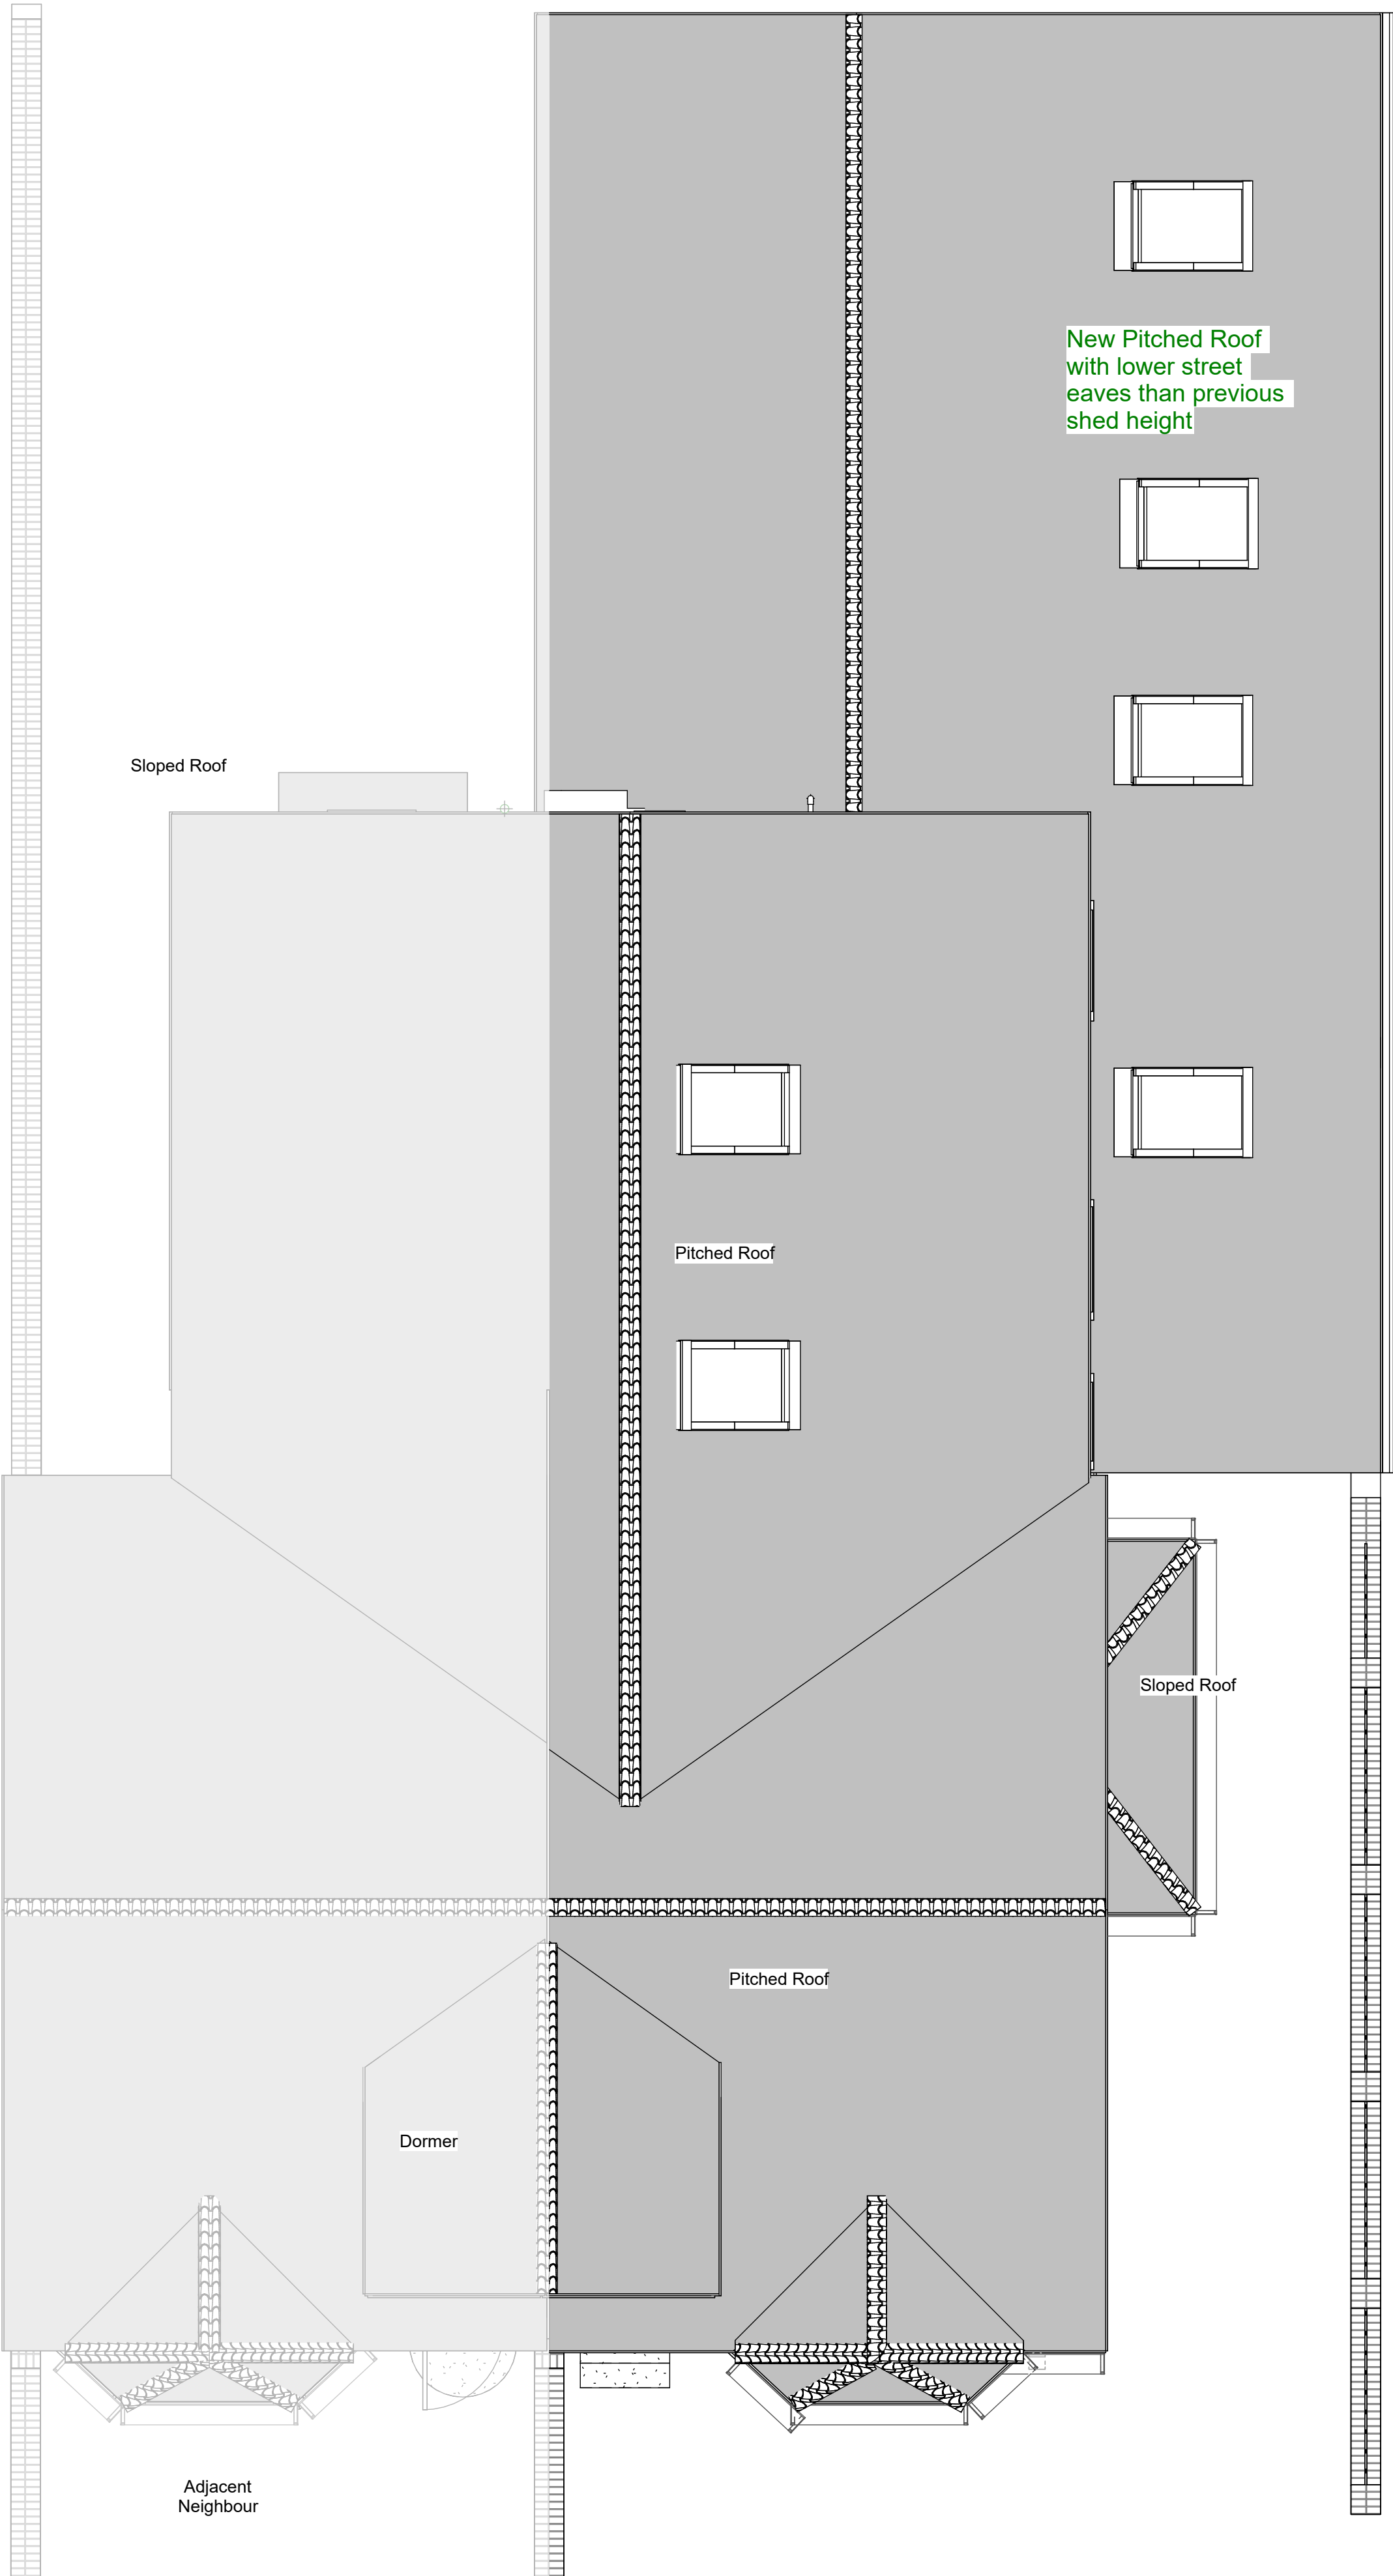

Proposed Roof Plan
1 : 50

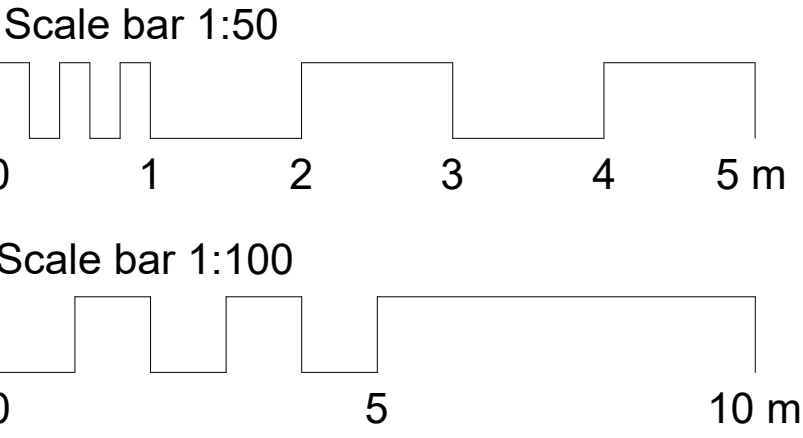

PLANNING

D	Amended to preapp comments	09.10.2025			
C	Amended to pre-app comments	28.09.2025			
B	Amended Drawings to Clients Comments	02.05.2024			
A	Amended Drawings to clients comments	19.02.2024			
Rev	Description	Issued	Dwn	Chk	

Client
Abdullah Hayat

Project
162 Hamilton Road M13 OPG

Drawing
Proposed Plans

Scale	Date	MM	US
1 : 50@A1	JAN '24		



Home Extension Advisory Service
Suite 318, Broadstone Mill, Broadstone Road, Stockport SK5 7DL
Email: info@heas.co.uk
Tel: 0161 443 4117


0070	03	10	D	Rev. No.
------	----	----	---	----------




Neighbour

Proposed Side Elevation 1
1 : 50

Scale bar 1:50

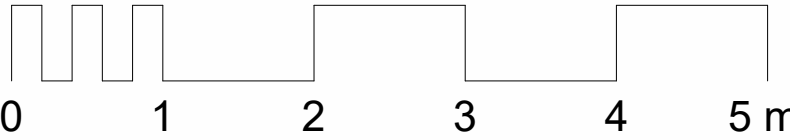

Scale bar 1:100

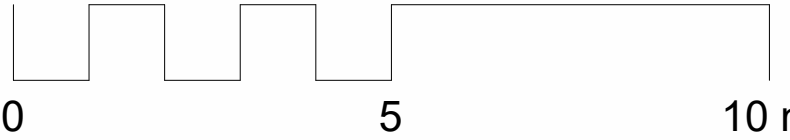

PLANNING

D	Amended to preapp comments	09.10.2025	
C	Amended to pre-app comments	28.09.2025	
B	Amended Drawings to Clients Comments	02.05.2024	
A	Amended Drawings to clients comments	19.02.2024	
Rev	Description	Issued	Dwn Chk

Client
Abdullah Hayat

Project
162 Hamilton Road M13 OPG

Drawing


Proposed Elevations

Scale	Date	MM	US
1 : 50@A1	JAN '24	MM	US



Home Extension Advisory Service
Suite 318, Broadstone Mill, Broadstone Road, Stockport SK5 7DL
Email: info@heas.co.uk
Tel: 0161 443 4117

0070	03	11	D
			Rev. No.

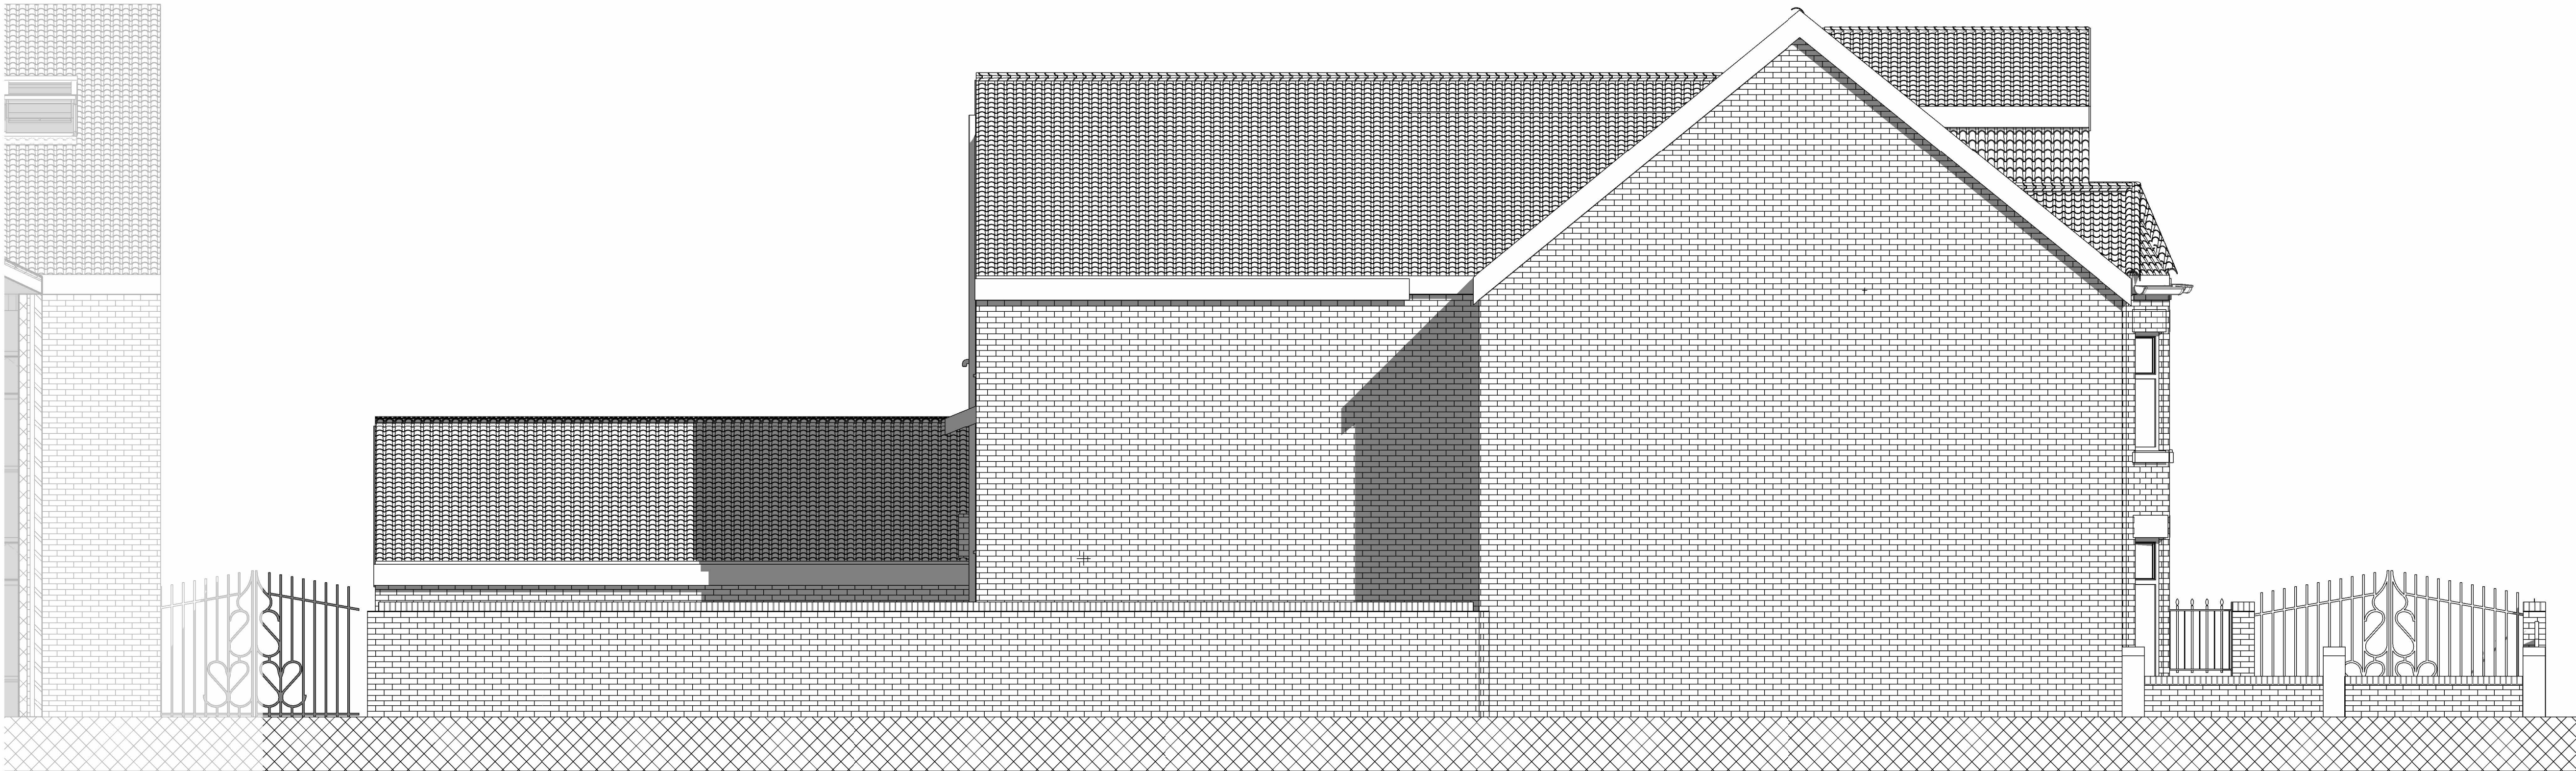

Neighbour

Proposed Side Elevation 2
1 : 50




Adjacent
Neighbour

Proposed Front Elevation
1 : 50



Proposed Rear Elevation
1 : 50

Adjacent
Neighbour

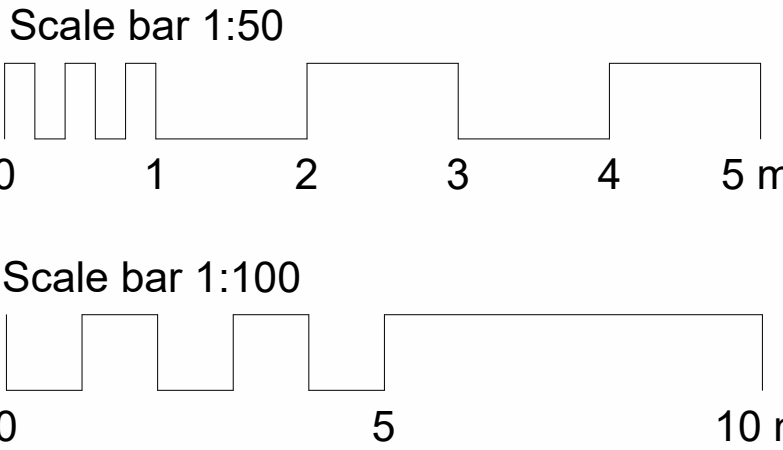

PLANNING

D	Amended to preapp comments	09.10.2025	
C	Amended to pre-app comments	28.09.2025	
B	Amended Drawings to Clients Comments	02.05.2024	
A	Amended Drawings to clients comments	19.02.2024	
Rev	Description	Issued	Dwn Chk

Client
Abdullah Hayat

Project
162 Hamilton Road M13 OPG

Drawing


Proposed Elevations

Scale	Date		
1 : 50@A1	JAN '24	MM	US




Home Extension Advisory Service
Suite 318, Broadstone Mill, Broadstone Road, Stockport SK5 7DL
Email: info@heas.co.uk
Tel: 0161 443 4117

0070	03	12	Rev. No. D
------	----	----	---------------

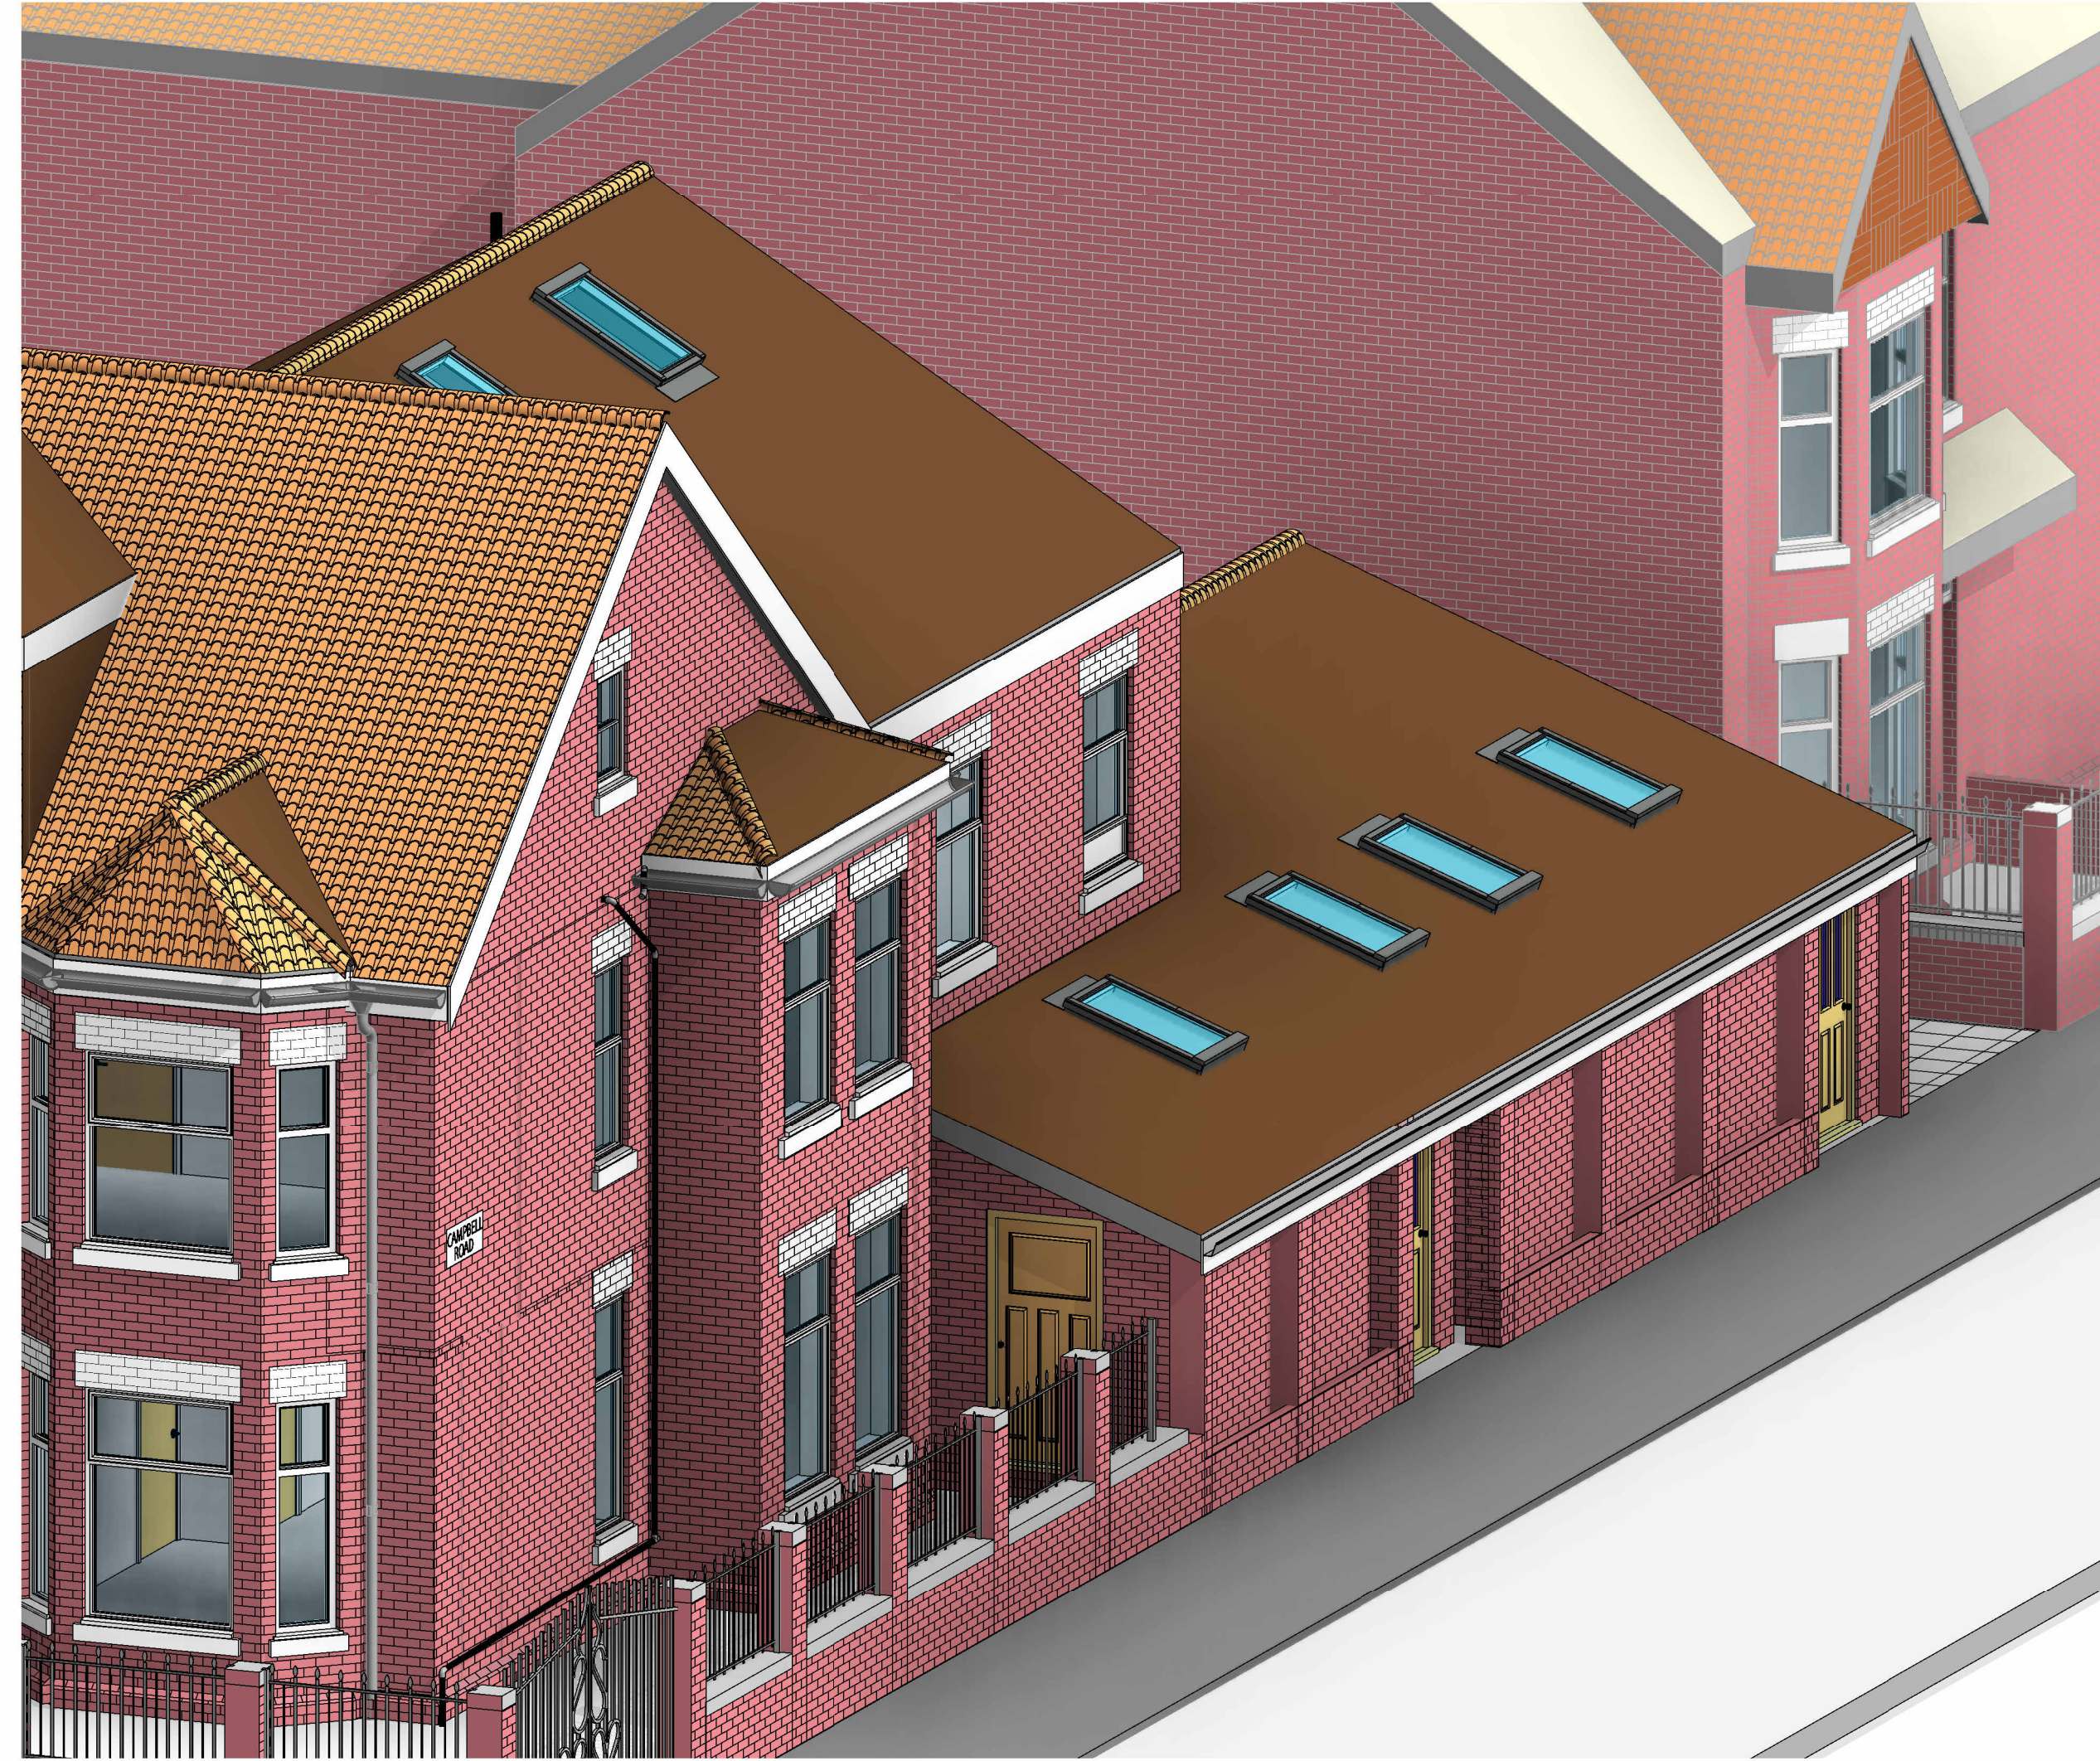

Proposed External View 1

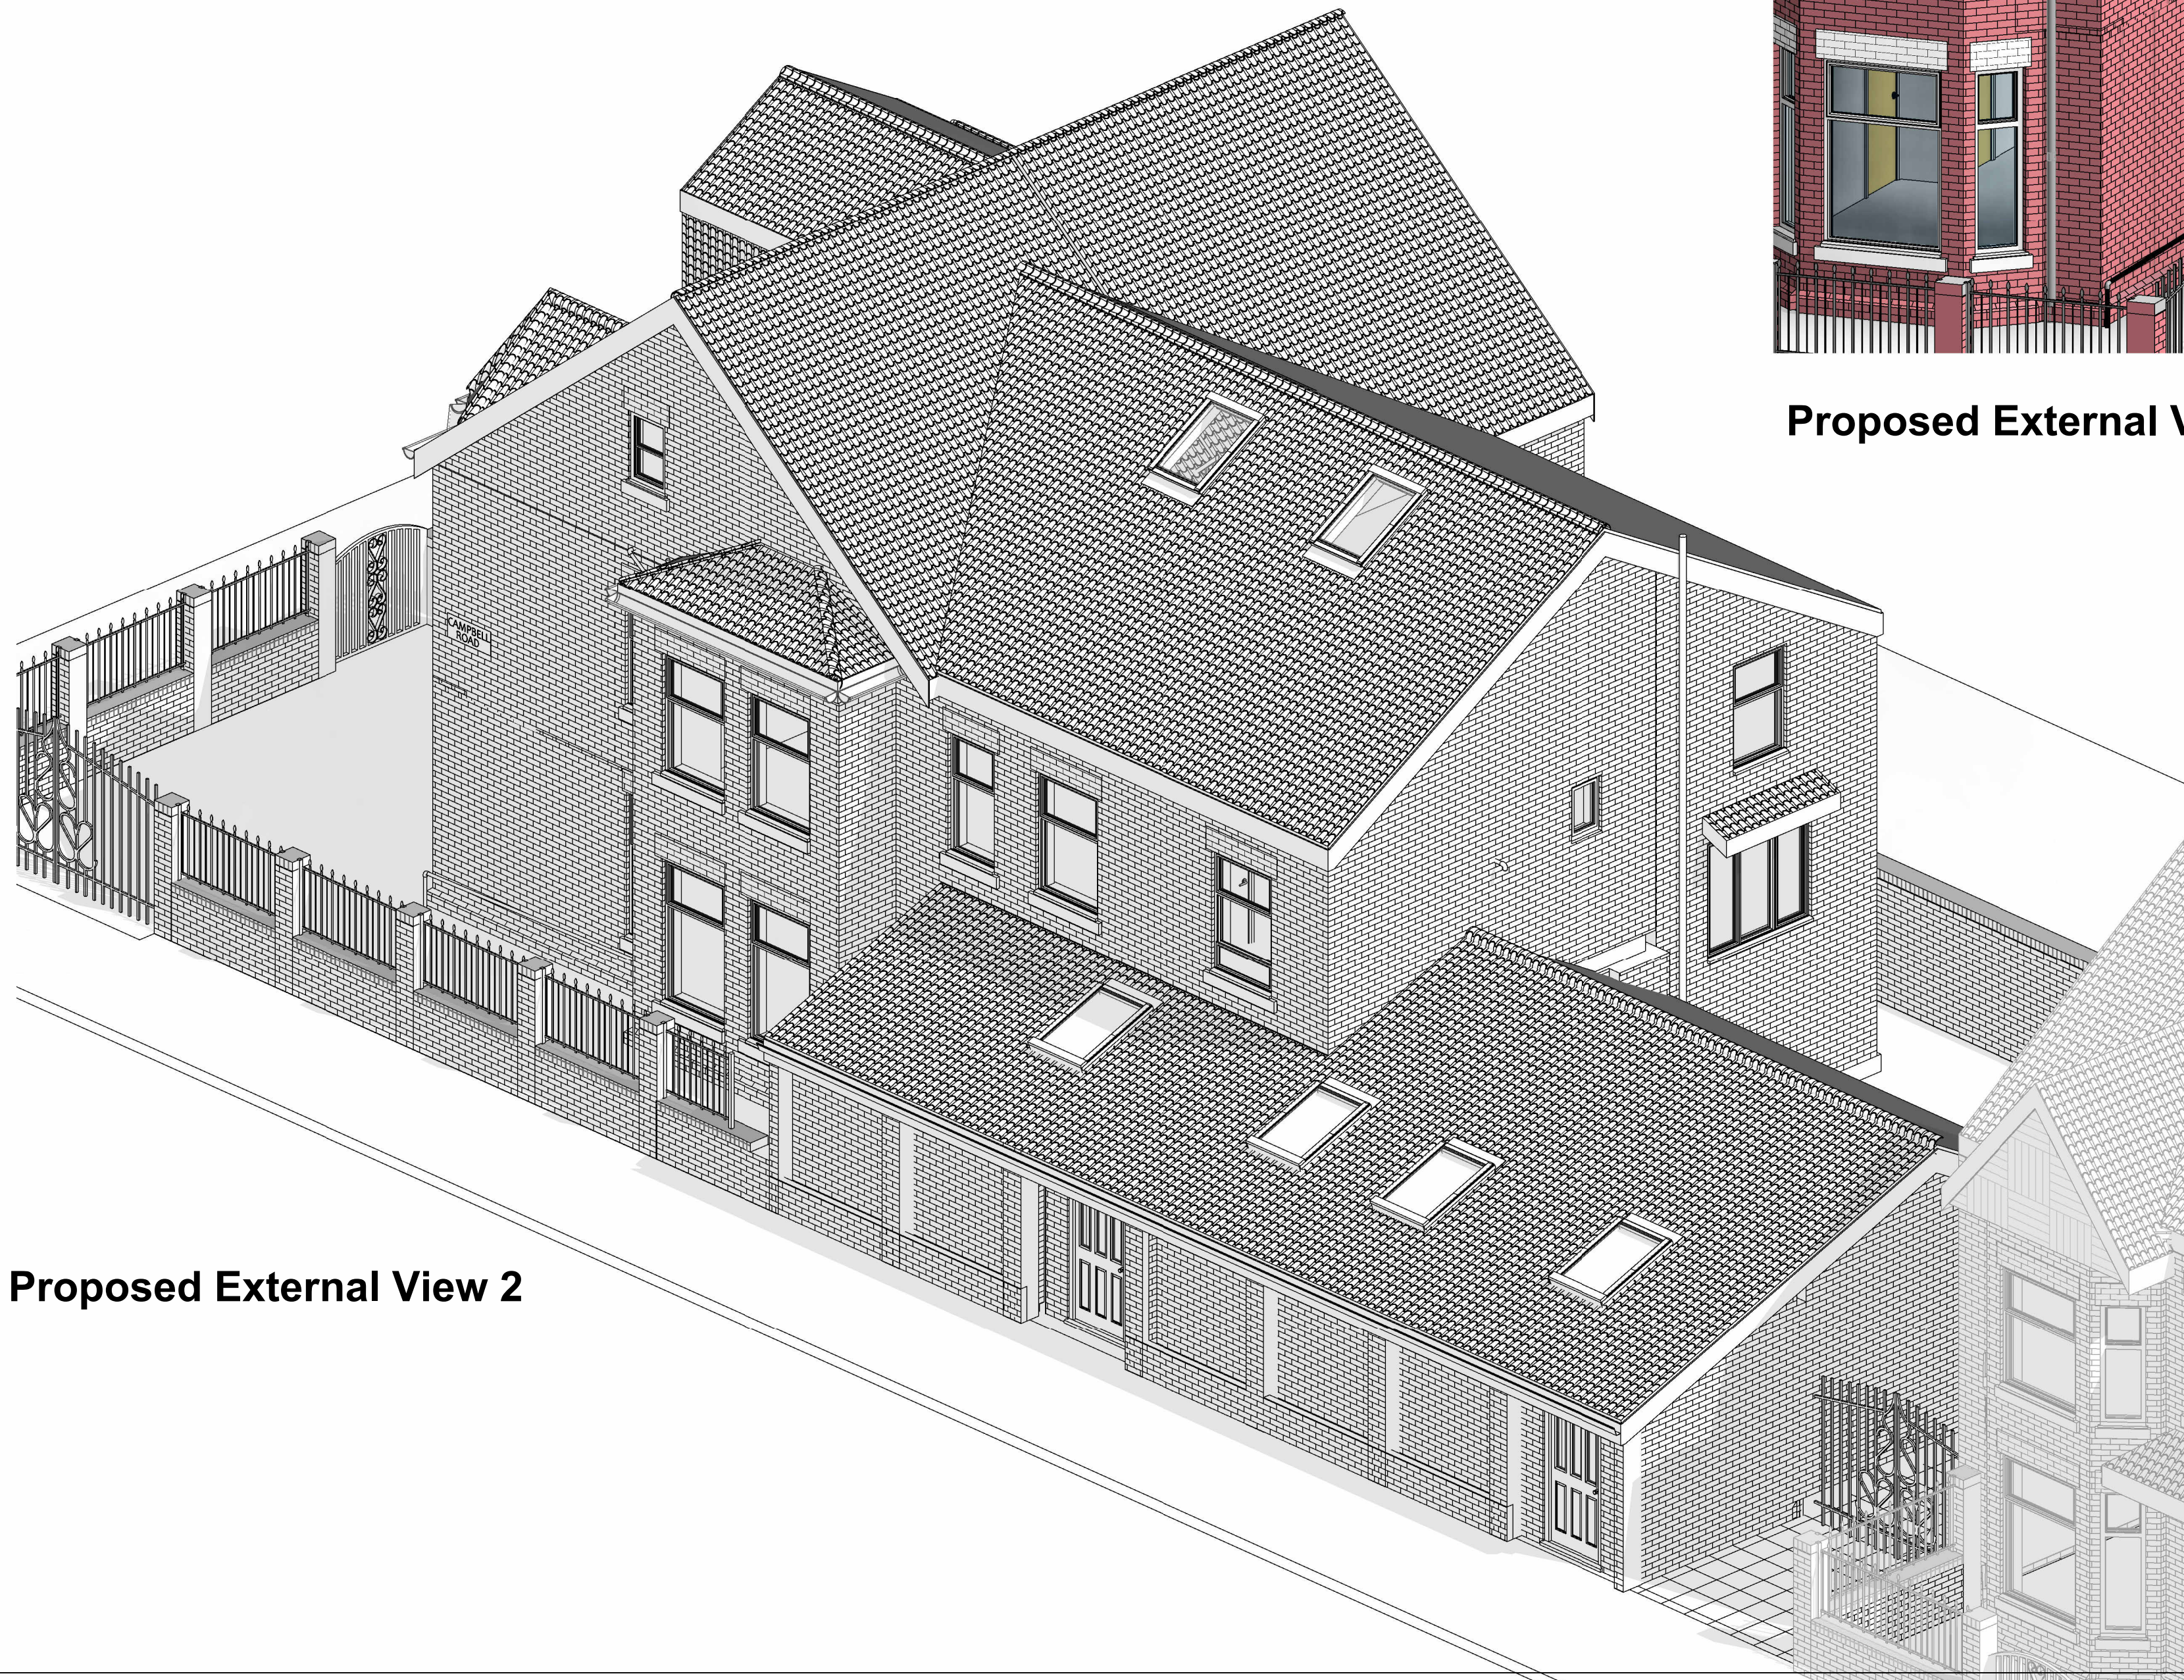

Proposed External View 2

Rear Extension

PLANNING

D	Amended to preapp comments	09.10.2025			
C	Amended to pre-app comments	28.09.2025			
B	Amended Drawings to Clients Comments	02.05.2024			
A	Amended Drawings to clients comments	19.02.2024			
Rev	Description	Issued	Dwn	Chk	

Abdullah Hayat

Project
162 Hamilton Road M13 0PG

Drawing

Proposed External Views

Scale	Date		
@A1	JAN '24	MM	US



Home Extension Advisory Service
Suite 318, Broadstone Mill, Broadstone Road, Stockport SK5 7DL
Email: info@heas.co.uk
Tel: 0161 443 4117

0070	03	13	Rev. No. D
------	----	----	---------------