


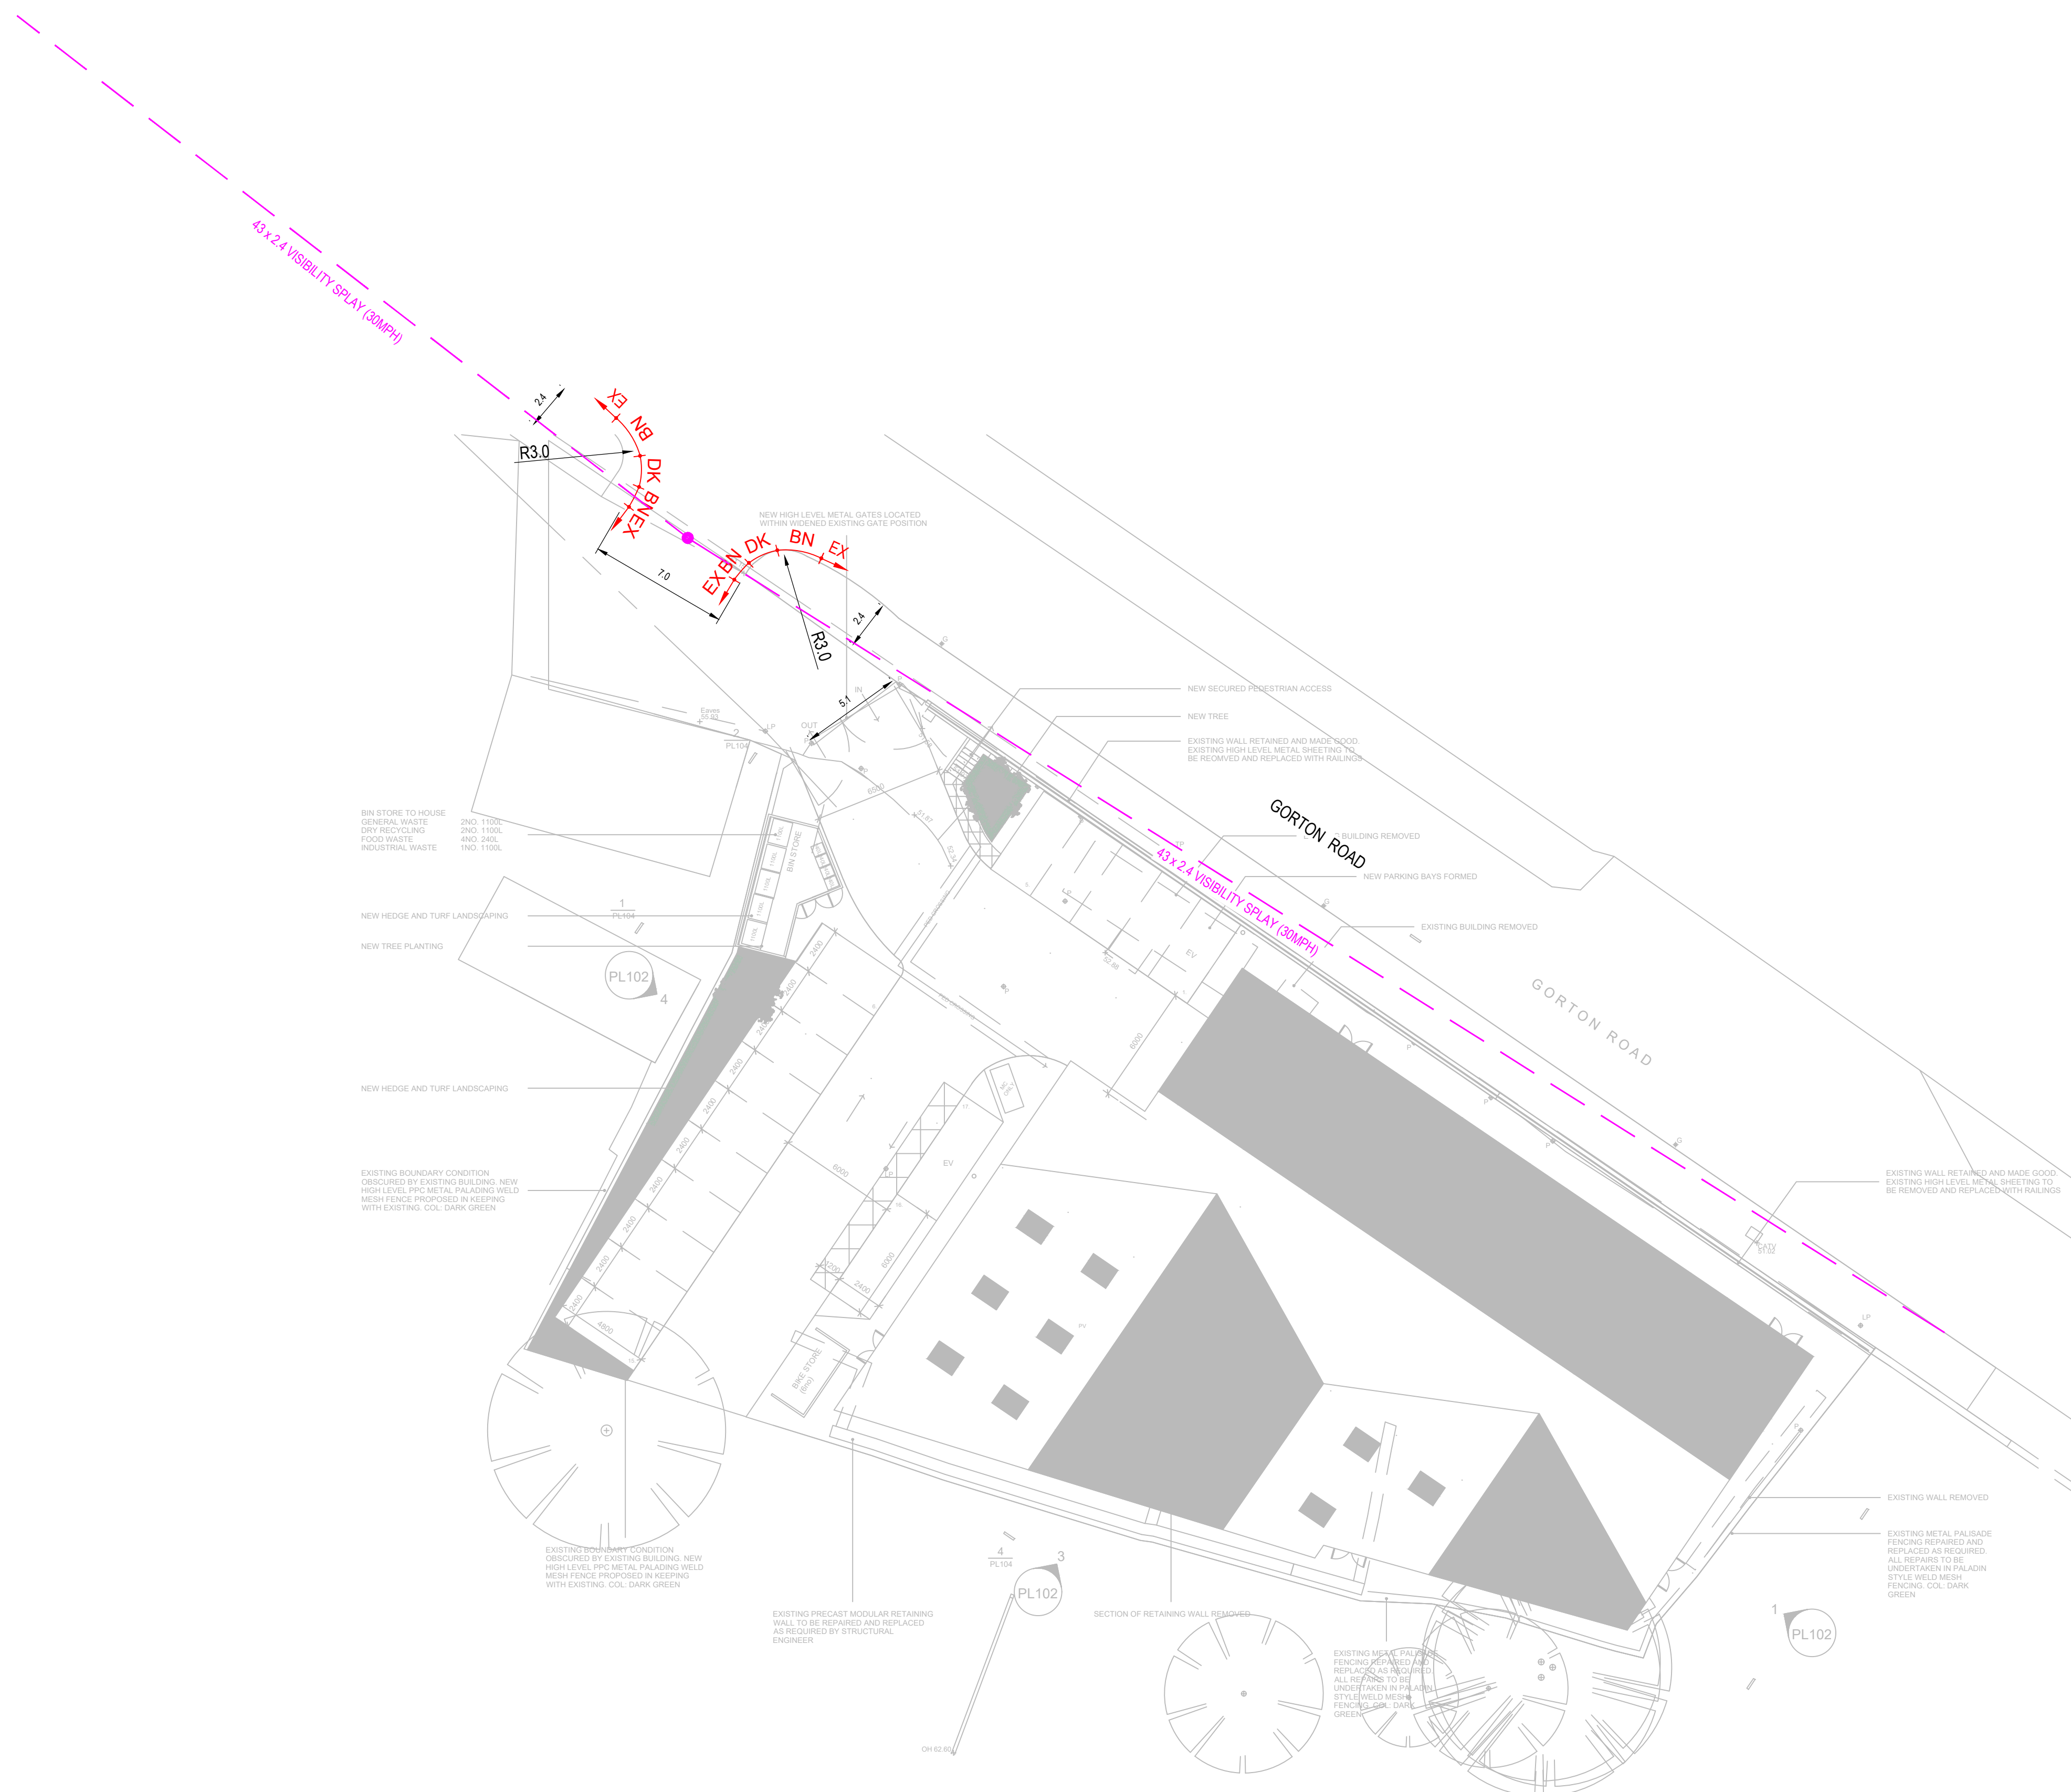

NOTES

- 1) ALL DIMENSIONS ARE IN METERS UNLESS STATED OTHERWISE
- 2) ALL WORK IS TO BE CARRIED OUT IN ACCORDANCE WITH THE SPECIFICATION FOR HIGHWAY WORKS AND LOCAL AUTHORITY GUIDANCE
- 3) UNDERGROUND SERVICES ARE PRESENT IN THE AREA. CONTRACTOR IS TO CONFIRM THE PRECISE LINE AND DEPTH OF ANY SERVICES PRIOR TO THE COMMENCEMENT OF ANY EXCAVATION WORKS
- 4) IT IS THE CONTRACTORS RESPONSIBILITY TO CONTACT AND MAKE ALL THE NECESSARY ARRANGEMENTS WITH THE STATUTORY UNDERTAKERS FOR THE IDENTIFICATION OF EXISTING SERVICES AND AREAS OF DANGER WHEN EXCAVATING
- 5) THIS DRAWING IS TO BE READ IN CONJUNCTION WITH ALL RELEVANT SPECIALIST DETAILS AND SPECIFICATIONS. CONSTRUCTION DETAILS FOR THE USED MATERIALS CAN BE FOUND ON THE RELEVANT DRAWINGS.

	SITE BOUNDARY
	PROPOSED KERB LINE
	TACTILE PAVING
	BULLNOSED KERB TYPE BN WITH 0 - 6mm UPSTAND
	DROPPED CROSSING CONSISTING OF BULLNOSED KERB TYPE BN WITH 0 - 6mm UPSTAND AND TRANSITION KERBS EITHER SIDE
	FLAT TOP EDGING TYPE EF LAID FLUSH
	EXISTING KERB TO REMAIN

REV	DESCRIPTION	DATE	BY
-	FIRST ISSUE	27/05/25	WR
A	SECOND ISSUE	19/09/25	WR

Client Name:

WORLD METAL RECYCLING LTD

Drawing Title:

GENERAL ARRANGEMENT / AGREEMENT PLAN

Date:	19.09.2025	Drawn By:	WR
Scale:	1:200 @ A1 1:400 @ A3	Checked:	WR
Status:	PLANNING	Approved:	WR

Drawing No.	Rev.
AVAL/93252/0000/001	A