
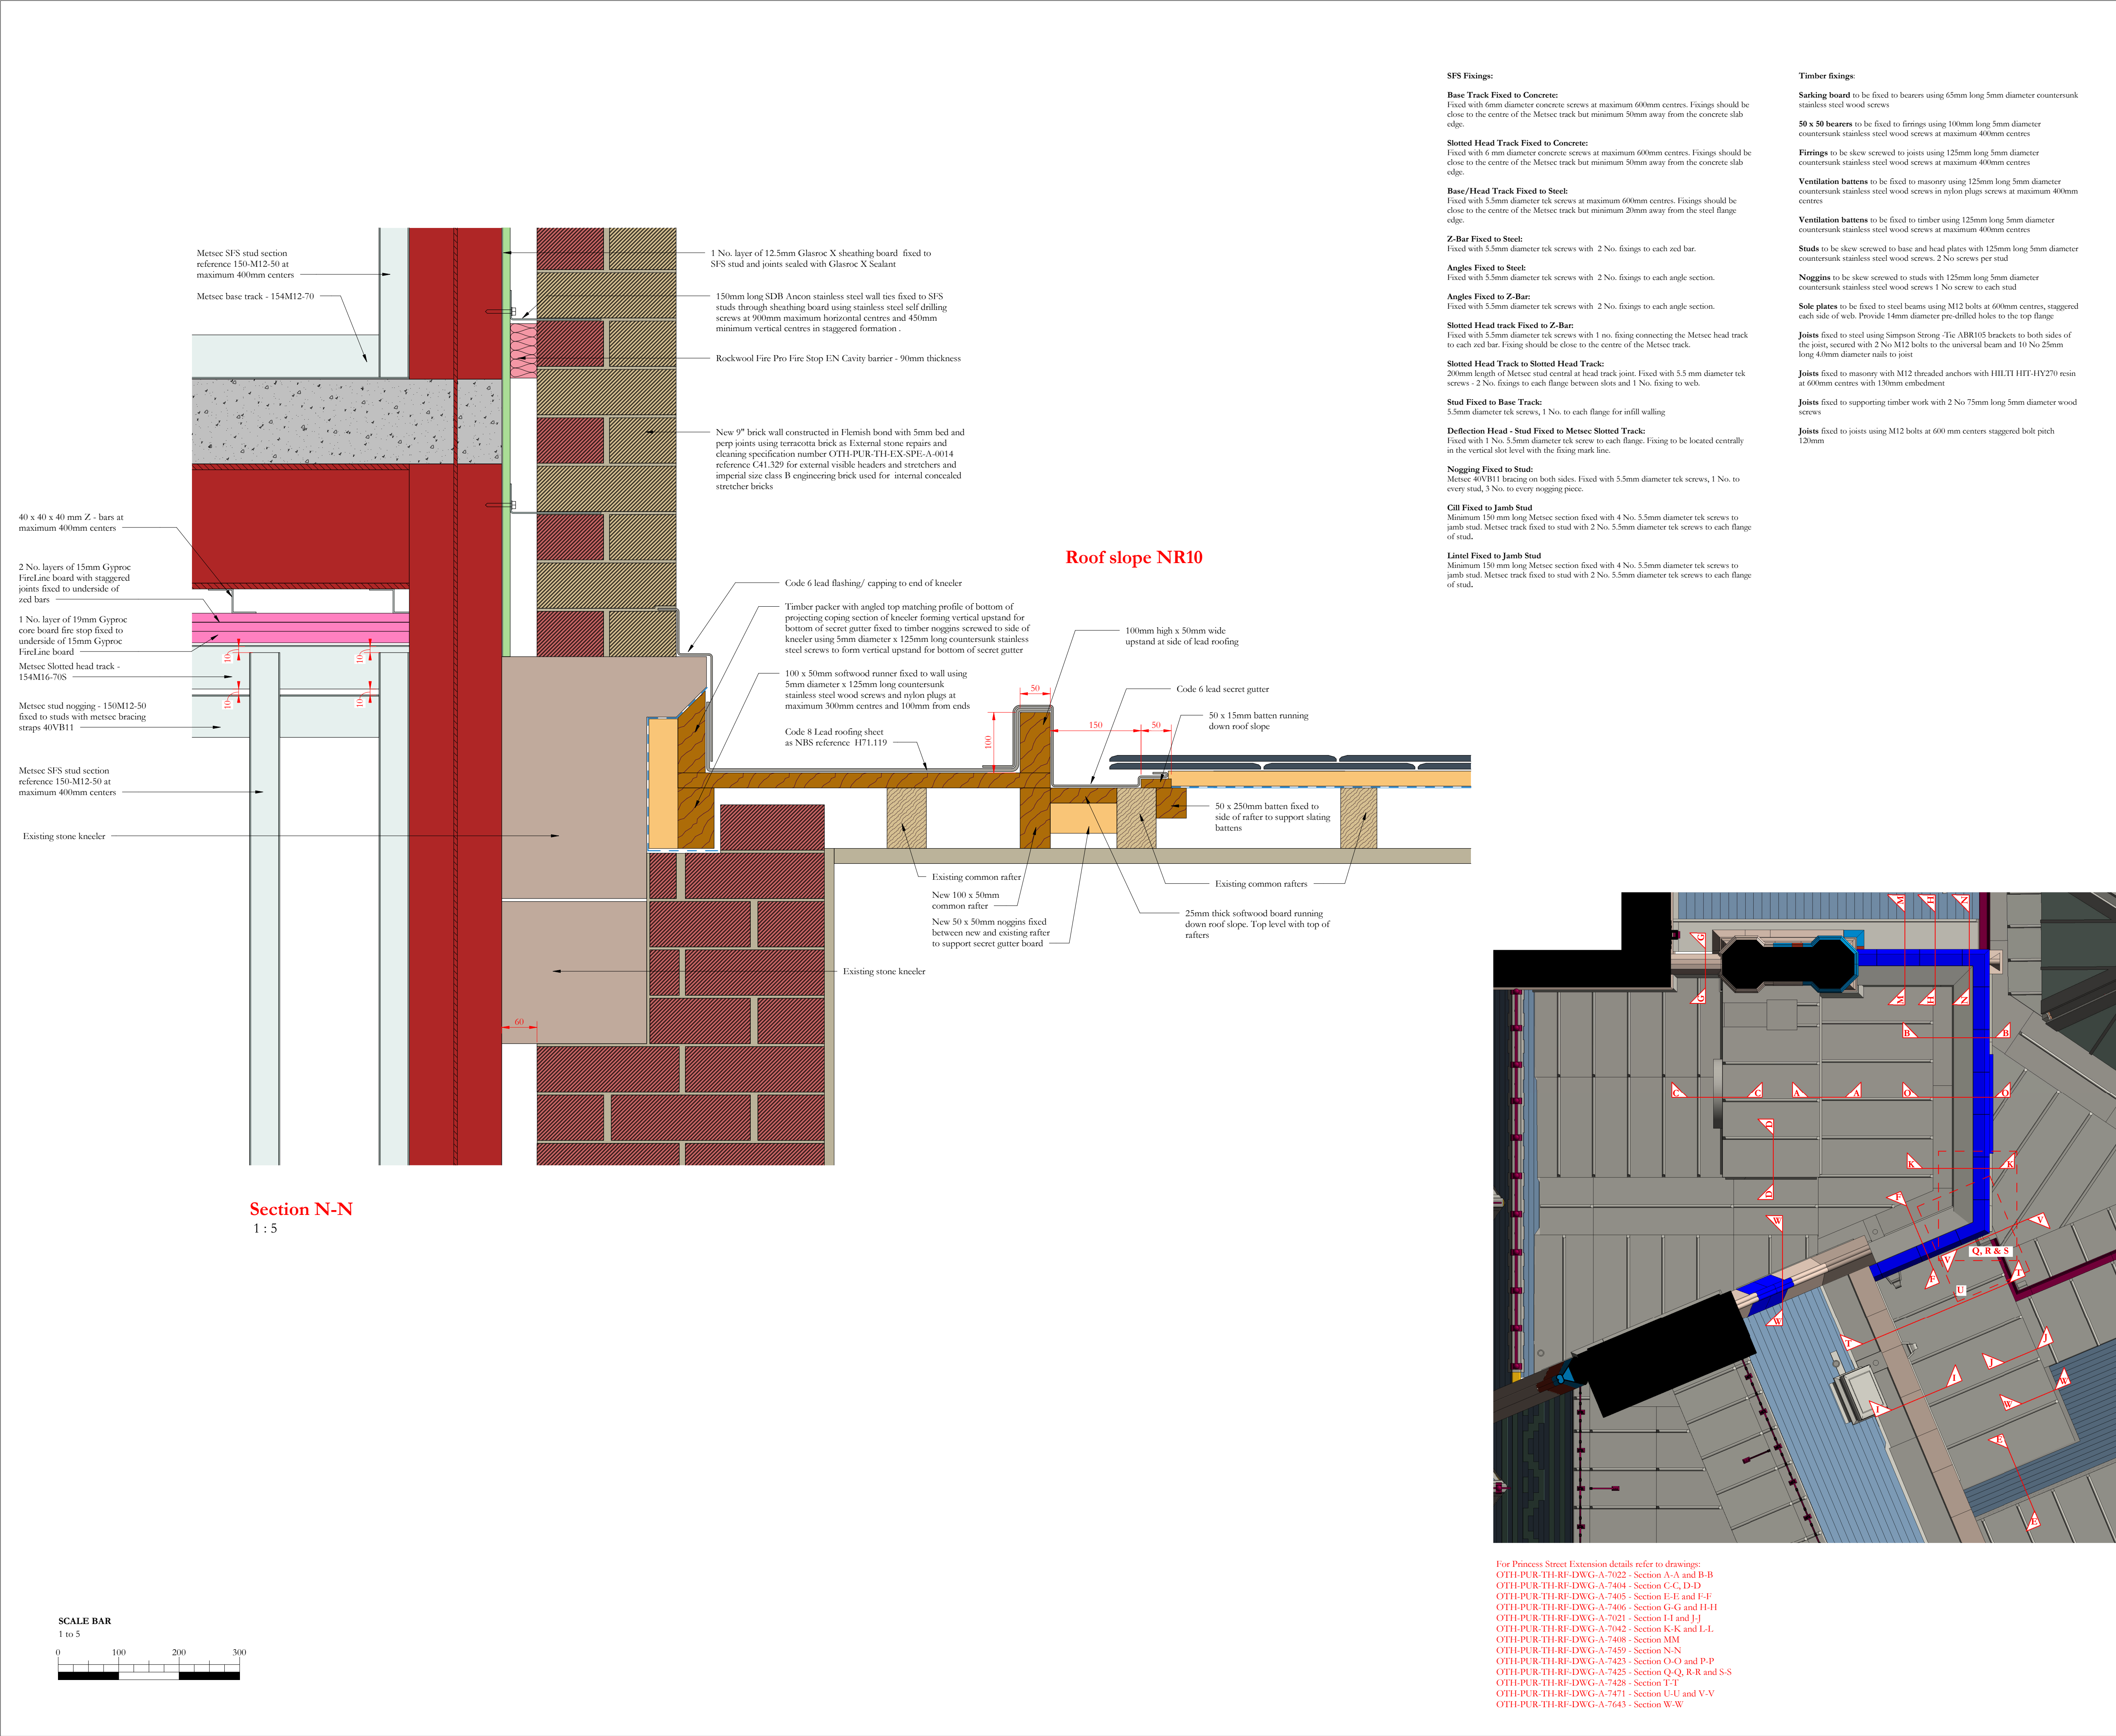


Notes:
Drawings are based on survey data and may not accurately represent what is physically present.
Do not scale from this drawing. All dimensions are to be verified on site before proceeding with the work.
All dimensions are in millimeters unless noted otherwise.
Purcell shall be notified in writing of any discrepancies.

Key Plan

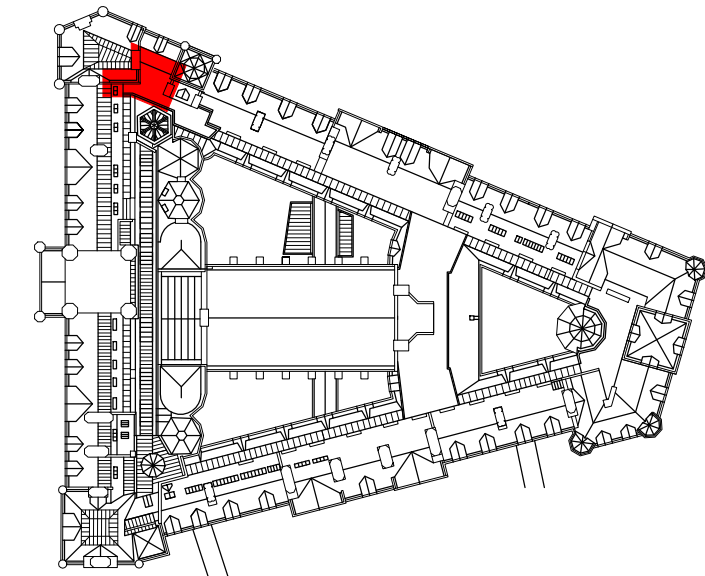


Revision 02: Profile of upper part of kneeler amended to show projecting coping section. Rafter adjacent to new wall changed to runner plugged and screwed to wall. Timber packer added below projecting section of coping to support upstand to secret gutter. Lead flashing amended to show capping to top of coping

Revision 01: Width of secret gutter increased from 75mm to 150mm. Timber batten roll between lead roofing and secret gutter changed to 100 x 50mm batten

02	19/03/2025	JC	GR	See note in revision cloud
01	10/02/2025	JC	GR	See note in revision cloud
-	28/03/2024	GR	JRC	First issue
ISSUE	DATE	APPROVED	DRAWN	DESCRIPTION



OUR
TOWN
HALL
PROJECT

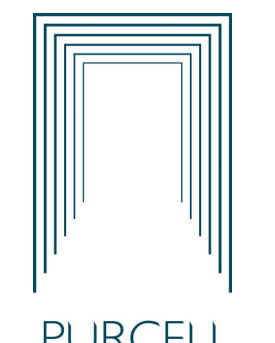

PURCELL

Project Office, Town Hall, MANCHESTER M60 2L1
+44 (0) 7970 097 432
www.purcelluk.com

PROJECT STATUS	RIBA Stage 5
CLIENT	Manchester City Council
PROJECT	Our Town Hall
DRAWING TITLE	Princess Street extension roof NRp01 detail section N-N
SIZE & SCALE	A1:
DRAWING STATUS	S4 Construction
JOB NUMBER	236959
DRAWING NO.	OTH-PUR-TH-RF-DWG-A-7459 02
REV	

© PURCELL 2019. PURCELL ® IS THE TRADING NAME OF PURCELL ARCHITECTURE LTD.

19/03/2025 15:08:53