CAMBRIDGE HALL - STUDENT ACCOMMODATION
Site Logistics
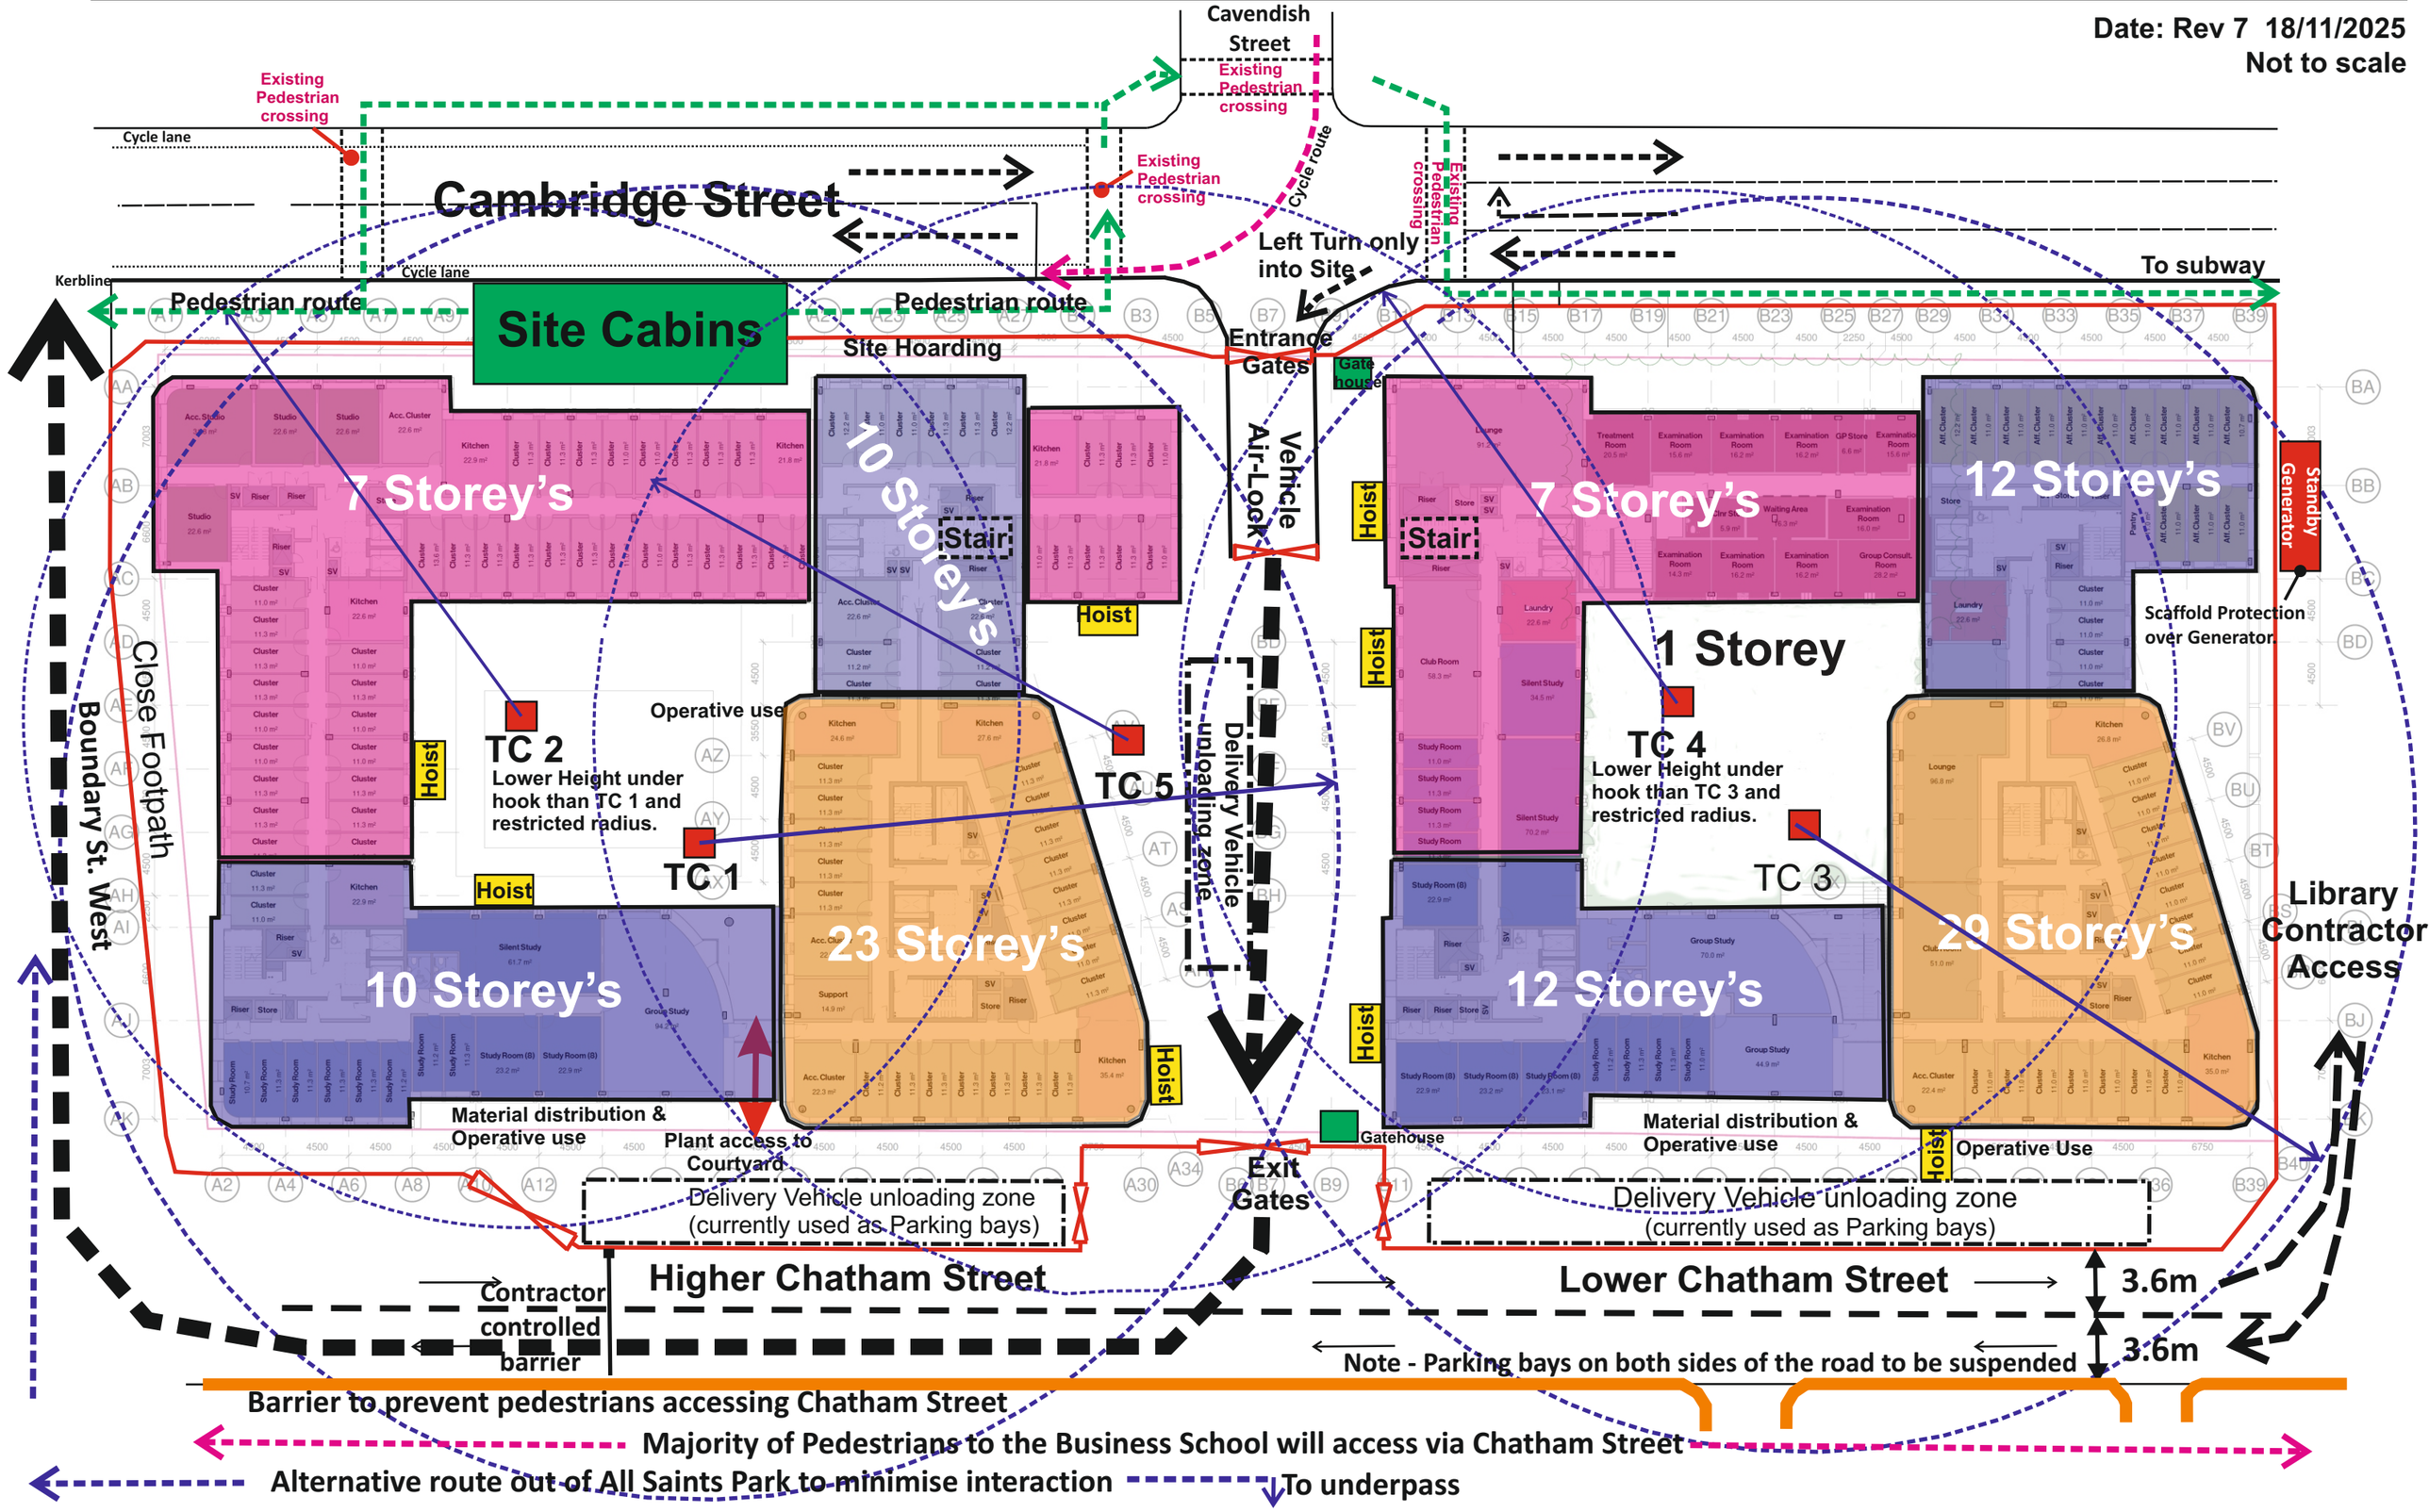
Date: Rev 7 18/11/2025
Not to scale