


P:\2022\2237 TALBOT MILL REDESIGN\01 BIM\02 CAD\03 SHEET LAYOUT\02 RIBA 4 TENDER\2237-EXA-ZZ-ZZ-DR-L-00602.DWG

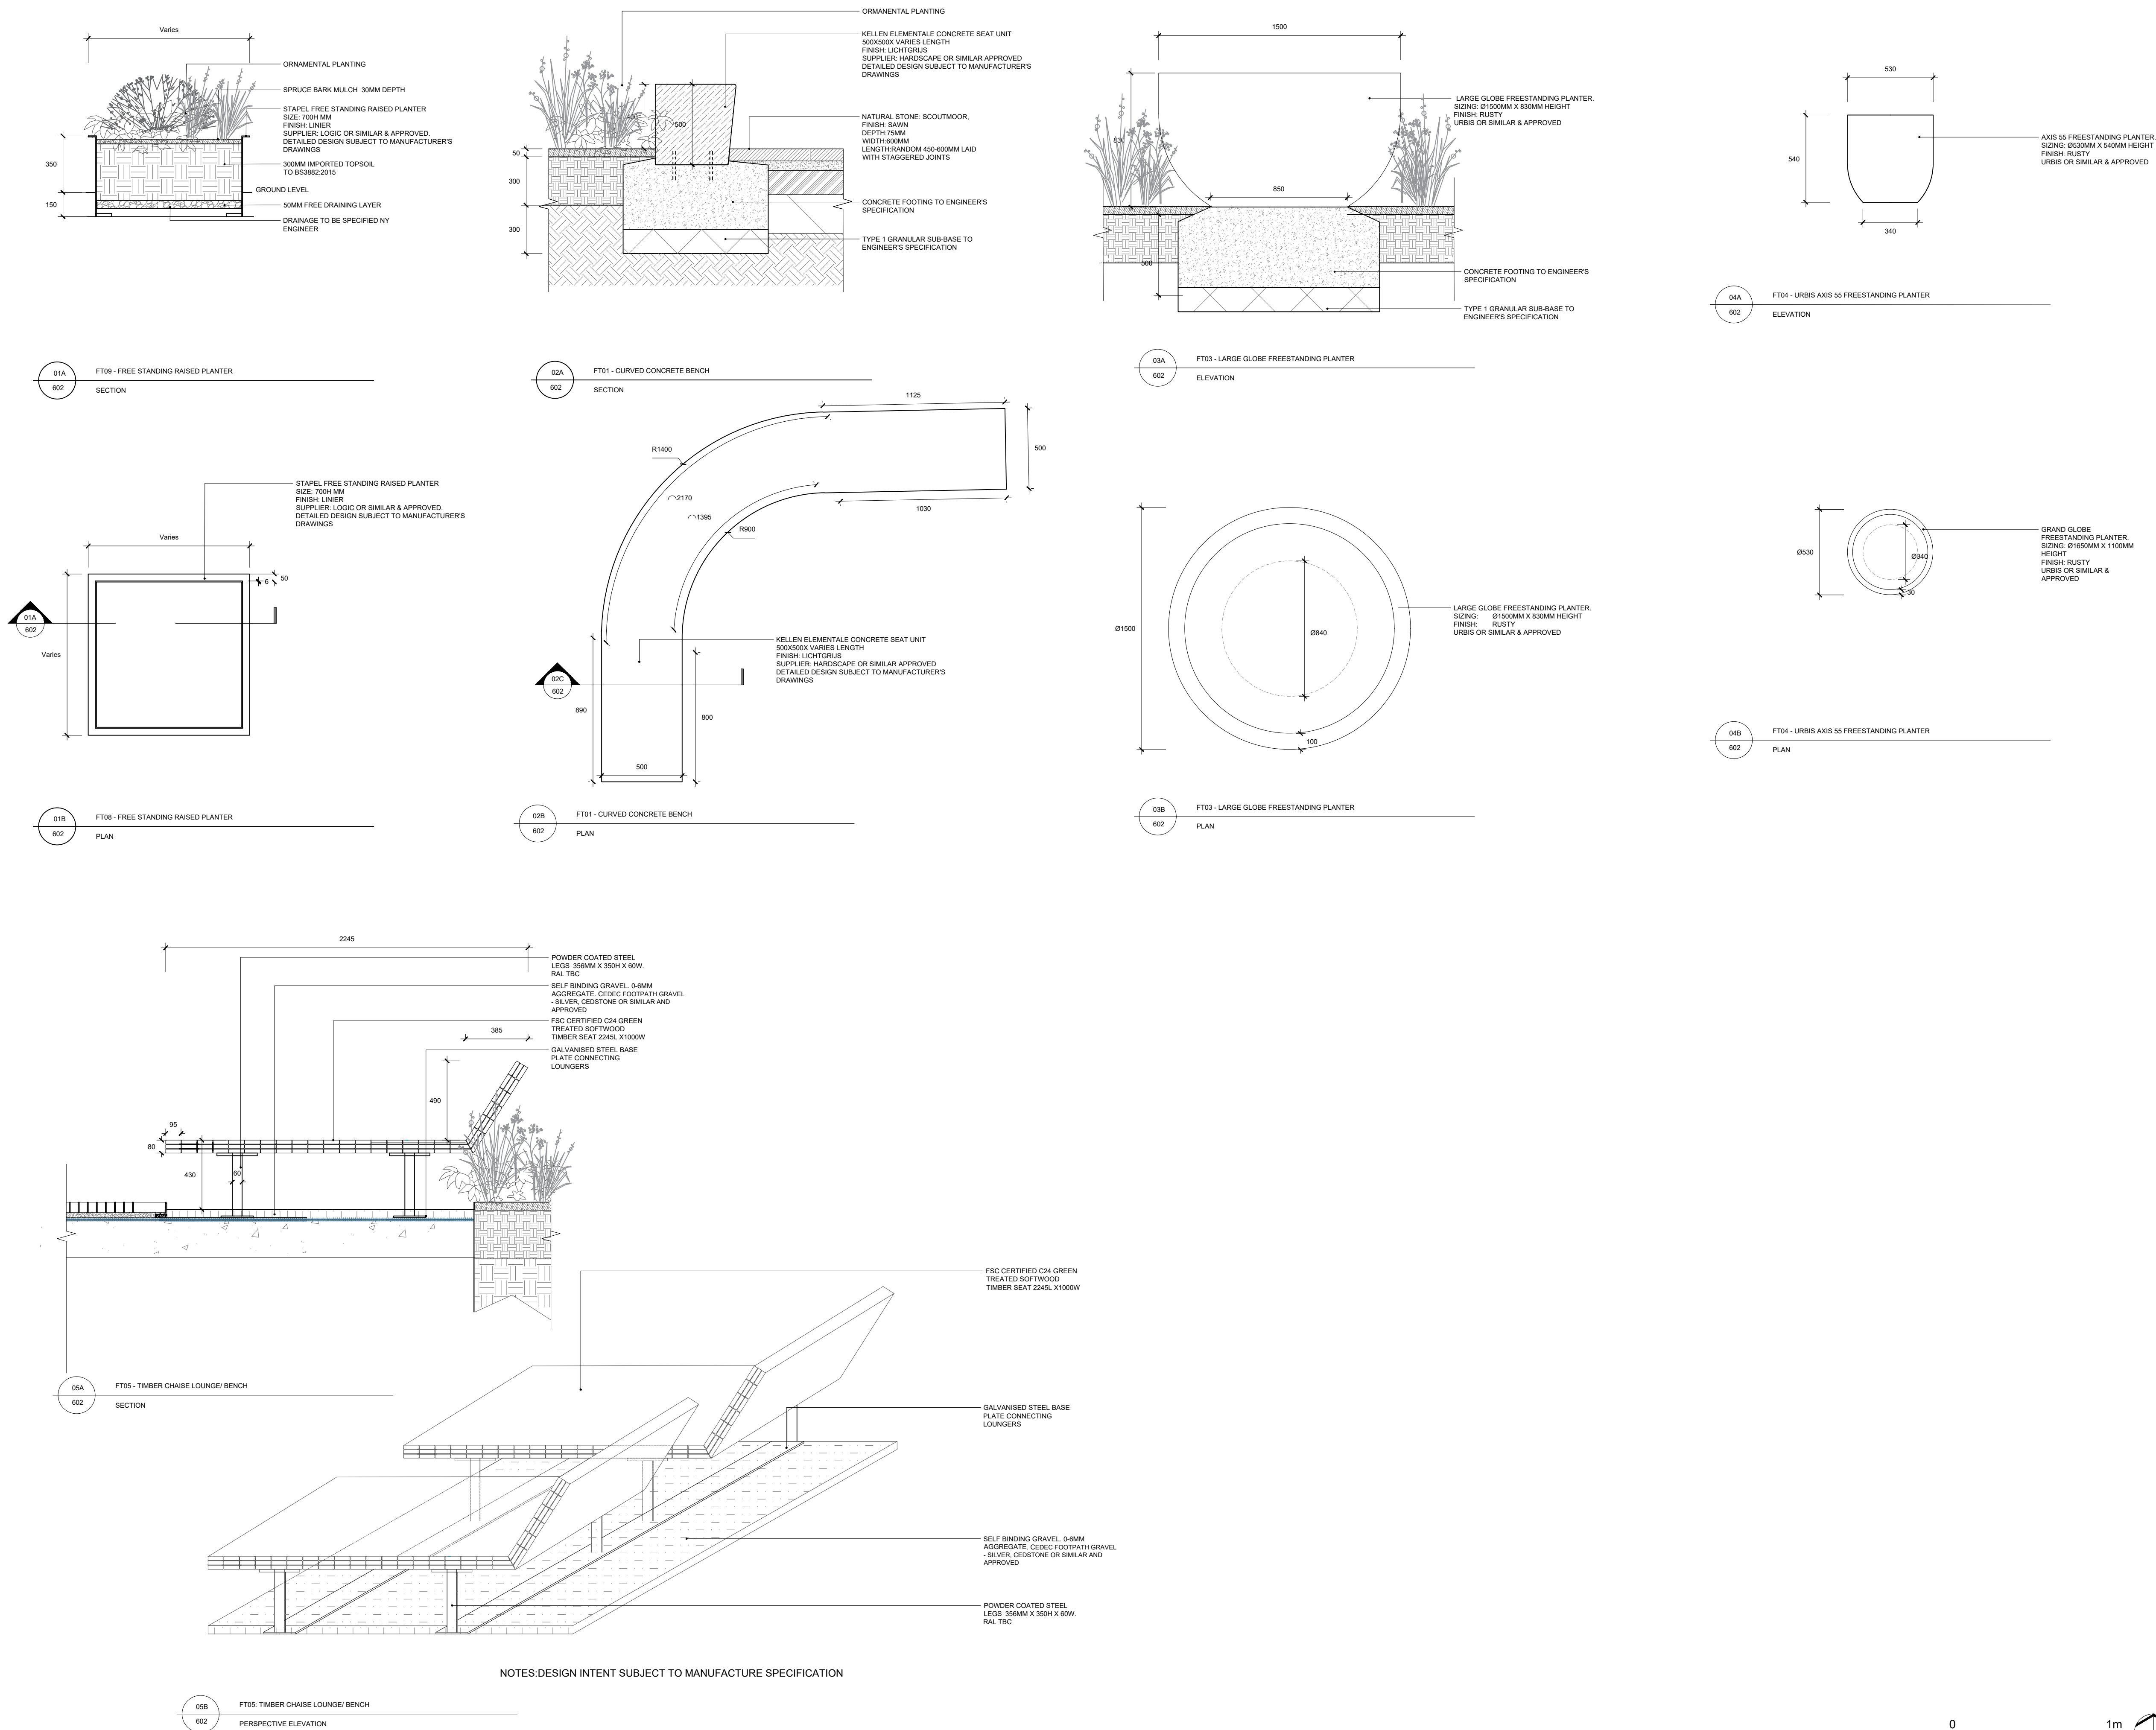

No dimensions are to be scaled from this drawing.
All dimensions are to be checked on site.
Area measurements for indicative purposes only.

This drawing is the property of Exterior Architecture Ltd.
No part of the drawing may be reproduced in any manner
without permission from Exterior Architecture Ltd.

Client
**CAPITAL +
CENTRIC**

----	----	----
----	----	----
----	----	----
----	----	----
----	----	----
----	----	----
----	----	----
T03	STAGE 4 UPDATE	27.02.2024
T02	UPDATES	22.11.2023
T01	STAGE 4 ISSUE	20.11.2023
Rev	Description	Date

**EXTERIOR
ARCHITECTURE**

LONDON
Unit 17.1, The Leather Market, 11-13 Weston Street, London, SE1 3ER

MANCHESTER
Studio 537, The Royal Exchange, St Anns Square, Manchester, M2 7DH

E-MAIL office@exteriorarchitecture.com
WEB www.exteriorarchitecture.com

Project title
TALBOT MILL

Drawing title
FURNITURE DETAILS (SHEET 1)

Issued By	Manchester	T: 0161 850 8101
Scale	1:20 @ A1	Drawn EXA
Status	STAGE 4	Checked SL
Date	27.02.2024	Approved SPL

Drawing number
2237-EXA-ZZ-ZZ-DR-L-00602

Revision
T03