

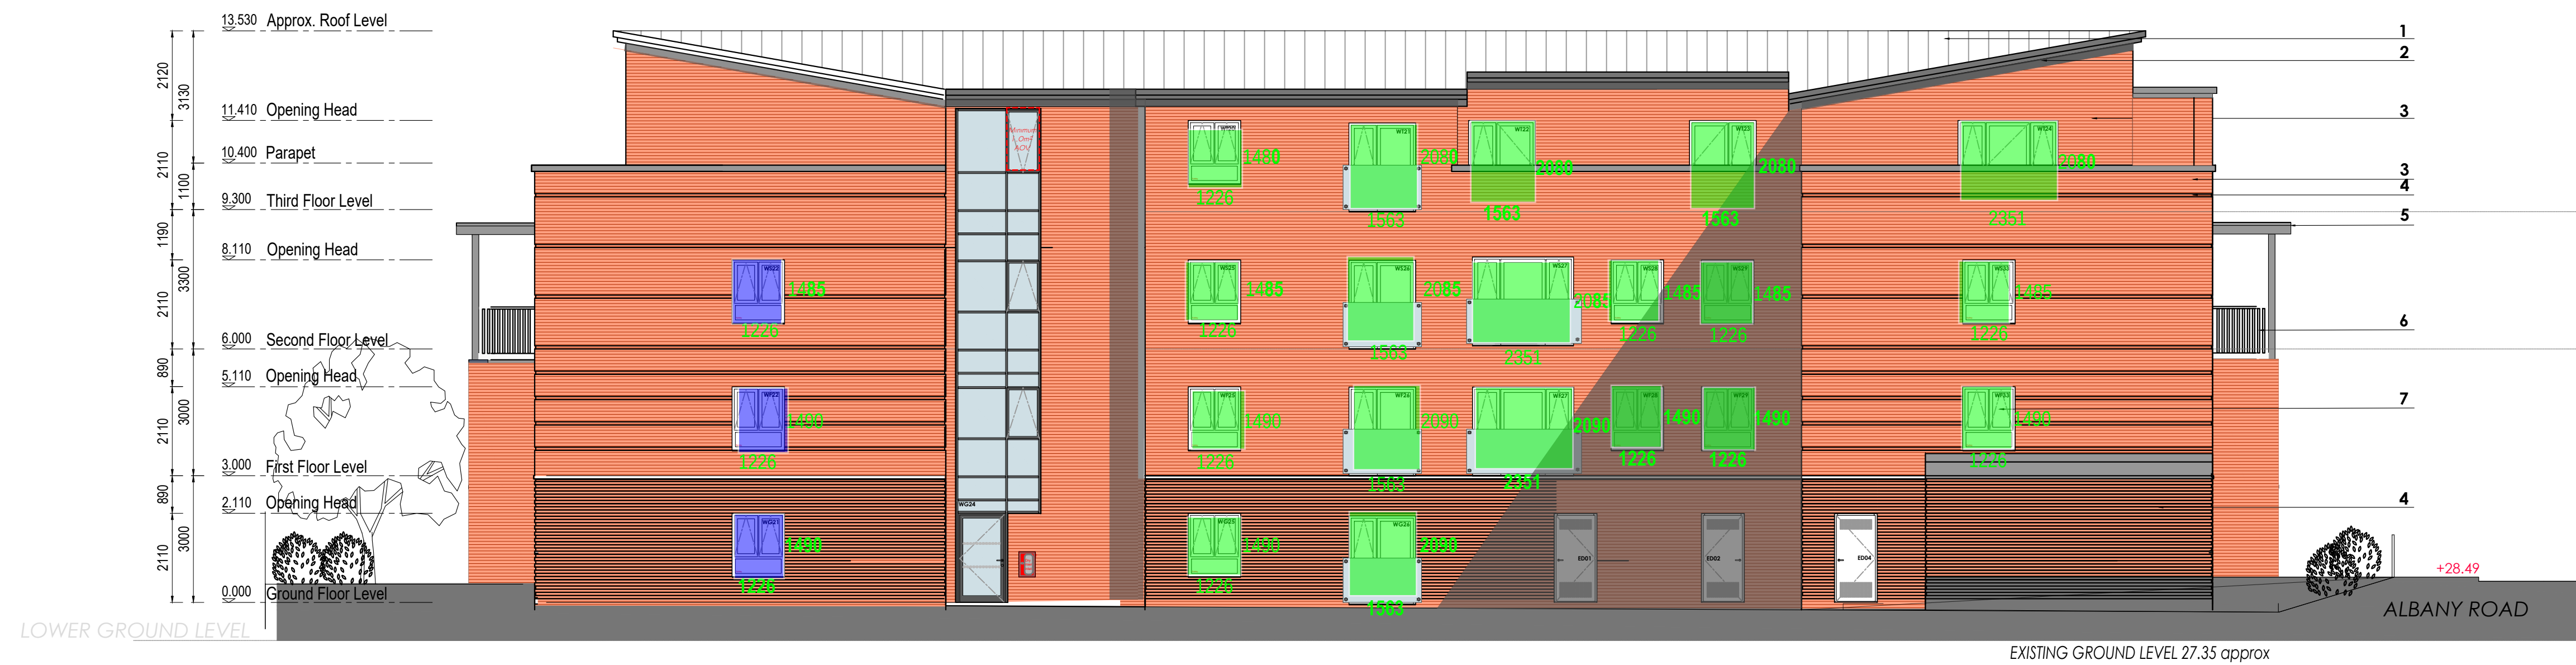
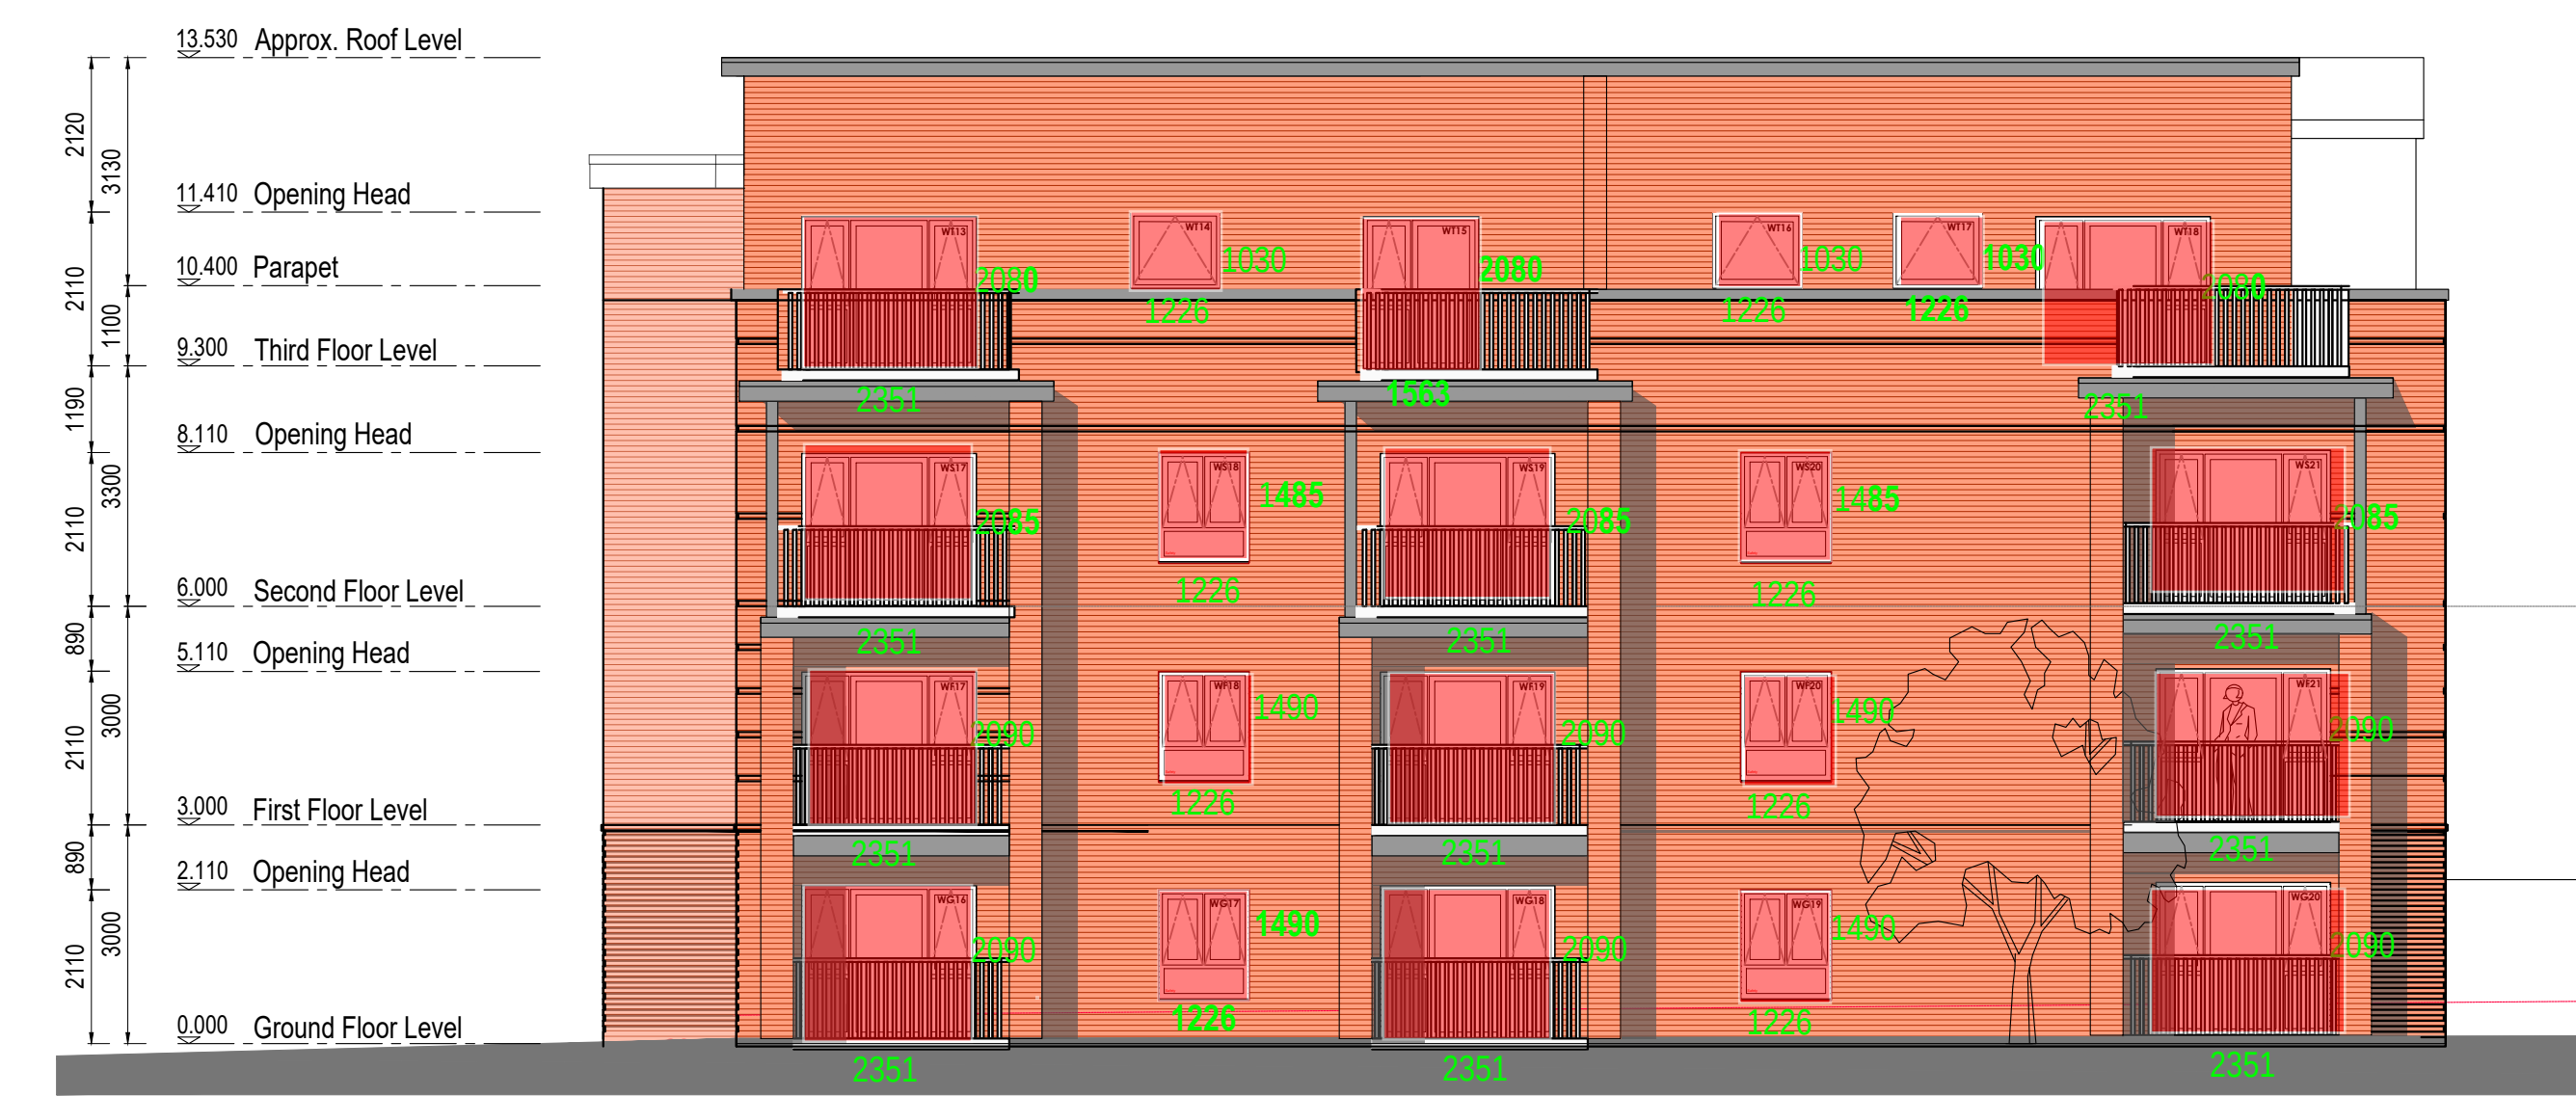


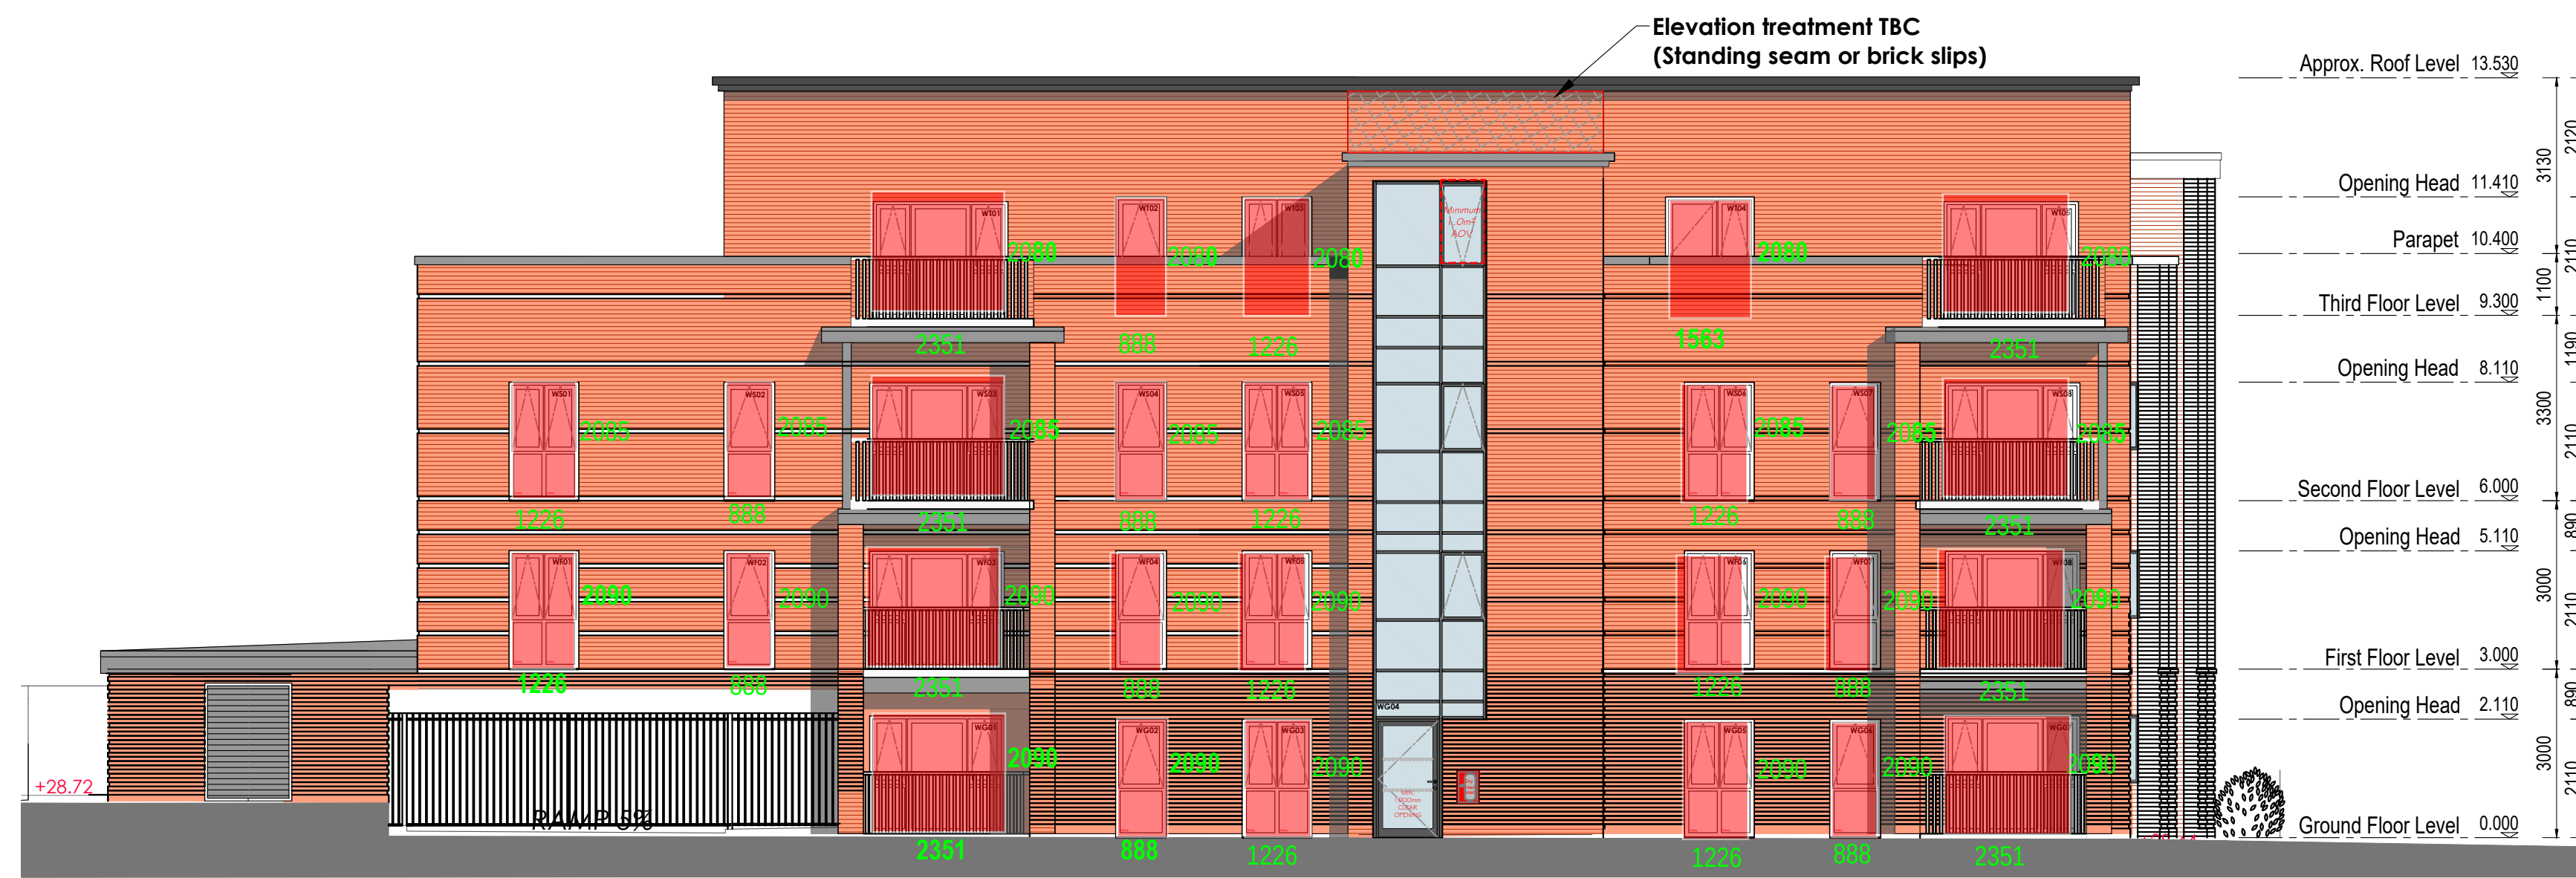

- 1 **ROOF** - standing seam aluminum roof
in light grey colour
- 2 **SOFFIT & FASCIAS** -ppc aluminium light grey
with concealed gutter
- 3 **FACING BRICKWORK**
- 4 **FACING BRICKWORK**
with recessed detailing
- 5 **CANOPY**- flat roof canopy
- 6 **BALCONY** - dark grey metal railings
- 7 **WINDOWS AND DOORS** - dark grey upvc

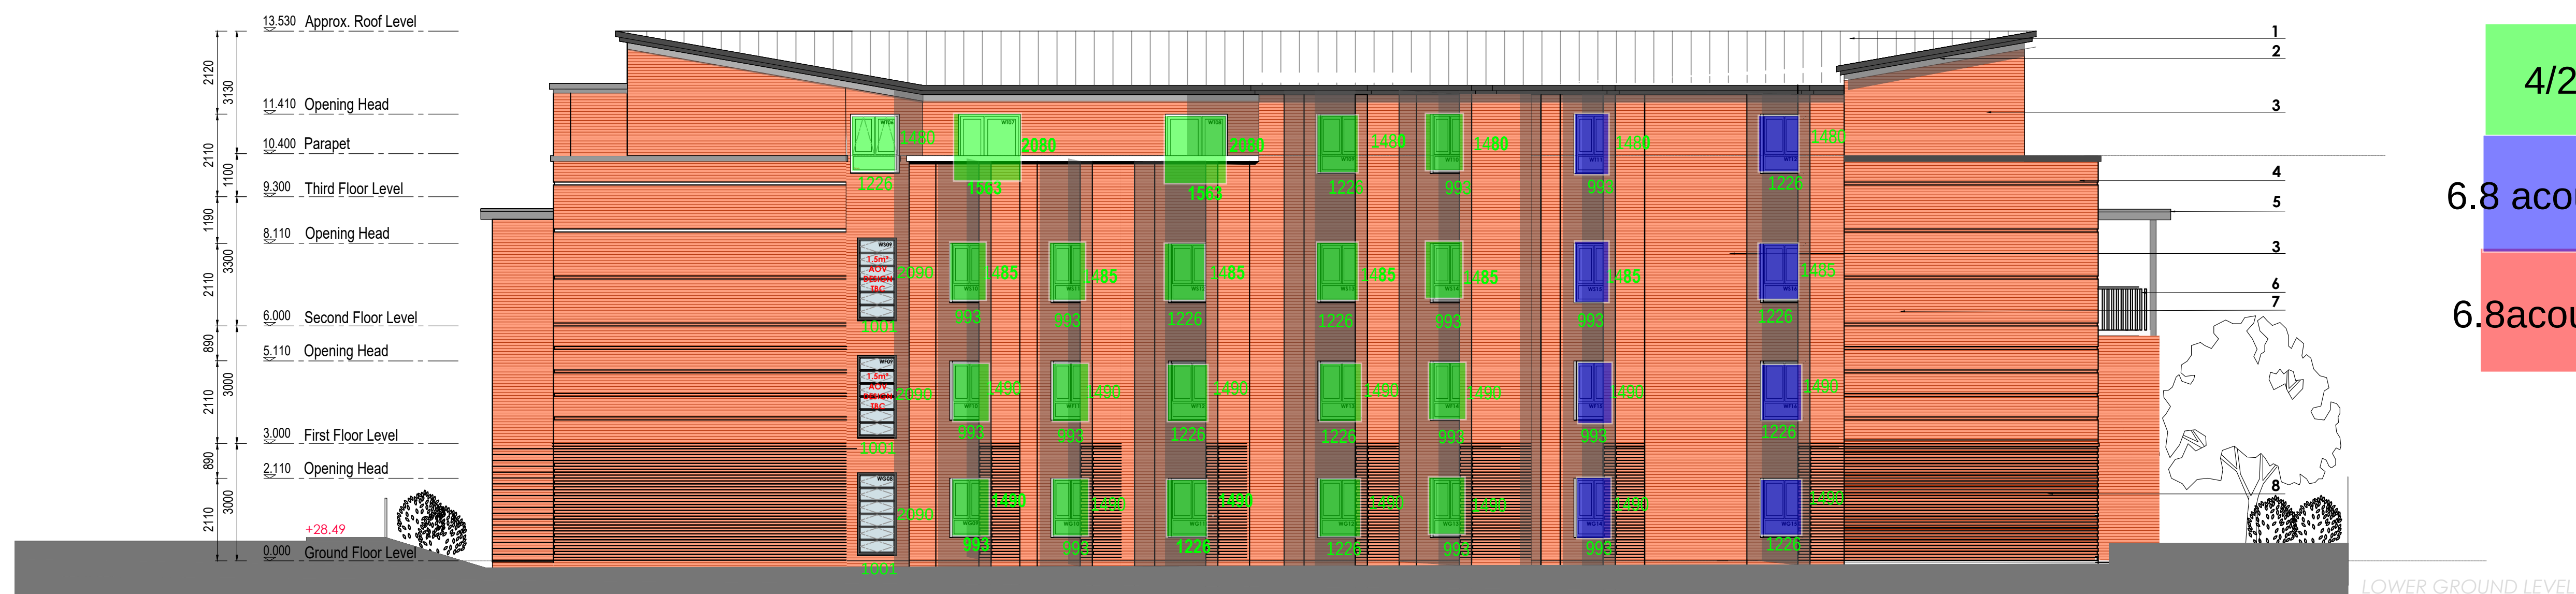

4/20/4 with no trickle vents

6.8 acoustic /18/4 with no trickle vents

6.8 acoustic /18/4 with no trickle vents