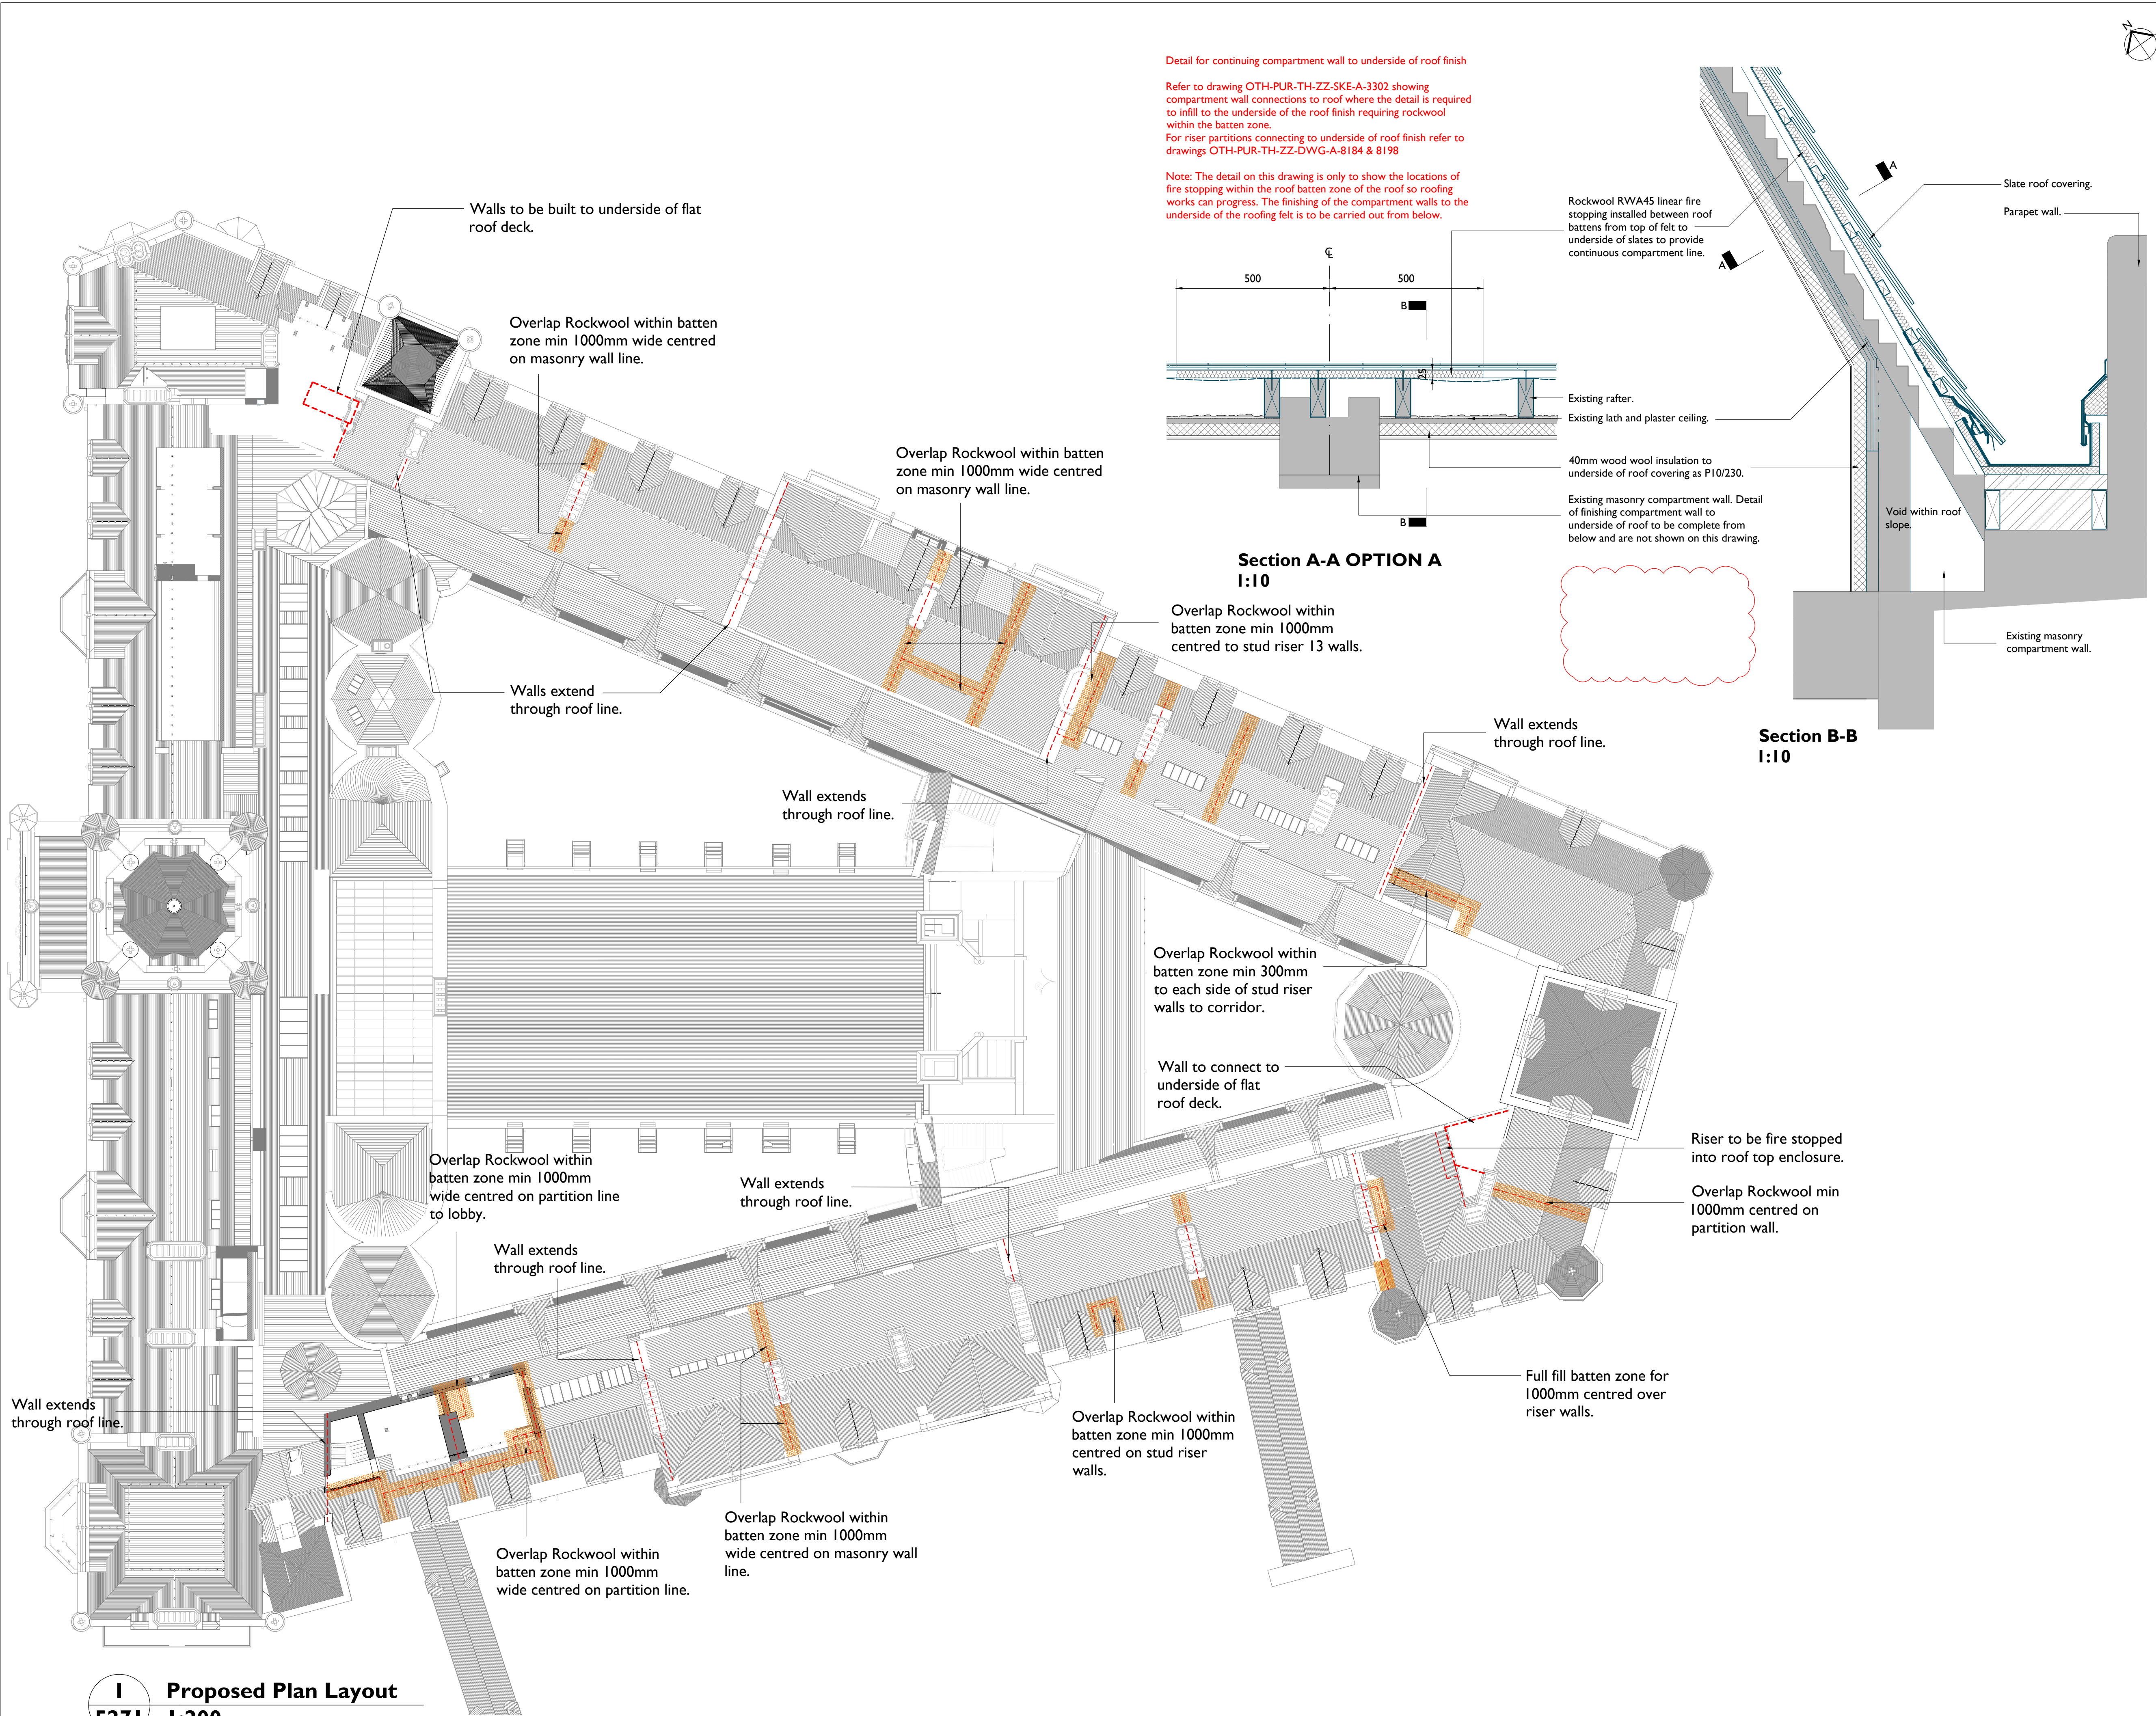


Notes:

Drawings are based on survey data and may not accurately represent what is physically present.

Do not scale from this drawing. All dimensions are to be verified on site before proceeding with the work.

All dimensions are in millimeters unless noted otherwise.

Purcell shall be notified in writing of any discrepancies.

Key Plan

Legend:


1000m strip of Rockwool full fill within batten zone centre on wall below to be continuous through any void between compartments.

Wall centre line

Notes:

- ** This drawing to be read in conjunction with Fire Strategy drawings OTH-PUR-TH-ZZ-DWG-A-0550 - 0558
- ** Fire compartments to be continuous between Level 06 and 07.

01	30.08.2023	GR	DW	Note for gutter omitted.
-	27.06.2023	GR	DW	First Issue
ISSUE	DATE	APPROVED	DRAWN	DESCRIPTION

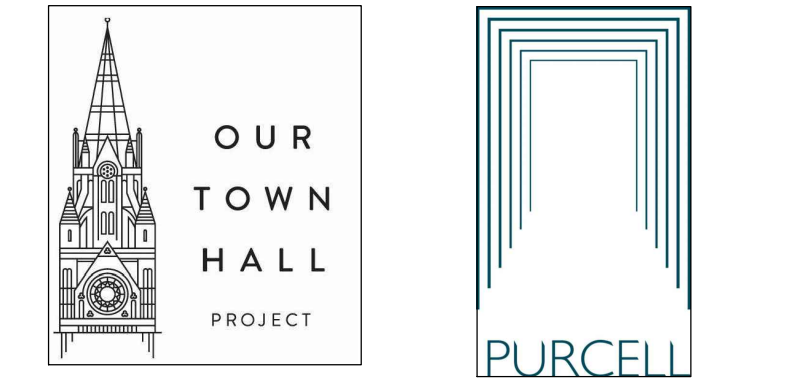

Project Office, Room 308, Town Hall, MANCHESTER M60 2L1
+44 (0) 7970 097 432
www.purcelluk.com

PROJECT STATUS	RIBA STAGE 5
CLIENT	Manchester City Council
PROJECT	OUR TOWN HALL
DRAWING TITLE	Location of Rockwool Between Battens to Roof
SIZE & SCALE	A1:As indicated
DRAWING STATUS	Issued for CONSTRUCTION

JOB NUMBER 236959

DRAWING NO. OTH-PUR-TH-RF-DWG-A-5271 01

© PURCELL 2019. PURCELL IS THE TRADING NAME OF PURCELL ARCHITECTURE LTD.

12/10/2020 17:30:45