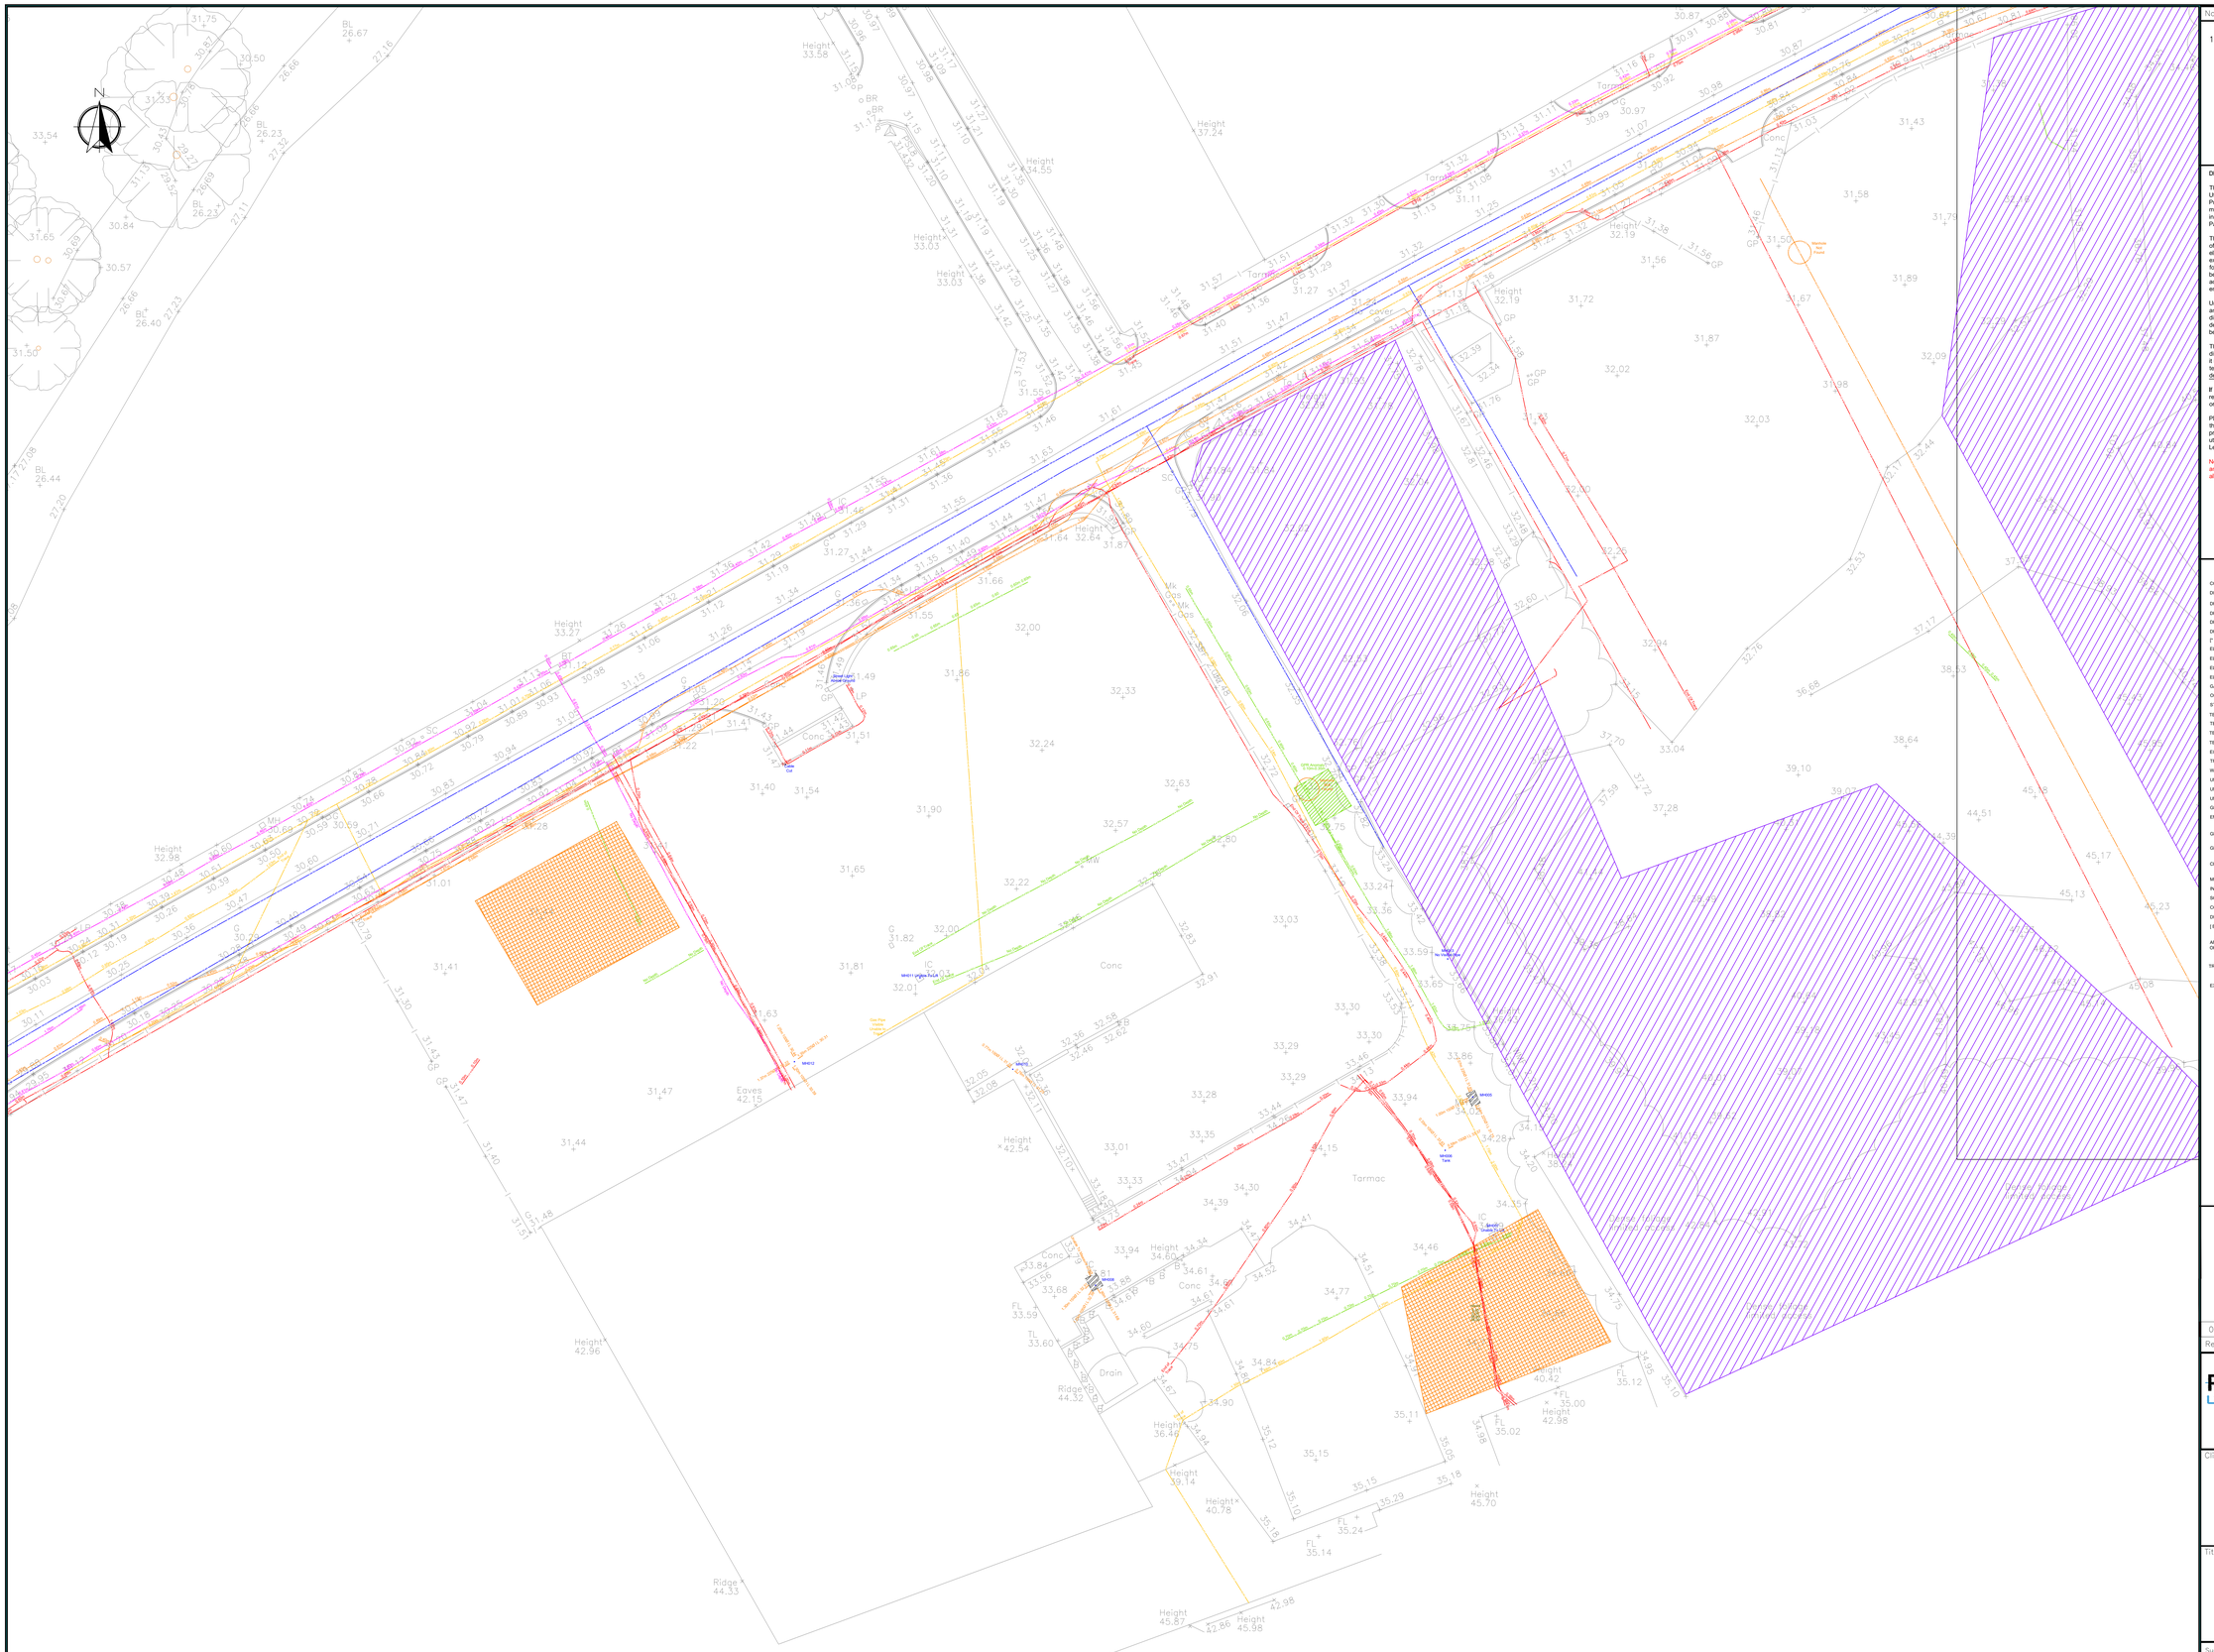
N
Dantizic Street
Tarmac
Conc
Eaves 42.15
Ridge 44.32
Ridge 44.33
Ridge 42.54
Height 42.96
Height 45.87
Height 42.86
Height 45.98
Height 40.42
Height 42.98
Height 40.78
Height 45.70
Height 36.49
Height 39.14
Height 36.40
Height 34.60
Height 32.98
Height 33.27
Height 33.03
Height 33.58
Height 34.55
Height 37.24
Height 32.19
Height 32.64
Height 33.59
Height 32.19
Drain
Gully
Kerb
Gas Pipe Valve
Gas Pipe Valve
Gas Pipe Valve

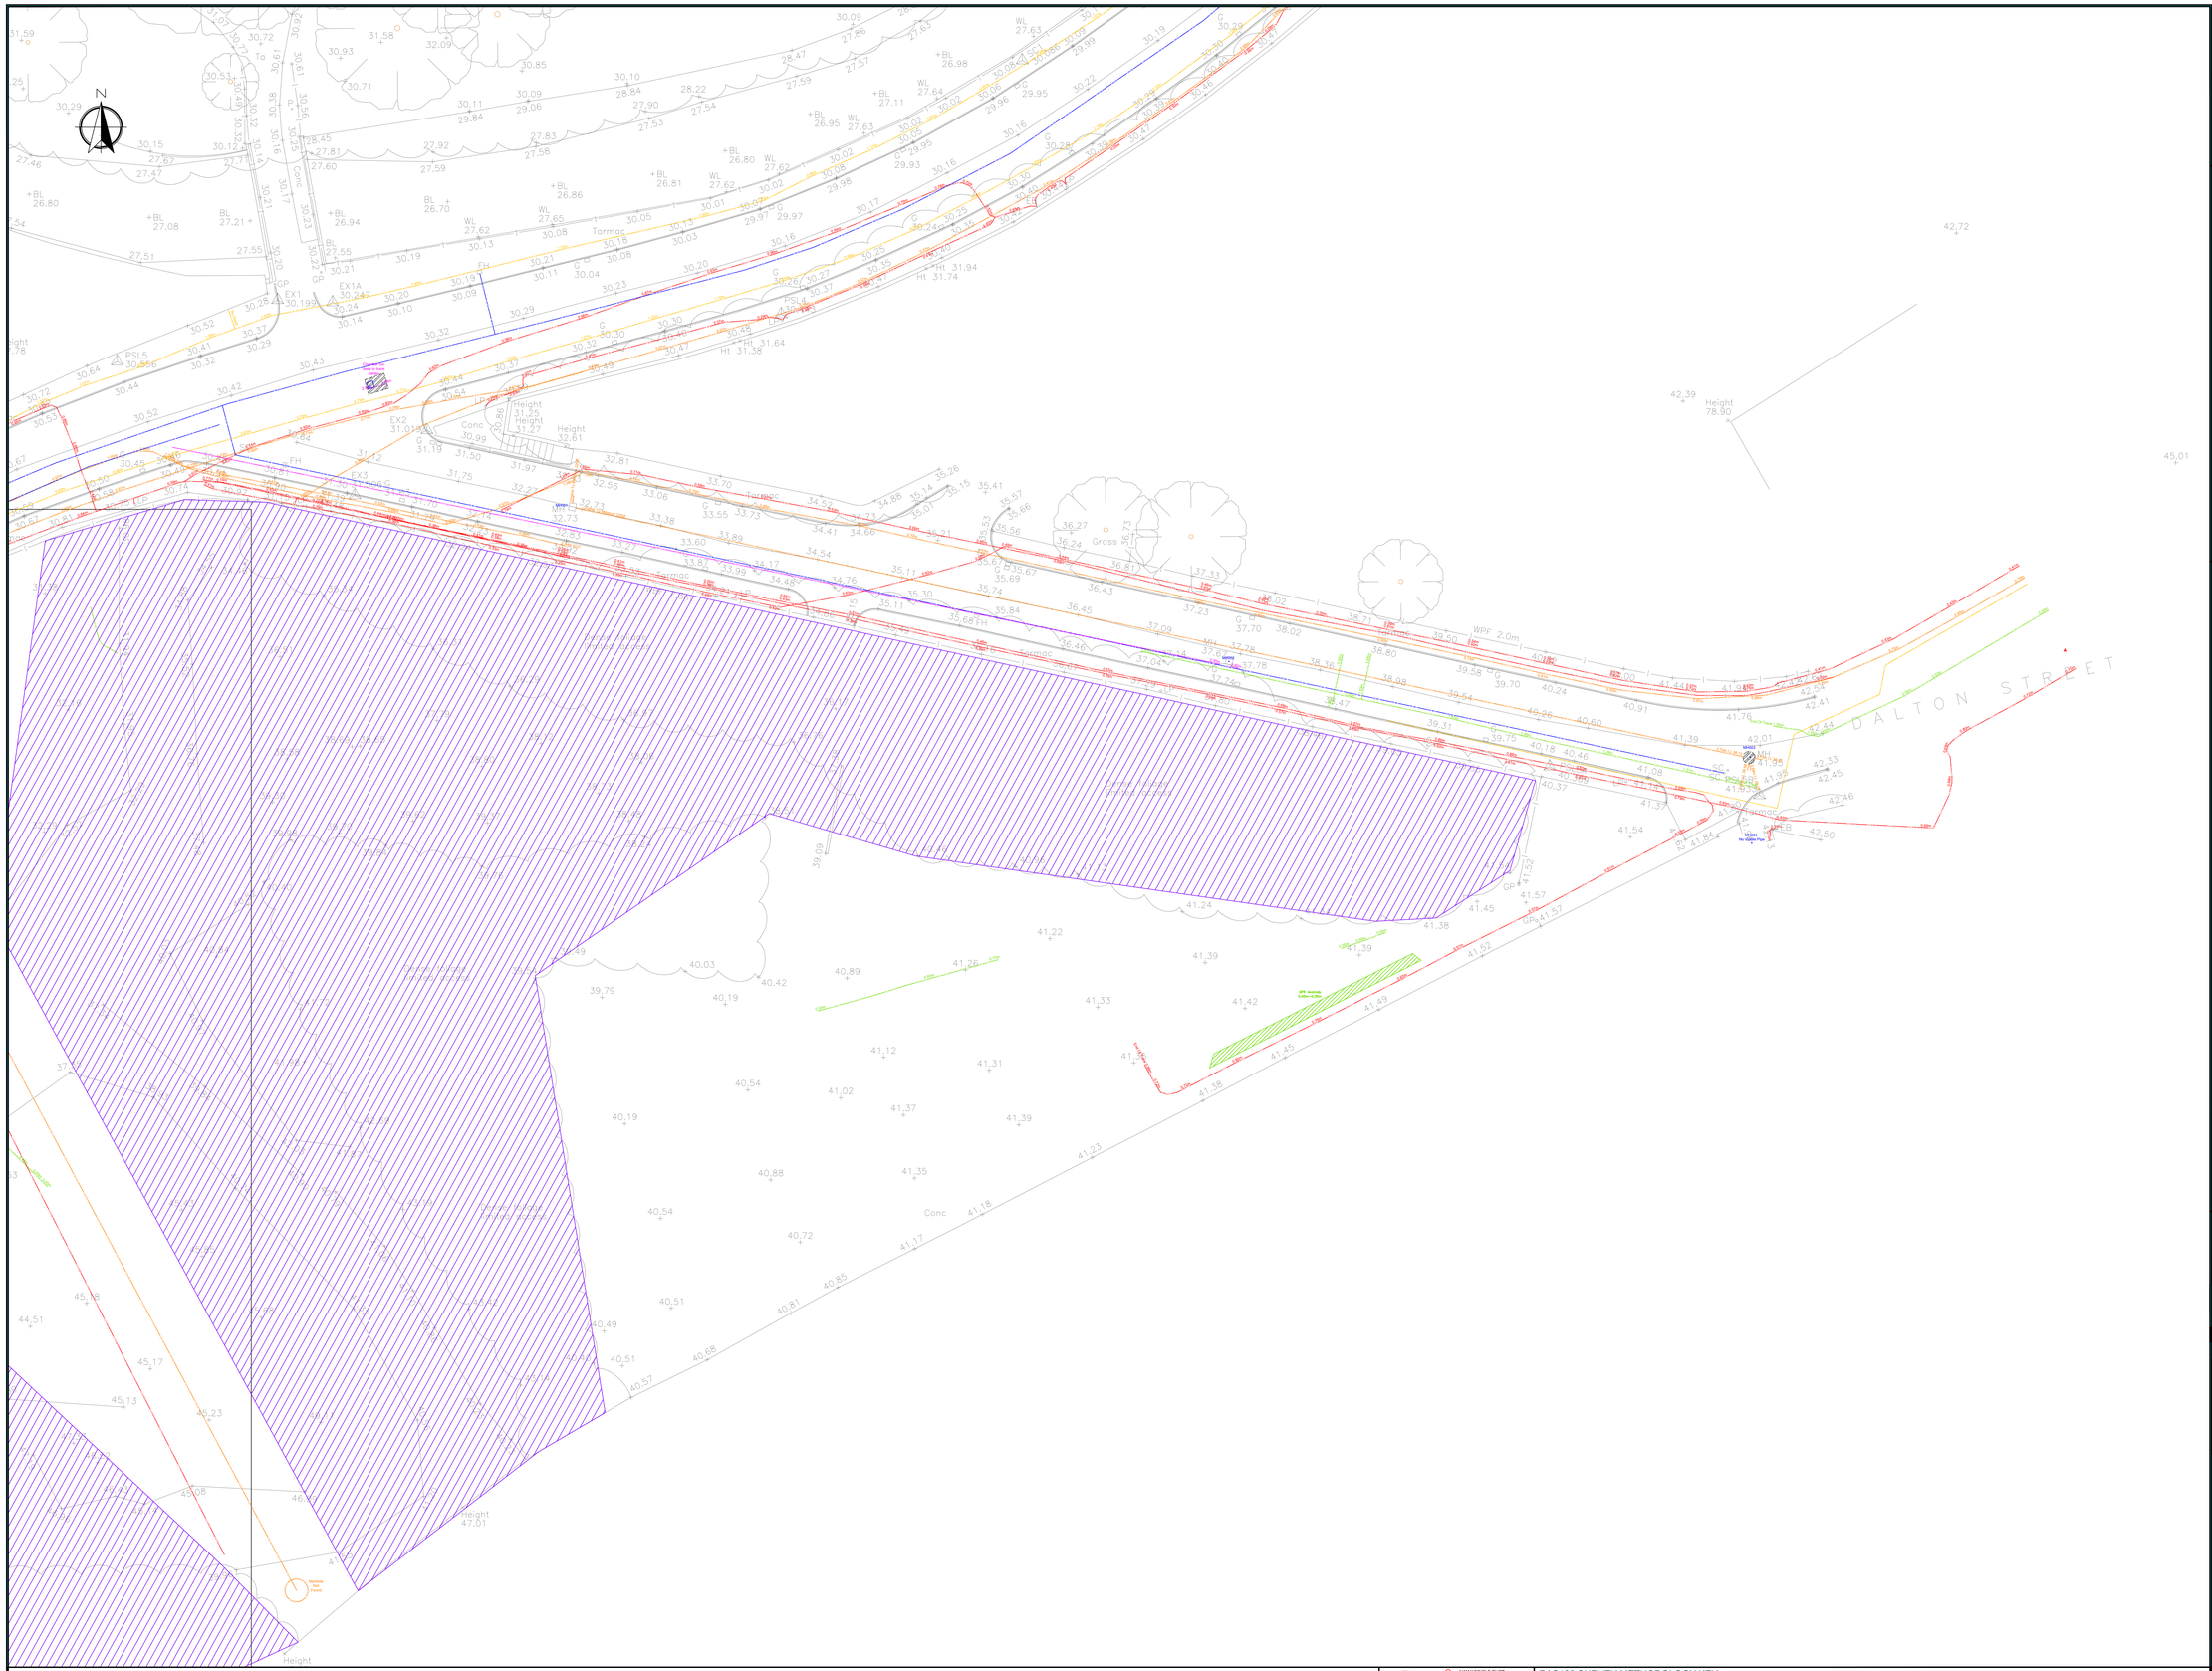
N
DALTON STREET
Gross
Conc
Tarmac
Height 78.90
Height 47.01
Manhole Not Found
Void
Void
Void