


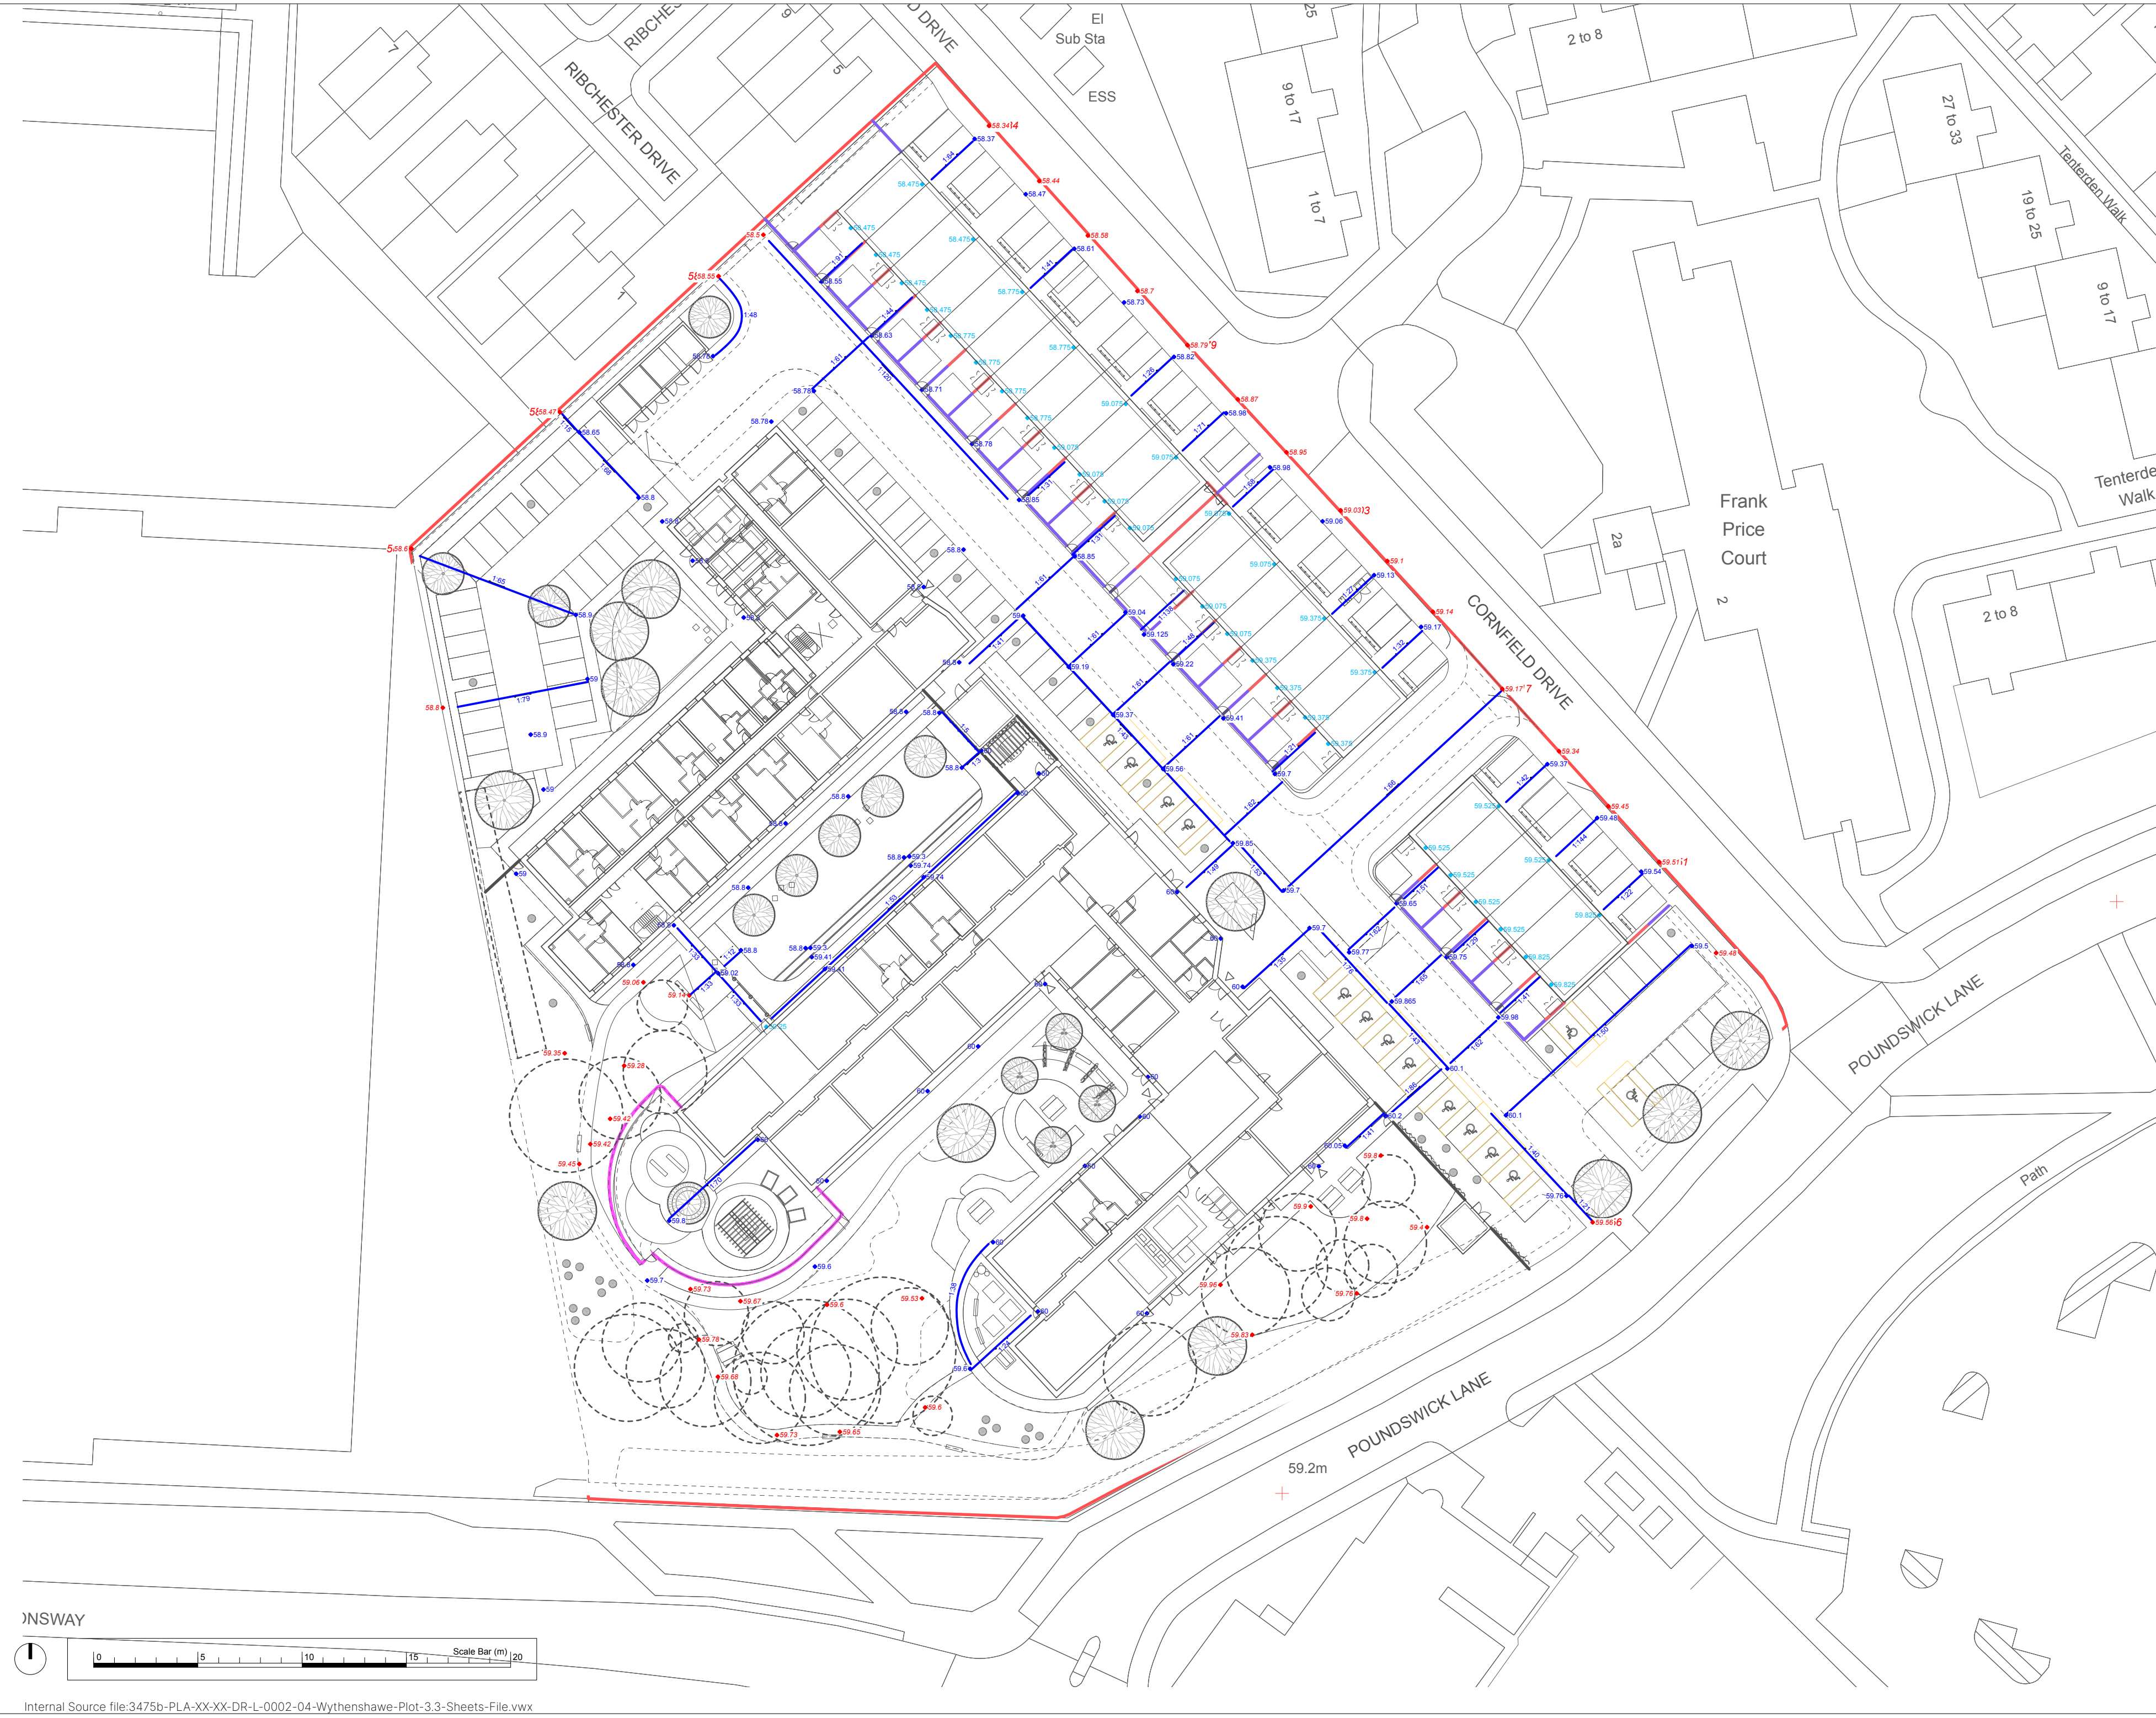

This drawing is copyright protected and may not be reproduced in whole or part without written authority from the owner.

NOTES:

1. Do not scale from this drawing.
2. Always work to noted dimensions.
3. All dimensions are in millimetres unless otherwise stated.
4. All setting out, levels and dimensions to be agreed on site.
5. The dimensions of all materials must be checked on site before being laid out.
6. This drawing must be read with the relevant specification clauses and detail drawings.
7. Order of construction and setting out to be agreed on site.

Red Line Boundary

Existing Surface Level

Proposed Surface Level

Proposed Surface Gradient

Proposed FFL tbc

NOTE:
Layout and levels subject to design team review and drainage strategy coordination.

P01	27/11/25	Planning	CB	SC
Revision	Date	Description	Drawn	Apprvd.
PLANIT Manchester London Liverpool Leeds Standish Manchester 2 Back Grafton Street, Altrincham, Cheshire, WA14 1DY, W: plant-ie.com E: info@plant-ie.com T: 0161 928 9281				
Client	Muse			
Project	Wythenshawe Civic Plot 3.3			
Drg Title	Levels GA			
Created on 13-08-25	Created by MB	Approved by SPL		
Scale 1:500	Size A2	Workstage RIBA 2		
Drg No. 18704-PLA-XX-XX-D-L-3000	Suitability S1		Revision P01	

© Plant I.E. Limited