
Notes:

All dimensions are in millimeters
DO NOT SCALE – IF IN DOUBT – ASK
All disimilar metals separated with isolating tape
FIXER NOTE:
THE USE OF IMPACT DRIVERS IS PROHIBITED FOR ALL FIXING TYPES WITHOUT EXCEPTION

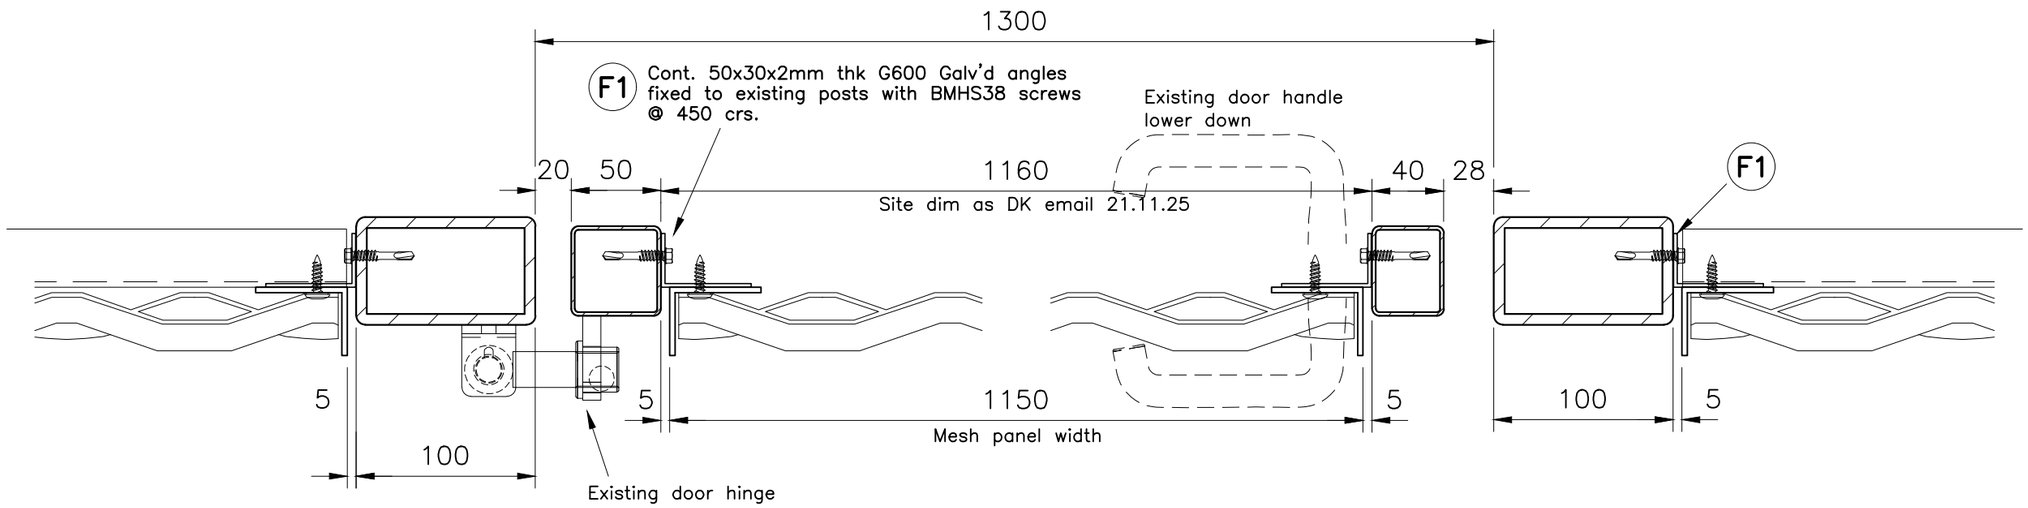

Existing door grillage removed by B&K to enable mesh panel to be added.
Internal door frame face to be made flush with any galv'd touch up as required

P01	Initial Issue	24.11.25

REVISIONS

Bowmer & Kirkland

MMU Cycle store

TITLE:
Mesh panel to existing door
–

Keyclad
EXTERNAL ENVELOPE SOLUTIONS
High Edge Court, Church Street, Heage, Belper, Derbyshire, DE56 2BW Tel: +44(0)1773 852867

DATE: Nov 2025	STATUS: **APPROVAL** 24.11.25		
JOB No.: KC12	DRAWN BY: SB	CHECKED:	SCALE: 1:3.33@A3
DRAWING No.: _____-KEY-ZZ-ZZ-DR-Y-4100			REV: P01