




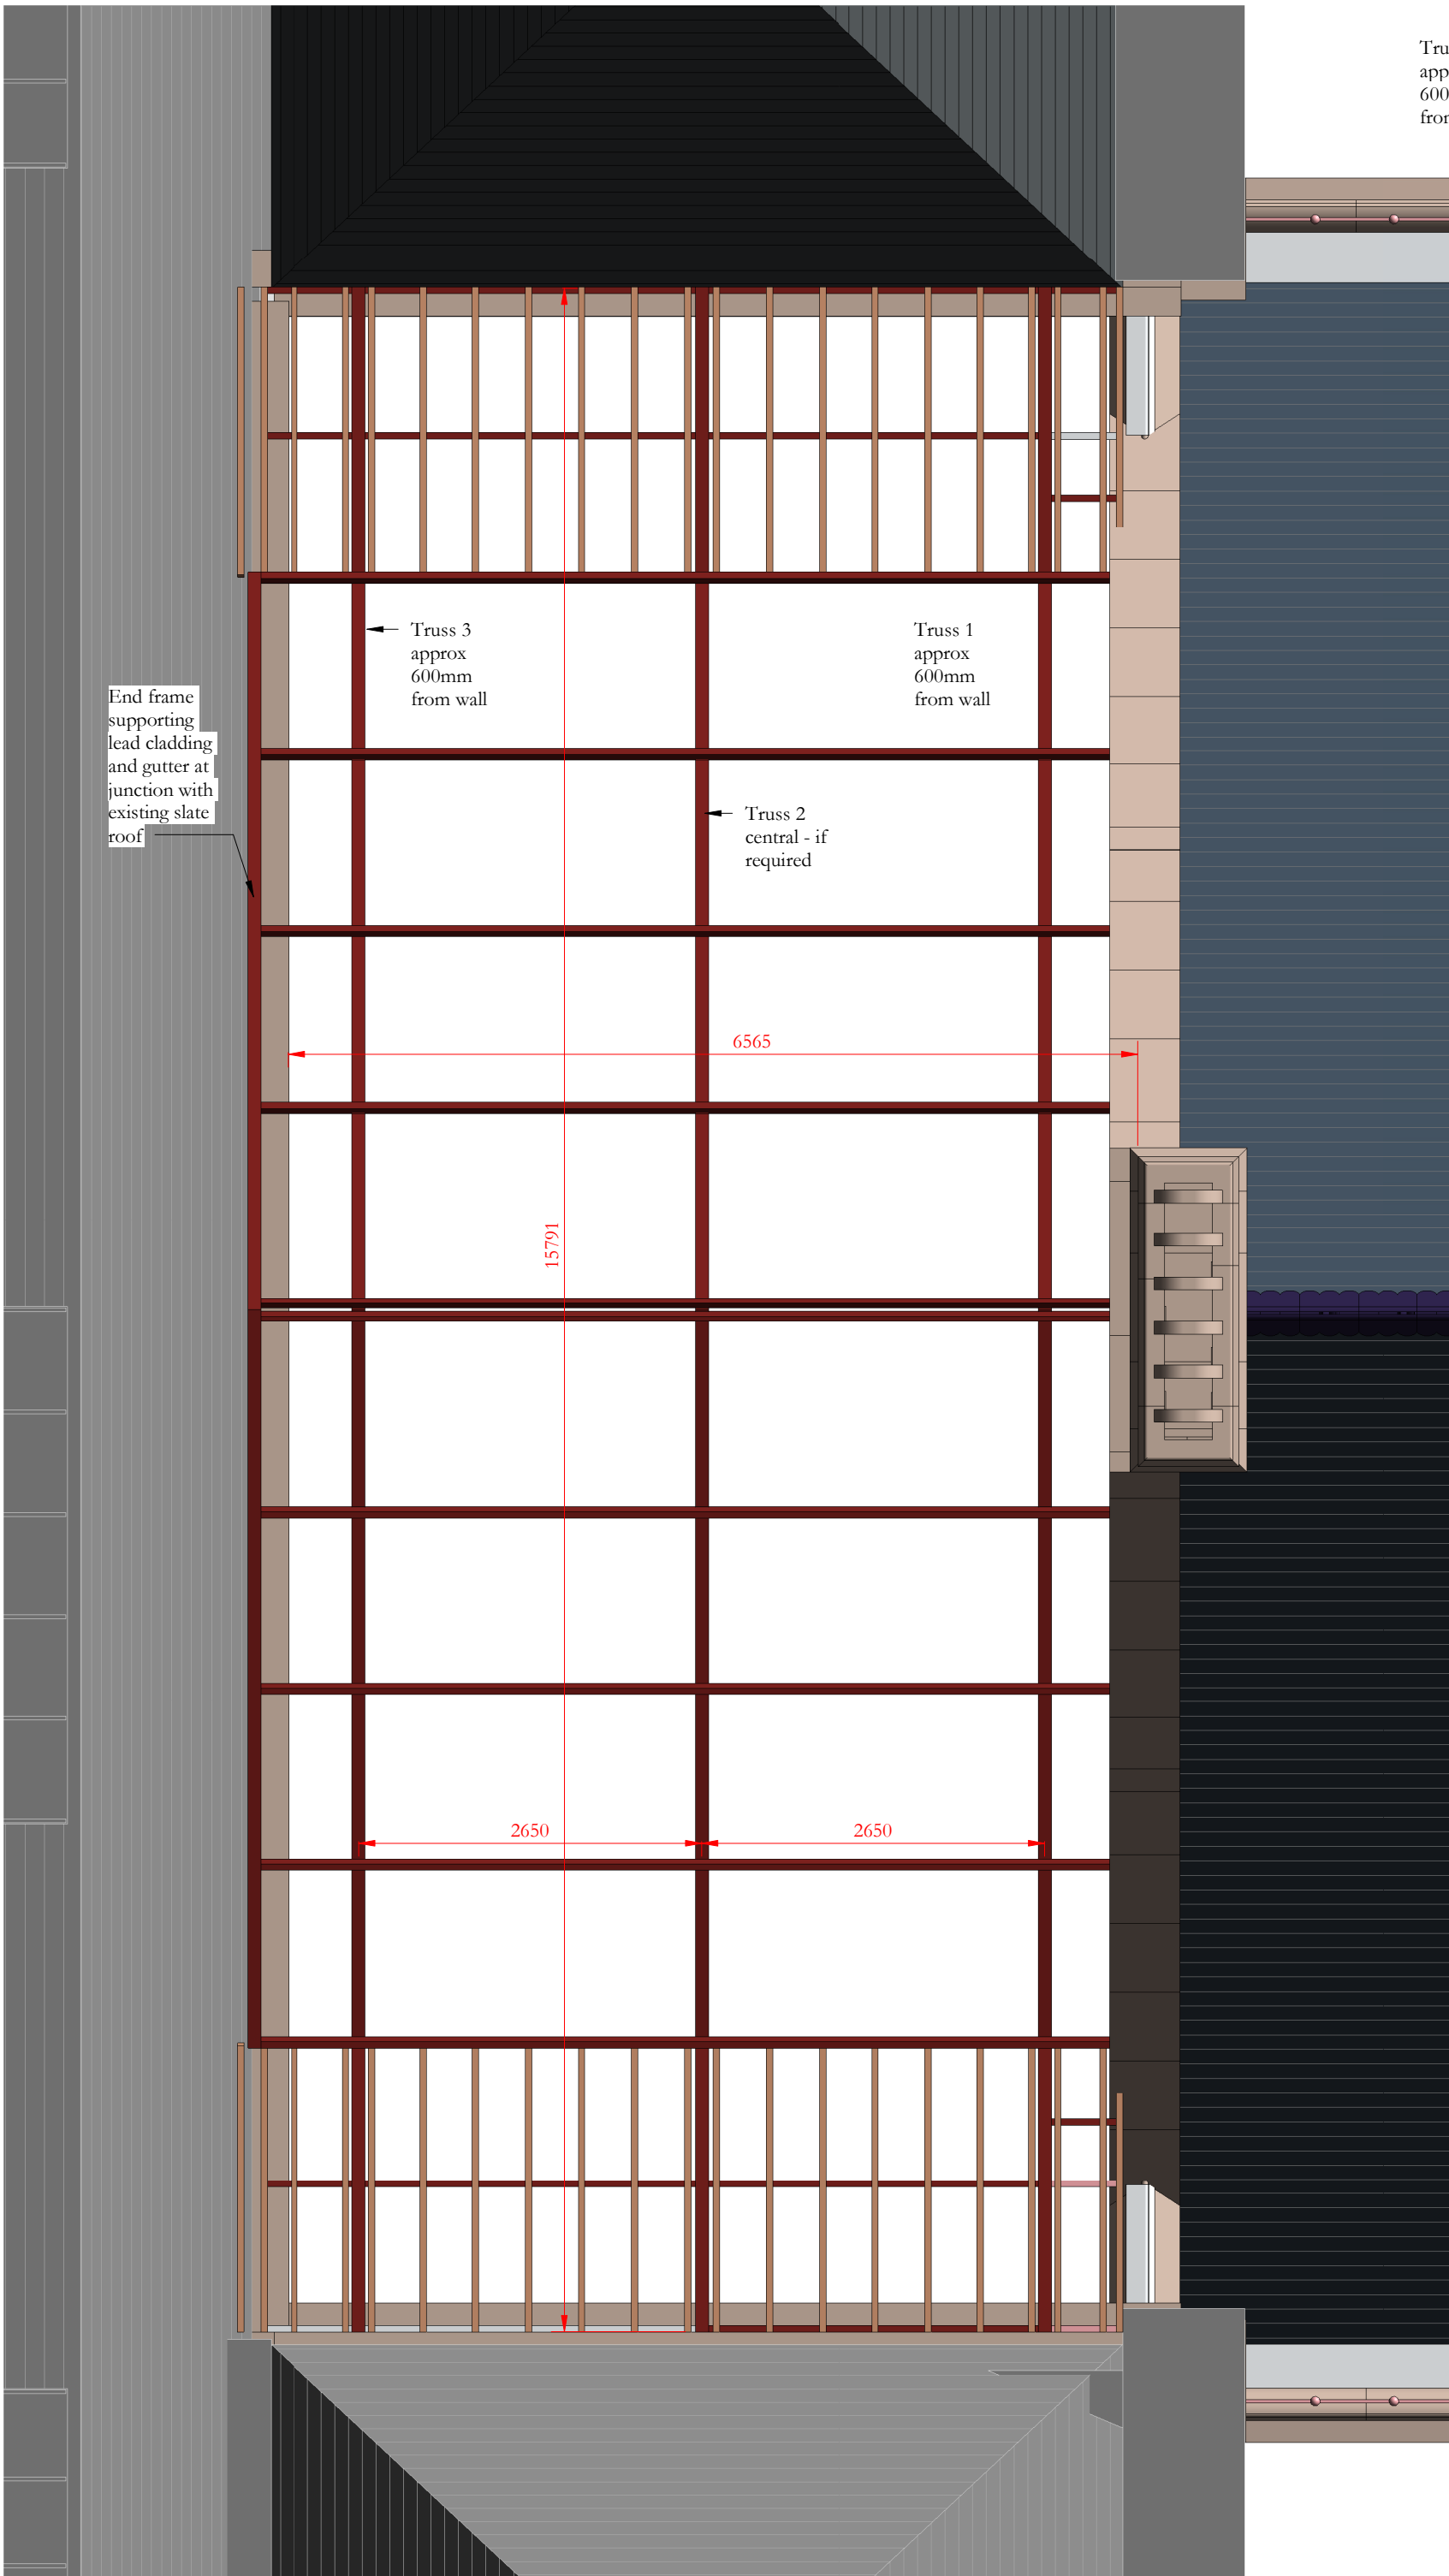

1 Bees courtyard plan
1 : 50

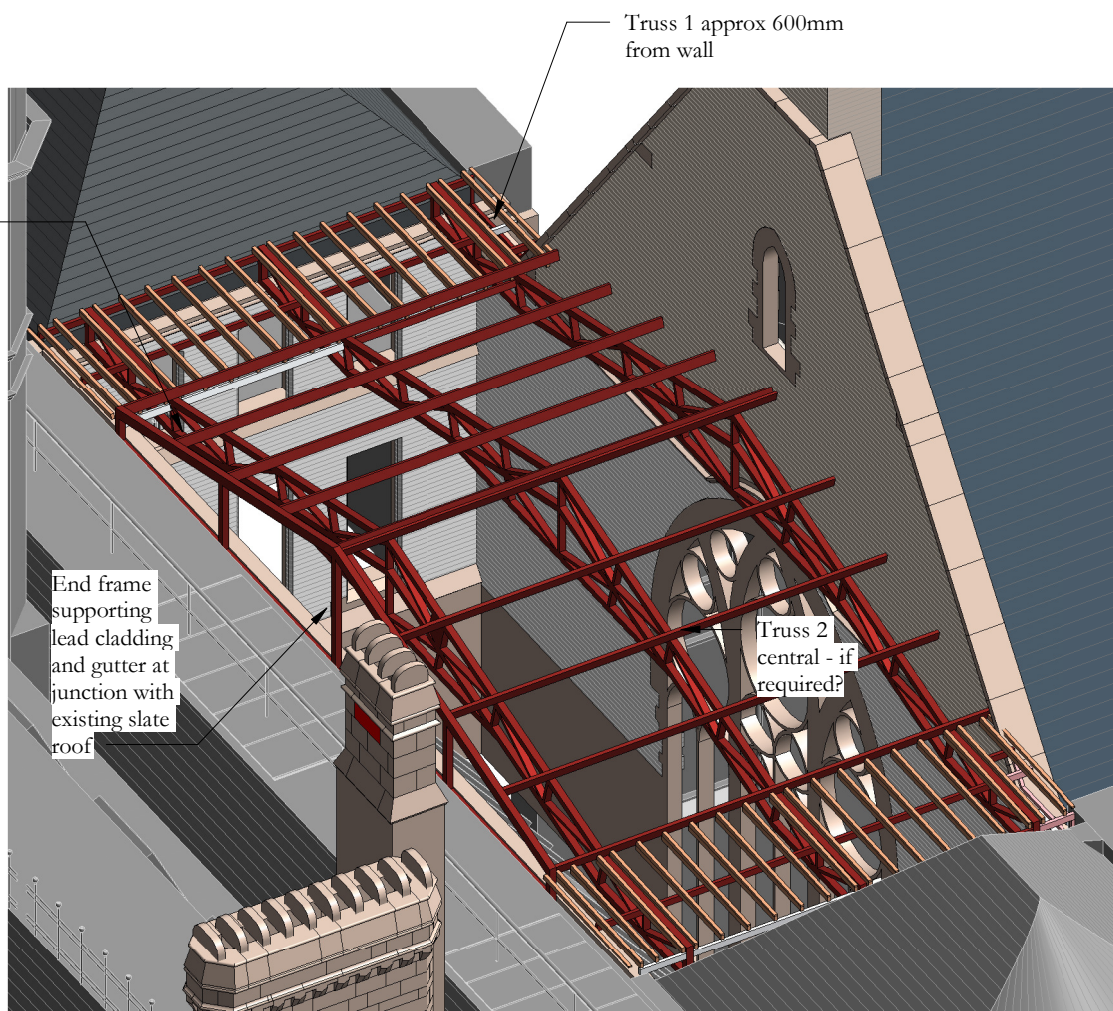

2 Bees courtyard new roof view from south-west

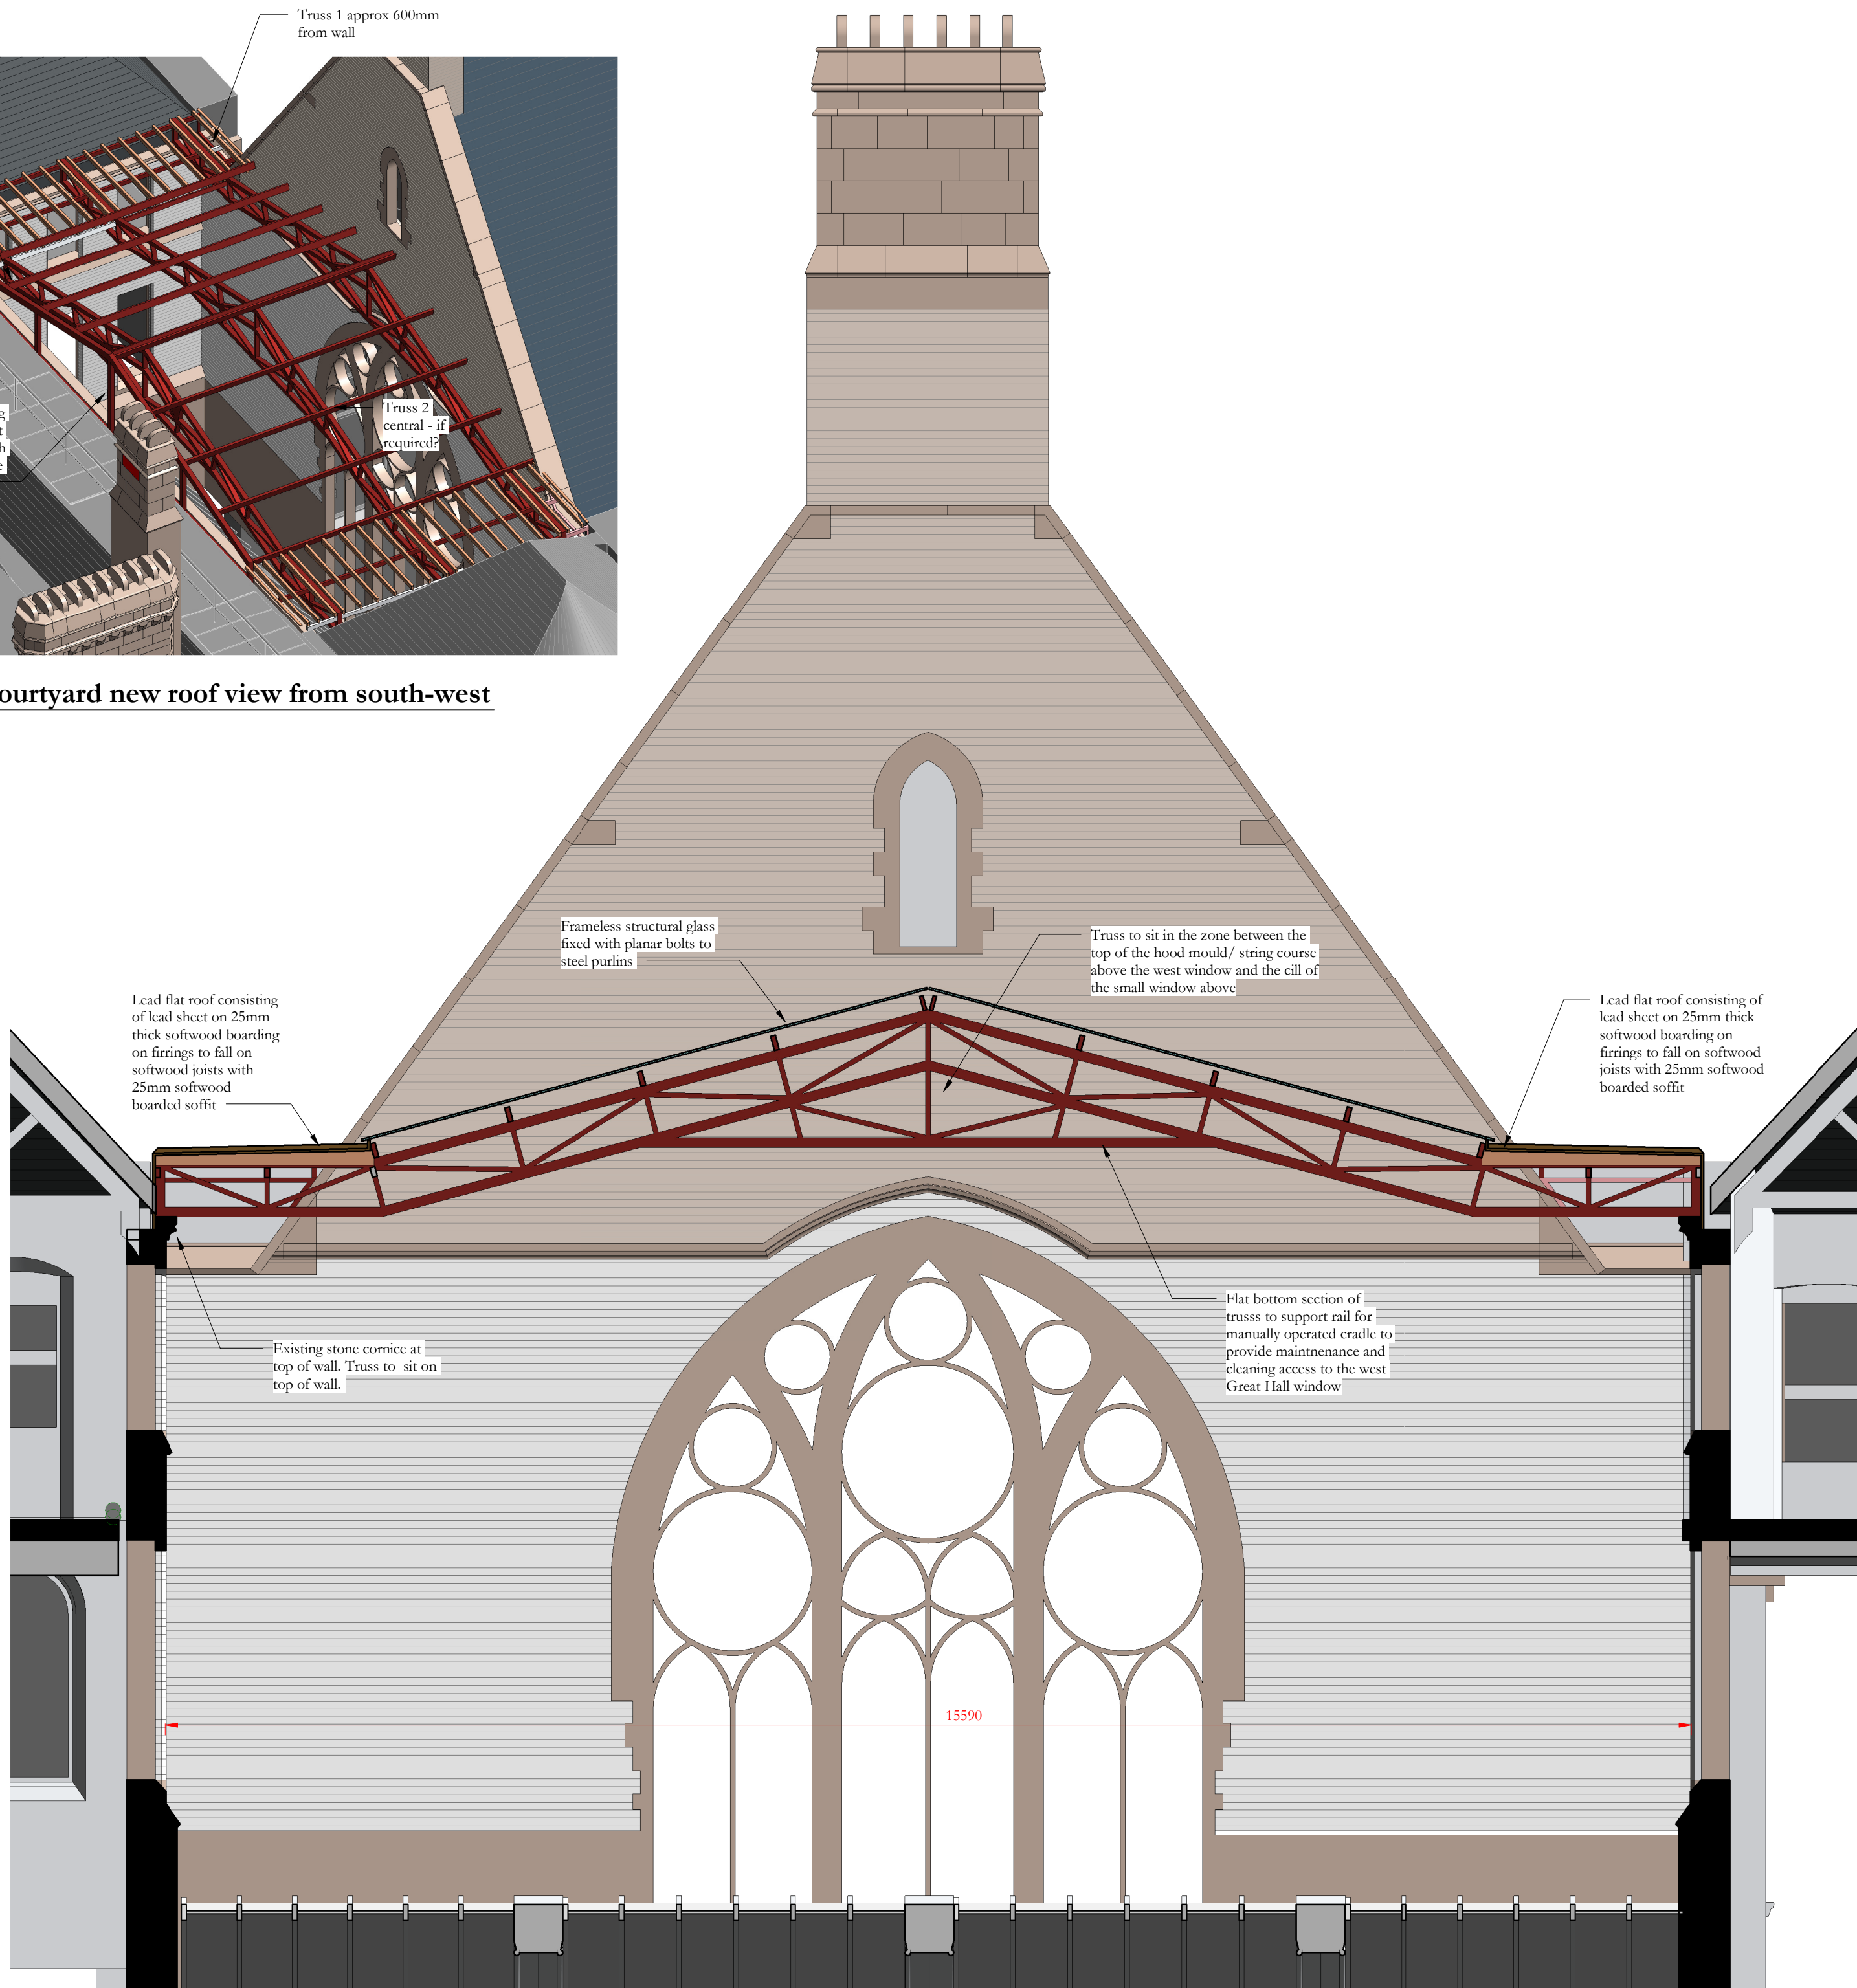


3 Bees courtyard north-south section
1 : 50

Scale Bars to be used as guidance only - refer to sheet size below									
1:100	mm	1000	2000	3000	4000	5000	6000	7000	8000
1:200	mm	1000	2000	3000	4000	5000	6000	7000	8000
1:500	m	15	30	45	60	75	90	105	120
1:1250	m	10	20	30	40	50	60	70	80

Notes:
Drawings are based on survey data and may not accurately represent what is physically present.
Do not scale from this drawing. All dimensions are to be verified on site before proceeding with the work.
All dimensions are in millimeters unless noted otherwise.
Purcell shall be notified in writing of any discrepancies.

Lendlease
Document Review
Lendlease document received on:
1 Accepted
2 Accepted with comments
3 Rejected
Lendlease Checked by: Dan Davis
Date: 13/06/2019
Accepted documents are considered to conform to the design intent, but does not mean acceptance of dimensions, details, size or weight; nor does it relieve the designer from responsibilities for errors, omissions and/or compliance with obligations and/or responsibilities of the contract.

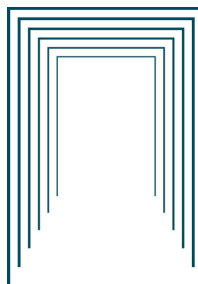	09/05/2019	JC	GR	First Issue
ISSUE	DATE	APPROVED	DRAWN	DESCRIPTION
 OUR TOWN HALL PROJECT  PURCELL Project Office, Room 308, Town Hall, MANCHESTER M60 2L1 +44 (0) 7970 097 432 www.purcelluk.com				
PROJECT STATUS		RIBA STAGE 4		
CLIENT		MANCHESTER CITY COUNCIL		
PROJECT		OUR TOWN HALL		
DRAWING TITLE		New glazed roof over Bees Courtyard outline proposals		
SIZE & SCALE		A1: 1 : 50		
DRAWING STATUS		For information		
JOB NUMBER		236959		
DRAWING NO.		REV		
OTH-PUR-TH-RF-DWG-A-9470 -				
© PURCELL 2012. PURCELL IS THE TRADING NAME OF PURCELL MILLER TRITTON LLP				