



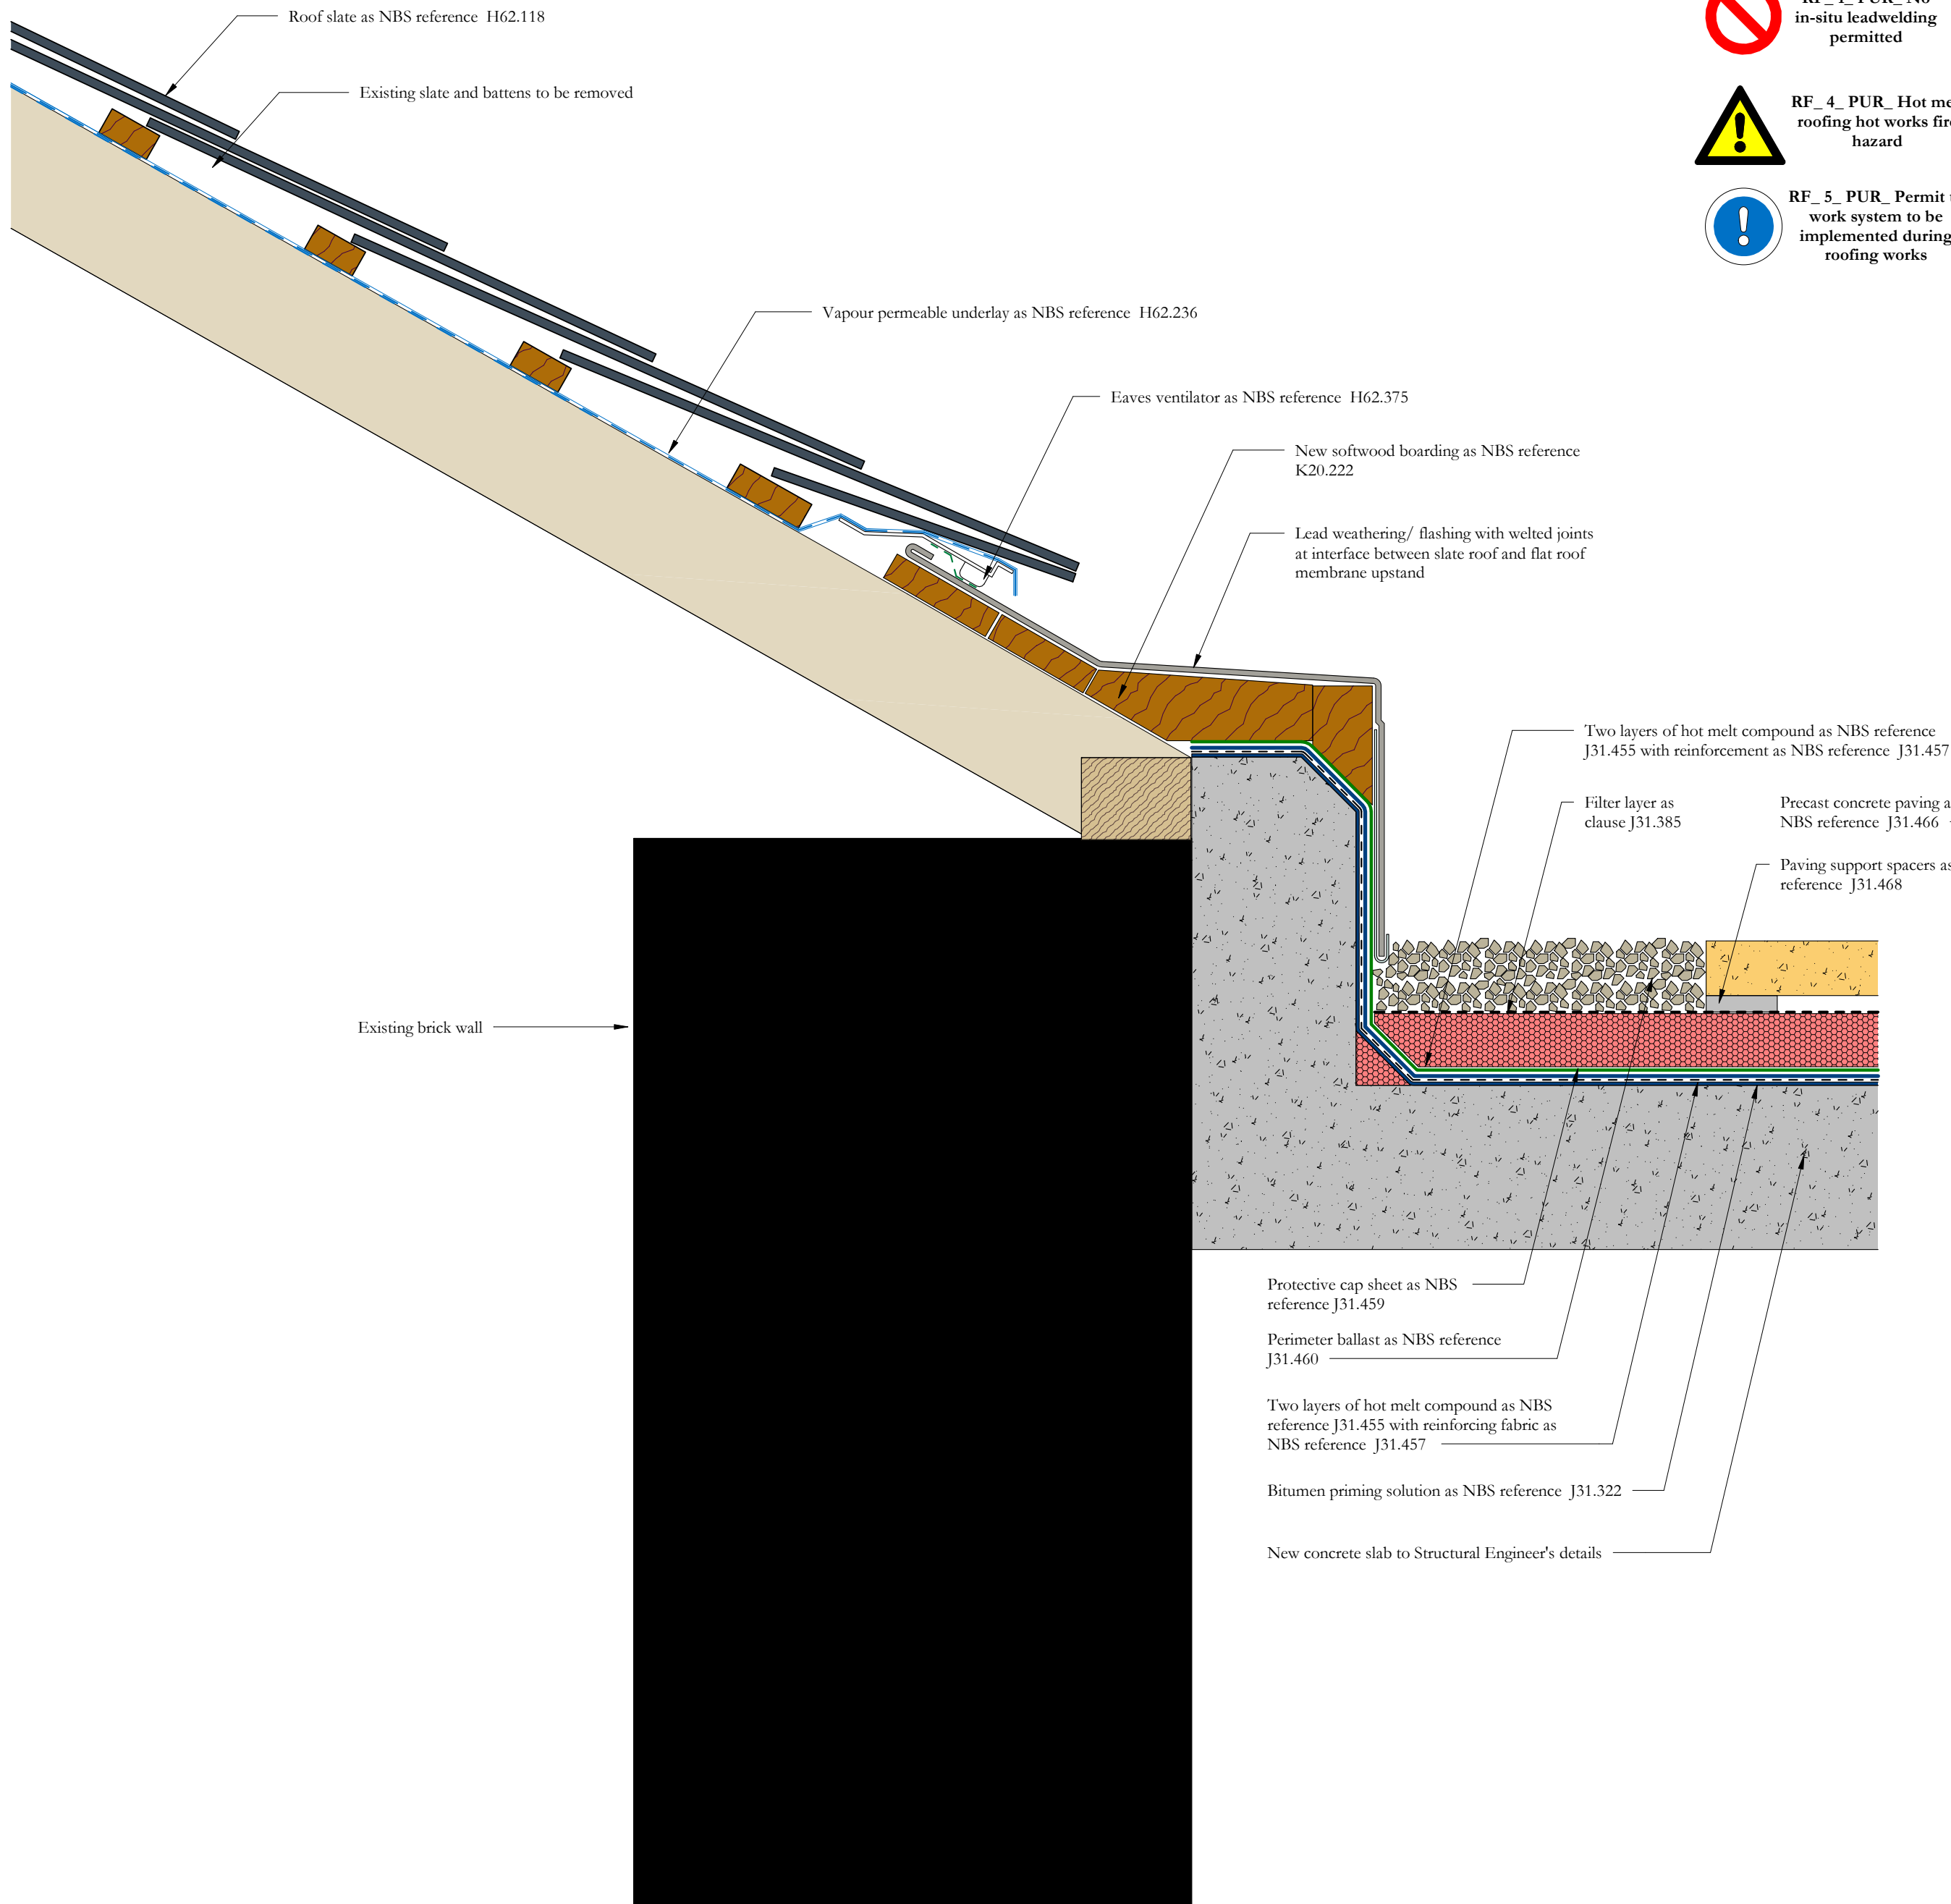

- RF_1_PUR_No**
in-situ leadwelding
permitted
- RF_4_PUR_Hot melt**
roofing hot works fire
hazard
- RF_5_PUR_Permit to**
work system to be
implemented during
roofing works

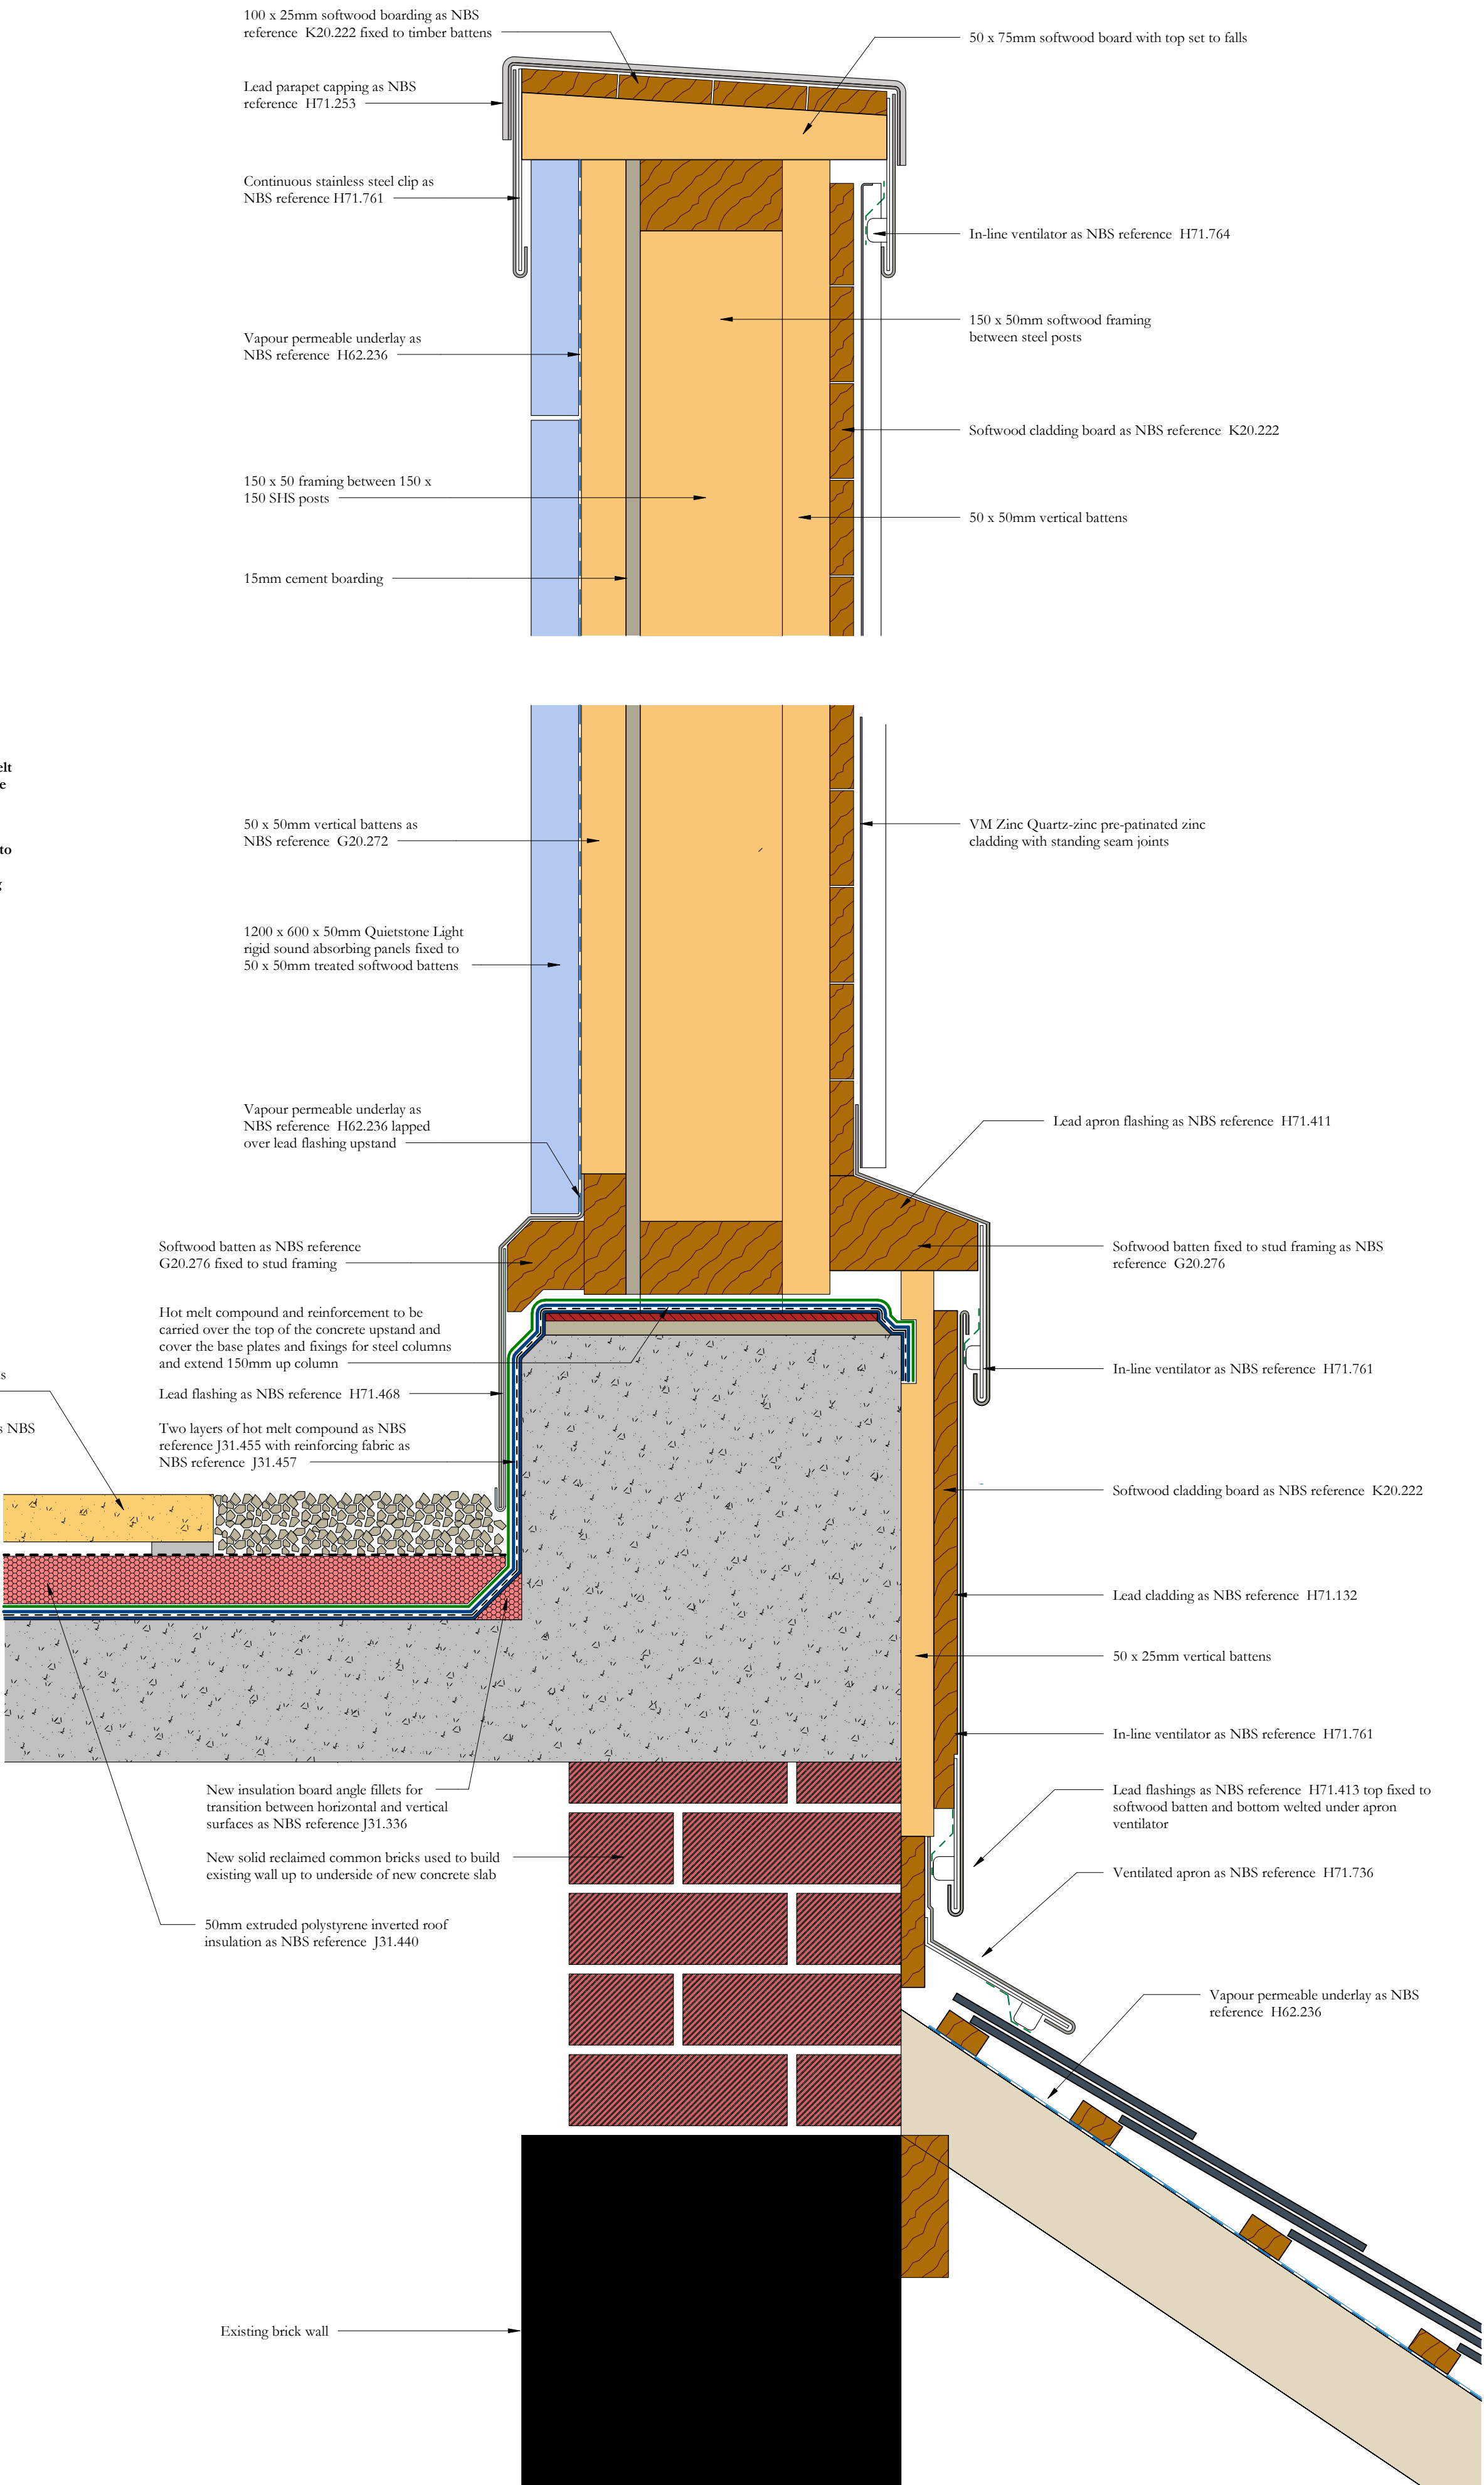

Scale Bars to be used as guidance only - refer to sheet size below									
1:100	mm	1000	2000	3000	4000	5000	6000	7000	8000
1:200	mm	1000	2000	3000	4000	5000	6000	7000	8000
1:500	M	15	30	45	60	75	90	105	120
1:1250	M	10	20	30	40	50	60	70	80

Notes:
Drawings are based on survey data and may not accurately represent what is physically present.
Do not scale from this drawing. All dimensions are to be verified on site before proceeding with the work.
All dimensions are in millimeters unless noted otherwise.
Purcell shall be notified in writing of any discrepancies.

Revision 05: Vapour permeable membrane added immediately behind sound absorbing panels on the inside of the plant deck screen. Detail of plant screen capping amended from continuous timber board to timber boards on battens with fall towards zinc cladding on the outside of the screen

Revision 04: Build-up of layers in hot melt system amended to show one layer of bitumen hot melt compound followed by one layer of reinforcement, a further coat of hot melt compound and a felt capping sheet

Revision 03: Roof covering revised from asphalt to hot melt

Revision 02: Solid plant screen added and upstand and asphalt amended to suit new detail

Revision 01: Scale bar added. Status updated to S4 Construction.

ISSUE	DATE	APPROVED	DRAWN	DESCRIPTION
05	14/02/2025	JC	GR	See note in revision cloud
04	19/06/2023	JC	GR	See note in revision cloud
03	12/06/2023	GR	TK	See note in revision cloud
02	24/08/2022	JC	GR	See note in revision cloud



Project Office, Town Hall, MANCHESTER M60 2L1
+44 (0) 7970 097 432
www.purcelluk.com

PROJECT STATUS	RIBA Stage 5
CLIENT	Manchester City Council
PROJECT	Our Town Hall
DRAWING TITLE	Plant deck details sheet 1 of 2
SIZE & SCALE	A1: 1 : 5
DRAWING STATUS	S4 Construction

JOB NUMBER 236959

DRAWING NO. OTH-PUR-TH-RF-DWG-A-7009 05

© PURCELL 2019. PURCELL ® IS THE TRADING NAME OF PURCELL ARCHITECTURE LTD.

