


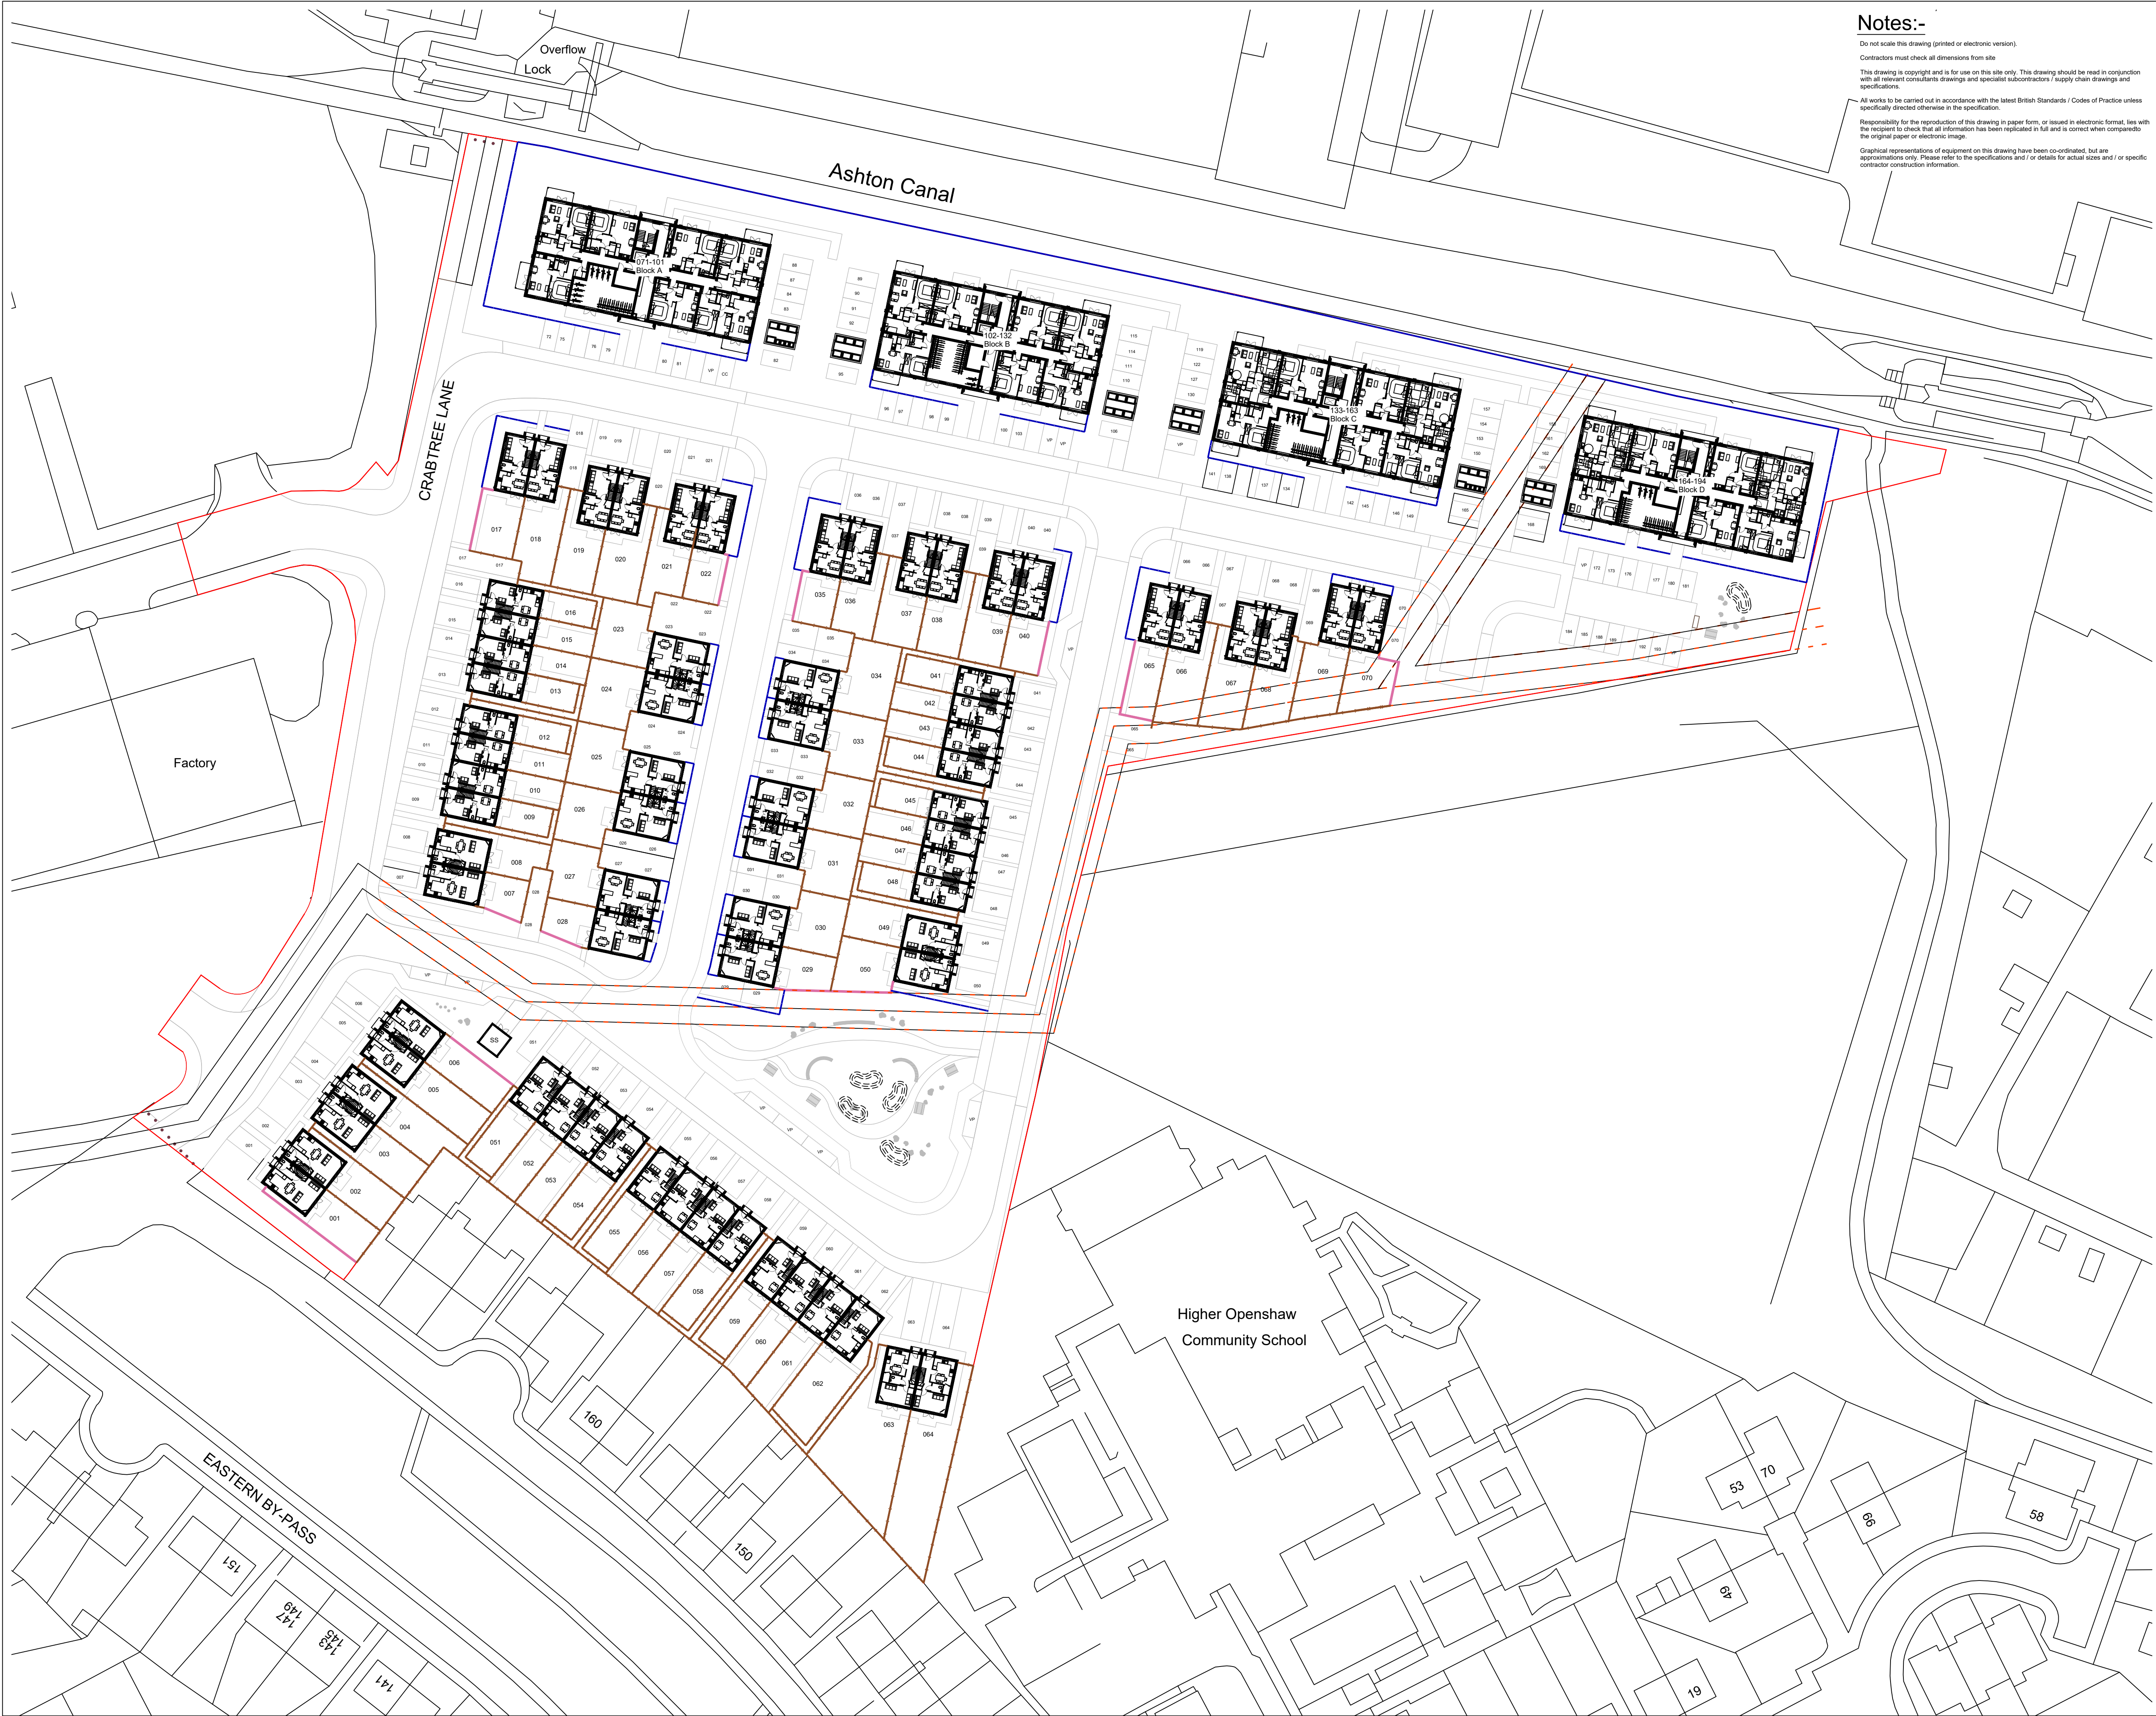

Notes:-

Do not scale this drawing (printed or electronic version).

Contractors must check all dimensions from site.

This drawing is copyright and is for use on this site only. This drawing should be read in conjunction with all relevant consultants drawings and specialist subcontractors / supply chain drawings and specifications.

All works to be carried out in accordance with the latest British Standards / Codes of Practice unless specifically directed otherwise in the specification.

Responsibility for the reproduction of this drawing in paper form, or issued in electronic format, lies with the recipient to check that all information has been replicated in full and is correct when compared to the original paper or electronic image.

Graphical representations of equipment on this drawing have been co-ordinated, but are approximations only. Please refer to the specifications and / or details for actual sizes and / or specific contractor construction information.

KEY

Hard Works

High Brick Walls

1800mm high, with engineering brick to cap. Brick to match architecture.

Metal Railings

Timber Feather Edge Fence

1800mm high. With matching gates.

Bollards

Opportunity to salvage industrial artefacts from site.

P01	02/12/25	FIRST ISSUE	AG	GBS
REV.	DATE	DESCRIPTION	DRAWN	CHK'D



A: Ground Floor, The Tower,
Deva City Office Park, Trinity Way,
Manchester M3 7BF

T: +44 (0) 161 312 3131

weareurbangreen.co.uk

Client:	KEEPMOAT HOMES		
Project:	THE IRONWORKS LAND AT CRABTREE LANE		
Title:	BOUNDARY TREATMENT PLAN		
Issue:	PLANNING		
Drawn:	AG	Checked:	SW
Project:	UG2791	Scale @ A1:	1:500
Dwg No:	UG_2791_LAN_BT_DRW_501	Approved:	SA
		Date:	02/12/25
		Revision:	P01