

DO NOT SCALE : IF IN DOUBT ASK





NOTES

LINCO WL50R_02 LOUVRE CASSETTE SYSTEM'

COLOUR - RAL 7008


LOUVRE PANELS

MATERIAL - EXTRUDED ALUMINIUM FRAME AND BLADES
BLADE THICKNESS - 1.5mm
FRAME THICKNESS - 3mm
LOUVRE DEPTH - 50mm
LOUVRE PITCH - 50mm
BLADE ANGLE - 45°

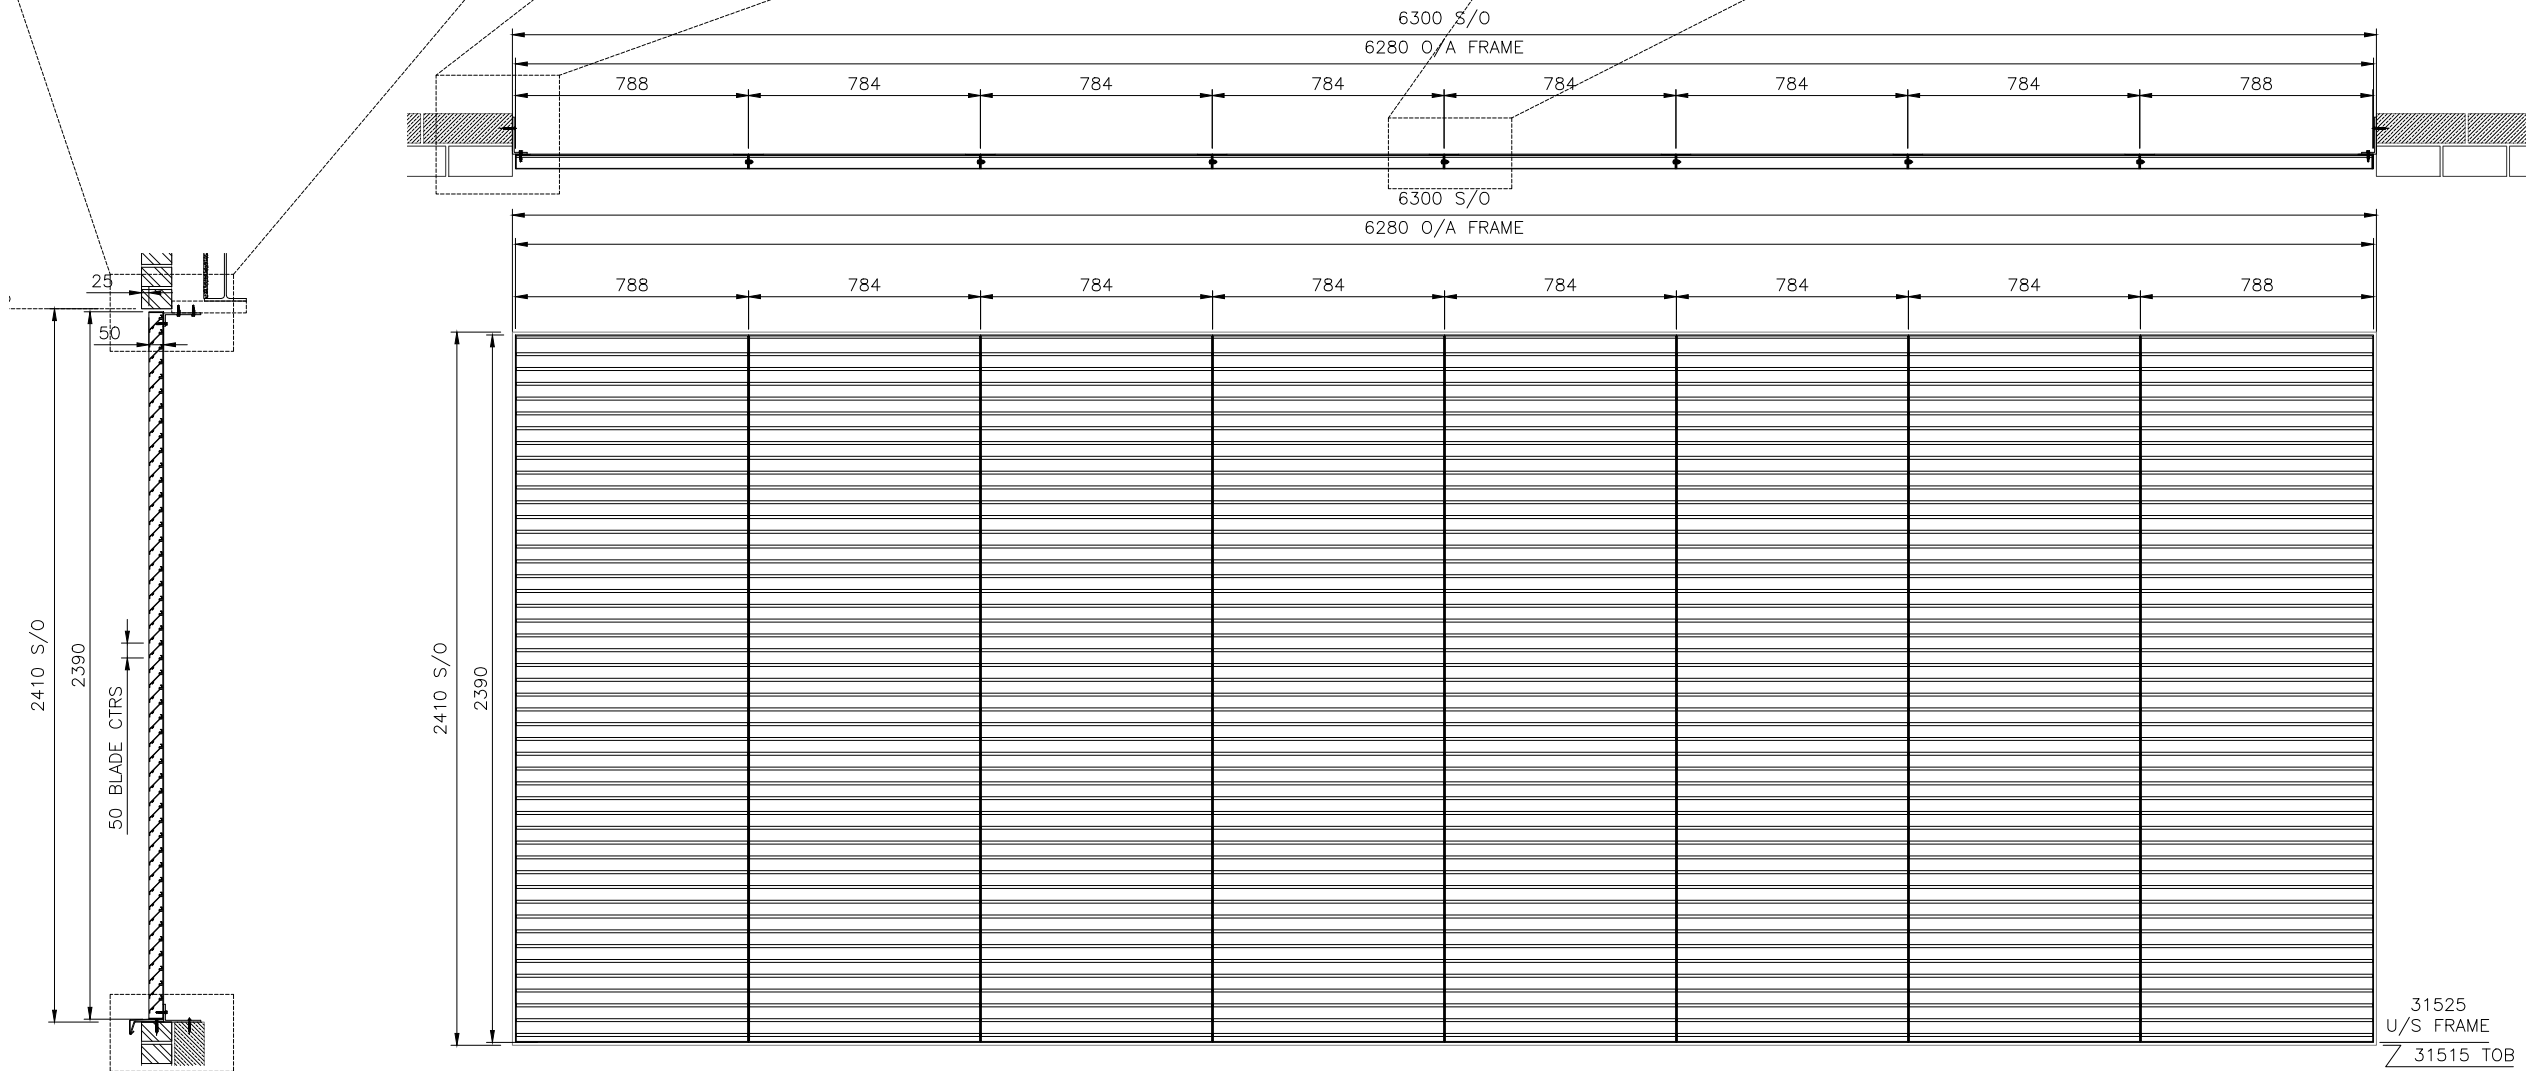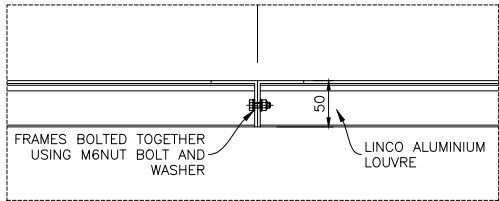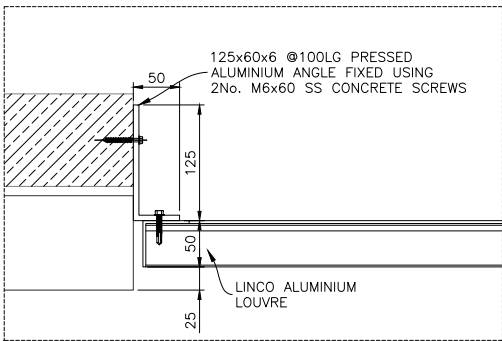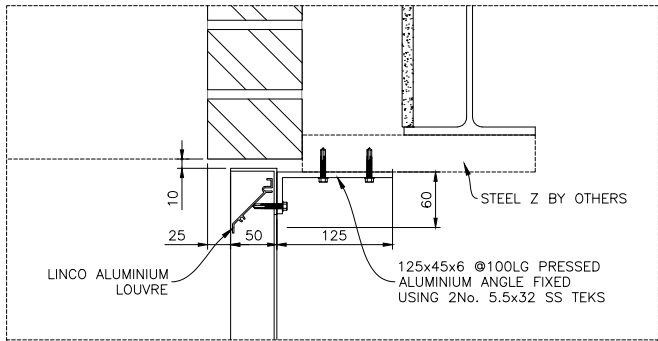

ECW-039
ECW-040
ECW-041
TYPE L7

31525
U/S FRAME
31515 TOB

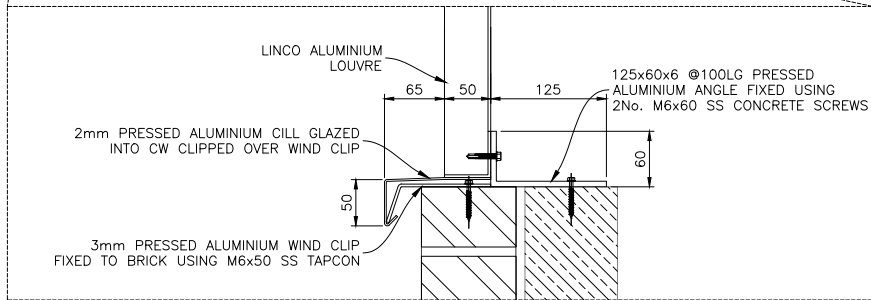

P02	COLOUR CHANGED	SA	24.11.25
P01	FIRST ISSUE	SA	07.11.25
Revision	Description	Drawn	Date

Client:



Project: DIDSBUY POINT

Drawing Status: For APPROVAL

Title: LOUVRE WALL ECW-039, 040 & 041			
Drawn: SA	Date: 07.11.25	Checked: SK	Date: 07.11.25
Scale: NTS @ A3		Project Number: 8845	
Drawing Number: 8845-DID-ELE-049			Revision: P02