



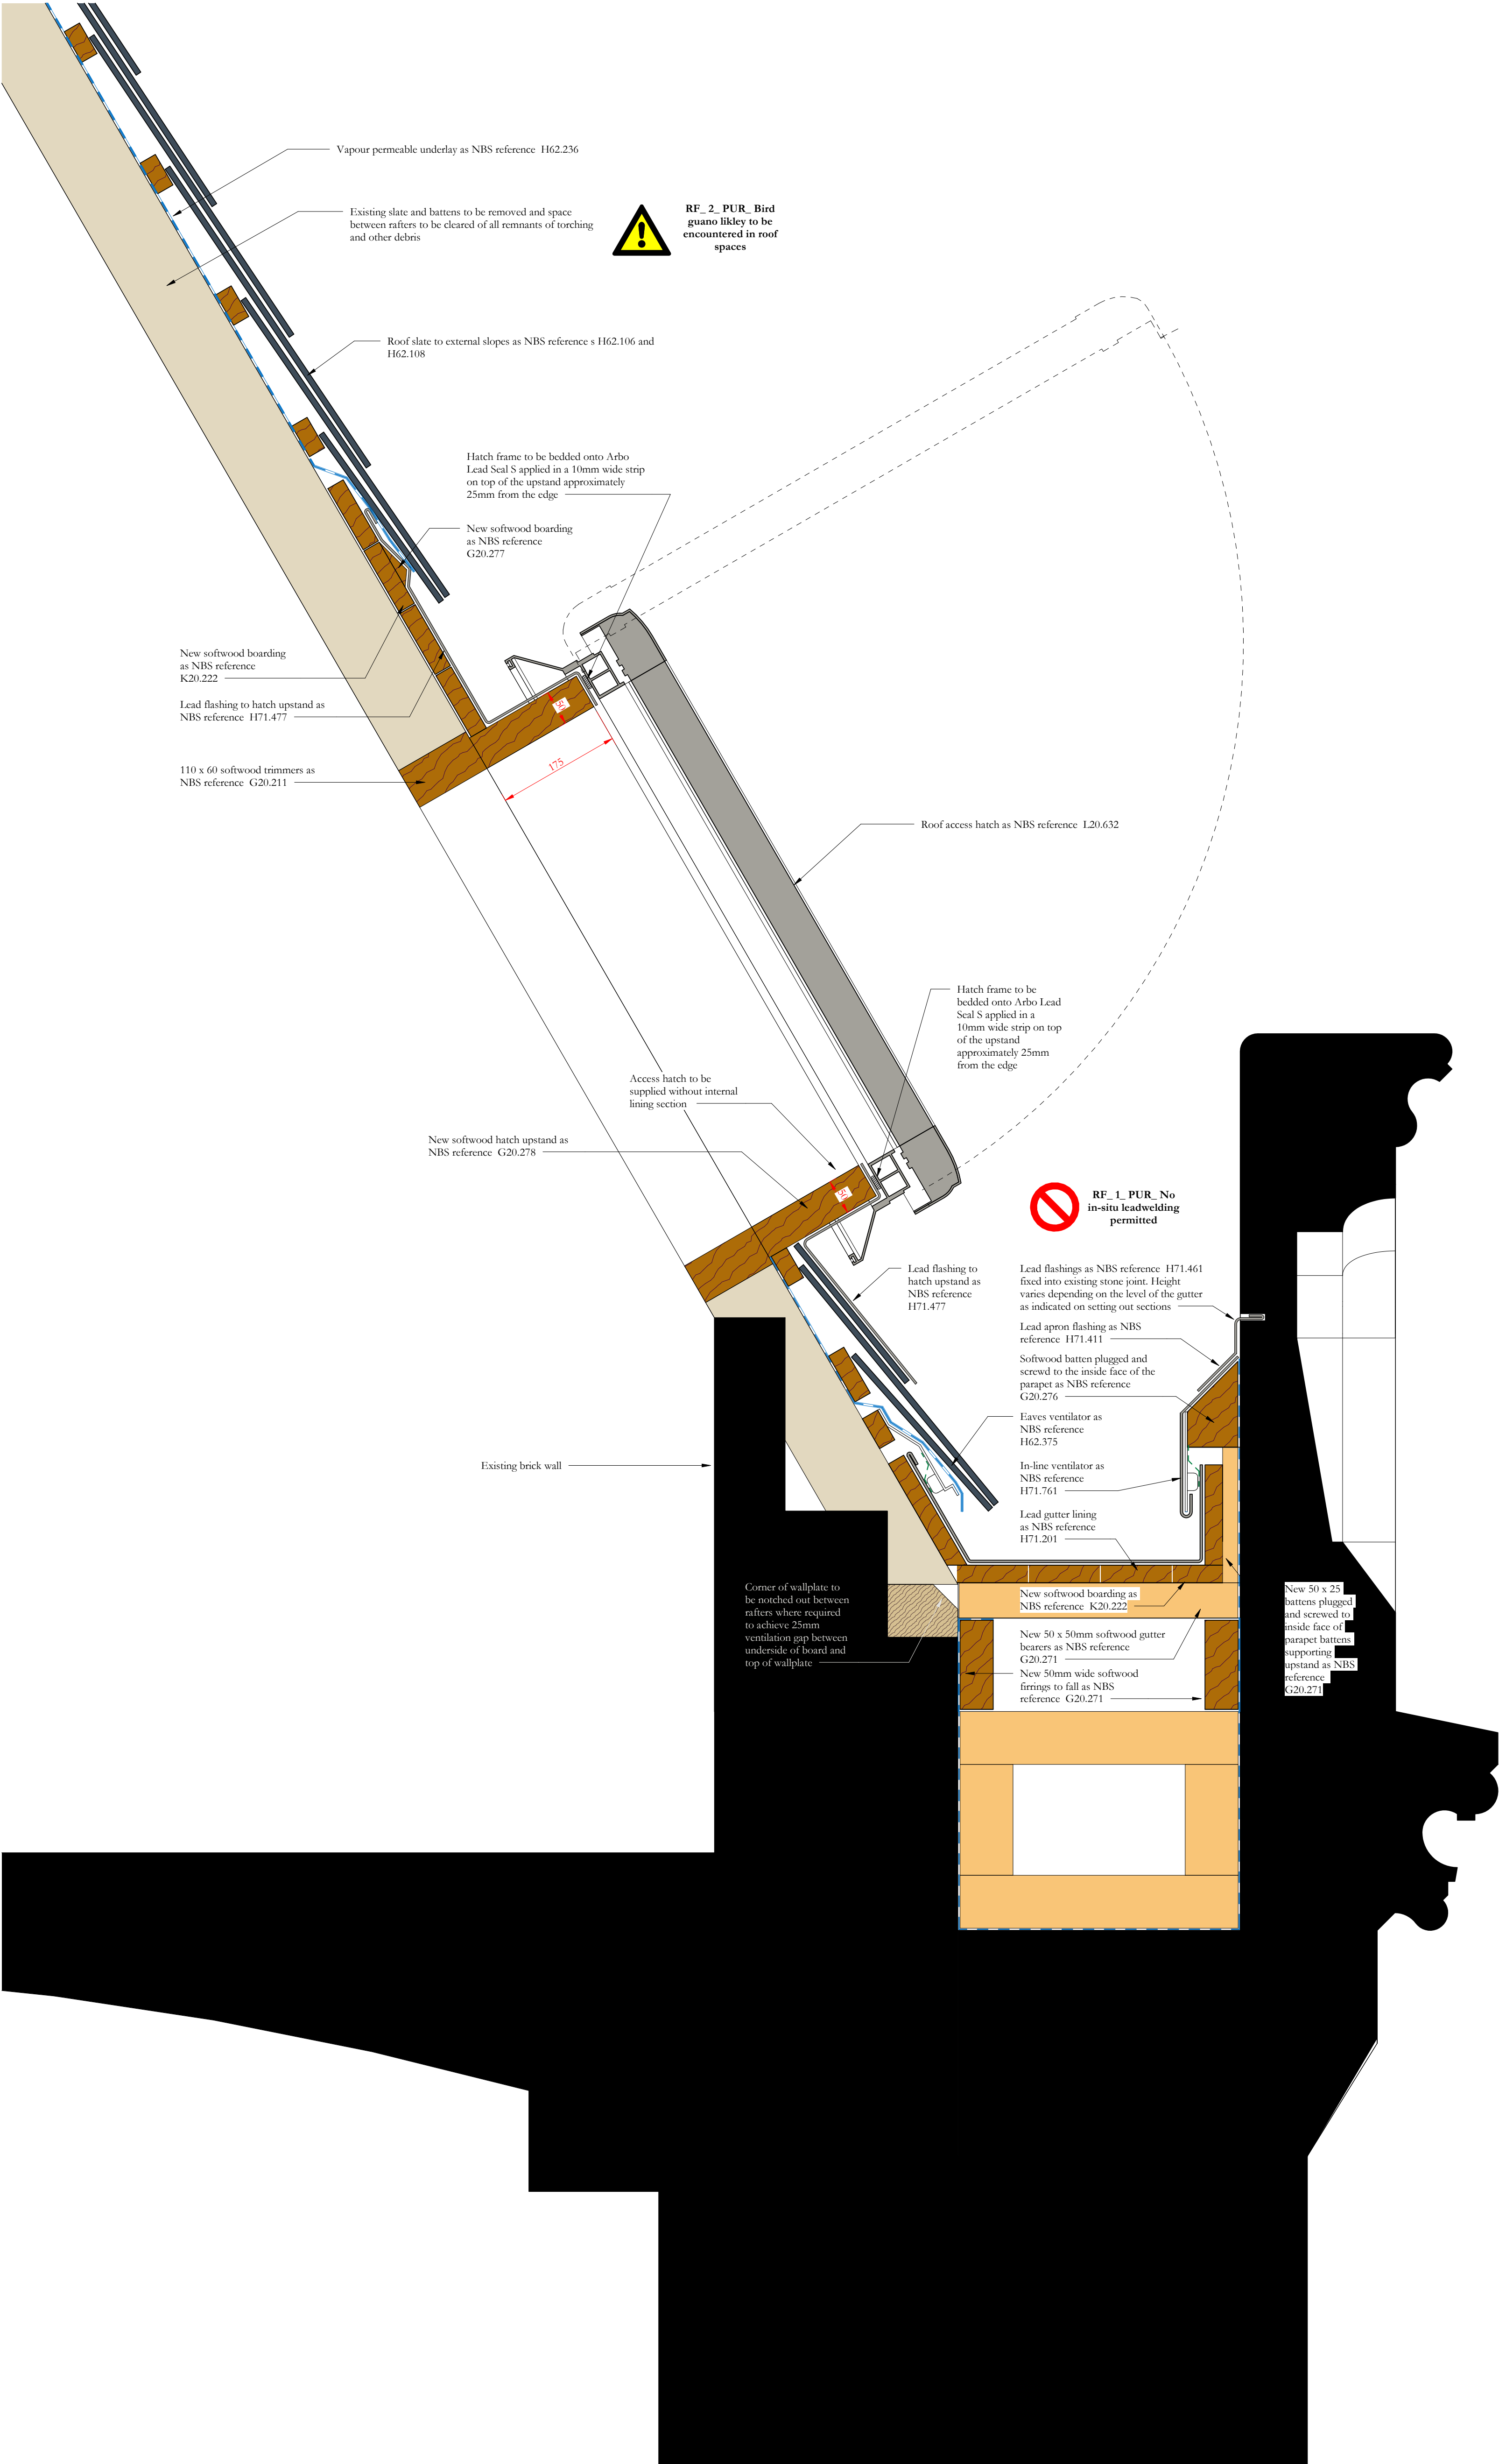

Scale Bars to be used as guidance only - refer to sheet size below

1:100	mm	1000	2000	3000	4000	5000	6000	7000	8000	9000	10000
1:200	mm	1000	2000	3000	4000	5000	6000	7000	8000	9000	10000
1:500	m	10	20	30	40	50	60	70	80	90	100
1:1250	m	10	20	30	40	50	60	70	80	90	100

Notes:
Drawings are based on survey data and may not accurately represent what is physically present.
Do not scale from this drawing. All dimensions are to be verified on site before proceeding with the work.
All dimensions are in millimeters unless noted otherwise.
Purcell shall be notified in writing of any discrepancies.

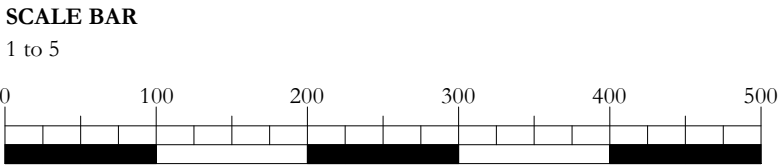

Revision 04: Sealant bedding for access hatch frame added on top of upstand

Revision 03: Dimensions added to upstand for access hatch.
Location of breather membrane corrected at top of hatch. New lead weathering to cornice omitted

Revision 02: Scale bar added. Status updated to S4 Construction.

04	04-04/2025	JC	GR	See note in revision cloud
03	02/03/2023	JC	GR	See note in revision cloud
02	07/05/2020	JC	GR	See note in revision cloud
01	24/06/2019	JC	GR	Annotation amended
ISSUE	DATE	APPROVED	DRAWN	DESCRIPTION



Project Office, Town Hall, MANCHESTER M60 2L1
+44 (0) 7970 097 432
www.purcelluk.com

PROJECT STATUS RIBA Stage 5

CLIENT Manchester City Council

PROJECT Our Town Hall

DRAWING TITLE Roof access hatch detail

SIZE & SCALE A1: 1 : 5

DRAWING STATUS S4 Construction

JOB NUMBER 236959

DRAWING NO. OTH-PUR-TH-RF-DWG-A-7006 04

© PURCELL 2019. PURCELL IS THE TRADING NAME OF PURCELL ARCHITECTURE LTD.

04/04/2025 11:14:50