


CEILING ARRANGEMENT

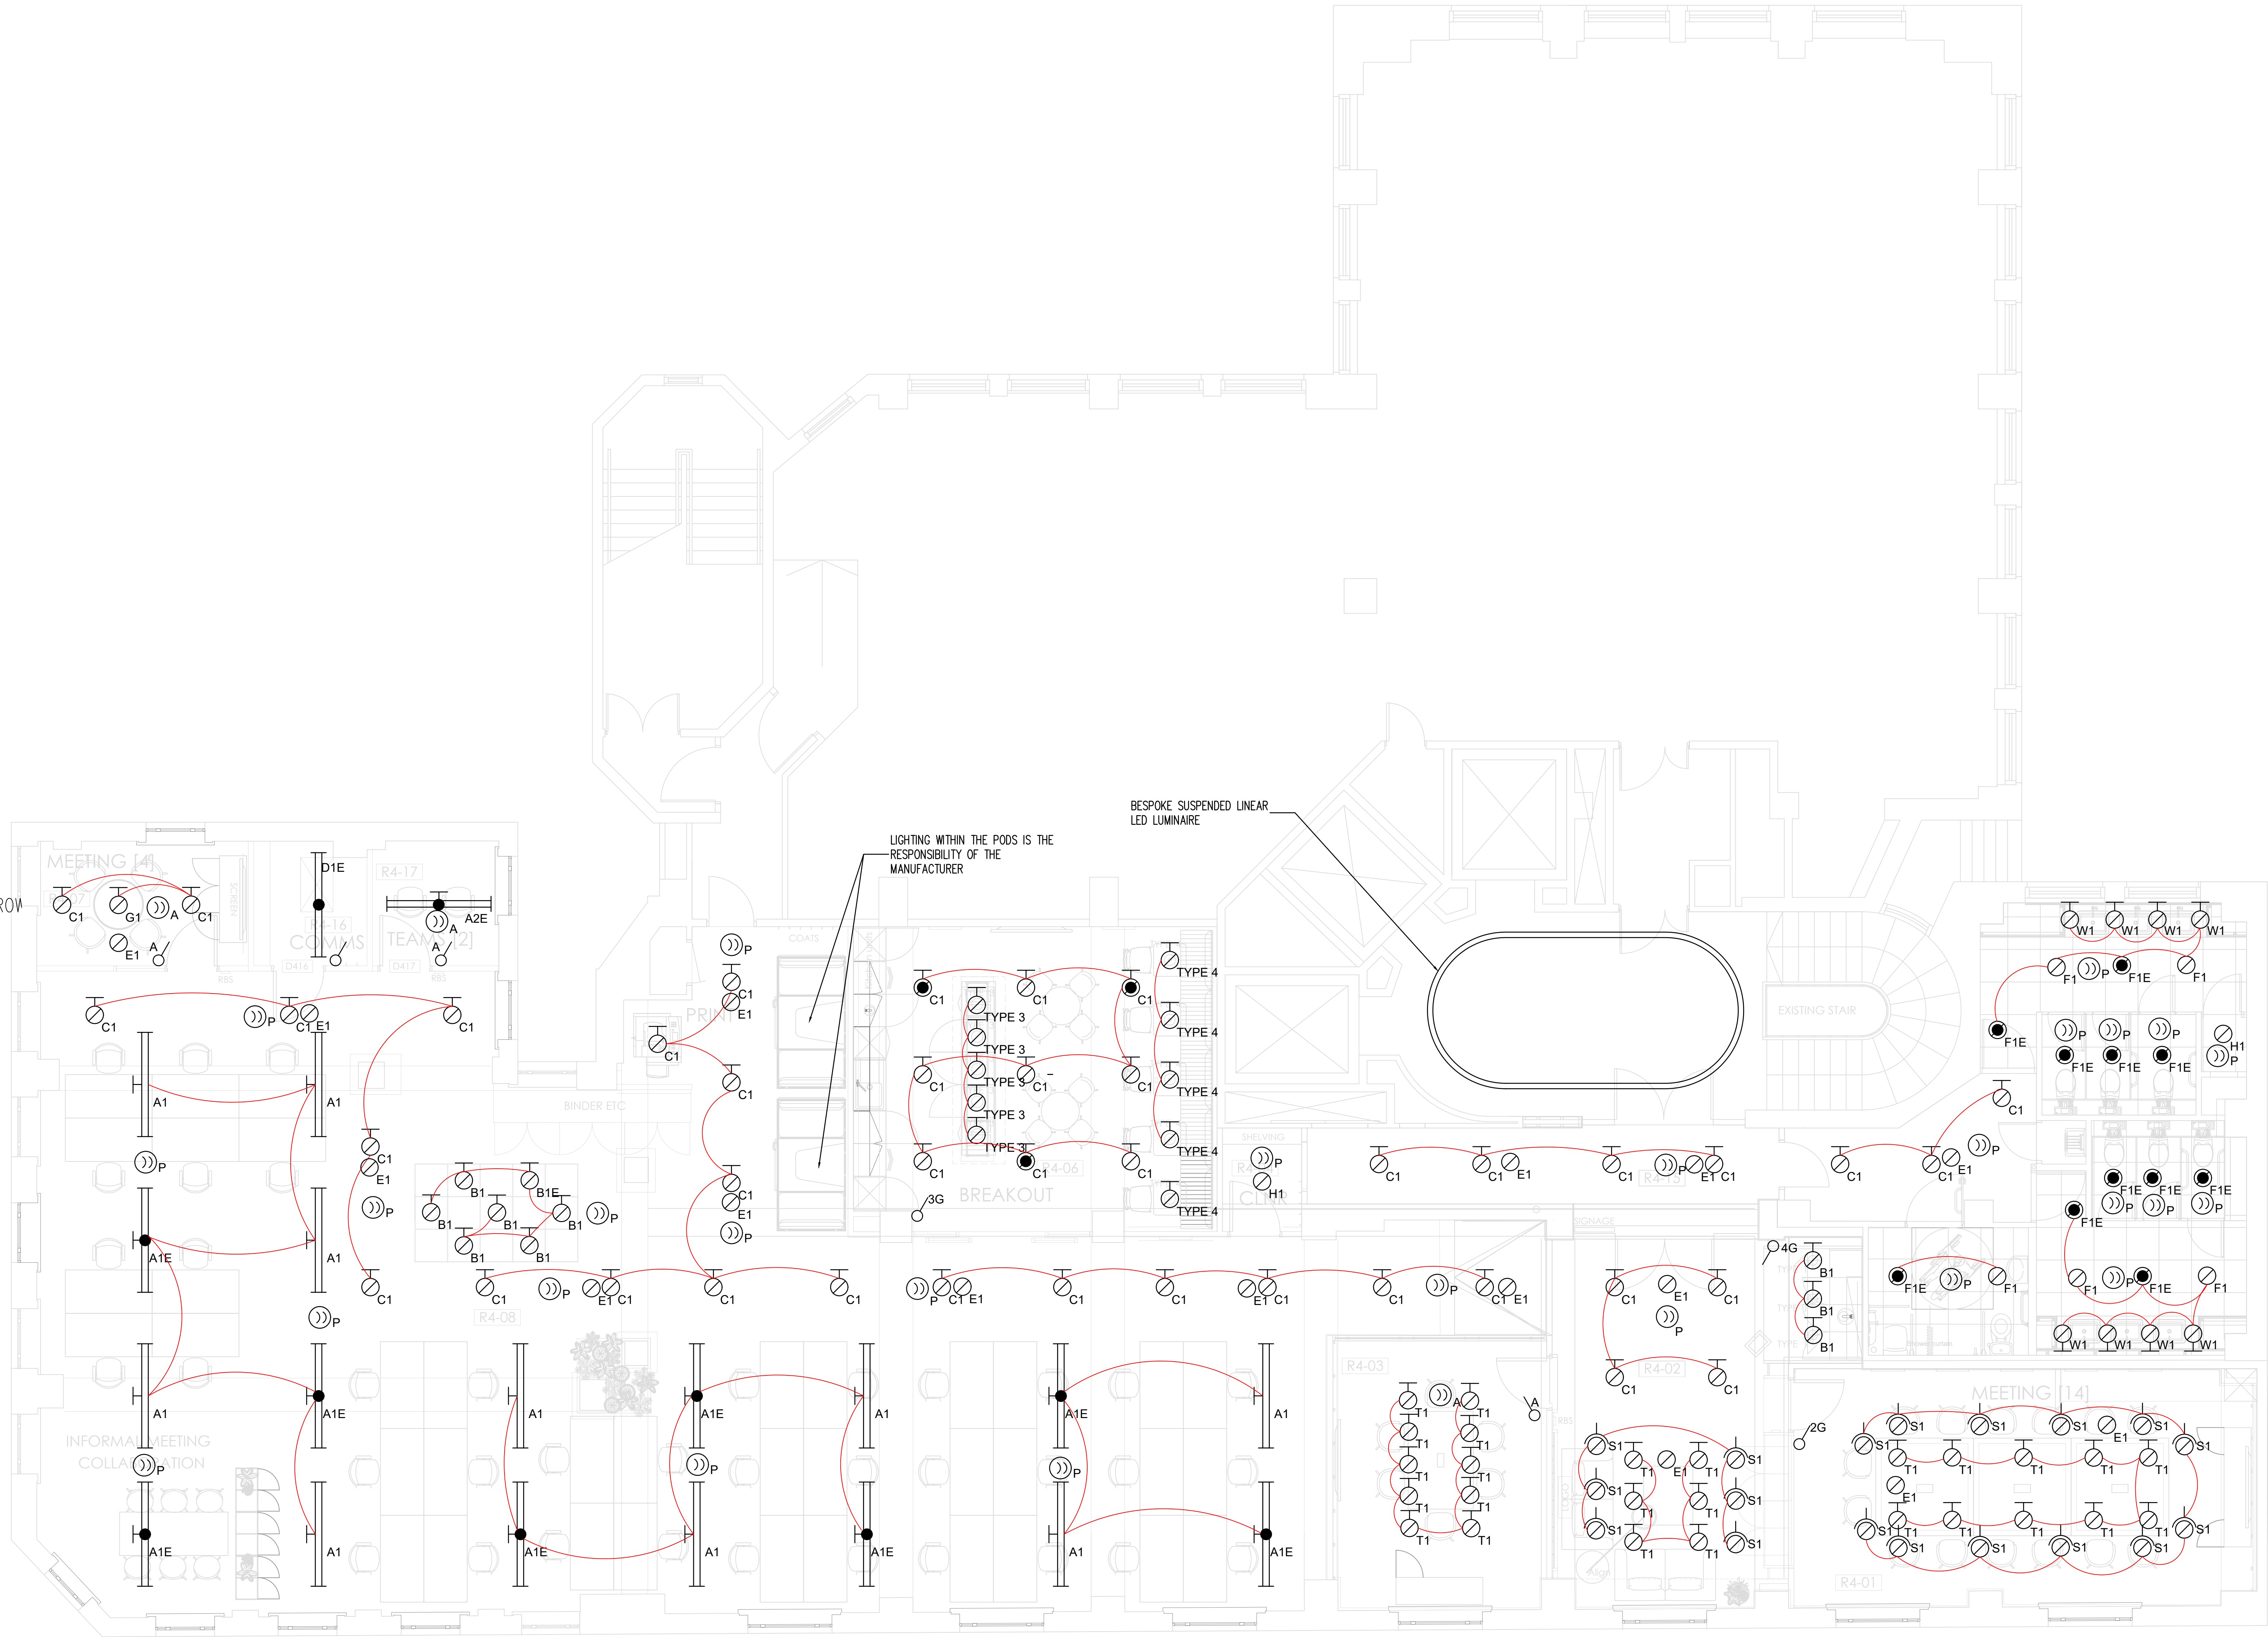

CEILING ARRANGEMENT