


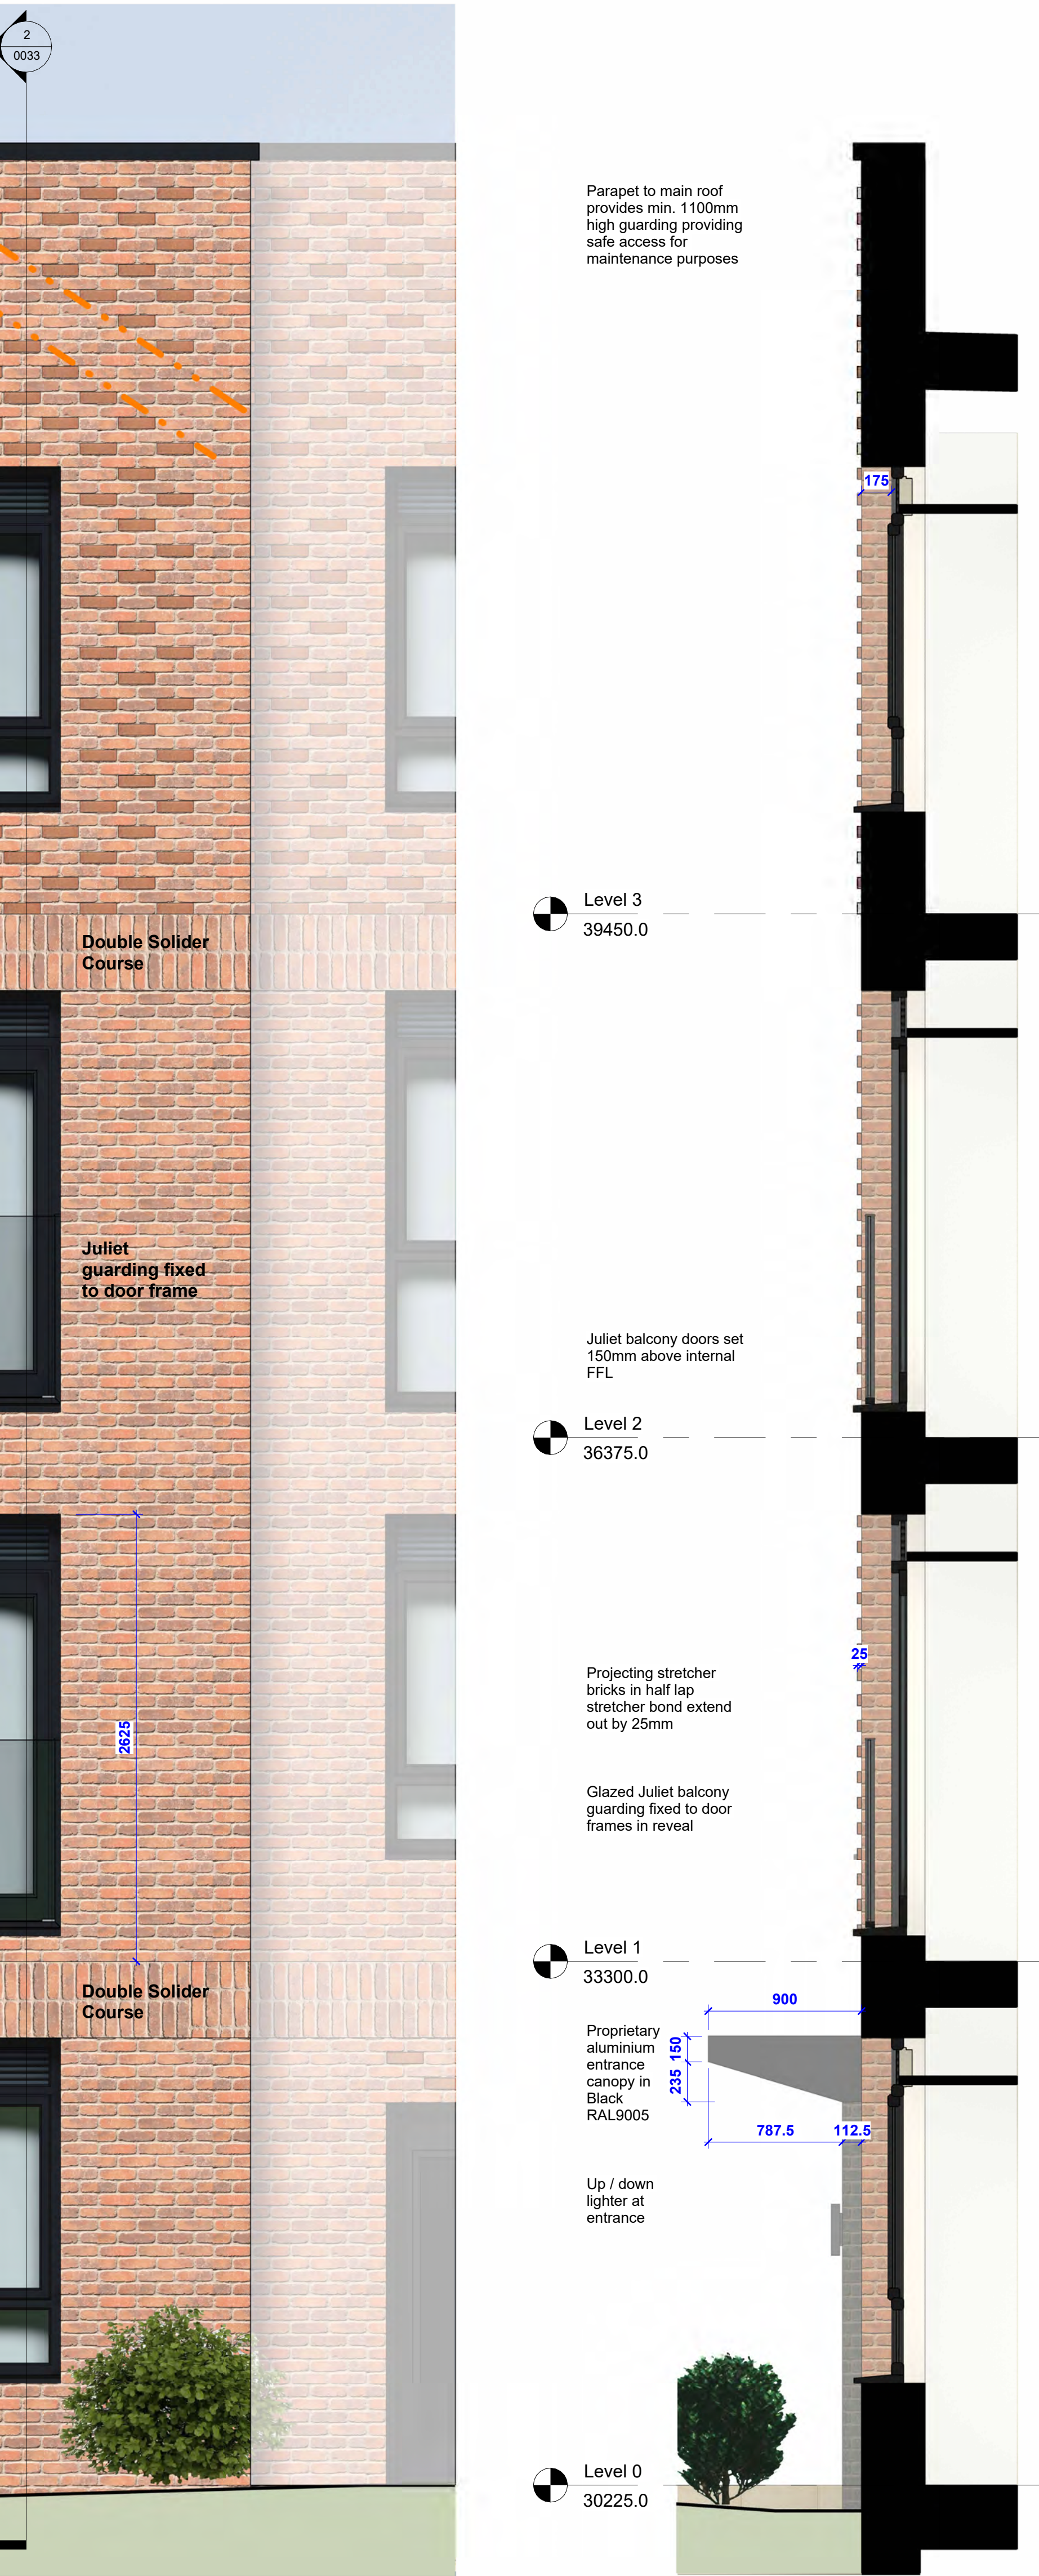


1 Bay Study
1 : 25

3 Bay Study 3D View Entrance



2 Bay Study Section
1 : 25

4 Bay Study 3D View High Level

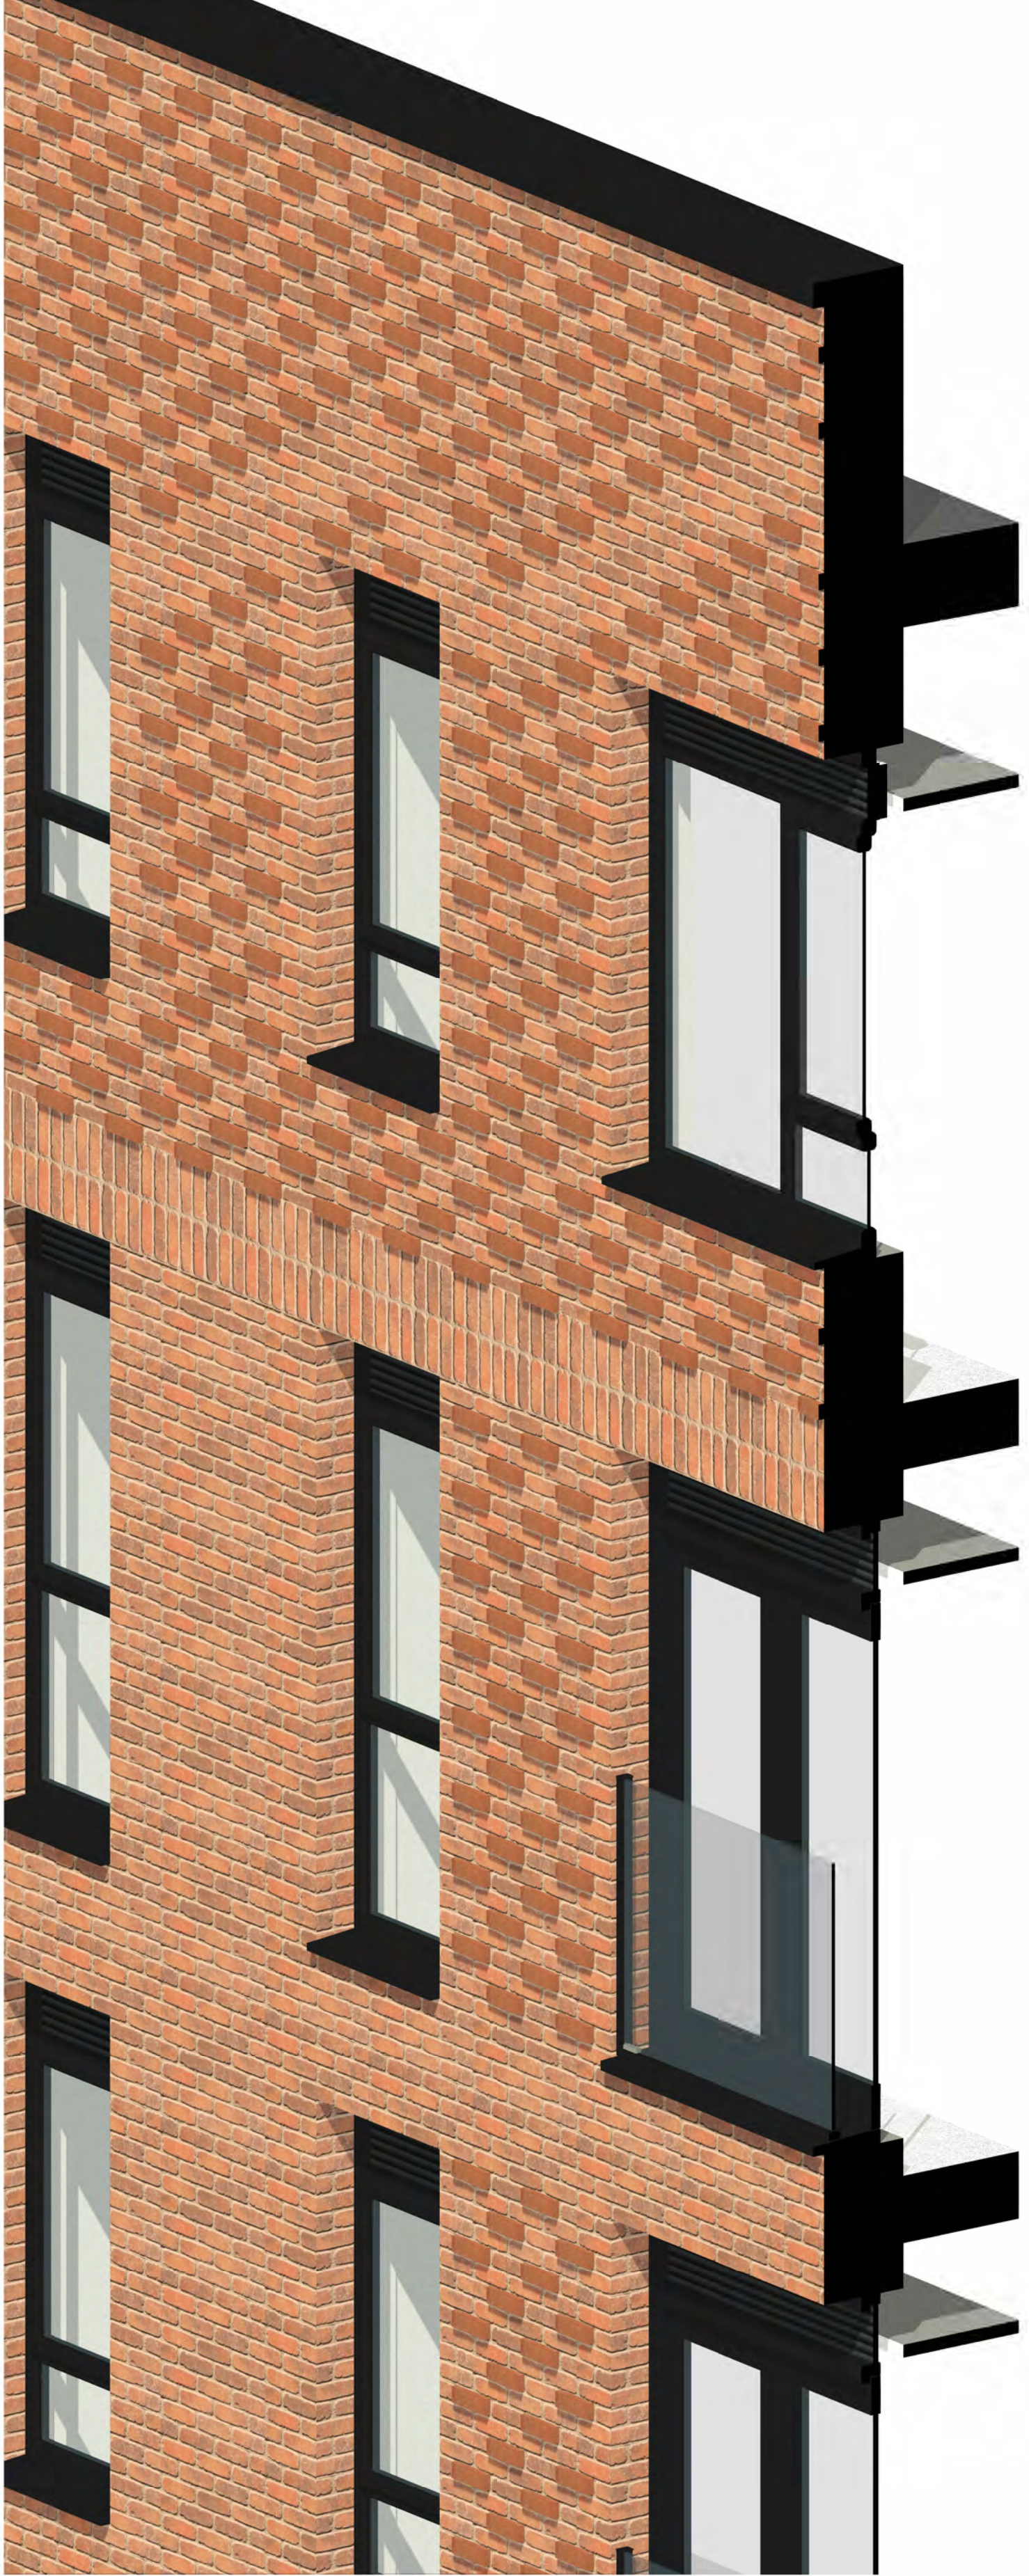

General Notes
01: Dimensions must not be scaled from this drawing. If in doubt, please ask
02: All dimensions are in millimetres unless noted otherwise
03: All dimensions should be verified on site before proceeding with the work
04: TADW Architects shall be notified in writing of any discrepancies
05: Copyright to remain the property of TADW Architects in accordance with Copyright, Designs and Patents Act 1988.

Legend

Parapet to main roof provides min. 1100mm high guarding providing safe access for maintenance purposes

Level 3
39450.0

Juliet balcony doors set 150mm above internal FFL

Level 2
36375.0

Projecting stretcher bricks in half lap stretcher bond extend out by 25mm

Glazed Juliet balcony guarding fixed to door frames in reveal

Level 1
33300.0

Proprietary aluminium entrance canopy in Black RAL9005

Up / down lighter at entrance

Level 0
30225.0

2	Transom heights amended	28.10.25	AM	MH
1	Drawn	16.10.25	AM	MH

Issue	Description	Date	Drawn	Checked
-------	-------------	------	-------	---------

Drawing Status

P - Planning T - Tender C - Construction R - As Record

PLANNING

tadw architects

Six St Petersburg, Stockport, Cheshire SK1 1HD
Ph 0161 477 6158 Fx 0161 480 8342 mail@tadw.co.uk www.tadw.co.uk

Client Watson Construction Ltd

Job The Park Pub, Wythenshawe

Title Bay Study

Scale 1 : 25 @ A0

Note - Prints from PDF files may not be to scale, check accuracy against scale

1 2 3 5m 1:50

Job No. Originator Ph. Level View Role Dwg Status Rev.
251360-TADW-00-02-DR-A-0033-P-2