
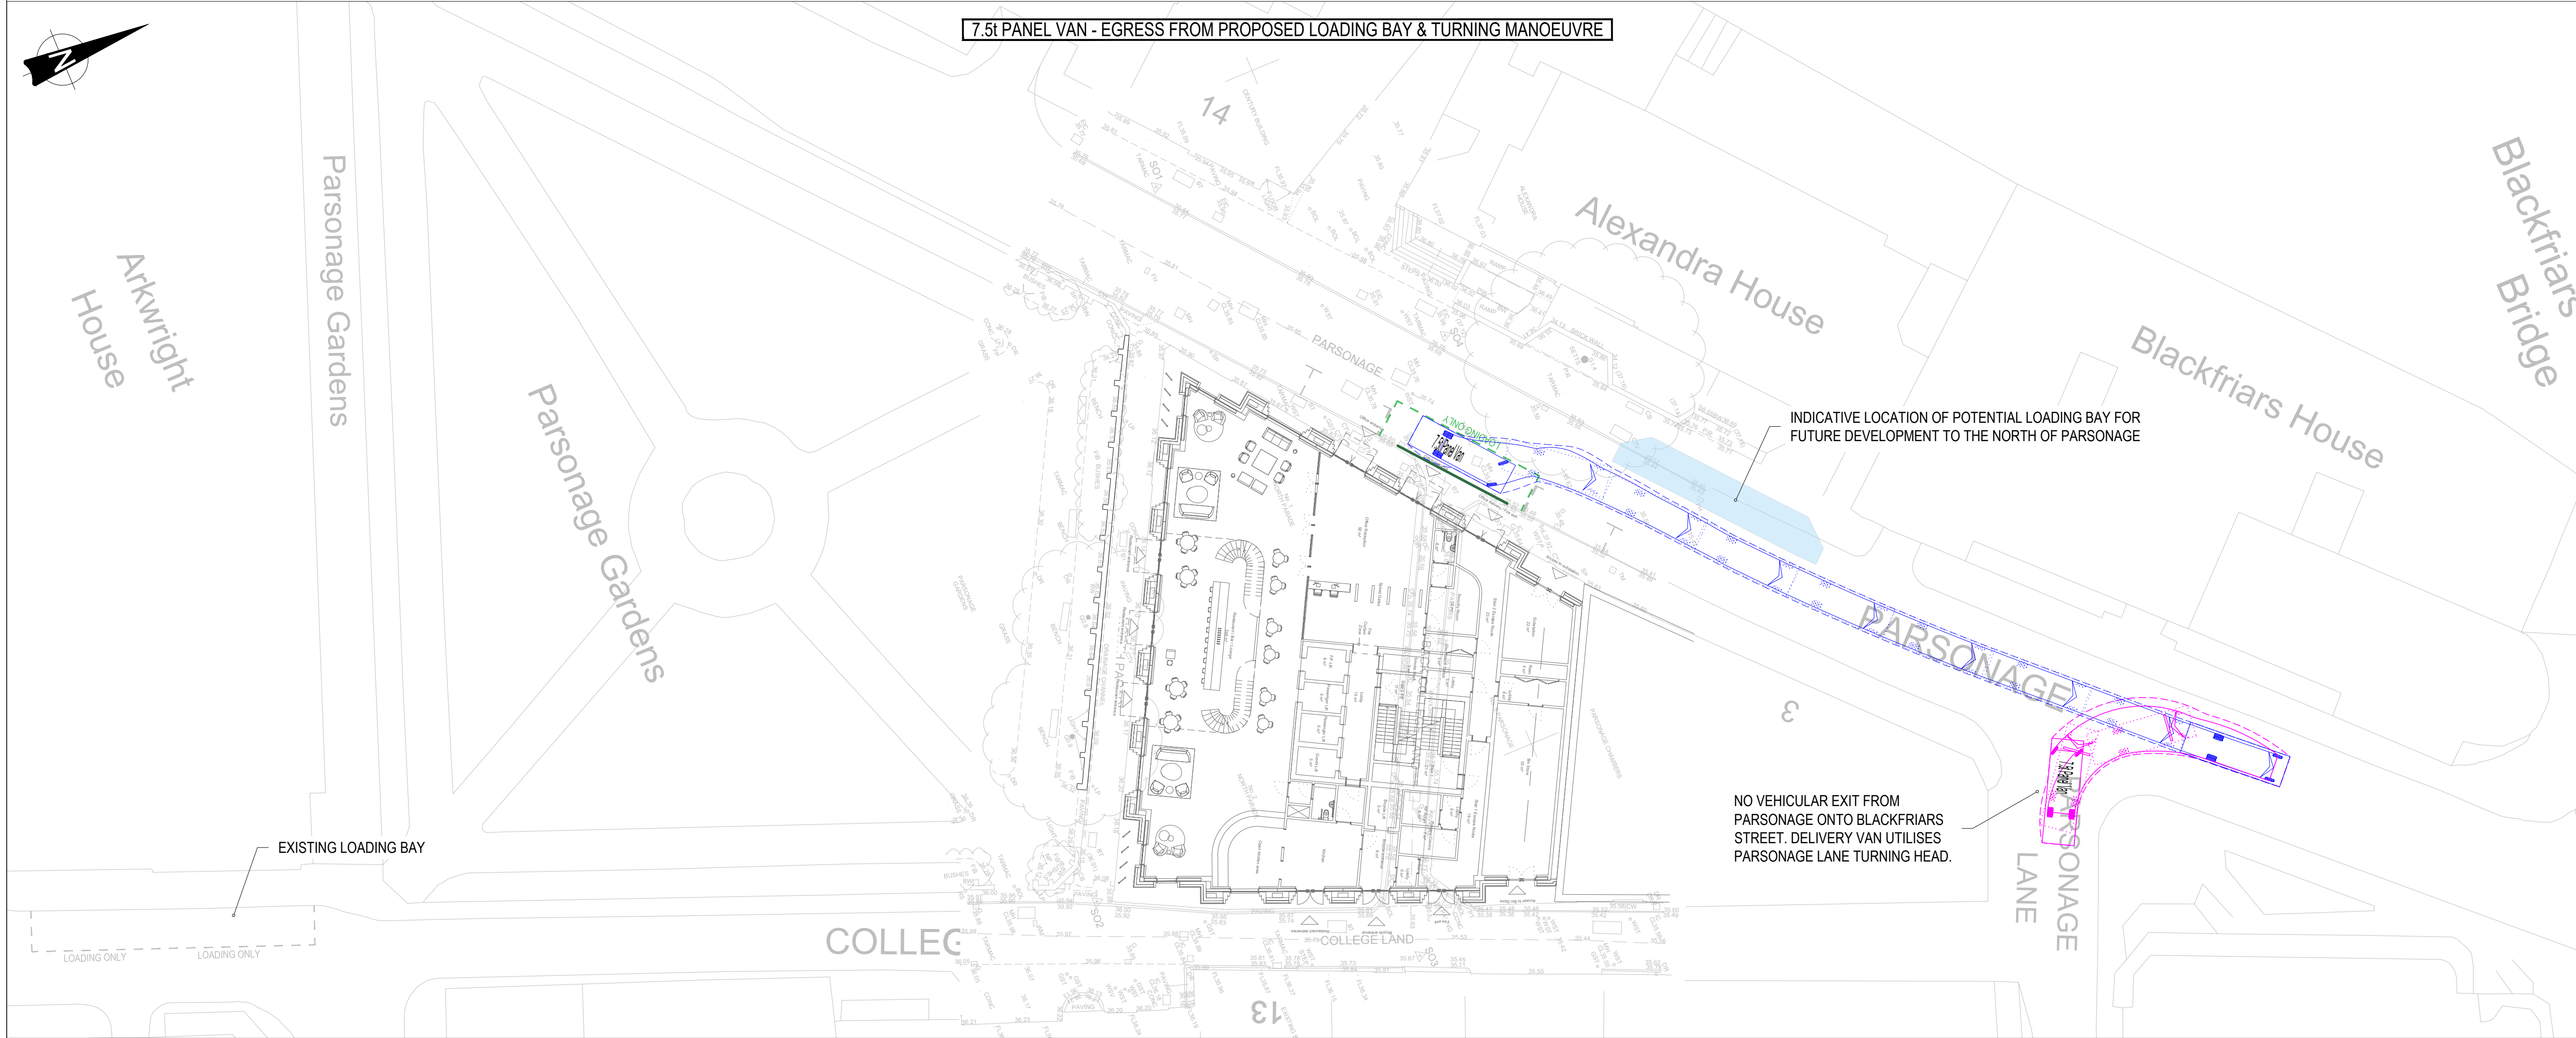


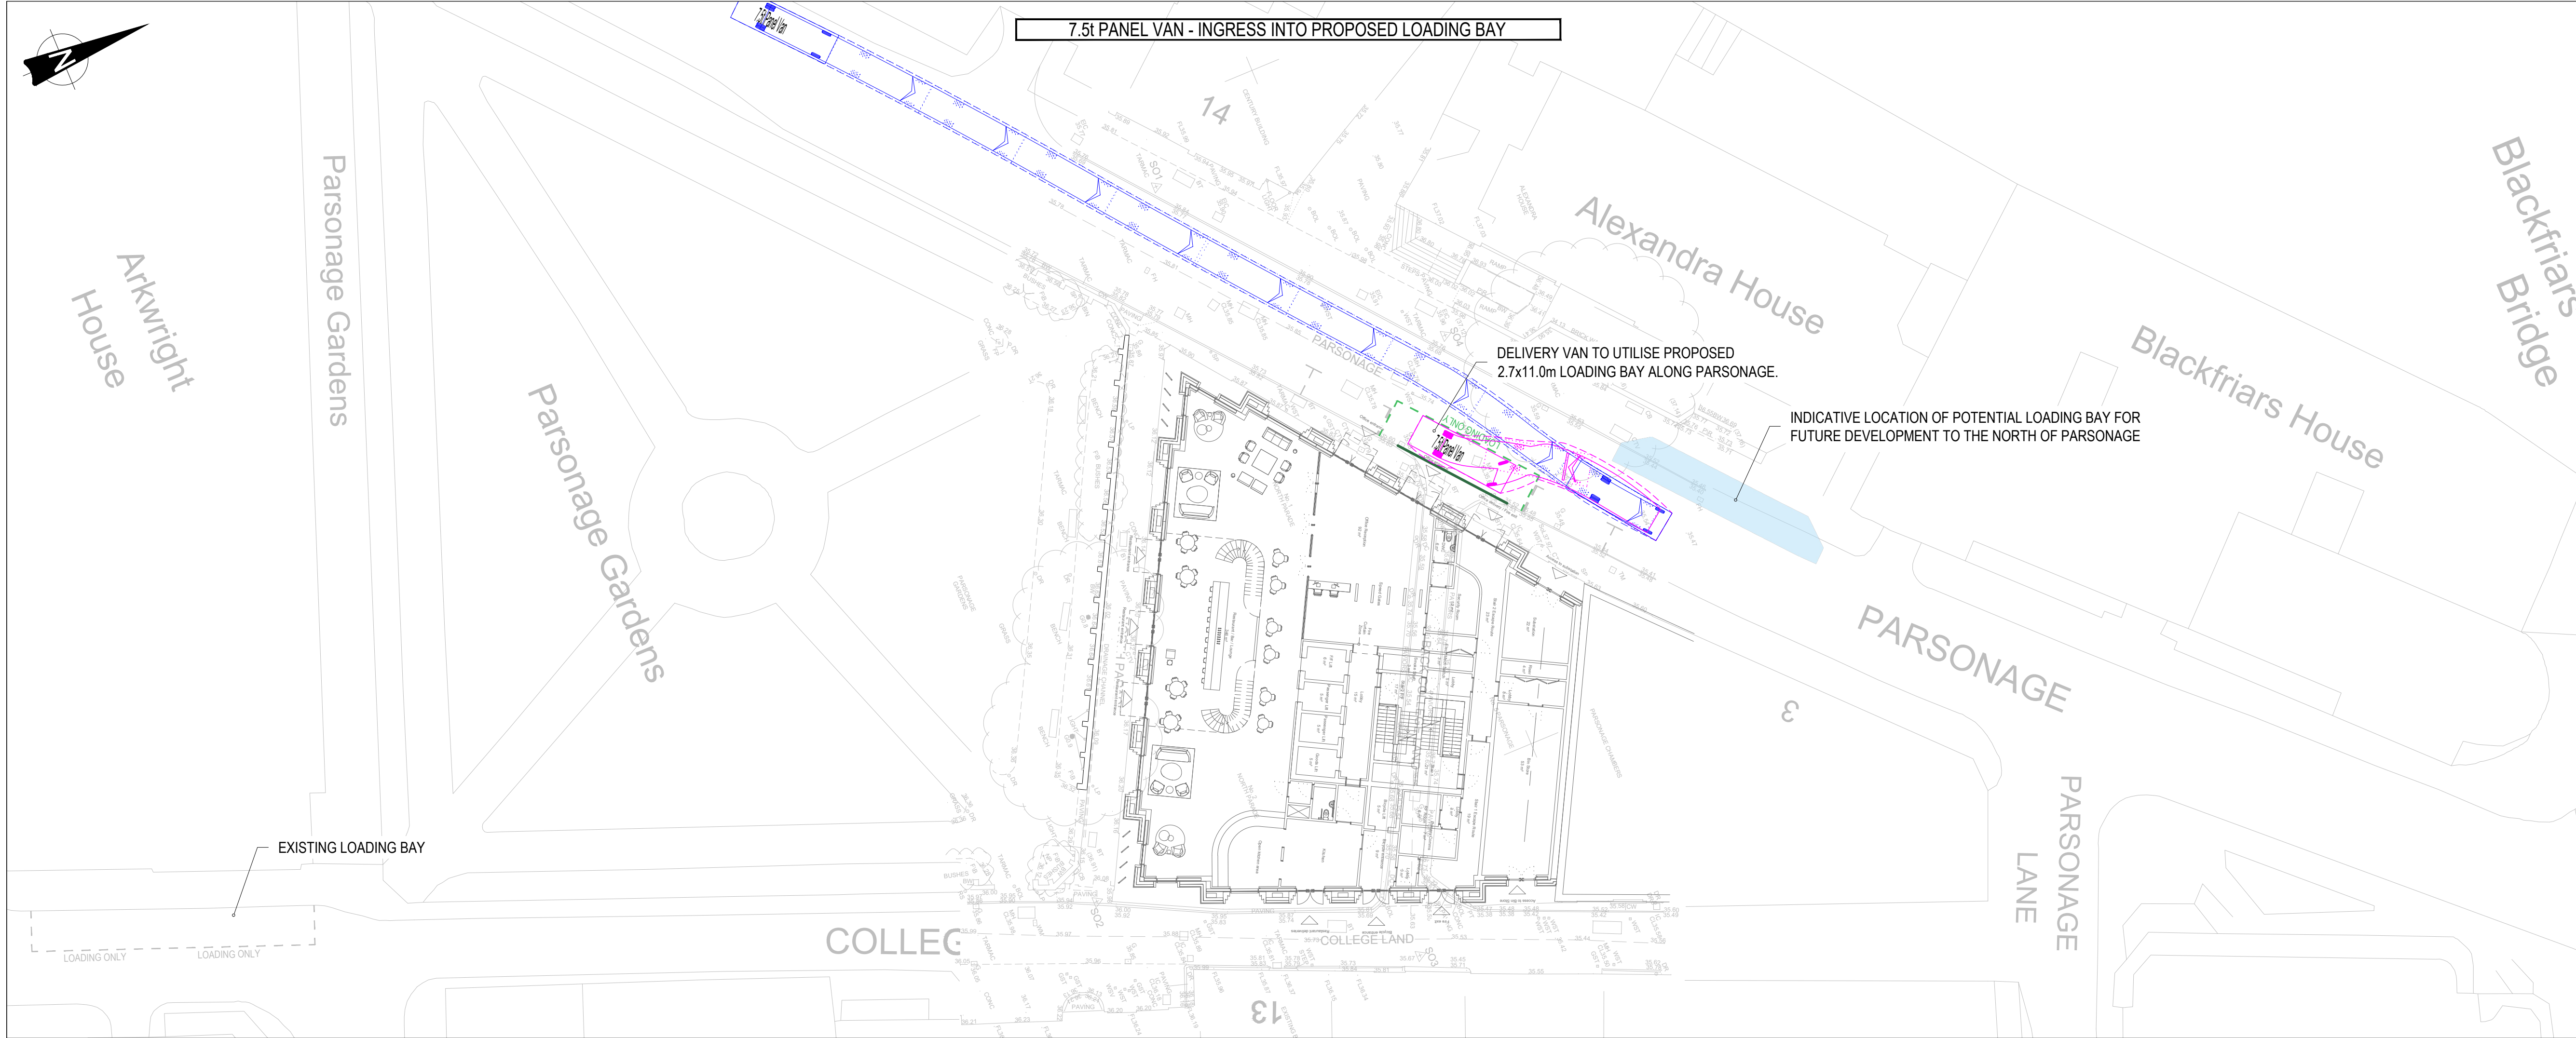

**GENERAL NOTES:**

- THIS DRAWING IS TO BE READ IN CONJUNCTION WITH ALL RELEVANT ARCHITECTS AND ENGINEERS DRAWINGS AND SPECIFICATIONS.
- DO NOT SCALE THIS DRAWING. ANY AMBIGUITIES, OMISSIONS AND ERRORS ON DRAWINGS SHALL BE BROUGHT TO THE ENGINEERS ATTENTION IMMEDIATELY. ALL DIMENSIONS MUST BE CHECKED / VERIFIED ON SITE.
- ALL DIMENSIONS ARE IN METRES UNLESS NOTED OTHERWISE.
- FOR GENERAL NOTES REFER TO DRAWING.
- THE CONTENT OF THIS DRAWING IS FOR INDICATIVE INFORMATION ONLY AND NOT SUITABLE FOR CONSTRUCTION PURPOSES
- BAND ON LAND SURVEY WHERE AVAILABLE
- BASED ON SQP'S LAYOUT DRAWING REF.: "19020-SQP-ZZ-00-DR-A-20101-P03"

**KEY:**

- PROPOSED KERB LINE
- PROPOSED ROAD MARKINGS
- INDICATIVE LOCATION OF POTENTIAL LOADING BAY FOR FUTURE DEVELOPMENT TO THE NORTH OF PARSONAGE

**VEHICLE PROFILE:**

|                             |        |
|-----------------------------|--------|
| 7.5t Panel Van              | 7.210m |
| Overall Length              | 2.150m |
| Overall Width               | 2.154m |
| Overall Body Height         | 2.154m |
| Min Body Ground Clearance   | 0.315m |
| Track Width                 | 1.865m |
| Lock to lock time           | 4.00s  |
| Kerb to Kerb Turning Radius | 7.400m |

|   |                                                               |             |          |                      |          |
|---|---------------------------------------------------------------|-------------|----------|----------------------|----------|
| Rev:   | Description:                                                  | Date:       | By:      | Chkd:                |          |
| <div><h1>Curtins</h1><p>Merchant Exchange, 17-19 Whitworth Street West, Manchester, M1 5WG<br/>0161 236 2394<br/>manchester@curtins.com<br/>www.curtins.com</p><p><small>Civils &amp; Structures • Transport Planning • Environmental • Infrastructure • Geotechnical • Conservation &amp; Heritage • Principal Designer<br/>Birmingham • Bristol • Cambridge • Cardiff • Douglas • Dublin • Edinburgh • Glasgow • Kendal • Leeds • Liverpool • London • Manchester • Nottingham</small></p></div> |                                                               |             |          |                      |          |
| Status:   | PRELIMINARY                                                   |             |          |                      |          |
| Project:   | ONE NORTH PARADE, MANCHESTER                                  |             |          |                      |          |
| Orig Title:   | SWEPT PATH ANALYSIS<br>7.5t PANEL VAN<br>PROPOSED LOADING BAY |             |          |                      |          |
| Drawn By   | JM                                                            | Designed By | JM       | Checked By           | DD       |
|   |                                                               | Date        | 10/03/25 | Scales @ A1<br>1:250 |          |
| Project No - Originator - Function - Spatial - Form - Discipline - Number   |                                                               |             |          |                      | Revision |
| 85544 - CUR - XX - 00 - D -TP- 05002   |                                                               |             |          |                      | P01      |

Time & IP Projects 085001 - 086000 085544 - One North Parade 2024.04 Production 44x Models Drawings ITCAD 051