DO NOT SCALE : IF IN DOUBT ASK

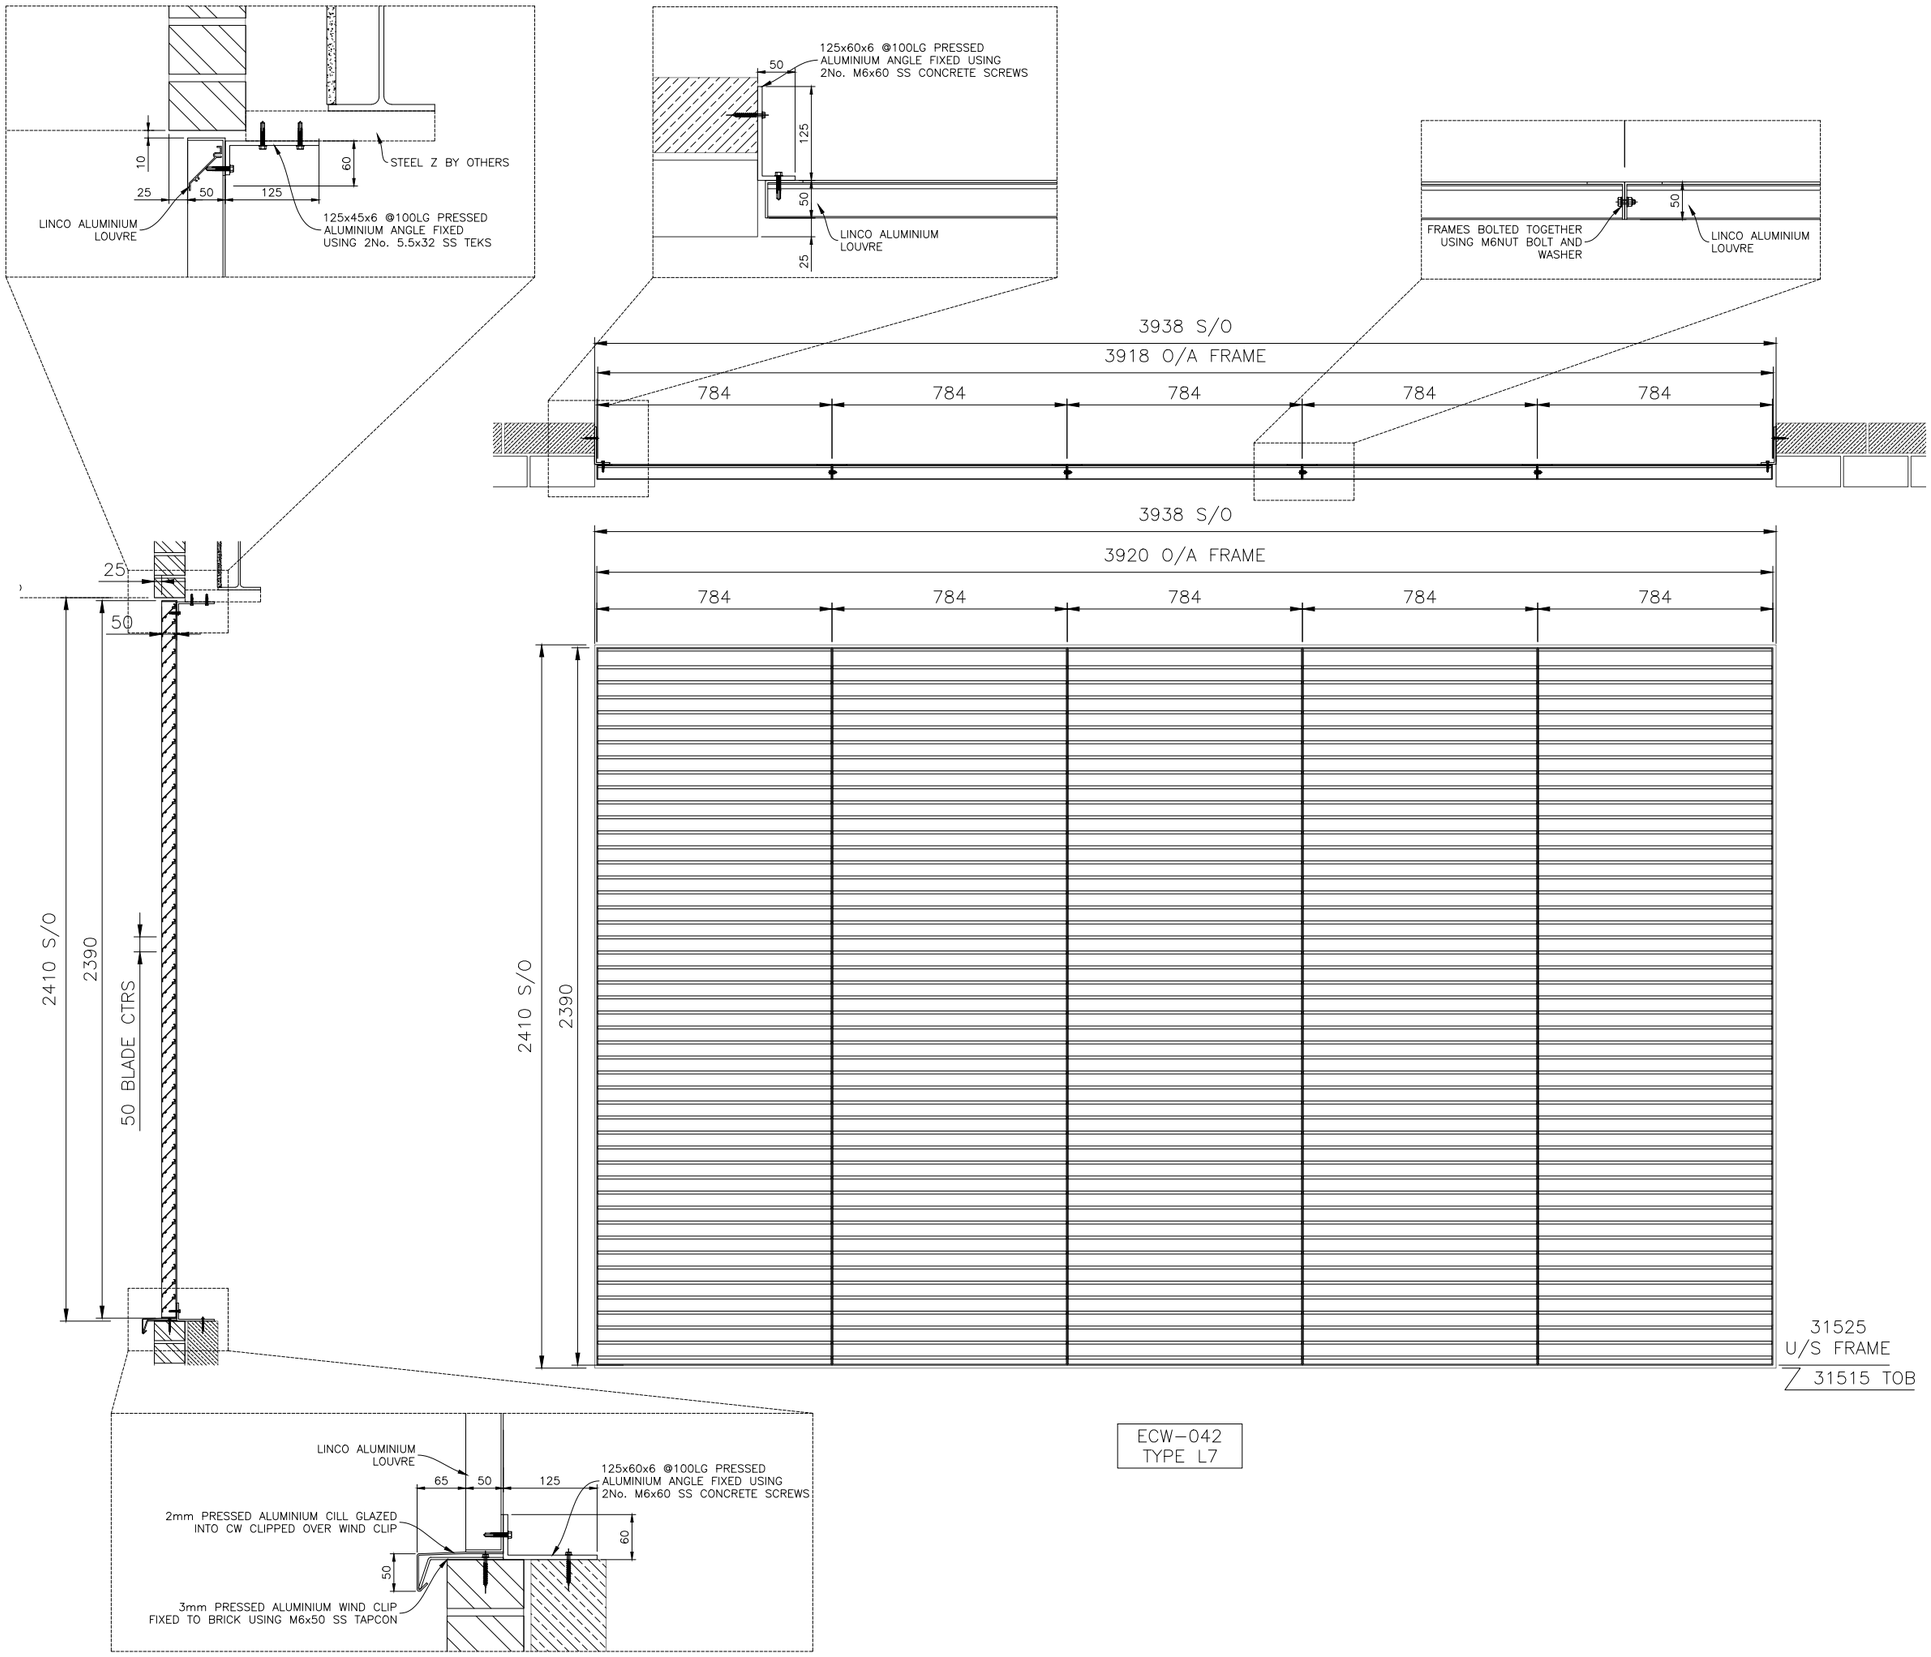

ECW-042
TYPE L7

NOTES

LINCO WL50R 02 LOUVRE CASSETTE SYSTEM'

COLOUR – RAL 7008

LOUVRE PANELS

MATERIAL	–	EXTRUDED ALUMINIUM FRAME AND BLADES
BLADE THICKNESS	–	1.5mm
FRAME THICKNESS	–	3mm
LOUVRE DEPTH	–	50mm
LOUVRE PITCH	–	50mm
BLADE ANGLE	–	45'

Revision	Description	Drawn	Date
P02	COLOUR CHANGED	SA	24.11.25
P01	FIRST ISSUE	SA	07.11.25

Client:

CORE FACADE

Project:
DIDSBURY POINT

Drawing Status:
For APPROVAL

Title: LOUVRE WALL ECW-042

Drawn:	Date:	Checked:	Date:
SA	07.11.25	SK	07.11.25

Scale:	Project Number:
NTS @ A3	8845

Drawing Number:	Revision:
8845-DID-ELE-050	P02