


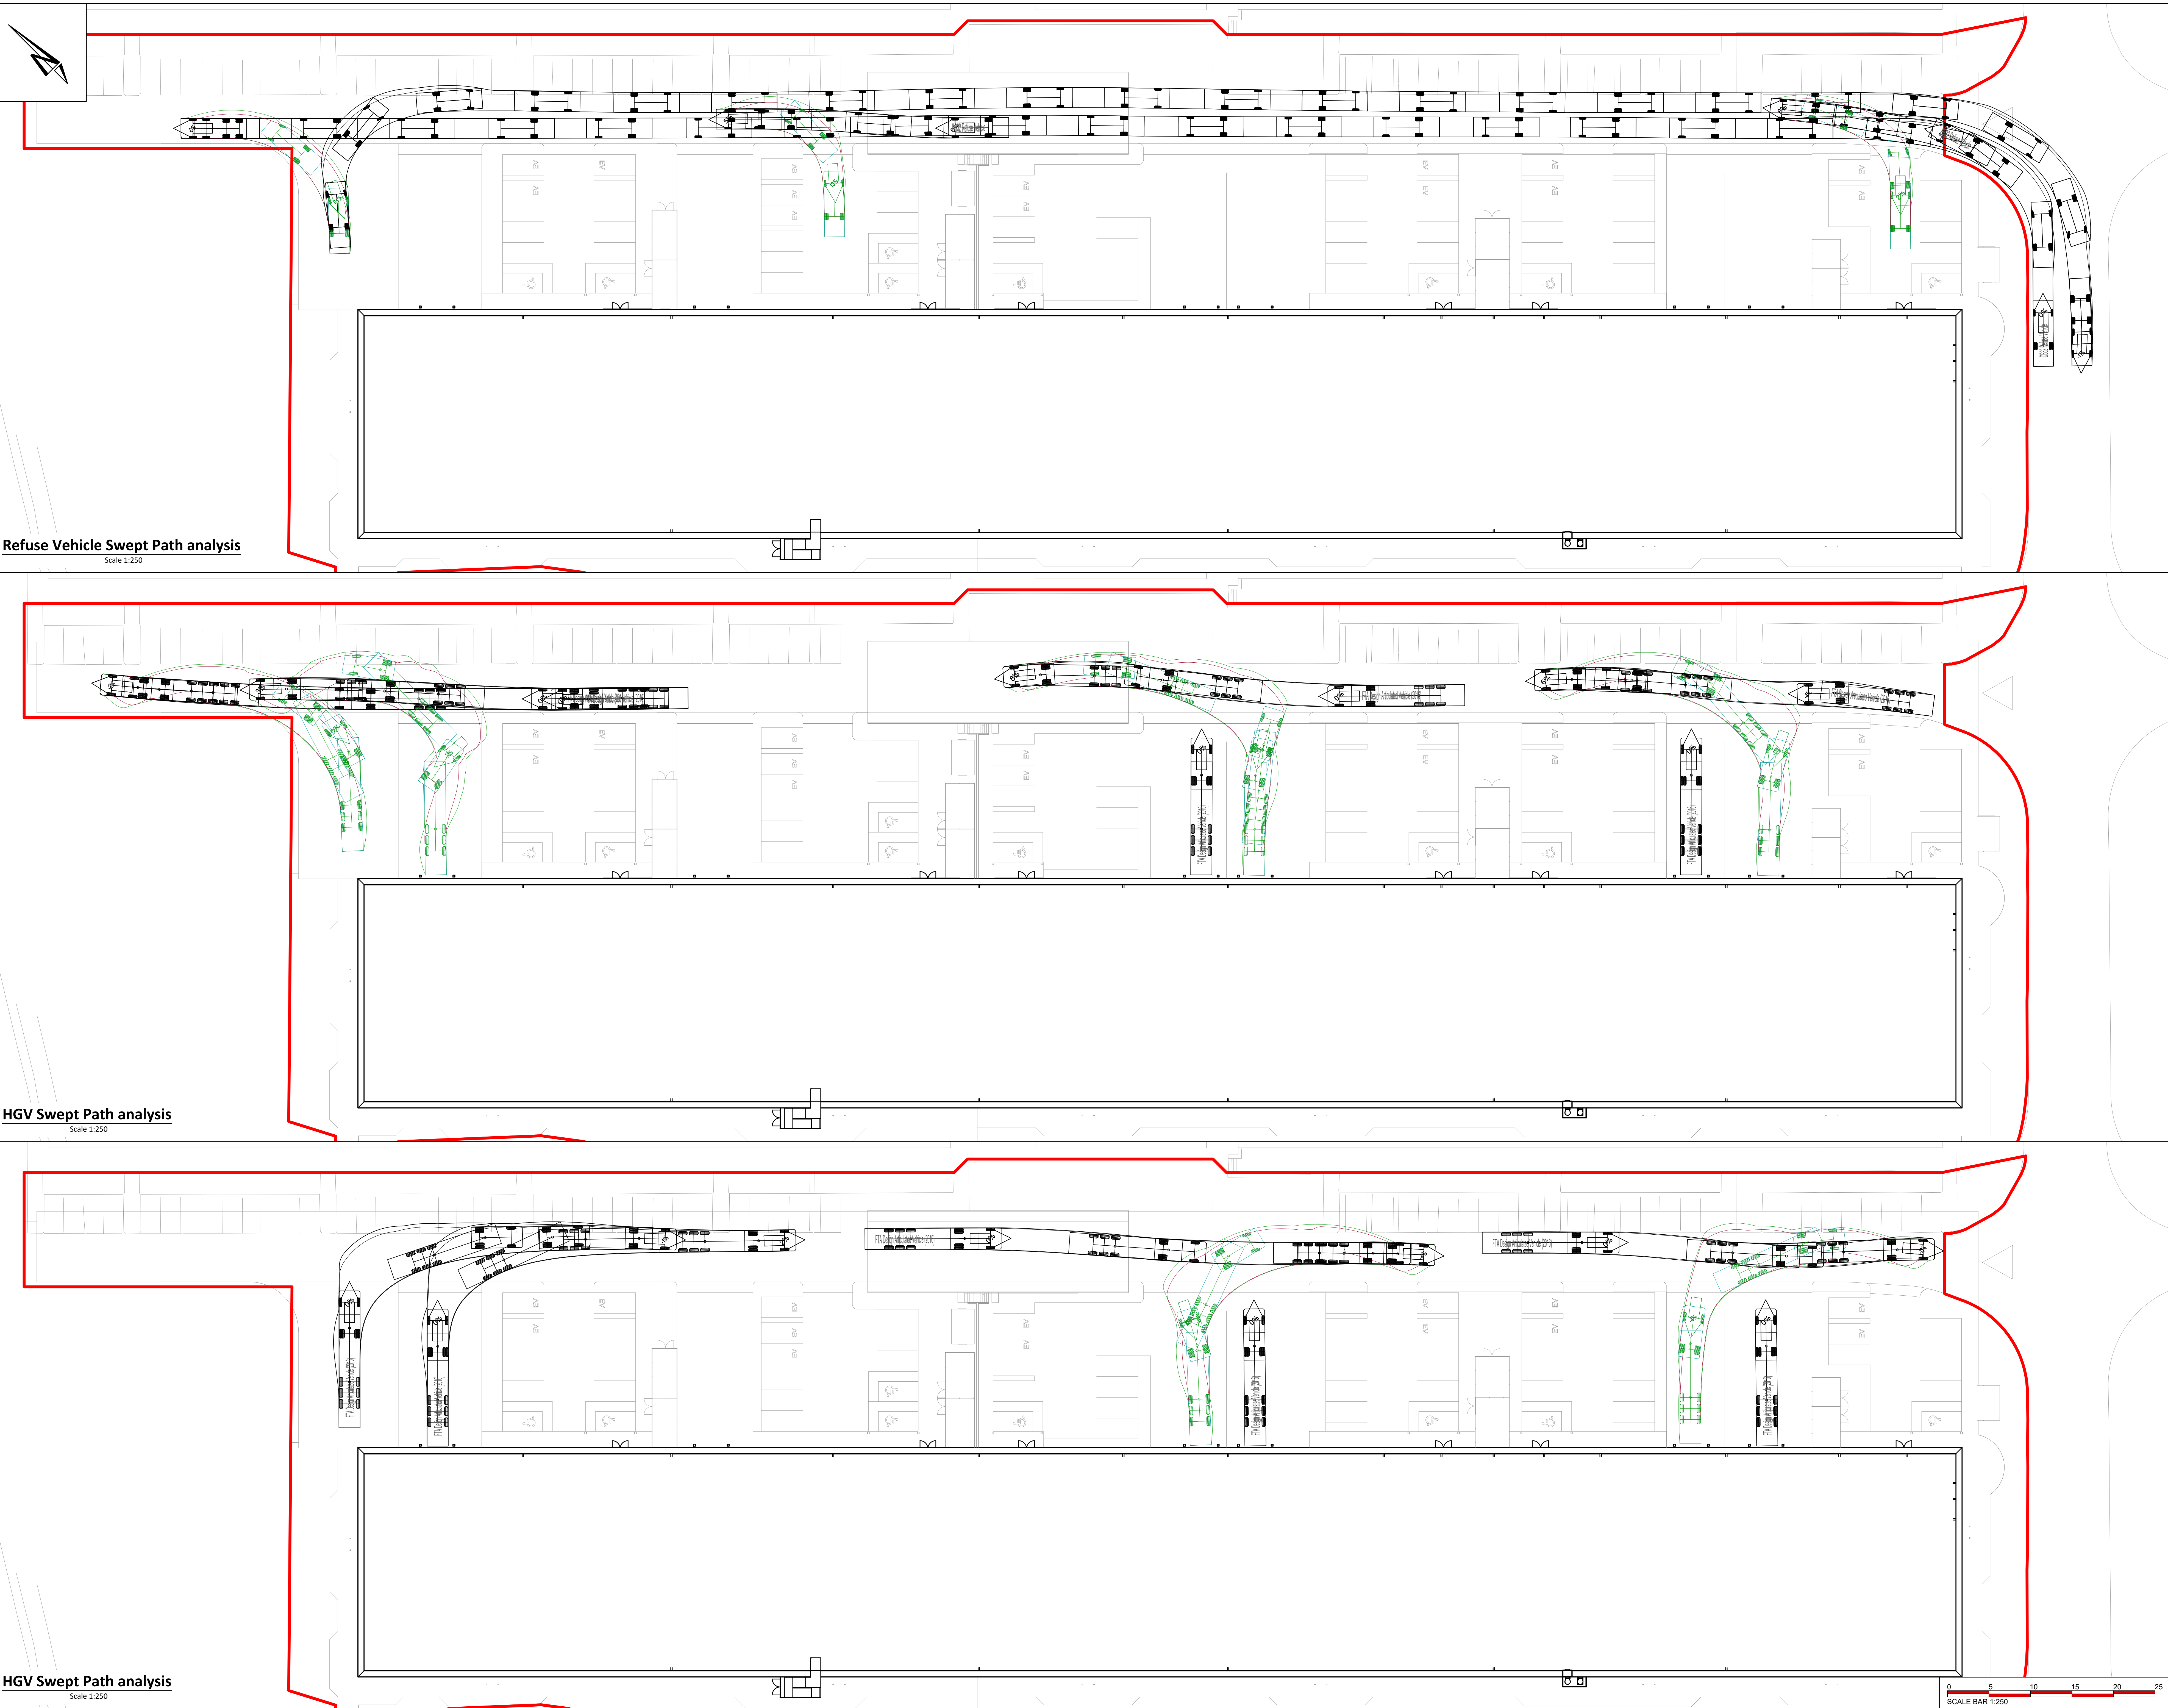

Refuse Vehicle Swept Path analysis

Scale 1:250


HGV Swept Path analysis

Scale 1:250


HGV Swept Path analysis

Scale 1:250

THIS DRAWING IS THE COPYRIGHT OF BURROWS GRAHAM LIMITED.	
SAFETY, HEALTH AND ENVIRONMENTAL INFORMATION	
IN ADDITION TO THE HAZARDS/RISKS NORMALLY ASSOCIATED WITH THE TYPES OF WORK DETAILED ON THIS DRAWING, NOTE THE FOLLOWING:	
CONSTRUCTION	
MAINTENANCE	
DEMOLITION	
IT IS ASSUMED THAT ALL WORKS WILL BE CARRIED OUT BY A COMPETENT CONTRACTOR WORKING, WHERE APPROPRIATE, TO AN APPROVED METHOD STATEMENT	
GENERAL NOTES:	
1. This drawing shall be read in conjunction with all the relevant architects, engineers' and service engineers drawings & specifications.	
2. All units in millimeters U.O.M. on the drawing.	
3. Do Not Scale off the drawing.	

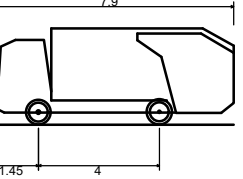

0832 Refuse Vehicle
Overall Length 7.80m
Overall Width 2.40m
Overall Body Height 3.18m
Min Body Ground Clearance 0.38m
Max Track Width 2.40m
Lock to lock time 6.80m
Kerb to Kerb Turning Radius 9.62m

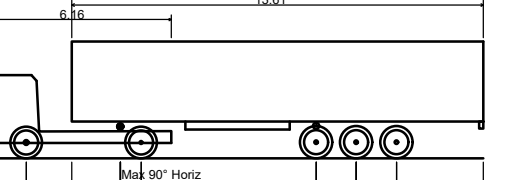

FTA Design Articulated Vehicle (2016)
Overall Length 16.45m
Overall Width 2.50m
Overall Body Height 3.00m
Min Body Ground Clearance 0.51m
Max Track Width 2.40m
Lock to lock time 8.00m
Kerb to Kerb Turning Radius 8.00m

P01	04.09.25	JB	Issued for information	JT
REV	DATE	BY	DESCRIPTION	CHKD

Burrows Graham

North Office:
5 Ambassador Place, Stockport Road,
Altrincham WA15 8JH
Tel: +44 (0)161 804 8046
South Office:
Bourne House, Prince Edward Street,
Berkhamsted, Herts HMK 8JZ
Tel: +44 (0)1462 508 402

CLIENT

PROJECT
MAG - ARGOSY DRIVE

DRAWING TITLE
SWEPT PATH ANALYSIS

BGL PROJECT NUMBER	DRAWING STATUS	OFFICE
30392	PRELIMINARY	NORTH
SCALE @ A0	DATE	DRAWN BY
1:250	04.09.2025	JB
CHECKED BY	REV	
JT		

DRAWING No
30392-BGL-XX-XX-DR-C-00240

P01