




P:\2022\2237 TALBOT MILL REDESIGN\01 BIM\02 CAD\03 SHEET LAYOUT\02 RIBA 4 TENDER\2237-EXA-ZZ-ZZ-DR-L-00500 PODIUM SECTIONS.DWG

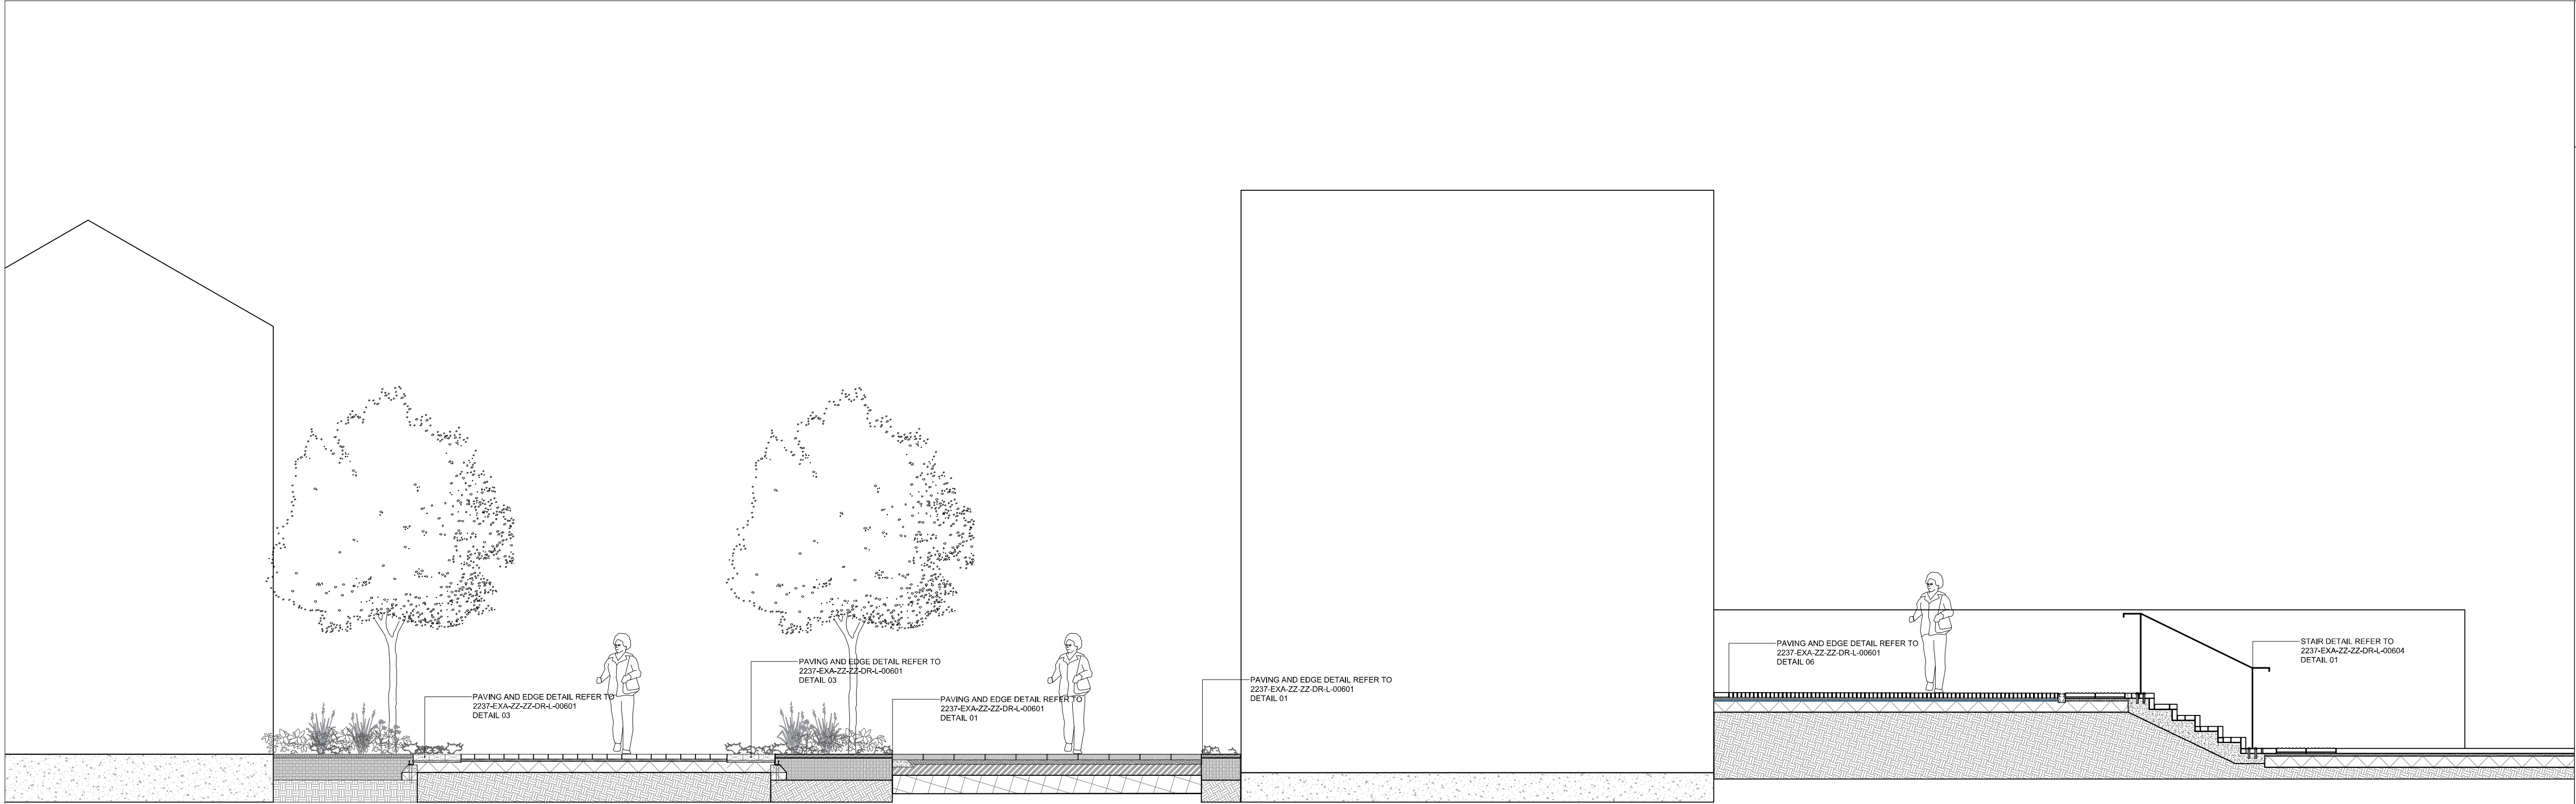

A

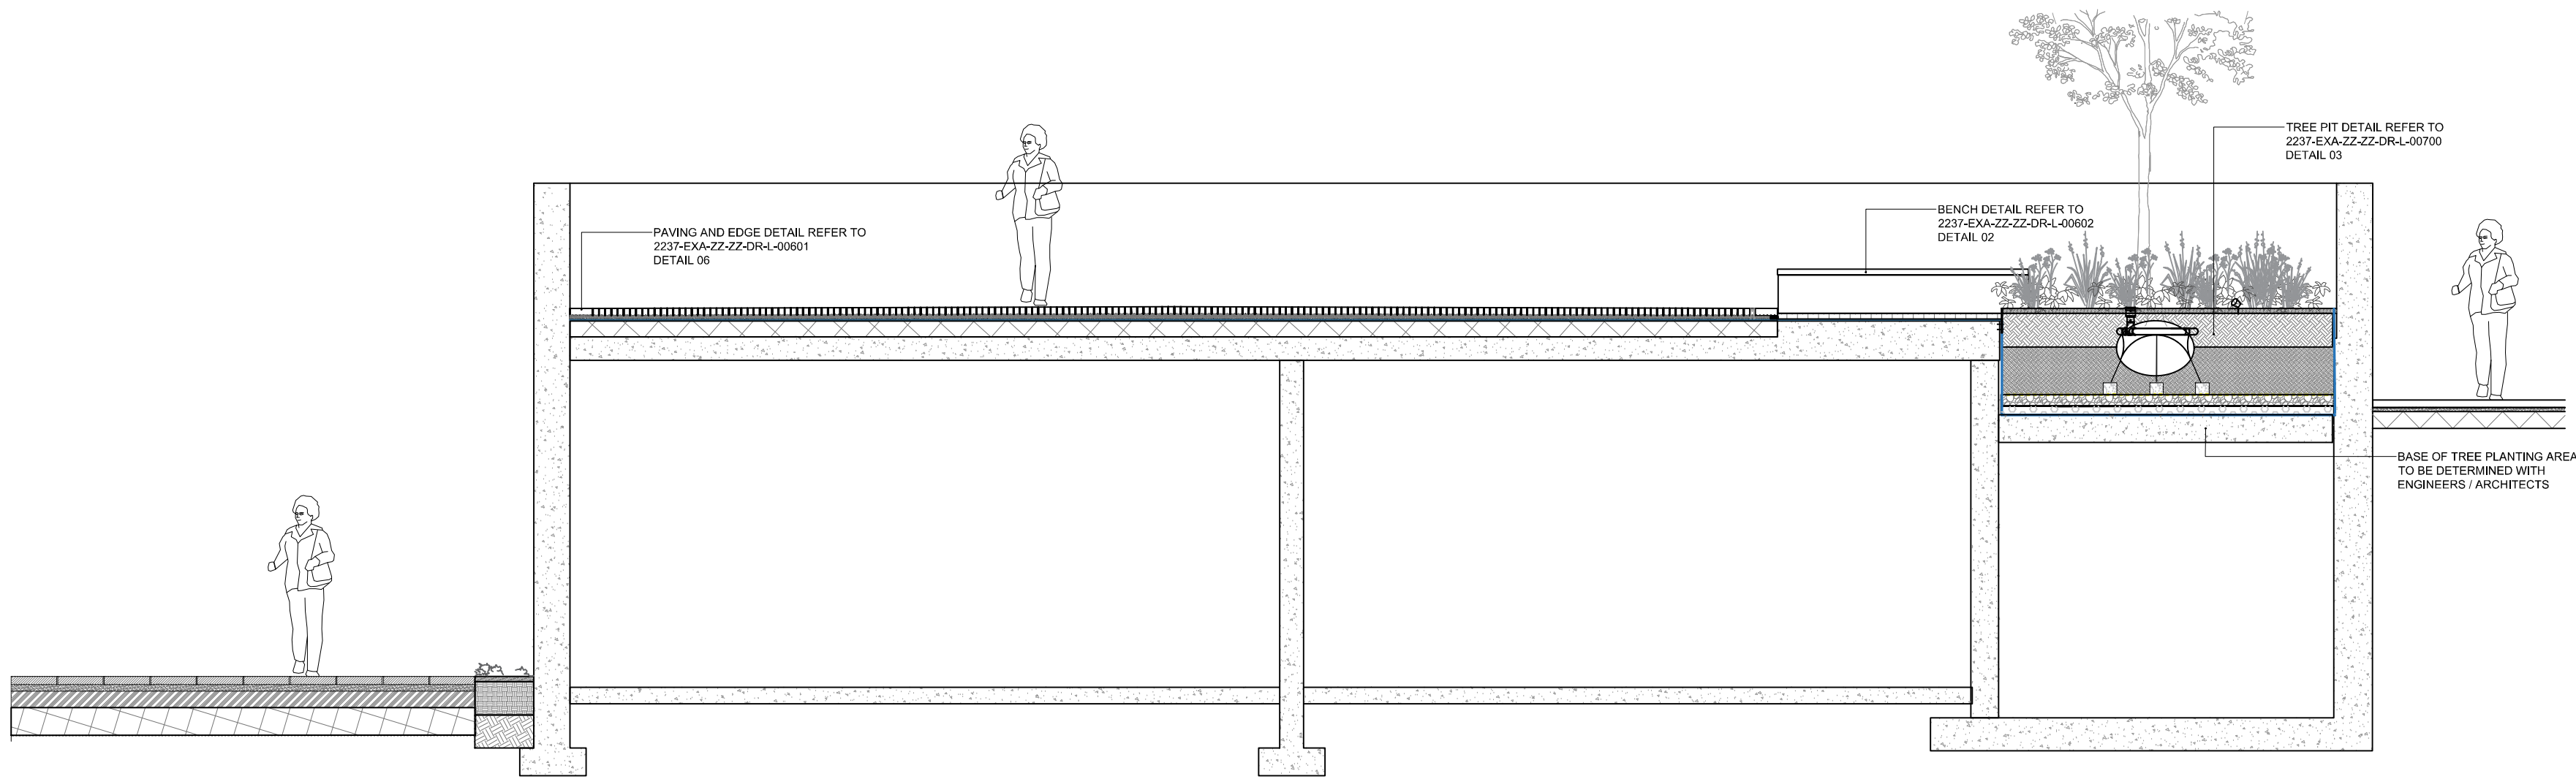

B

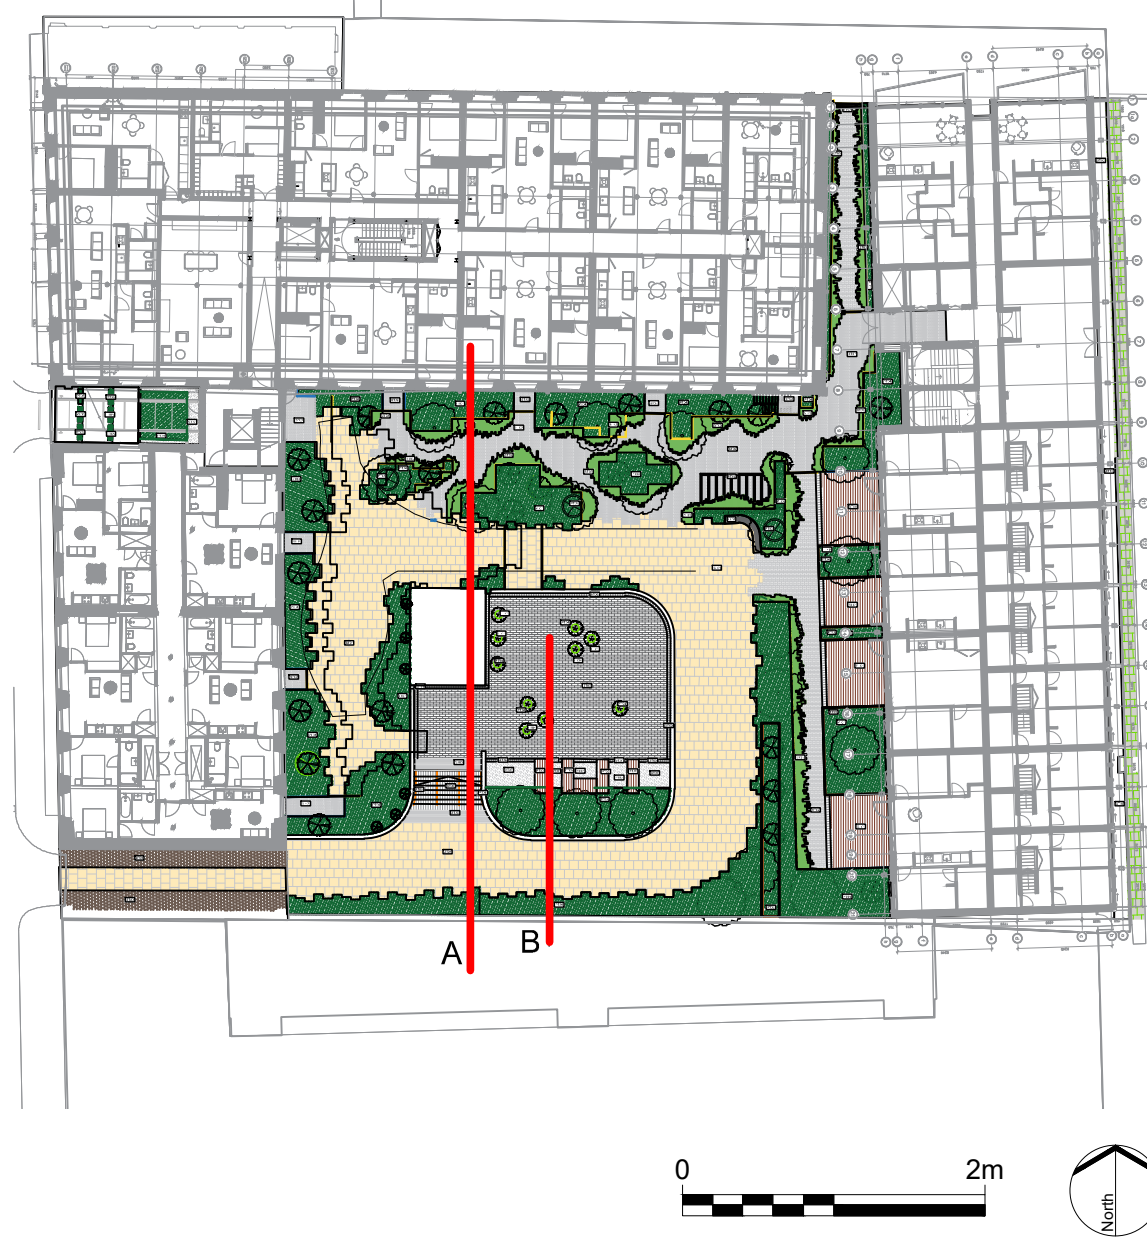

No dimensions are to be scaled from this drawing.
All dimensions are to be checked on site.
Area measurements for indicative purposes only.

This drawing is the property of Exterior Architecture Ltd.
No part of the drawing may be reproduced in any manner
without permission from Exterior Architecture Ltd.

Client
**CAPITAL +
CENTRIC**

----	----	----
----	----	----
----	----	----
----	----	----
----	----	----
----	----	----
T02	STAGE 4 UPDATE	27.02.2024
T01	STAGE 4 ISSUE	20.11.2023
Rev	Description	Date

**EXTERIOR
ARCHITECTURE**

LONDON
Unit 17.1, The Leather Market, 11-13 Weston Street, London, SE1 3ER

MANCHESTER
Studio 537, The Royal Exchange, St Anns Square, Manchester, M2 7DH

E-MAIL office@exteriorarchitecture.com
WEB www.exteriorarchitecture.com

Project title
TALBOT MILL

Drawing title
PODIUM SECTIONS

Issued By	Manchester	T: 0161 850 8101
Scale	1:50 @ A1	Drawn EXA
Status	STAGE 4	Checked SL
Date	27.02.2024	Approved SPL
Drawing number	2237-EXA-ZZ-ZZ-DR-L-00500	Revision T02