

© COPYRIGHT
The copyright in this drawing is vested in Sheppard Robson and no license or assignment of any kind has been, or is, granted to any third party whether by provision of copies or originals or otherwise unless agreed in writing.

DO NOT SCALE FROM THIS DRAWING
The contractor shall check and verify all dimensions on site and report any discrepancies in writing to Sheppard Robson before proceeding work

FOR ELECTRONIC DATA ISSUE
Electronic Data / drawings are issued as "read only" and should not be interrogated for measurement. All dimensions and levels should read, only from those values stated in text on the drawing.

- KEY**
- Pall Mall Medical Centre
 - OUT OF SCOPE
 - ▲ Existing Access Point
 - ▲ Proposed Access Point
 - Existing Walls
 - Proposed Walls

- DRAWING REFERENCE KEY**
- Refer to 00 Series - Areas
 - Refer to 01 Series - Demolition
 - Refer to 21 Series - External Walls
 - Refer to 22 Series - Internal Walls
 - Refer to 24 Series - Stairs and Ramps
 - Refer to 27 Series - Roofs
 - Refer to 29 Series - Firestopping
 - Refer to 31 Series - Windows and Louvers
 - Refer to 32 Series - Doors, Screens and Ironmongery
 - Refer to 33 Series - Access Floors
 - Refer to 35 Series - Ceilings
 - Refer to 42 Series - Internal Wall Finishes
 - Refer to 43 Series - Floor Finishes
 - Refer to 70 Series - Signage and Manifestation
 - Refer to 74 Series - Sanitaryware
 - Refer to 79 Series - Joinery
 - Refer to 80 Series - Loose Furniture
 - Refer to 86 Series - Lifts
 - Refer to 90 Series - External Works

NOTES

- Please note that there are areas with limited access. Some areas may differ from the survey information. Structural Slab not surveyed, dimensions to be checked on site prior to construction. Proposals subject to detailed site investigation and opening up works.
- All dimensions to be checked on site and any discrepancies to be highlighted prior to construction.

- Pall Mall Court is Grade II Listed. If in doubt about any element of the works, please consult the Architect before proceeding. Any proposed works that deviate from this drawing are to be reviewed by the Architect prior to carrying out these works.

- Special care to be taken when working adjacent to heritage features such as mosaic tiles or brick floors to stair cores, so as not to disturb or damage these features. Ensure adjacent elements are not damaged.


- All Dimensions to new curtain wall elements shown indicatively. Curtain wall set-out to align with/replicate set-out of replacement/existing curtain wall.


DOOR LOCATION SKETCH

LOWER GROUND FLOOR

08.09.2025

SKETCH ISSUED TO ASSIST IN THE LOCATION OF PRIMARY EXTERNAL DOOR TYPES ONLY. EXTERNAL DOORS NOT VISIBLE TO PUBLIC (eg. BOH/PLANTROOM) NOT INCLUDED.

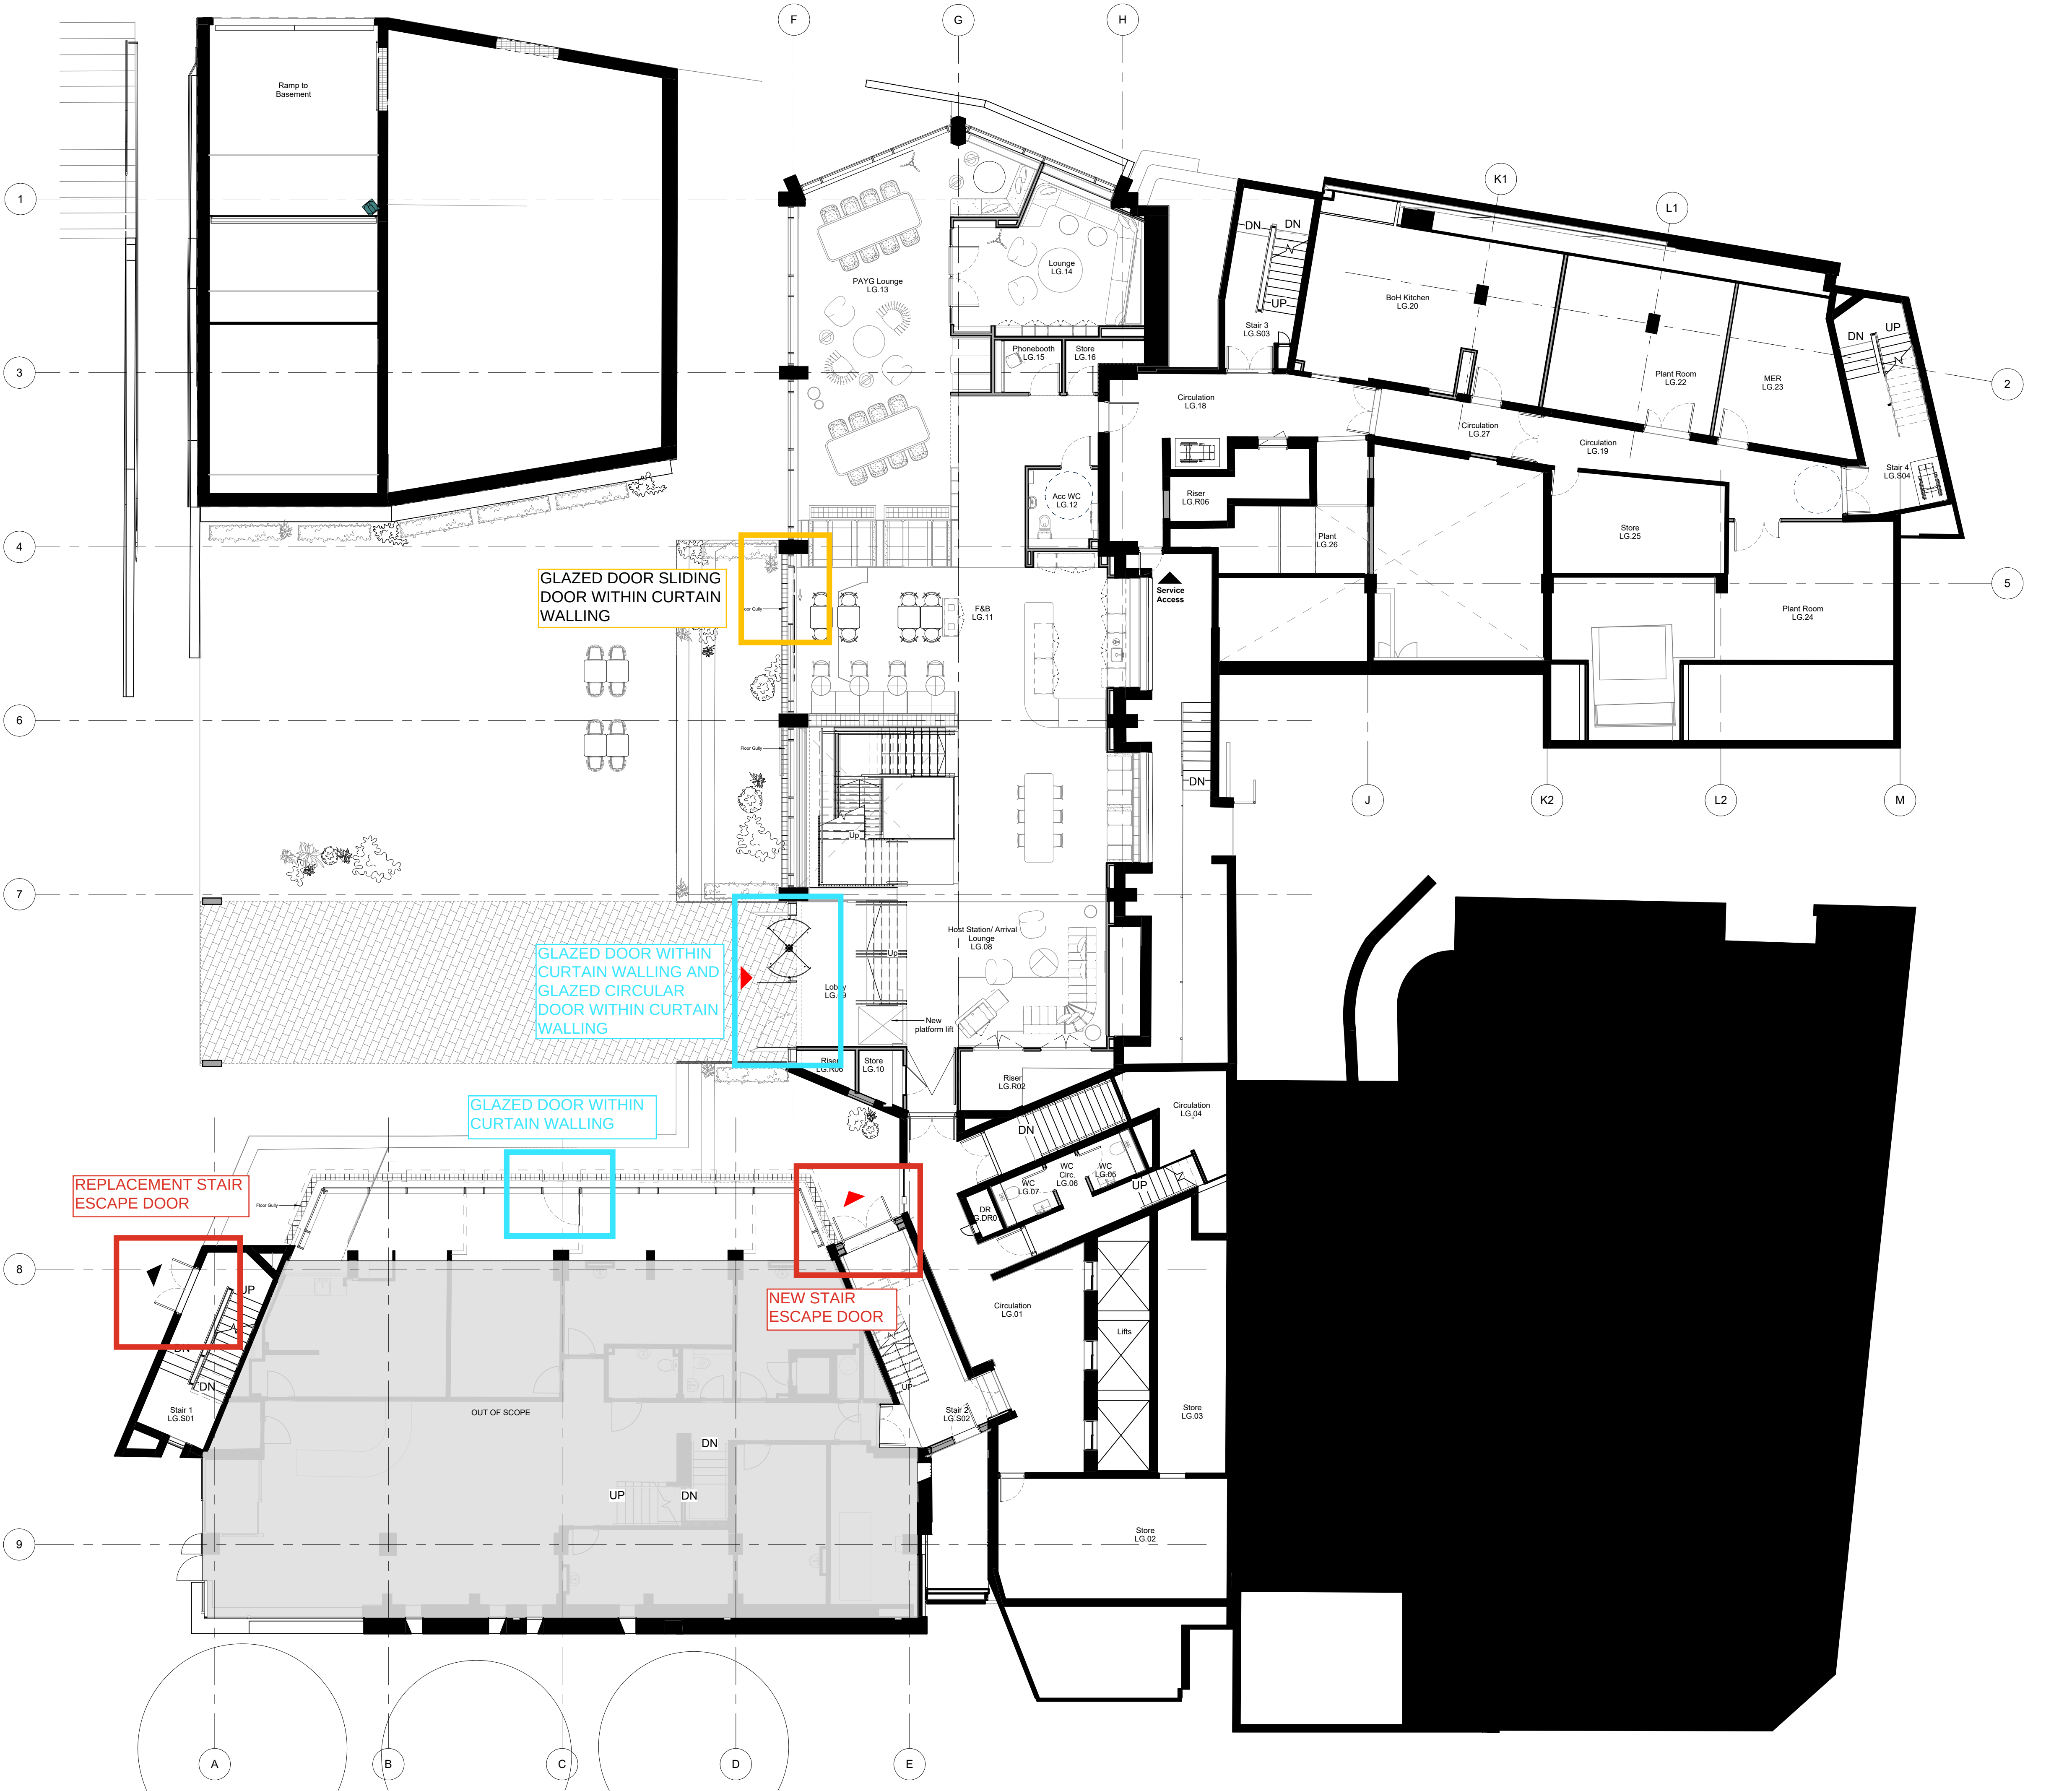

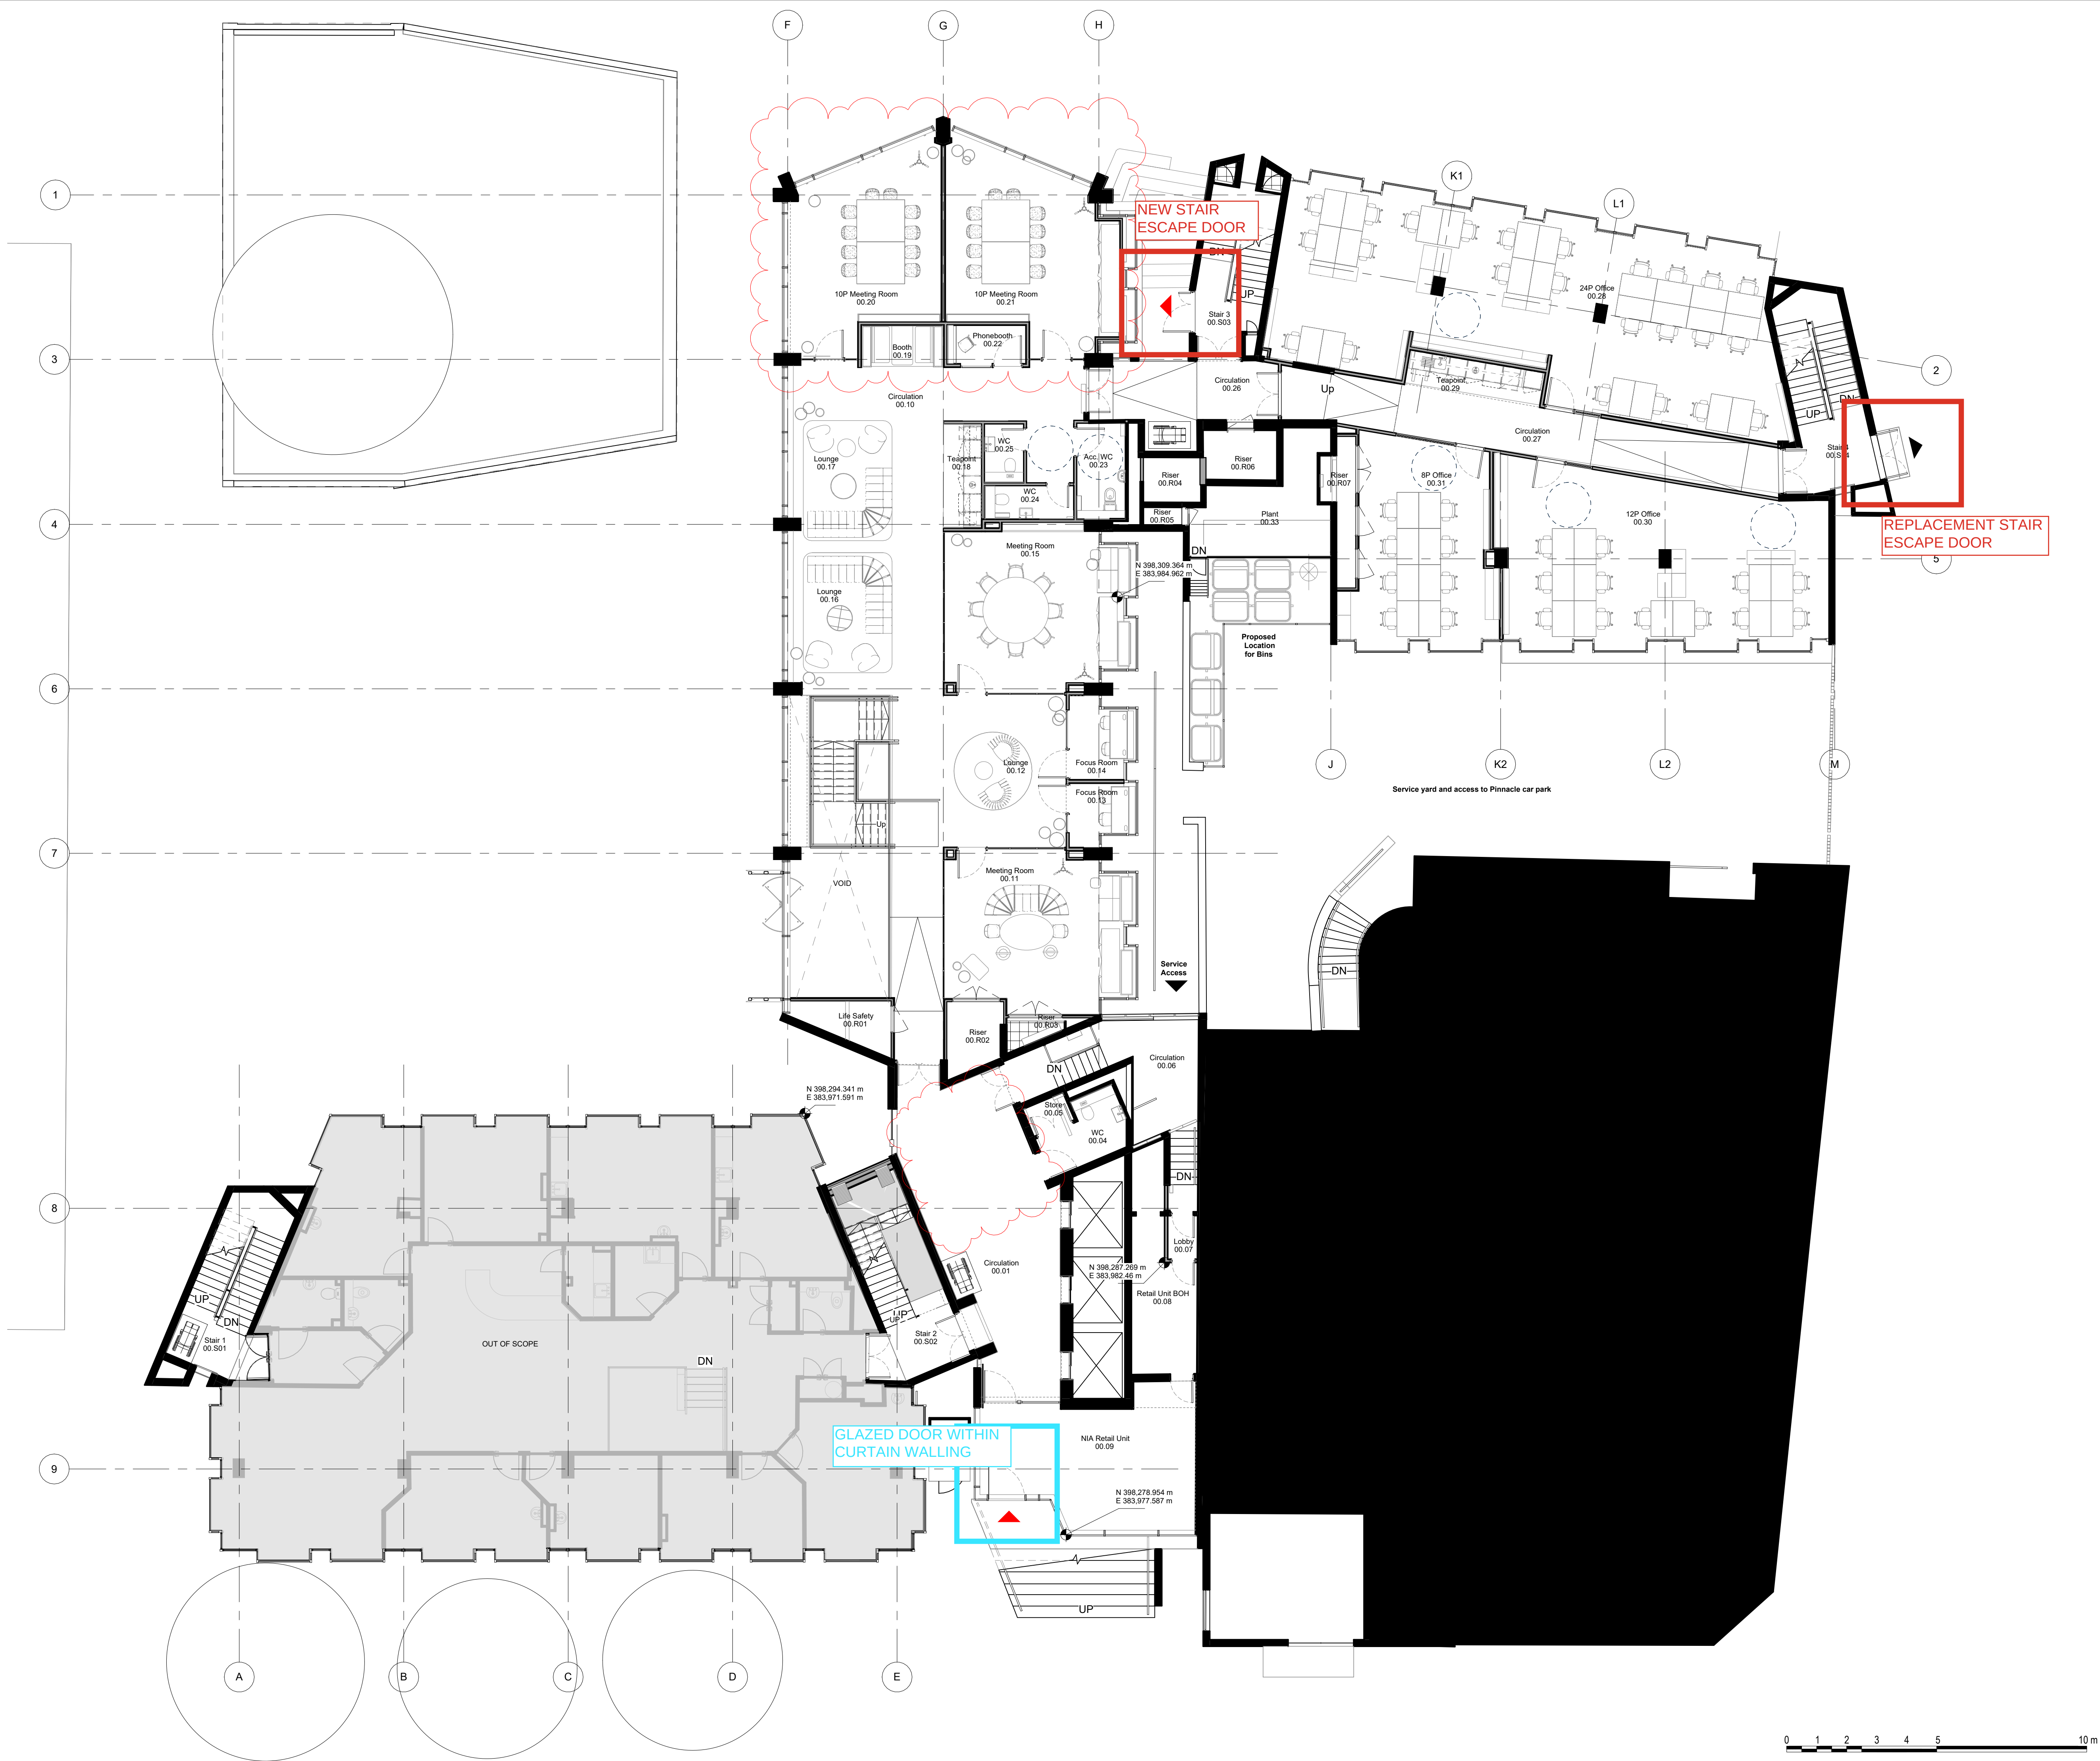

© COPYRIGHT
The copyright in this drawing is vested in Sheppard Robson and no license or assignment of any kind has been, or is, granted to any third party whether by provision of copies or originals or otherwise unless agreed in writing.

DO NOT SCALE FROM THIS DRAWING
The contractor shall check and verify all dimensions on site and report any discrepancies in writing to Sheppard Robson before proceeding work

FOR ELECTRONIC DATA ISSUE
Electronic Data / drawings are issued as "read only" and should not be interrogated for measurement. All dimensions and levels should read, only from those values stated in text on the drawing.

- KEY
- Pall Mall Medical Centre
 - OUT OF SCOPE
 - ▲ Existing Access Point
 - ▲ Proposed Access Point
 - Existing Walls
 - Proposed Walls

- DRAWING REFERENCE KEY
- Refer to 00 Series - Areas
 - Refer to 01 Series - Demolition
 - Refer to 21 Series - External Walls
 - Refer to 22 Series - Internal Walls
 - Refer to 24 Series - Stairs and Ramps
 - Refer to 27 Series - Roofs
 - Refer to 28 Series - Firestopping
 - Refer to 31 Series - Windows and Louvers
 - Refer to 32 Series - Doors, Screens and Ironmongery
 - Refer to 33 Series - Access Floors
 - Refer to 35 Series - Ceilings
 - Refer to 42 Series - Internal Wall Finishes
 - Refer to 43 Series - Floor Finishes
 - Refer to 70 Series - Signage and Manifestation
 - Refer to 74 Series - Sanitaryware
 - Refer to 79 Series - Joinery
 - Refer to 80 Series - Loose Furniture
 - Refer to 86 Series - Lifts
 - Refer to 90 Series - External Works

- NOTES
- Please note that there are areas with limited access. Some areas may differ from the survey information. Structural Slab not surveyed, dimensions to be checked on site prior to construction. Proposals subject to detailed site investigation and opening up works.
 - All dimensions to be checked on site and any discrepancies to be highlighted prior to construction.
 - Pall Mall Court is Grade II Listed. If in doubt about any element of the works, please consult the Architect before proceeding. Any proposed works that deviate from this drawing are to be reviewed by the Architect prior to carrying out these works.
 - Special care to be taken when working adjacent to heritage features such as mosaic tiles or brick floors to stair cores, so as not to disturb or damage these features. Ensure adjacent elements are not damaged.
 - All Dimensions to new curtain wall elements shown indicatively. Curtain wall set-out to align with/replicate set-out of replacement/existing curtain wall.

DOOR LOCATION SKETCH

GROUND FLOOR

08.09.2025

SKETCH ISSUED TO ASSIST IN THE LOCATION OF PRIMARY EXTERNAL DOOR TYPES ONLY. EXTERNAL DOORS NOT VISIBLE TO PUBLIC (eg. BOH/PLANTROOM) NOT INCLUDED.

© COPYRIGHT
The copyright in this drawing is vested in Sheppard Robson and no license or assignment of any kind has been, or is, granted to any third party whether by provision of copies or originals or otherwise unless agreed in writing.

DO NOT SCALE FROM THIS DRAWING
The contractor shall check and verify all dimensions on site and report any discrepancies in writing to Sheppard Robson before proceeding work

FOR ELECTRONIC DATA ISSUE
Electronic Data / drawings are issued as "read only" and should not be interrogated for measurement. All dimensions and levels should read, only from those values stated in text on the drawing.

- KEY**
- Pail Mall Medical Centre
 - OUT OF SCOPE
 - Existing Access Point
 - Proposed Access Point
 - Existing Walls
 - Proposed Walls

- DRAWING REFERENCE KEY**
- Refer to 00 Series - Areas
 - Refer to 01 Series - Demolition
 - Refer to 21 Series - External Walls
 - Refer to 22 Series - Internal Walls
 - Refer to 24 Series - Stairs and Ramps
 - Refer to 27 Series - Roofs
 - Refer to 29 Series - Firestopping
 - Refer to 31 Series - Windows and Louvres
 - Refer to 32 Series - Doors, Screens and Ironmongery
 - Refer to 33 Series - Access Floors
 - Refer to 35 Series - Ceilings
 - Refer to 42 Series - Internal Wall Finishes
 - Refer to 43 Series - Floor Finishes
 - Refer to 70 Series - Signage and Manifestation
 - Refer to 74 Series - Sanitaryware
 - Refer to 79 Series - Joinery
 - Refer to 80 Series - Loose Furniture
 - Refer to 86 Series - Lifts
 - Refer to 90 Series - External Works

- NOTES**
- Please note that there are areas with limited access. Some areas may differ from the survey information. Structural Slab not surveyed, dimensions to be checked on site prior to construction. Proposals subject to detailed site investigation and opening up works.
 - All dimensions to be checked on site and any discrepancies to be highlighted prior to construction.
 - Pail Mall Court is Grade II Listed. If in doubt about any element of the works, please consult the Architect before proceeding. Any proposed works that deviate from this drawing are to be reviewed by the Architect prior to carrying out these works.
 - Special care to be taken when working adjacent to heritage features such as mosaic tiles or brick floors to stair cores, so as not to disturb or damage these features. Ensure adjacent elements are not damaged.
 - All Dimensions to new curtain wall elements shown indicatively. Curtain wall set-out to align with/replicate set-out of replacement/existing curtain wall.

DOOR LOCATION SKETCH

FIFTH FLOOR

08.09.2025

SKETCH ISSUED TO ASSIST IN THE LOCATION OF PRIMARY EXTERNAL DOOR TYPES ONLY. EXTERNAL DOORS NOT VISIBLE TO PUBLIC (eg. BOH/PLANTROOM) NOT INCLUDED.

