


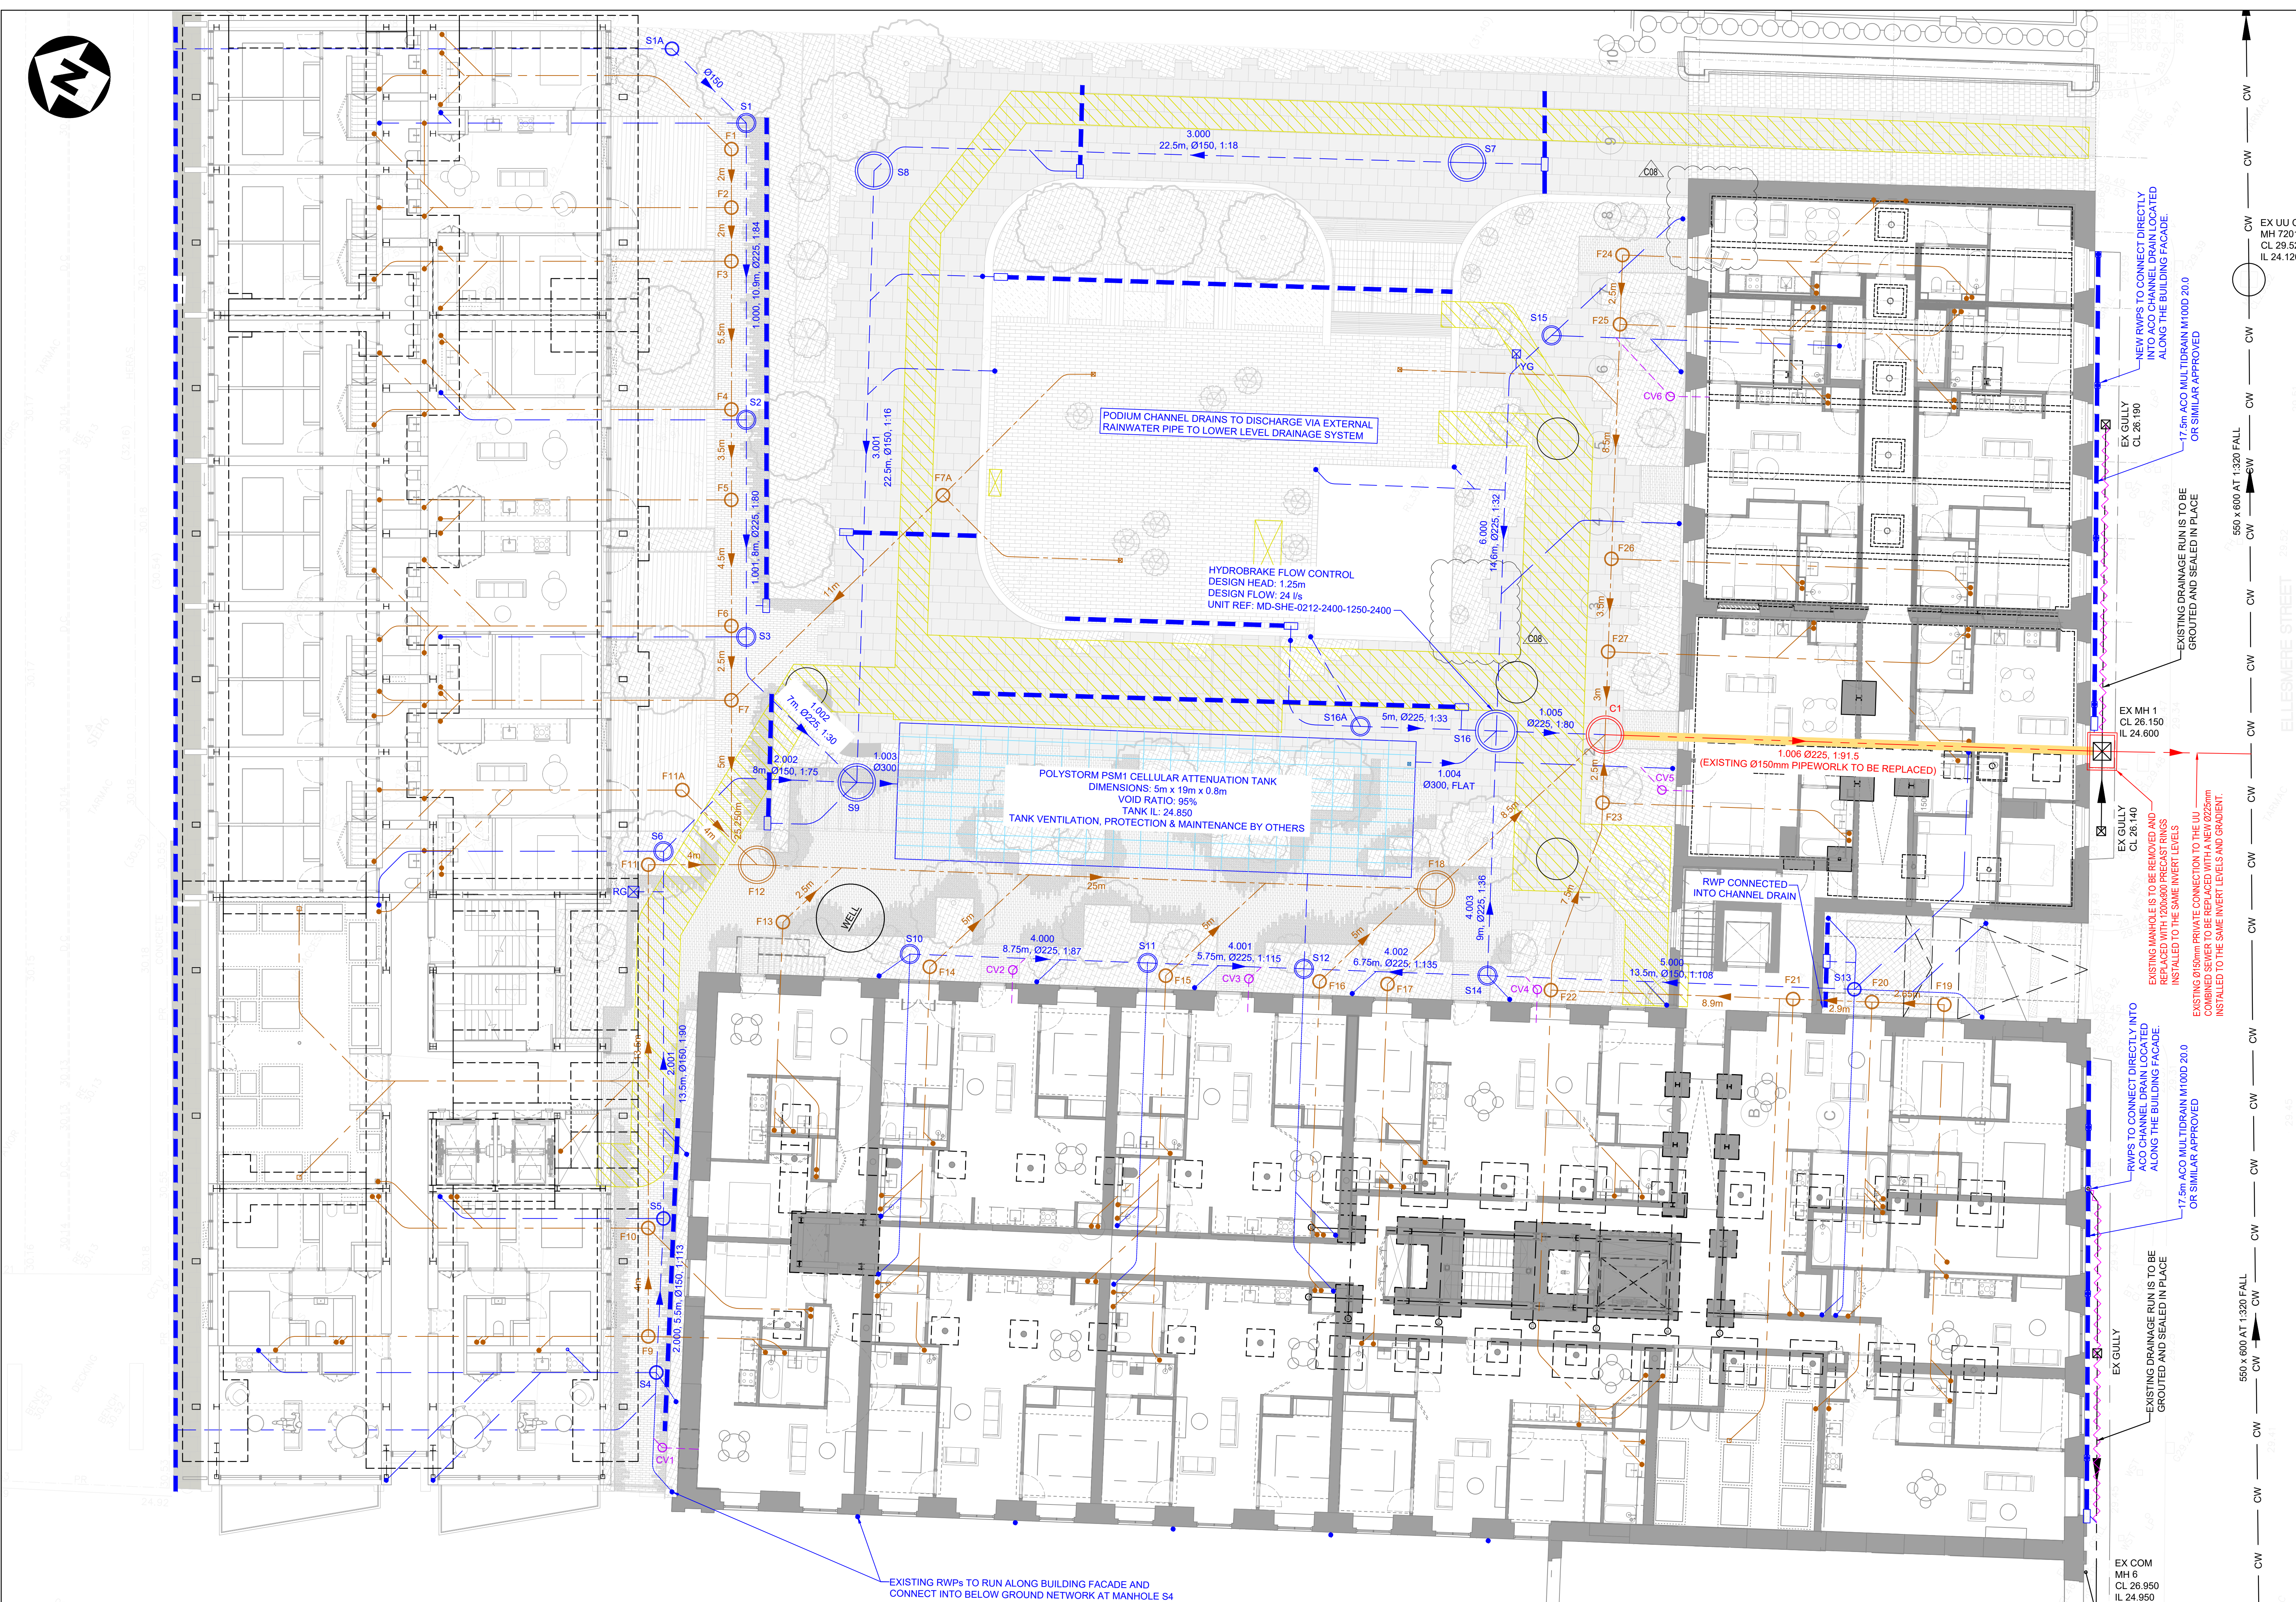

SURFACE MANHOLE SCHEDULE									
MH REF	COVER LEVEL	INVERT LEVEL (IN)	INVERT LEVEL (OUT)	MAIN PIPE Ø (IN)	MAIN PIPE Ø (OUT)	MH TYPE	DIAMETER (mm)	COVER TYPE	COMMENTS
S1A	26.800	-	25.550	-	Ø150mm	PPIC	600	B125	WAYIN RANGE 600 OR SIMILAR APPROVED
S1	26.635	25.505	25.430	Ø150mm	Ø225mm	PPIC	600	B125	WAYIN RANGE 600 OR SIMILAR APPROVED
S2	26.635	25.300	25.300	Ø225mm	Ø225mm	PPIC	600	B125	WAYIN RANGE 600 OR SIMILAR APPROVED
S3	26.635	25.200	25.200	Ø225mm	Ø225mm	PPIC	600	B125	WAYIN RANGE 600 OR SIMILAR APPROVED
S4	26.790	-	25.850	-	Ø150mm	PPIC	450	B125	WAYIN RANGE 450 OR SIMILAR APPROVED
S5	26.790	25.800	25.300	Ø150mm	Ø150mm	PPIC	450	B125	WAYIN RANGE 450 OR SIMILAR APPROVED
S6	26.790	25.150	25.150	Ø150mm	Ø150mm	PPIC	450	B125	WAYIN RANGE 450 OR SIMILAR APPROVED
		25.150		Ø150mm					
S7	28.710	-	27.650	-	Ø150mm	TYPE B	1200	D400	CATCH PIT, SUMP IL27.150.
S8	27.510	26.450	26.450	Ø150mm	Ø150mm	TYPE B	1200	D400	CATCH PIT, SUMP IL 25.950.
S9	26.540	25.060	24.900	Ø150mm	Ø300mm	TYPE B	1200	D400	CATCH PIT, SUMP IL 24.400.
		25.060		Ø150mm					
		24.975		Ø225mm					
S10	26.710	-	25.300	-	Ø225mm	PPIC	600	B125	WAYIN RANGE 600 OR SIMILAR APPROVED
S11	26.710	25.200	25.200	Ø225mm	Ø225mm	PPIC	600	B125	WAYIN RANGE 600 OR SIMILAR APPROVED
S12	26.710	25.150	25.150	Ø225mm	Ø225mm	PPIC	600	B125	WAYIN RANGE 600 OR SIMILAR APPROVED
S13	26.715	-	25.300	-	Ø150mm	PPIC	450	B125	WAYIN RANGE 450 OR SIMILAR APPROVED
S14	26.710	25.175	25.100	Ø150mm	Ø225mm	PPIC	600	B125	WAYIN RANGE 600 OR SIMILAR APPROVED
		25.100		Ø225mm					
S15	26.475	-	25.300	-	Ø225mm	PPIC	600	B125	WAYIN RANGE 600 OR SIMILAR APPROVED
S16	26.470	24.850	24.850	Ø225mm	Ø225mm	TYPE B	1350	D4005	675 x 675 SINGLE COVER, FLOW CONTROL CHAMBER, HYDRO BRAKE UNIT REFERENCE: MD-SHE-0212-2400-1250-2400. Ø300mm FLAT LINK PIPE TO ATTENUATION TANK.
		24.850		Ø225mm					
		24.850		Ø300mm					
S16A	26.470	-	25.000	-	Ø225mm	PPIC	600	B125	WAYIN RANGE 600 OR SIMILAR APPROVED

NR COVER LEVELS ARE SUBJECT TO CONFIRMATION OF EXTERNAL LEVEL DESIGN BY LANDSCAPE ARCHITECT. INVERT LEVELS ARE SUBJECT TO FINDINGS OF CCTV SURVEY

FOUL MANHOLE SCHEDULE									
MH REF	COVER LEVEL	INVERT LEVEL (N)	INVERT LEVEL (OUT)	MAIN PIPE Ø (N)	MAIN PIPE Ø (OUT)	MH TYPE	DIAMETER	COVER TYPE	COMMENTS
F1	26.50	-	25.900	-	Ø150mm	PPIC	450	B125	WAVIN RANGE 450 OR SIMILAR APPROVED.
F2	26.50	25.875	25.875	Ø150mm	Ø150mm	PPIC	450	B125	WAVIN RANGE 450 OR SIMILAR APPROVED.
F3	26.50	25.850	25.850	Ø150mm	Ø150mm	PPIC	450	B125	WAVIN RANGE 450 OR SIMILAR APPROVED.
F4	26.50	25.625	25.625	Ø150mm	Ø150mm	PPIC	450	B125	WAVIN RANGE 450 OR SIMILAR APPROVED.
F5	26.50	25.525	25.525	Ø150mm	Ø150mm	PPIC	450	B125	WAVIN RANGE 450 OR SIMILAR APPROVED.
F6	26.50	25.375	25.375	Ø150mm	Ø150mm	PPIC	450	B125	WAVIN RANGE 450 OR SIMILAR APPROVED.
F7A	25.500	-	25.450	-	Ø150mm	PPIC	450	B125	WAVIN RANGE 450 OR SIMILAR APPROVED.
F7	26.50	25.300	25.300	Ø150mm	Ø150mm	PPIC	450	B125	WAVIN RANGE 450 OR SIMILAR APPROVED.
F8	26.790	-	25.600	-	Ø150mm	PPIC	450	B125	WAVIN RANGE 450 OR SIMILAR APPROVED.
F9	26.790	25.600	25.600	Ø150mm	Ø150mm	PPIC	450	B125	WAVIN RANGE 450 OR SIMILAR APPROVED.
F10	26.790	25.550	25.550	Ø150mm	Ø150mm	PPIC	450	B125	WAVIN RANGE 450 OR SIMILAR APPROVED.
F11	26.790	25.400	25.400	Ø150mm	Ø150mm	PPIC	450	B125	WAVIN RANGE 450 OR SIMILAR APPROVED.
F11A	26.790	25.400	25.400	Ø150mm	Ø150mm	PPIC	450	B125	WAVIN RANGE 450 OR SIMILAR APPROVED.
F12	26.680	25.200	25.200	Ø150mm	Ø150mm	TYPE B	1200	D400	WAVIN RANGE 450 OR SIMILAR APPROVED.
		25.200		Ø150mm					
F13	26.725	-	25.550	-	Ø150mm	PPIC	450	B125	WAVIN RANGE 450 OR SIMILAR APPROVED.
F14	26.725	-	25.550	-	Ø150mm	PPIC	450	B125	WAVIN RANGE 450 OR SIMILAR APPROVED.
F15	26.725	-	25.550	-	Ø150mm	PPIC	450	B125	WAVIN RANGE 450 OR SIMILAR APPROVED.
F16	26.725	-	25.550	-	Ø150mm	PPIC	450	B125	WAVIN RANGE 450 OR SIMILAR APPROVED.
F17	26.725	-	25.550	-	Ø150mm	PPIC	450	B125	WAVIN RANGE 450 OR SIMILAR APPROVED.
F18	26.600	24.900	24.900	Ø150mm	Ø150mm	TYPE B	1200	D400	WAVIN RANGE 450 OR SIMILAR APPROVED.
		24.900		Ø150mm					
F19	27.290	-	25.550	-	Ø150mm	PPIC	450	B125	WAVIN RANGE 450 OR SIMILAR APPROVED.
F20	26.715	25.530	25.530	Ø150mm	Ø150mm	PPIC	450	B125	WAVIN RANGE 450 OR SIMILAR APPROVED.
F21	TBC	25.500	25.500	Ø150mm	Ø150mm	PPIC	450	B125	WAVIN RANGE 450 OR SIMILAR APPROVED.
F22	26.725	25.400	25.400	Ø150mm	Ø150mm	PPIC	450	B125	WAVIN RANGE 450 OR SIMILAR APPROVED.
		25.400		Ø150mm					
F23	26.655	25.325	25.325	Ø150mm	Ø150mm	PPIC	450	B125	WAVIN RANGE 450 OR SIMILAR APPROVED.
F24	26.655	-	25.550	-	Ø150mm	PPIC	450	B125	WAVIN RANGE 450 OR SIMILAR APPROVED.
F25	26.655	25.500	25.500	Ø150mm	Ø150mm	PPIC	450	B125	WAVIN RANGE 450 OR SIMILAR APPROVED.
F26	26.655	25.400	25.400	Ø150mm	Ø150mm	PPIC	450	B125	WAVIN RANGE 450 OR SIMILAR APPROVED.
F27	26.655	25.350	25.350	Ø150mm	Ø150mm	PPIC	450	B125	WAVIN RANGE 450 OR SIMILAR APPROVED.

ND: COVER LEVELS ARE SUBJECT TO CONTINUATION OF EXTERNAL LEVEL DESIGN BY LANDSCAPE ARCHITECT. INVERT LEVELS ARE SUBJECT TO FINDINGS OF SOFT COVERET.

COMBINED WATER MANHOLE SCHEDULE									
MH REF	COVER LEVEL	INVERT LEVEL (N)	INVERT LEVEL (OUT)	MAIN PIPE Ø (IN)	MAIN PIPE Ø (OUT)	MH TYPE	DIAMETER	COVER TYPE	COMMENTS
C1	26.655	25.300 25.300 24.600 24.800	24.800	Ø150mm Ø150mm Ø150mm Ø225mm	Ø225mm	TYPE B	1200	D400	

ND: COVER LEVELS ARE SUBJECT TO CONFIRMATION OF EXISTING LEVEL DESIGN BY ENGINEER. EXHIBIT 10: INFERT LEVELS ARE SUBJECT TO FINDINGS OF GDT COVER.

CAVITY DRAIN MANHOLE SCHEDULE										
MH REF	COVER LEVEL	INVERT LEVEL (N)	INVERT LEVEL (OUT)	MAIN PIPE Ø (N)	MAIN PIPE Ø (OUT)	MH TYPE	DIAMETER	COVER TYPE	COMMENTS	
CV1	26.790	26.400	25.900	Ø500mm	Ø150mm	PPIC	300	B125	FLAP VALVE TO BE FITTED TO Ø900mm INCOMING PIPE.	
CV2	26.725	26.400	25.900	Ø500mm	Ø150mm	PPIC	300	B125	FLAP VALVE TO BE FITTED TO Ø900mm INCOMING PIPE.	
CV3	26.725	26.400	25.200	Ø500mm	Ø150mm	PPIC	300	B125	FLAP VALVE TO BE FITTED TO Ø900mm INCOMING PIPE.	
CV4	26.725	26.400	25.200	Ø500mm	Ø150mm	PPIC	300	B125	FLAP VALVE TO BE FITTED TO Ø900mm INCOMING PIPE.	
CV5	26.725	26.400	25.900	Ø500mm	Ø150mm	PPIC	300	B125	FLAP VALVE TO BE FITTED TO Ø900mm INCOMING PIPE.	
CV6	26.725	26.400	25.900	Ø500mm	Ø150mm	PPIC	300	B125	FLAP VALVE TO BE FITTED TO Ø900mm INCOMING PIPE.	

RD COVER LEVELS ARE SUBJECT TO COMBINATION OF EXTERNAL LEVEL DESIGN BY LANDSCAPE ARCHITECTS; INVERT LEVELS ARE SUBJECT TO FINDINGS OF COTY SURVEY.

FLAP VALVE TO BE FITTED TO Ø50mm INCOMING PIPE.	Drawing No.	Project	Originator	Volume	Level	Type	Role	Number
FLAP VALVE TO BE FITTED TO Ø50mm INCOMING PIPE.								
NGS OF CCTV SURVEY.								

Project	Originator	Volume	Level	Type	Role	Number
10531	WML	ZZ	XX	DR	C	9001