


Scale Bars to be used as guidance only - refer to sheet size below



1:100	mm	1000	3000	5000	7000
1:200	mm	500	1500	2500	3500
1:500	m	10	30	50	70
1:1250	m	2	6	10	14

Notes:
Drawings are based on survey data and may not accurately represent what is physically present.
Do not scale from this drawing. All dimensions are to be verified on site before proceeding with the work.
All dimensions are in millimeters unless noted otherwise.
Purcell shall be notified in writing of any discrepancies.

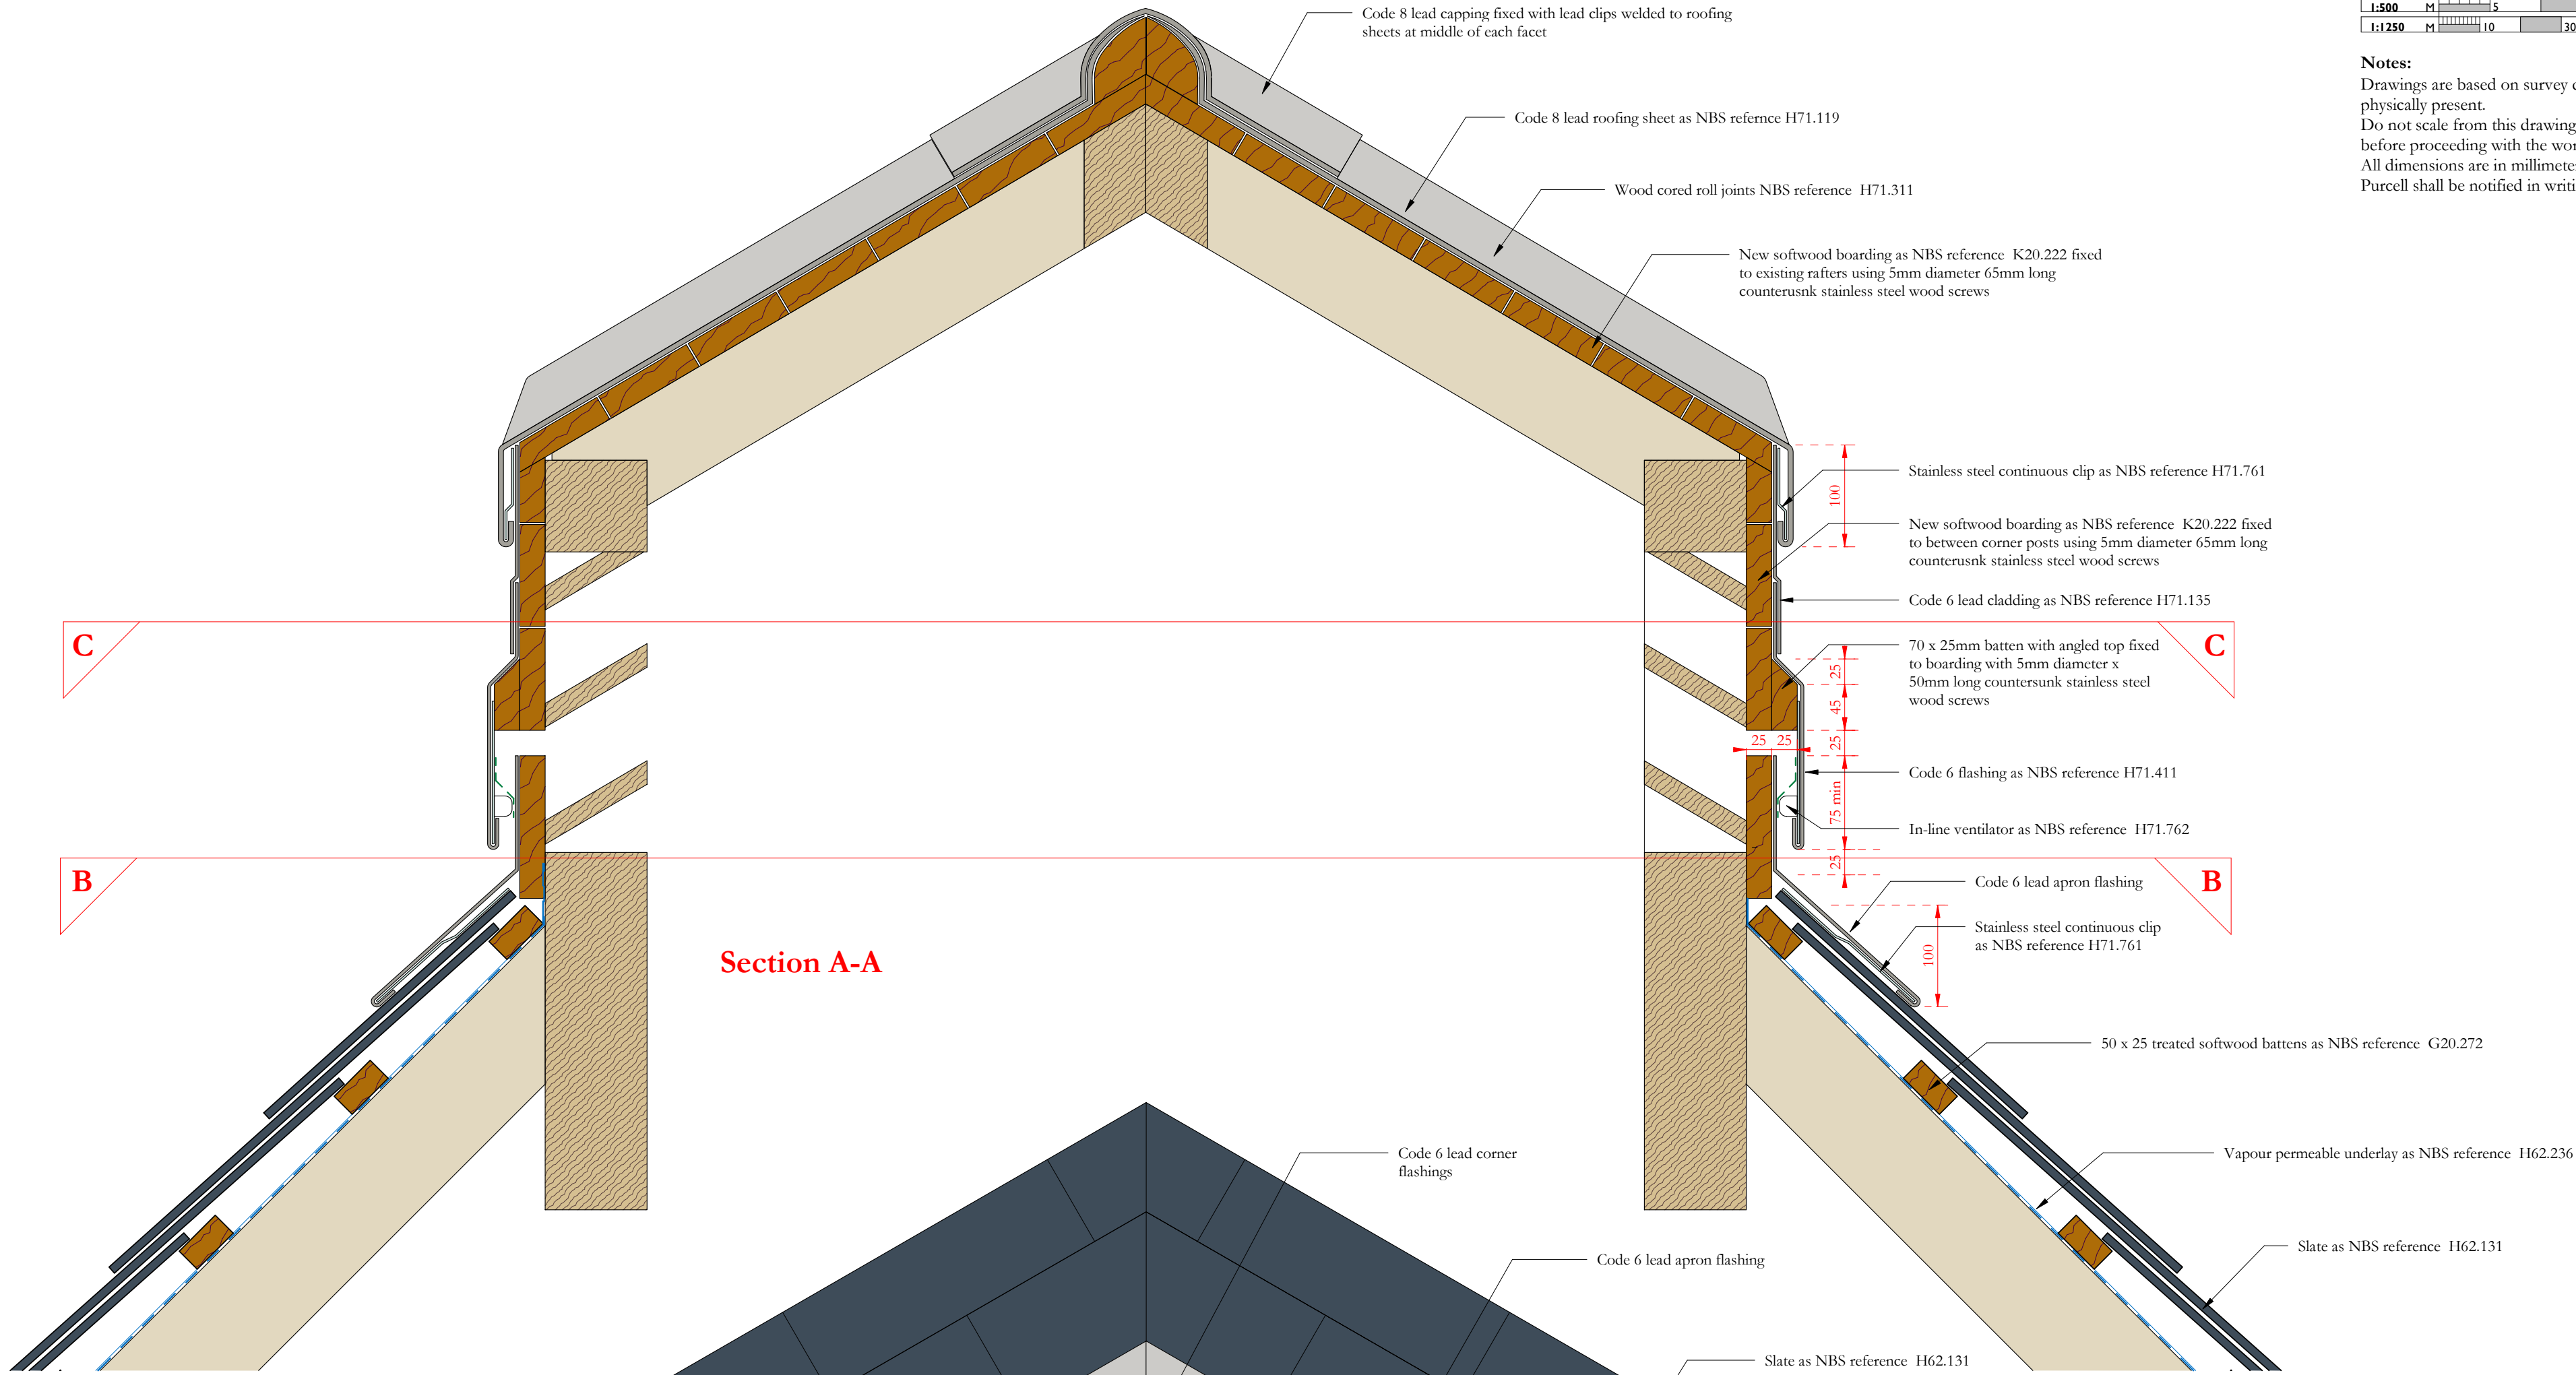


Section A-A

Section B-B
Lead perimeter flashing

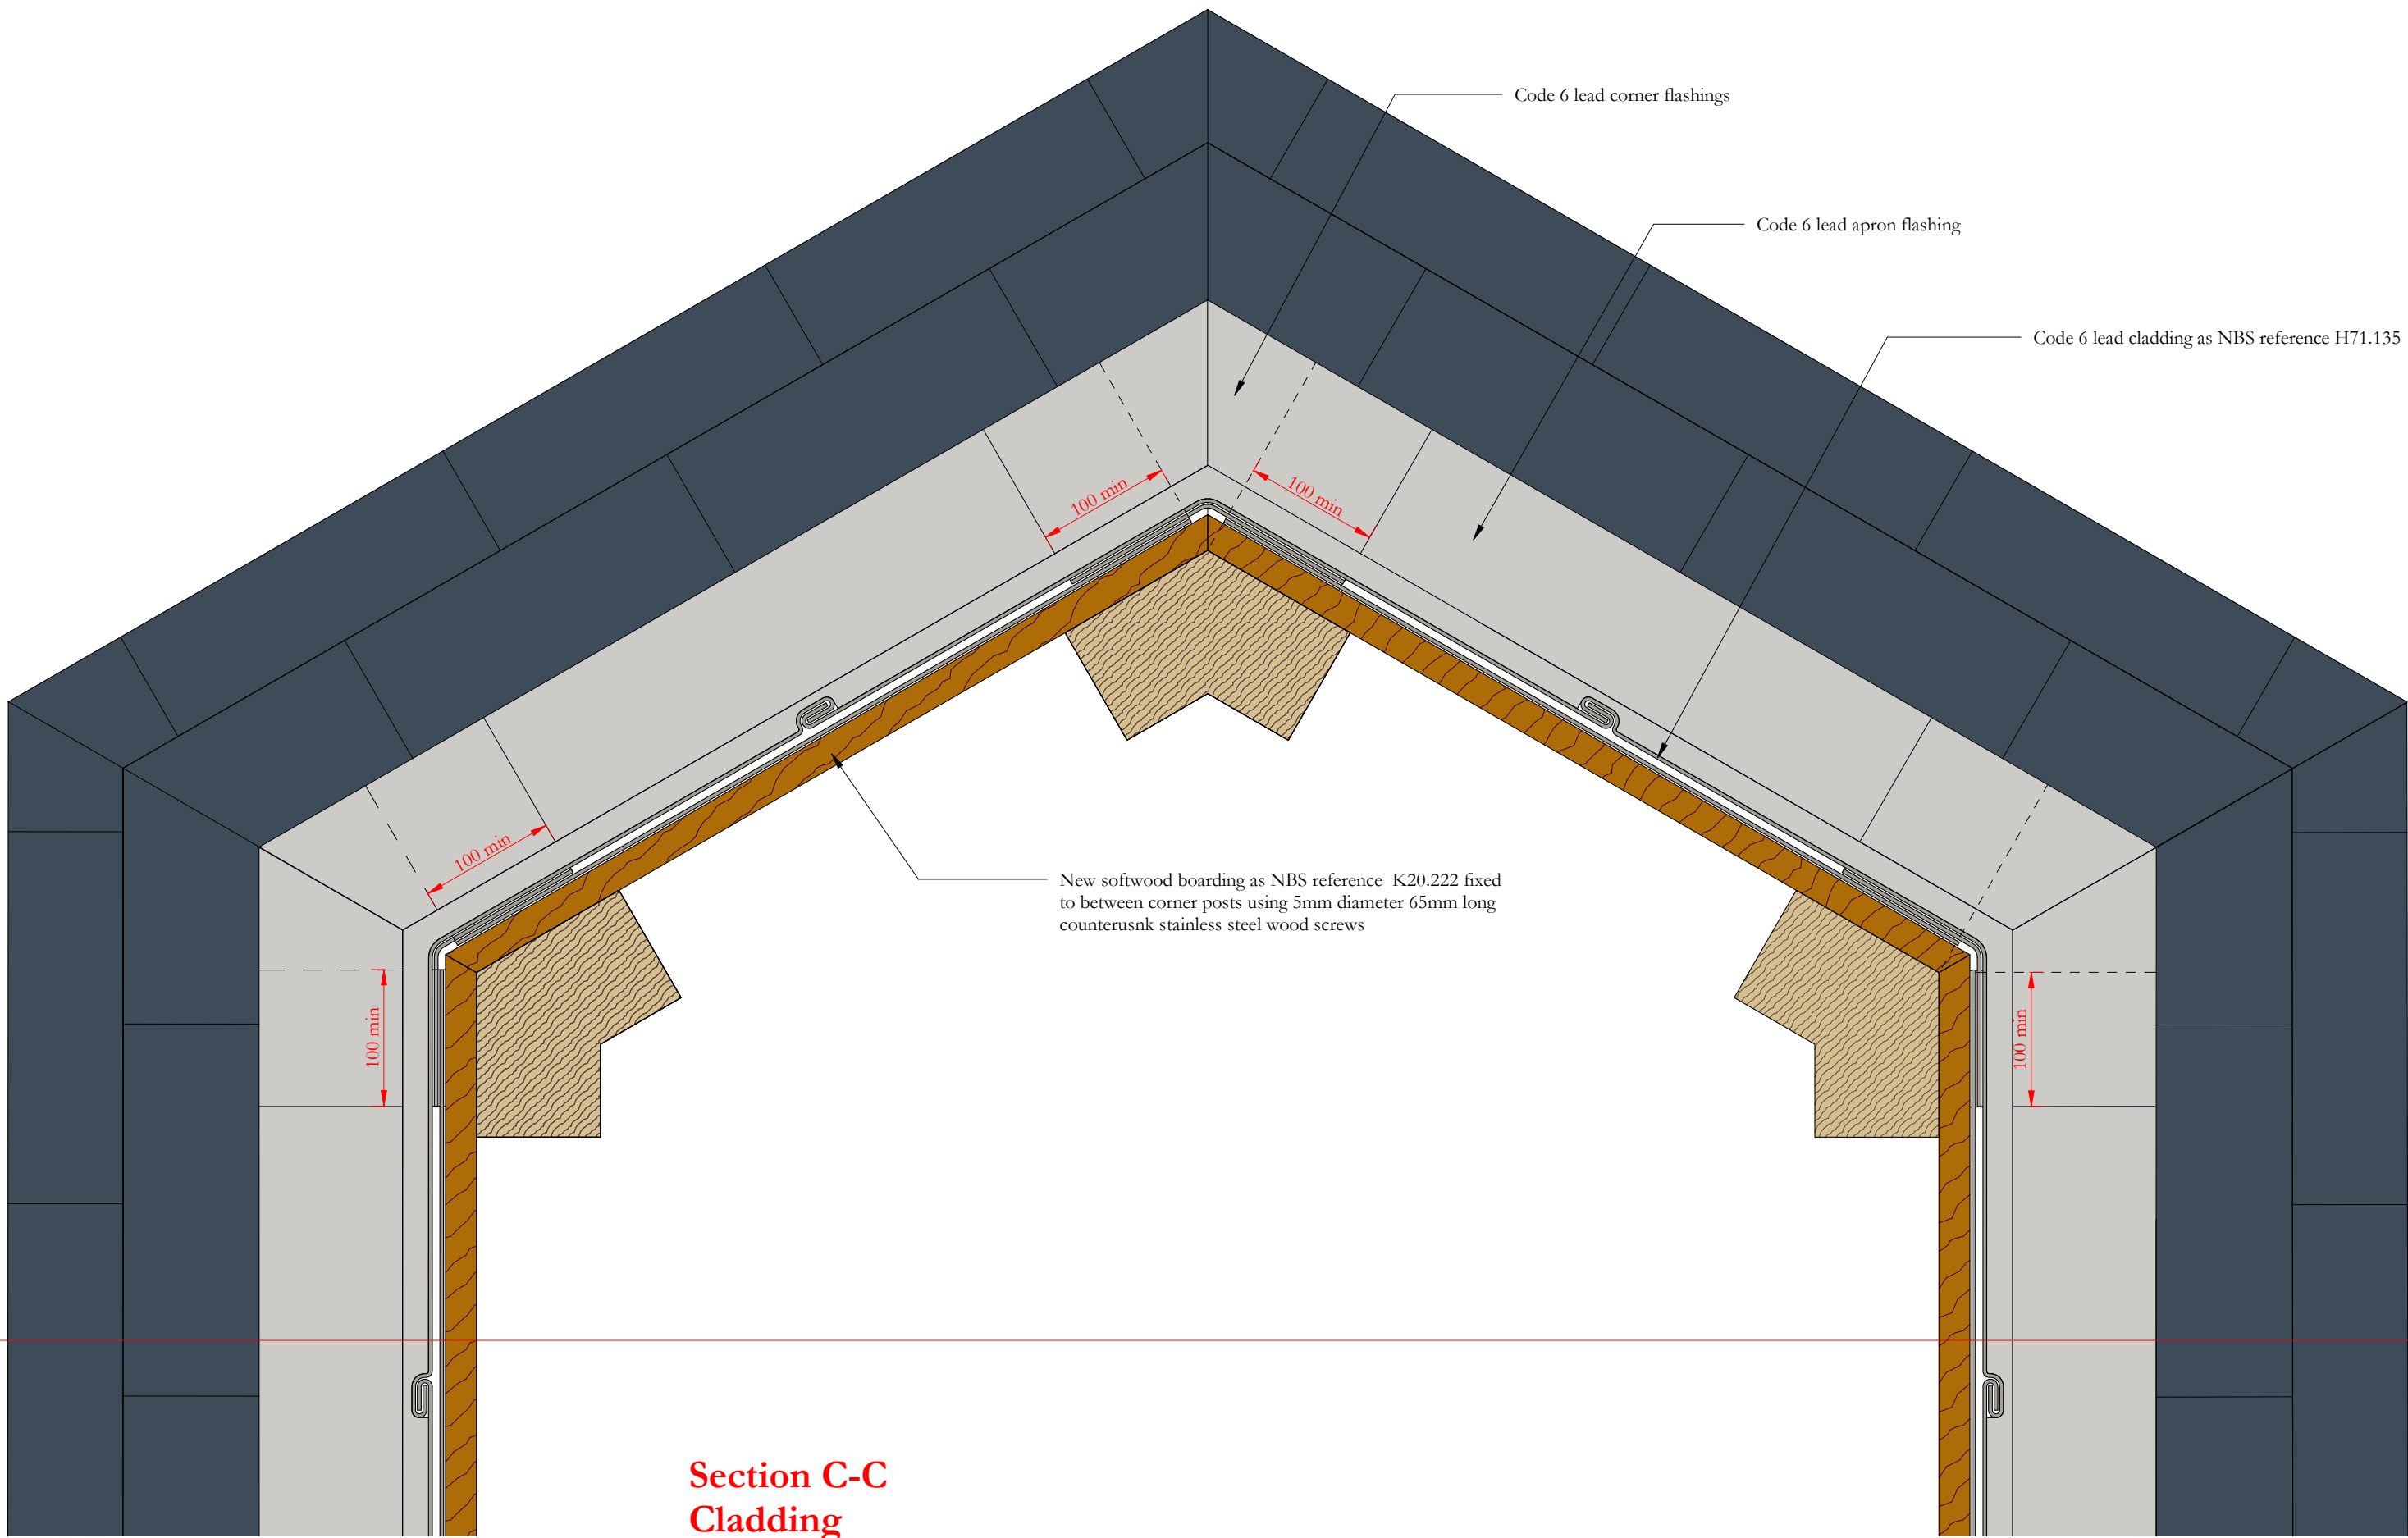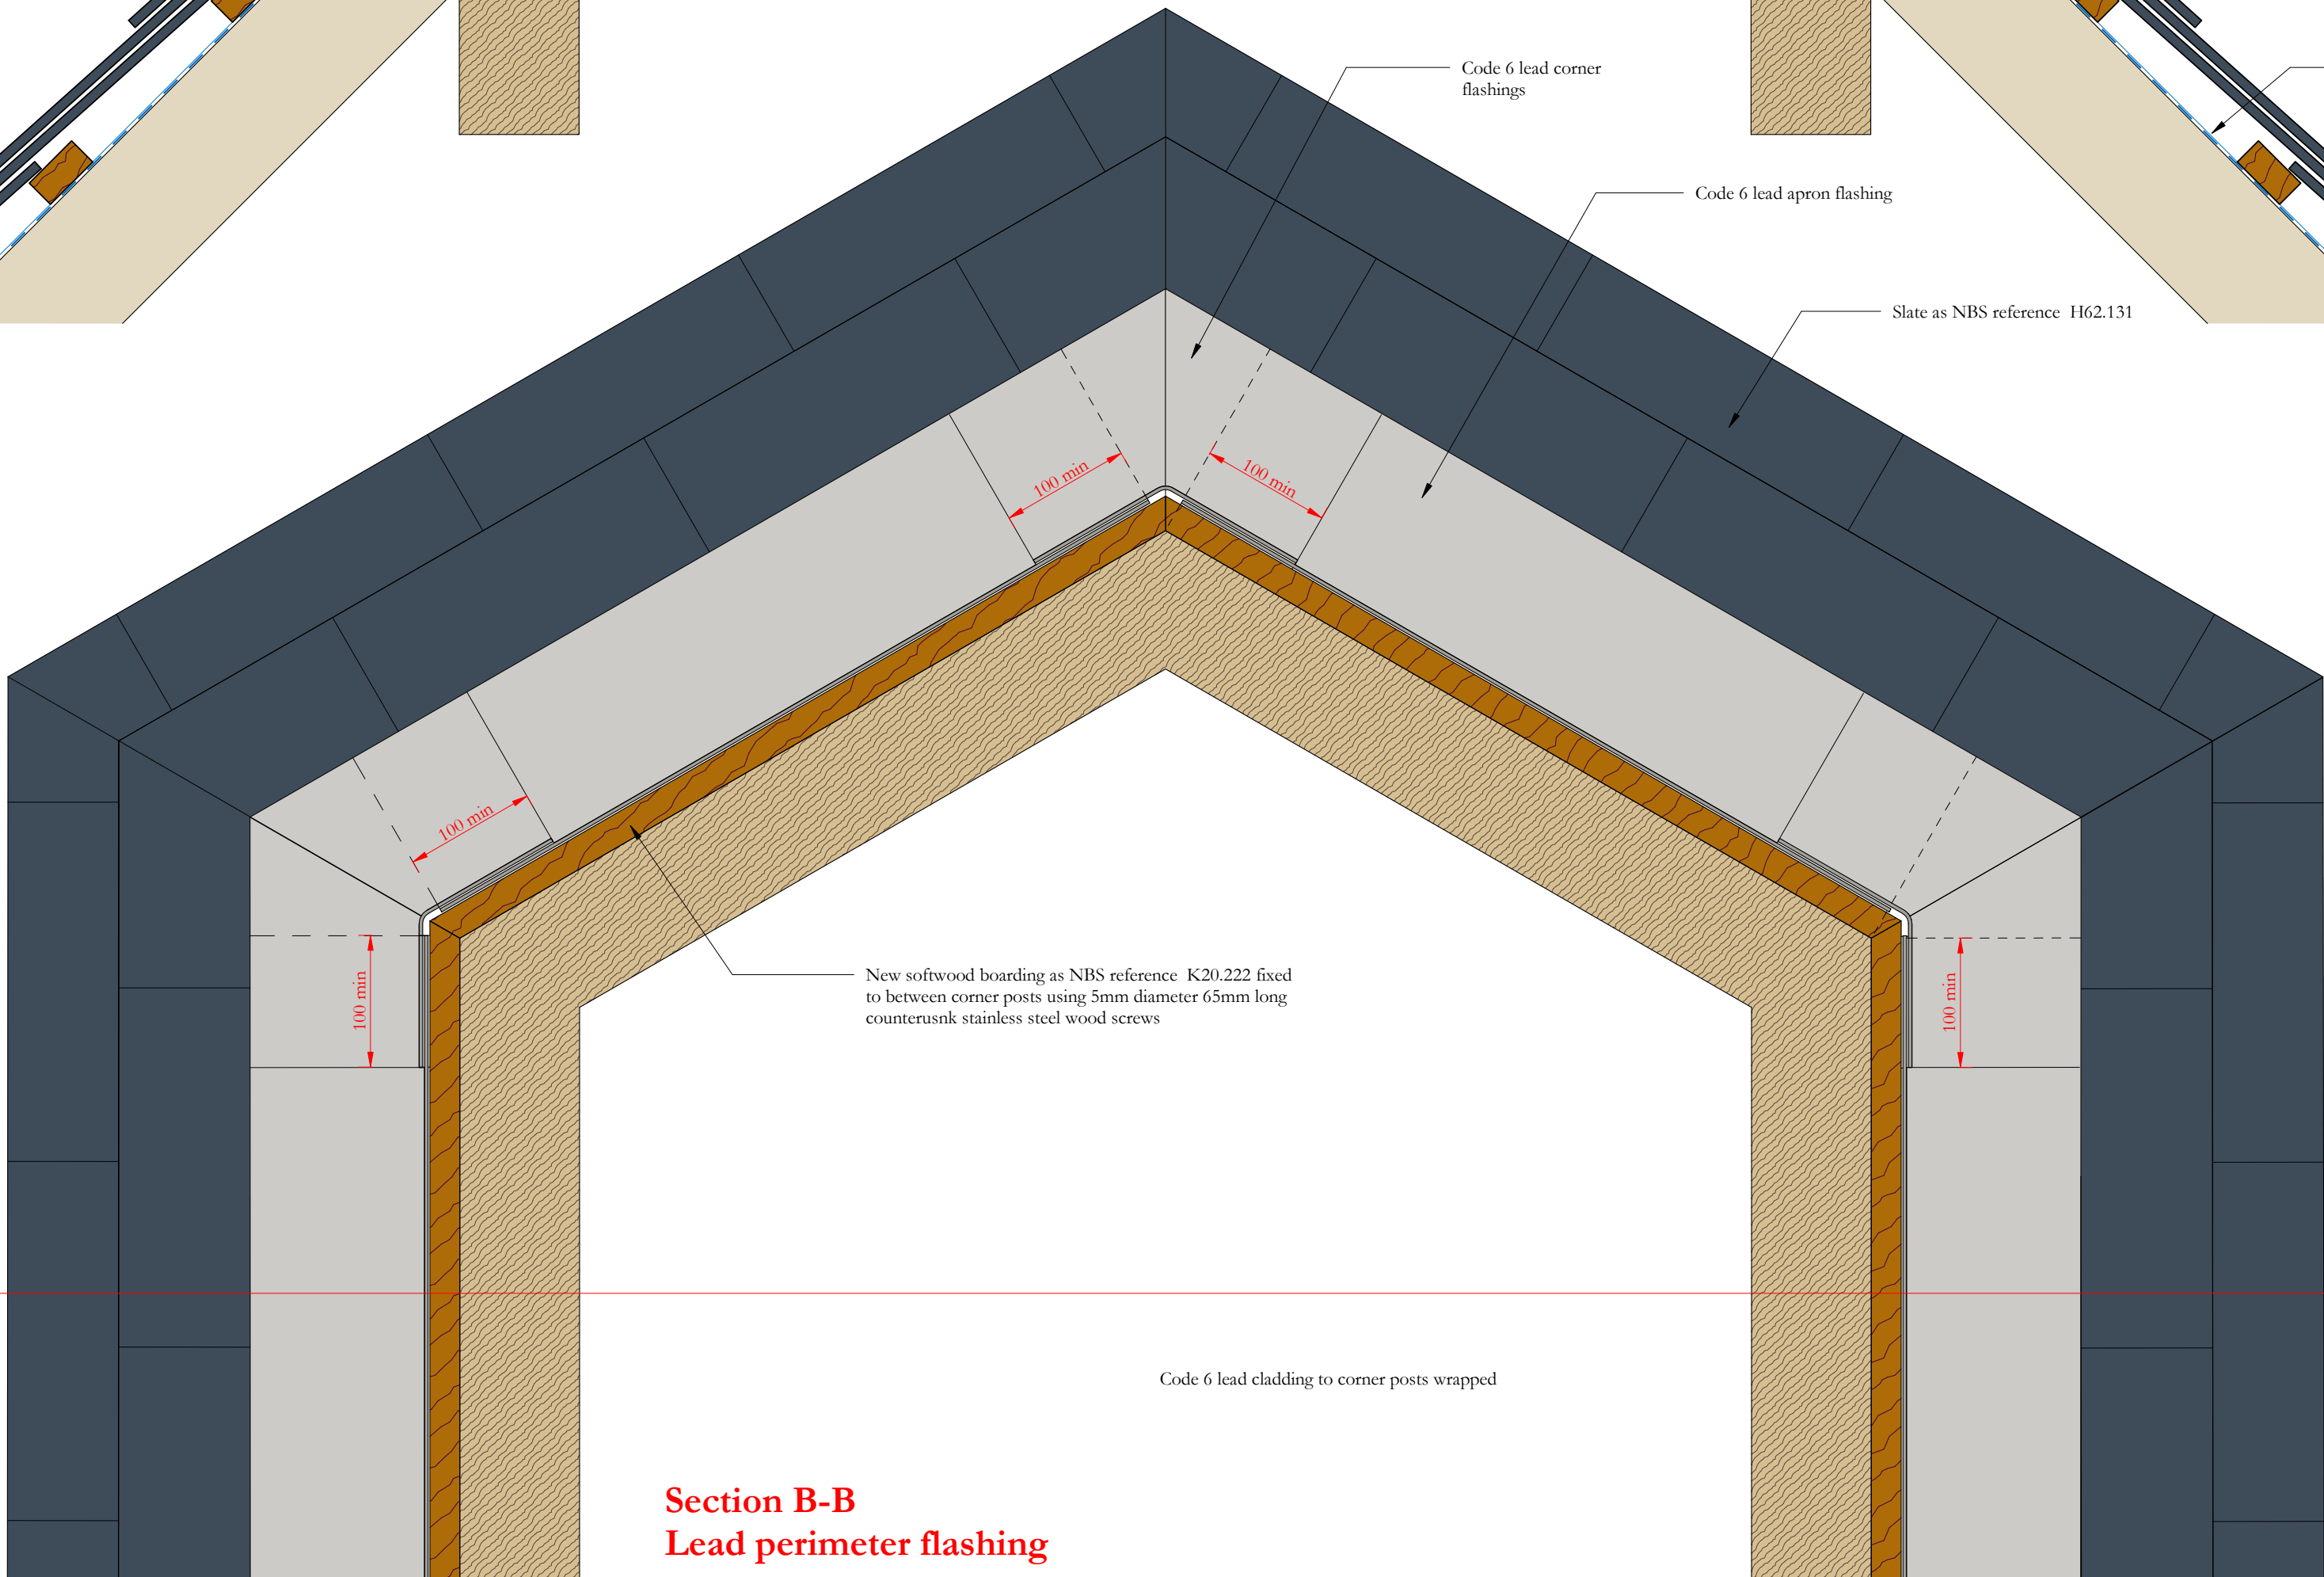

Section C-C
Cladding

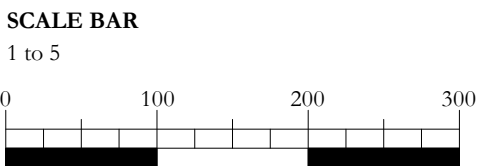

-	30/04/2024	GR	JRC	First Issue
ISSUE	DATE	APPROVED	DRAWN	DESCRIPTION



Project Office, Room 308, Town Hall, MANCHESTER M60 2L1
+44 (0) 7970 097 432
www.purcelluk.com

PROJECT STATUS **RIBA Stage 5**

CLIENT **Manchester City Council**

PROJECT **Our Town Hall**

DRAWING TITLE **Roof WCR07 Detail of lead roof and cladding to apex**

SIZE & SCALE **A1: 1 : 5**

DRAWING STATUS **S4 - Construction**

JOB NUMBER **236959**

DRAWING NO. **OTH-PUR-TH-RF-DWG-A-7468** -

© PURCELL 2019. PURCELL ® IS THE TRADING NAME OF PURCELL ARCHITECTURE LTD.

30/04/2024 14:58:07