


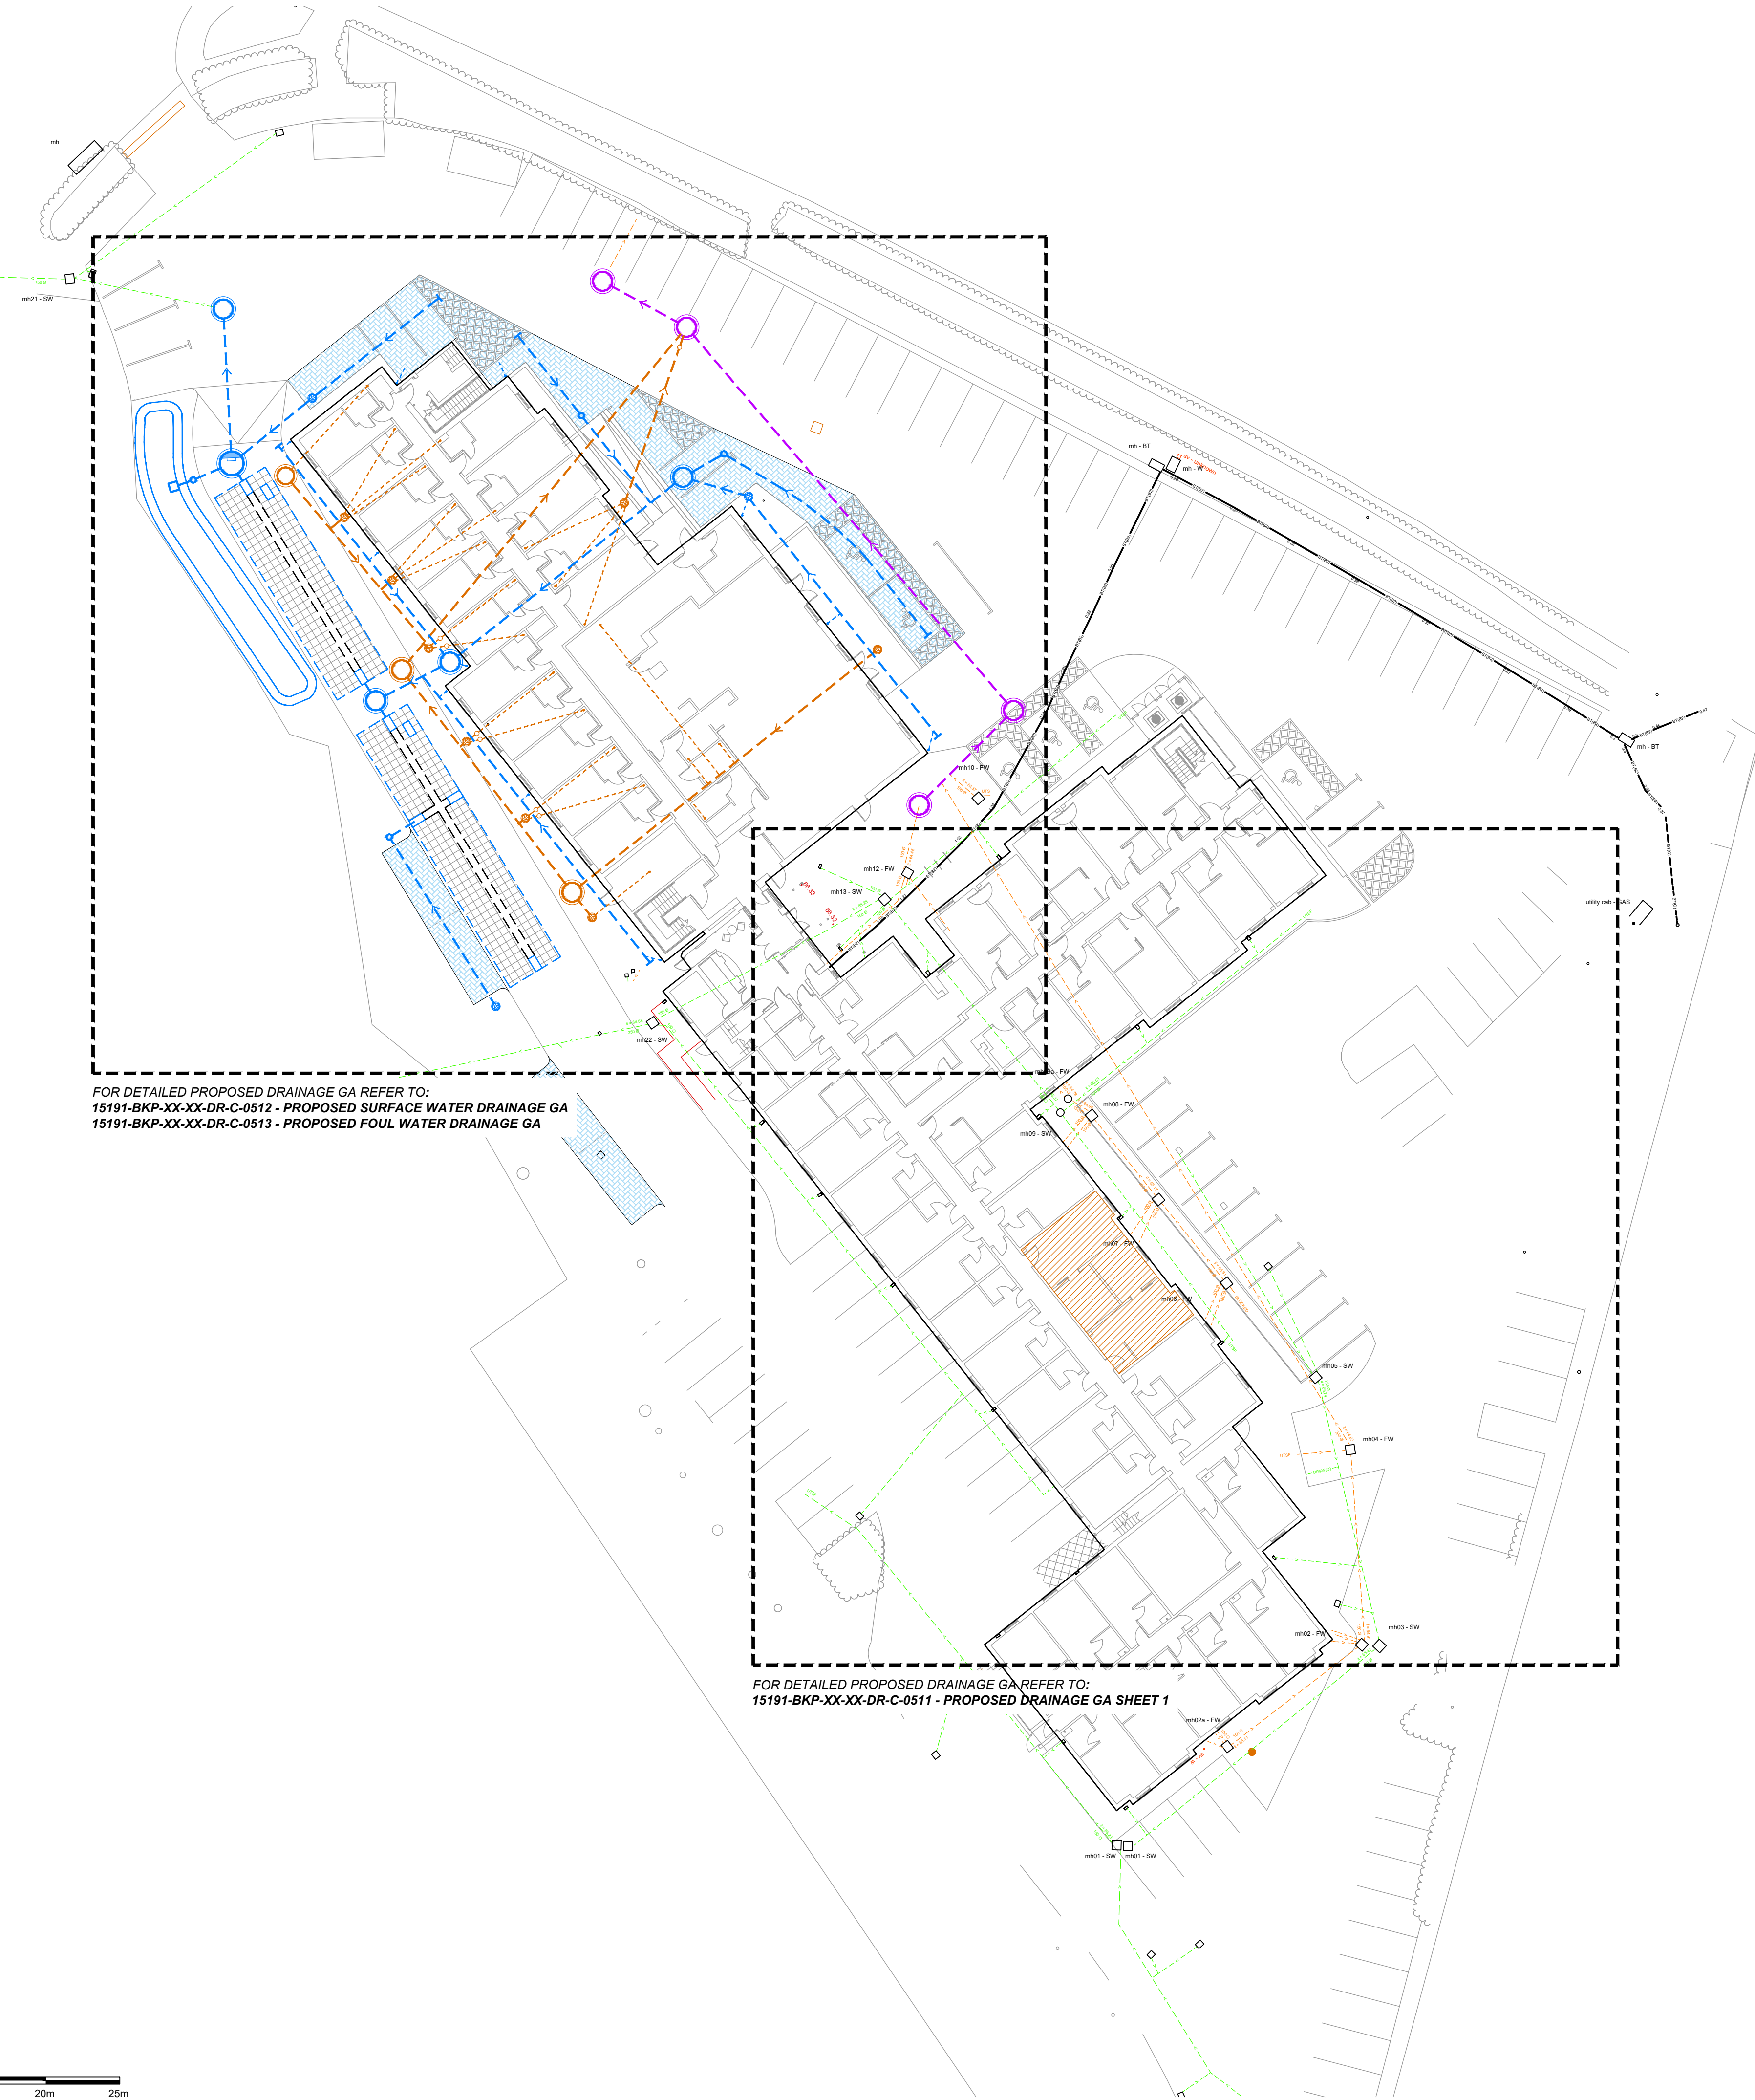

Levels information shown is based on information available.
This office is to be made aware of any discrepancies found on site.

1. Do not scale from this drawing.
2. This drawing is copyright and is sent to you in confidence. It must not be copied, used or disclosed, in whole or in part, to third parties without written permission. It remains the property of Booth King Partnership Ltd. (BKPL) and must be returned on request.
3. This drawing is to be read in conjunction with all relevant contractual documents.
4. Anyone using this drawing must be aware of their legal duties under the CDM Regulations 2015, refer to the HSE website for further information. BKPL are not Principal Designers.
5. All dimensions shown on this drawing are in millimeters unless noted otherwise.
6. If the Contractor consider that they do not have sufficient information to safely complete the works detailed on this drawing, they should contact the Engineer.
7. This document uses revision codes in accordance with ISO EN 19650:
P, Preliminary (non-contractual) - review, comment or approval.
C, Contractual - Approved for stage completion.
8. This document uses status codes in accordance with ISO EN 19650:
Work in progress:
S0 - WIP
Shared (non-contractual):
S1 - Coordination, **S2** - Information, **S3** - Review, **S4 & S5** - Approval.
Published (contractual):
A1, An, etc. (where "n" relates to the project stage)
9. This document uses project stages in accordance with the IStructE Structural Plan of Work 2020:
2 - Concept, **3** - Coordination, **4** - Technical Design,
5 - Production Design, **5** - Construction, **6** - Handover.
10. Only documents with a revision code **C#** (where '#' relates to a revision number) and status code **A4** or **A5** are suitable for construction. Any deviations to that which is on site is not the liability of BKPL.

DRAWING STATUS:	PROJECT STAGE:
S3	STAGE 3

CONSULTING CIVIL & STRUCTURAL ENGINEERS

www.booth-king.co.uk office@booth-king.co.uk

RAMSBOTTOM	MANCHESTER	EDINBURGH
Tel: 01706 822 022	Tel: 0161 694 7087	Tel: 0131 229 1547

TITLE:

Drainage Key Plan

DRAWING REF:

15191-BKP-XX-XX-DR-C-0510

1:250

5m 0 5m 10m 15m 20m 25m