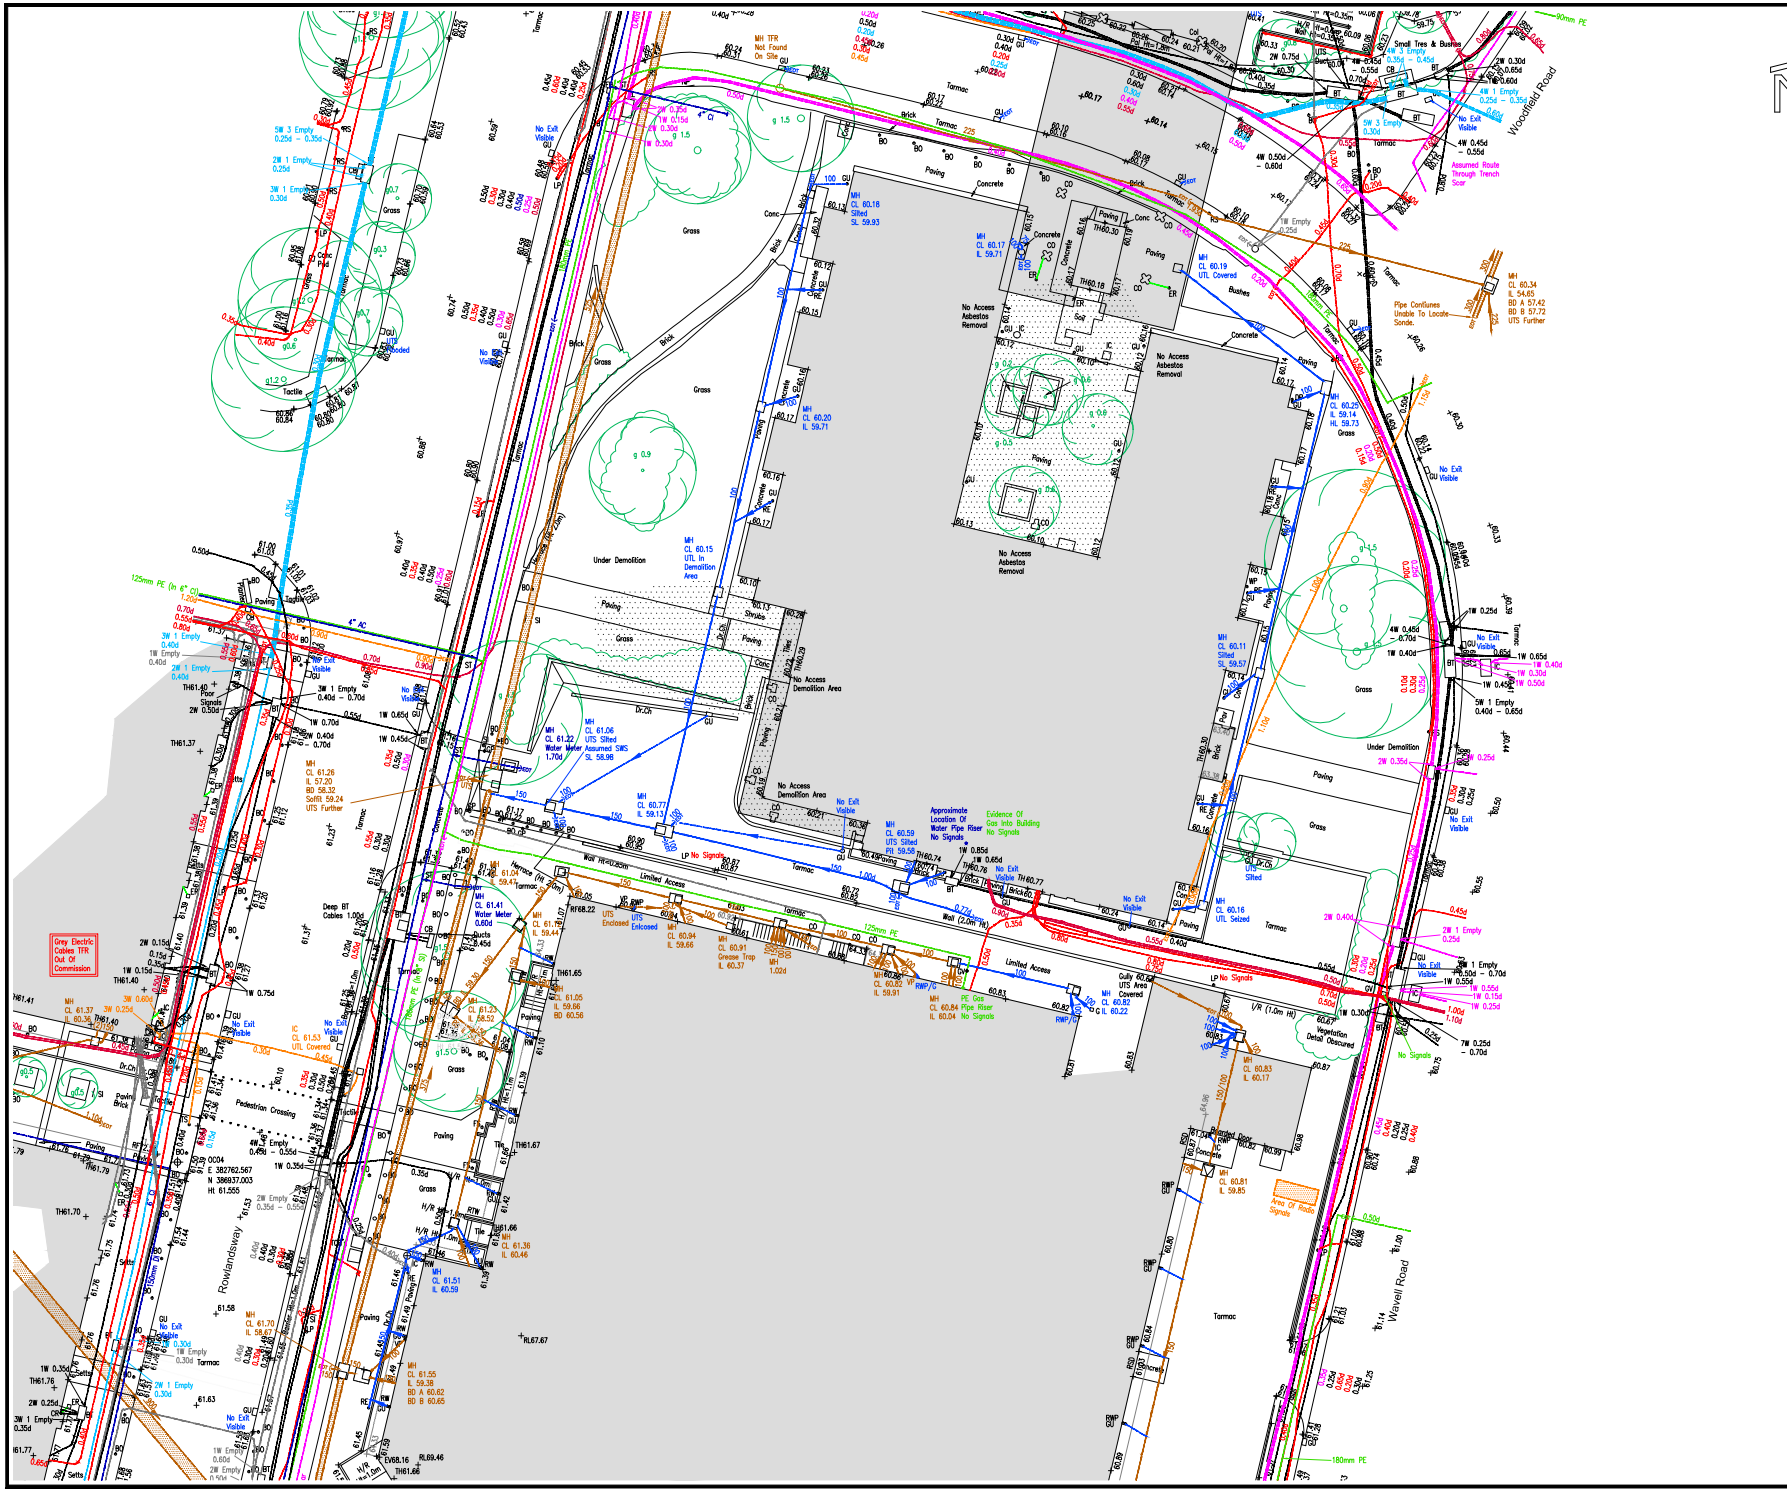

NOTES

KEY

Grid & Datum — Local Plane Grid related to OS National Grid & Datum by GNSS RTK Observations

STANDARD ABBREVIATIONS

SYMBOLS

SHEET LAYOUT

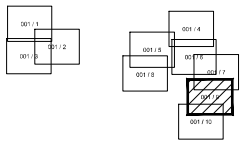

UNDERGROUND SERVICE KEY

ABBREVIATION KEY

UTILITY SURVEY NOTES

Rev	Date	Drawn	Description	Ch'kd	Apr'd
C	09.06.25	NDO/AM	Survey Area Expanded	AM	NDO

N D OLIVER & CO
CHARTERED GEOMATIC SURVEYORS
Jupiter House, 21 Roebuck Lane, Sale, Manchester, M33 7SY
T: 0161 973 3495 F: 0161 962 6519
E: mail@ndoliver.com www.ndoliver.com

Client

WALKER SIME LTD
THE CORNERHOUSE
FOURTH AVENUE
TRAFFORD PARK
MANCHESTER, M14 7DB

Title

WYTHENSHAWE CIVIC CENTRE
WYTHENSHAWE
M22 5RQ

TOPOGRAPHICAL & UTILITIES SURVEY
SHEET 9 OF 10

Surveyed	PG/HS/OB	Drawn	HS/PK/OB	Drawn Date:
Checked	AM	Approved	NDO	30/04/2025

Scale	Project	Status
1:200 @ A1	13162	REV
CAD File:		

Drawing No	Rev
13162 / 001C / 9	C