
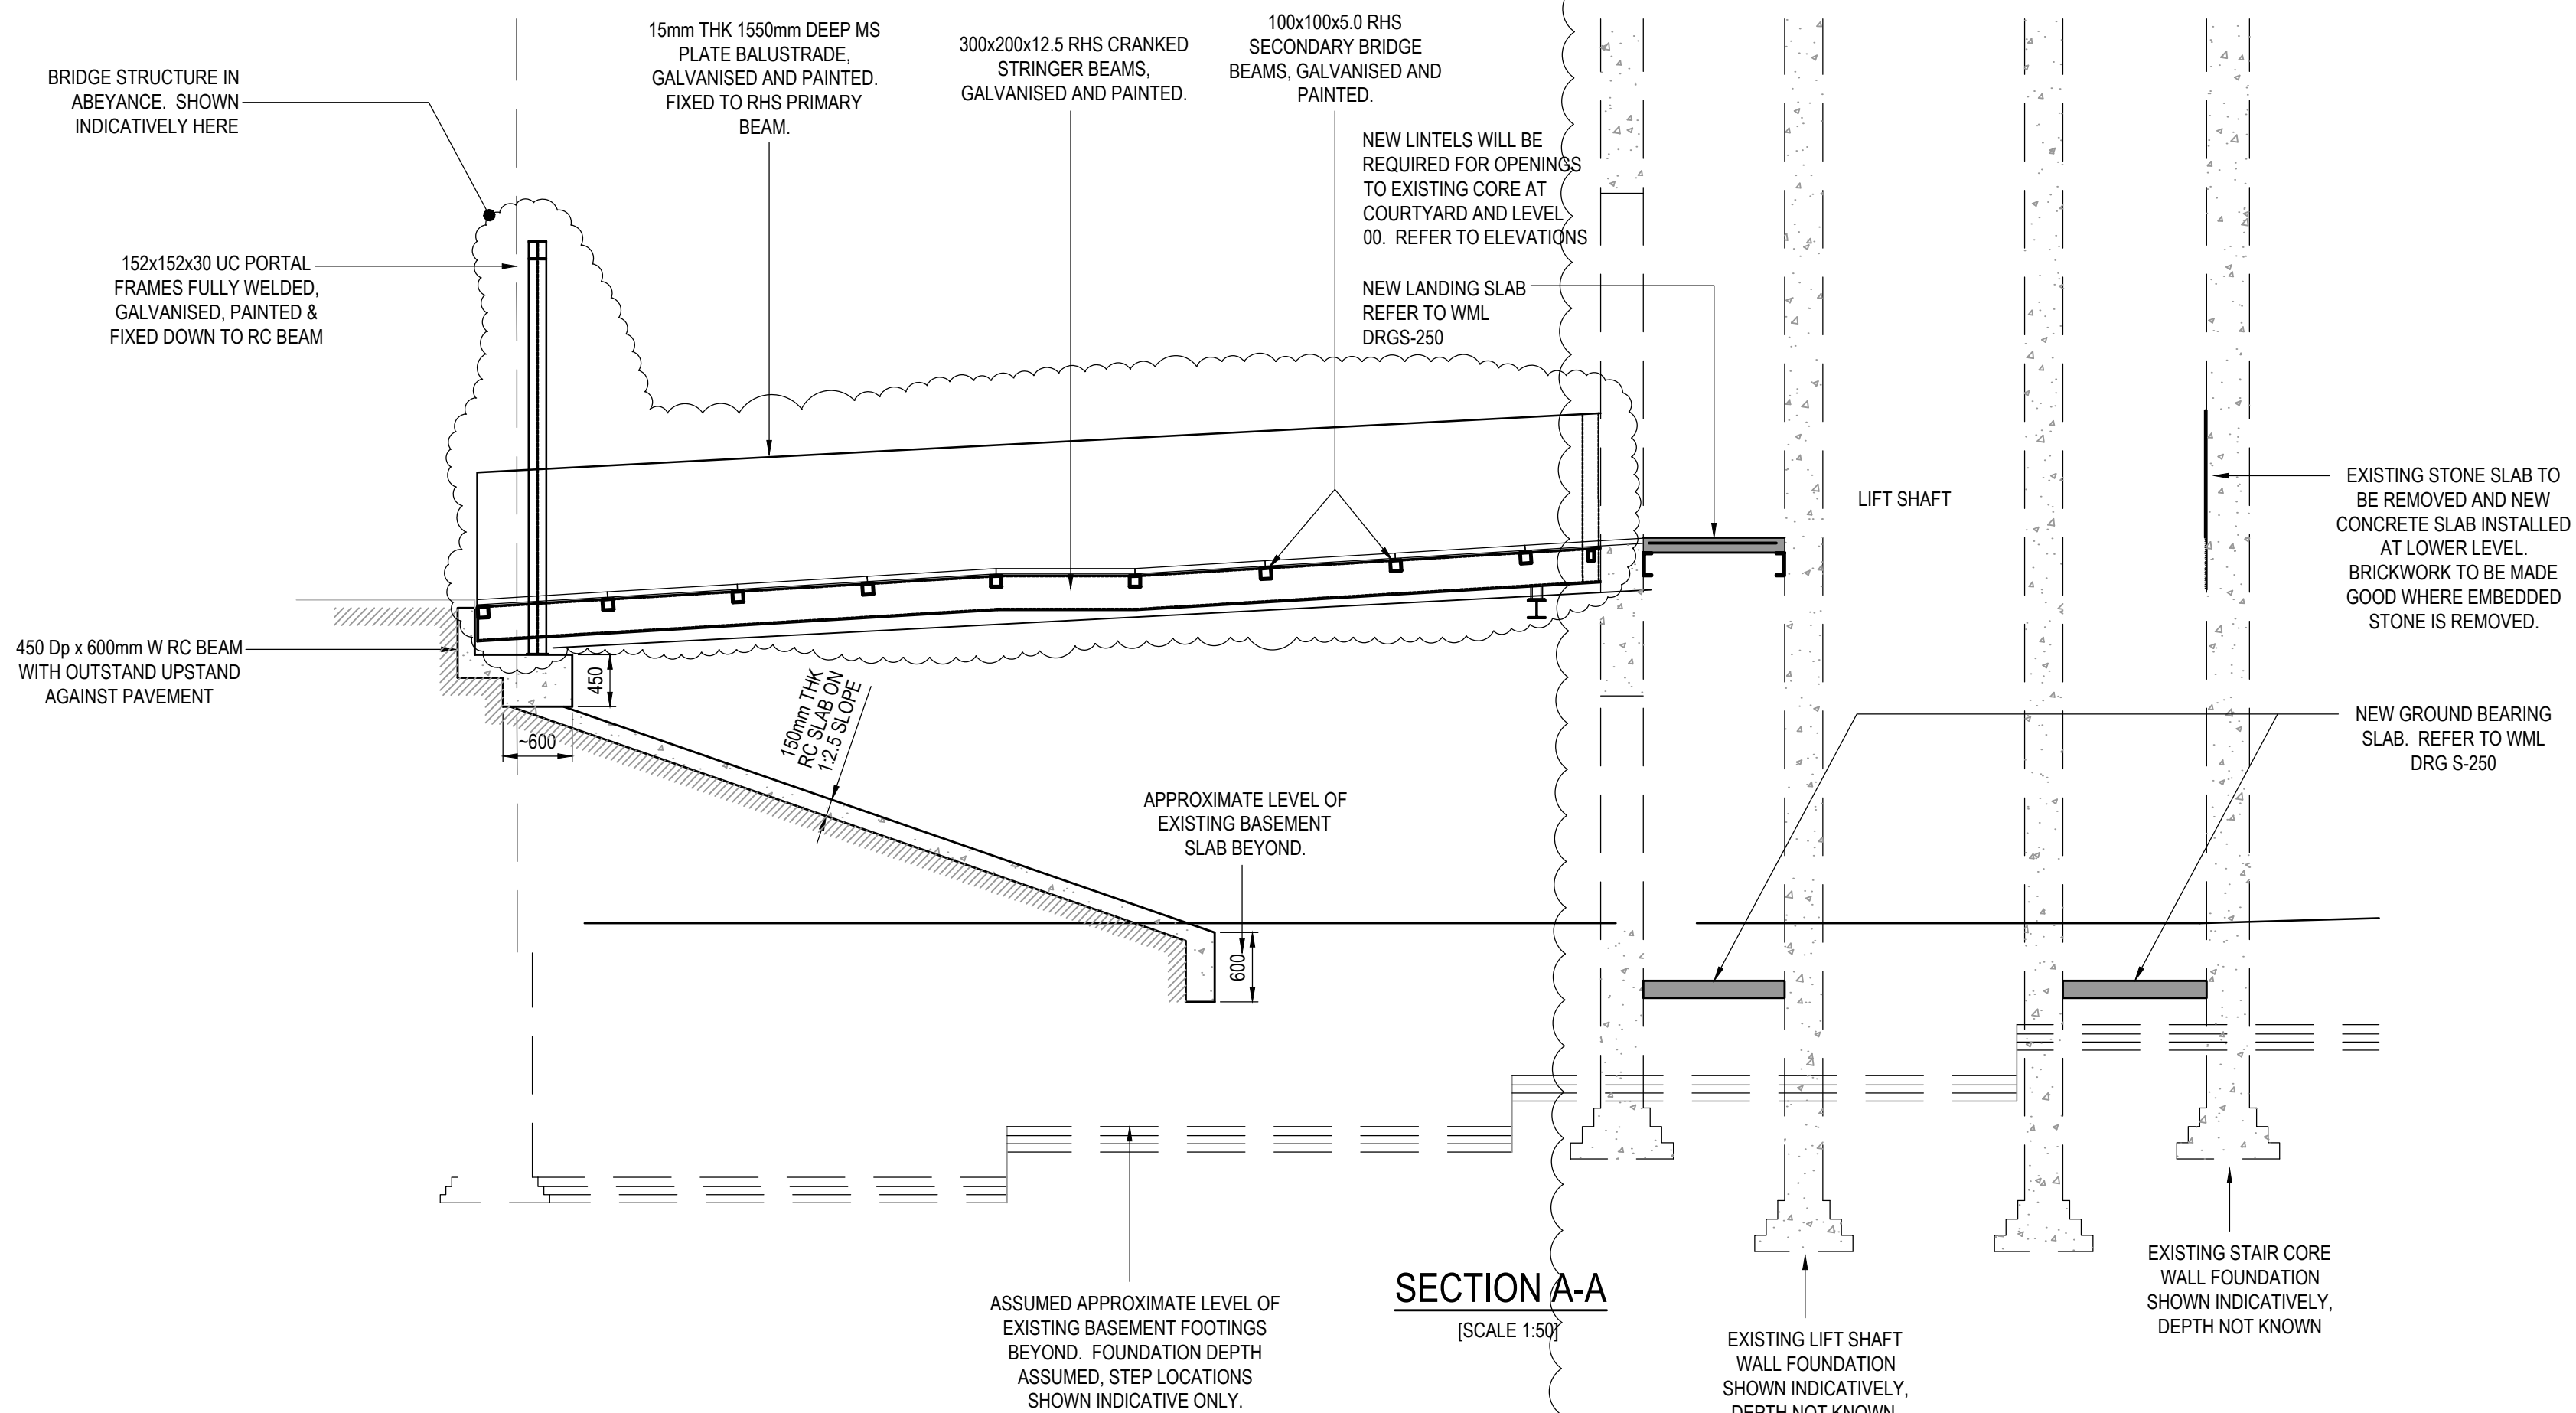


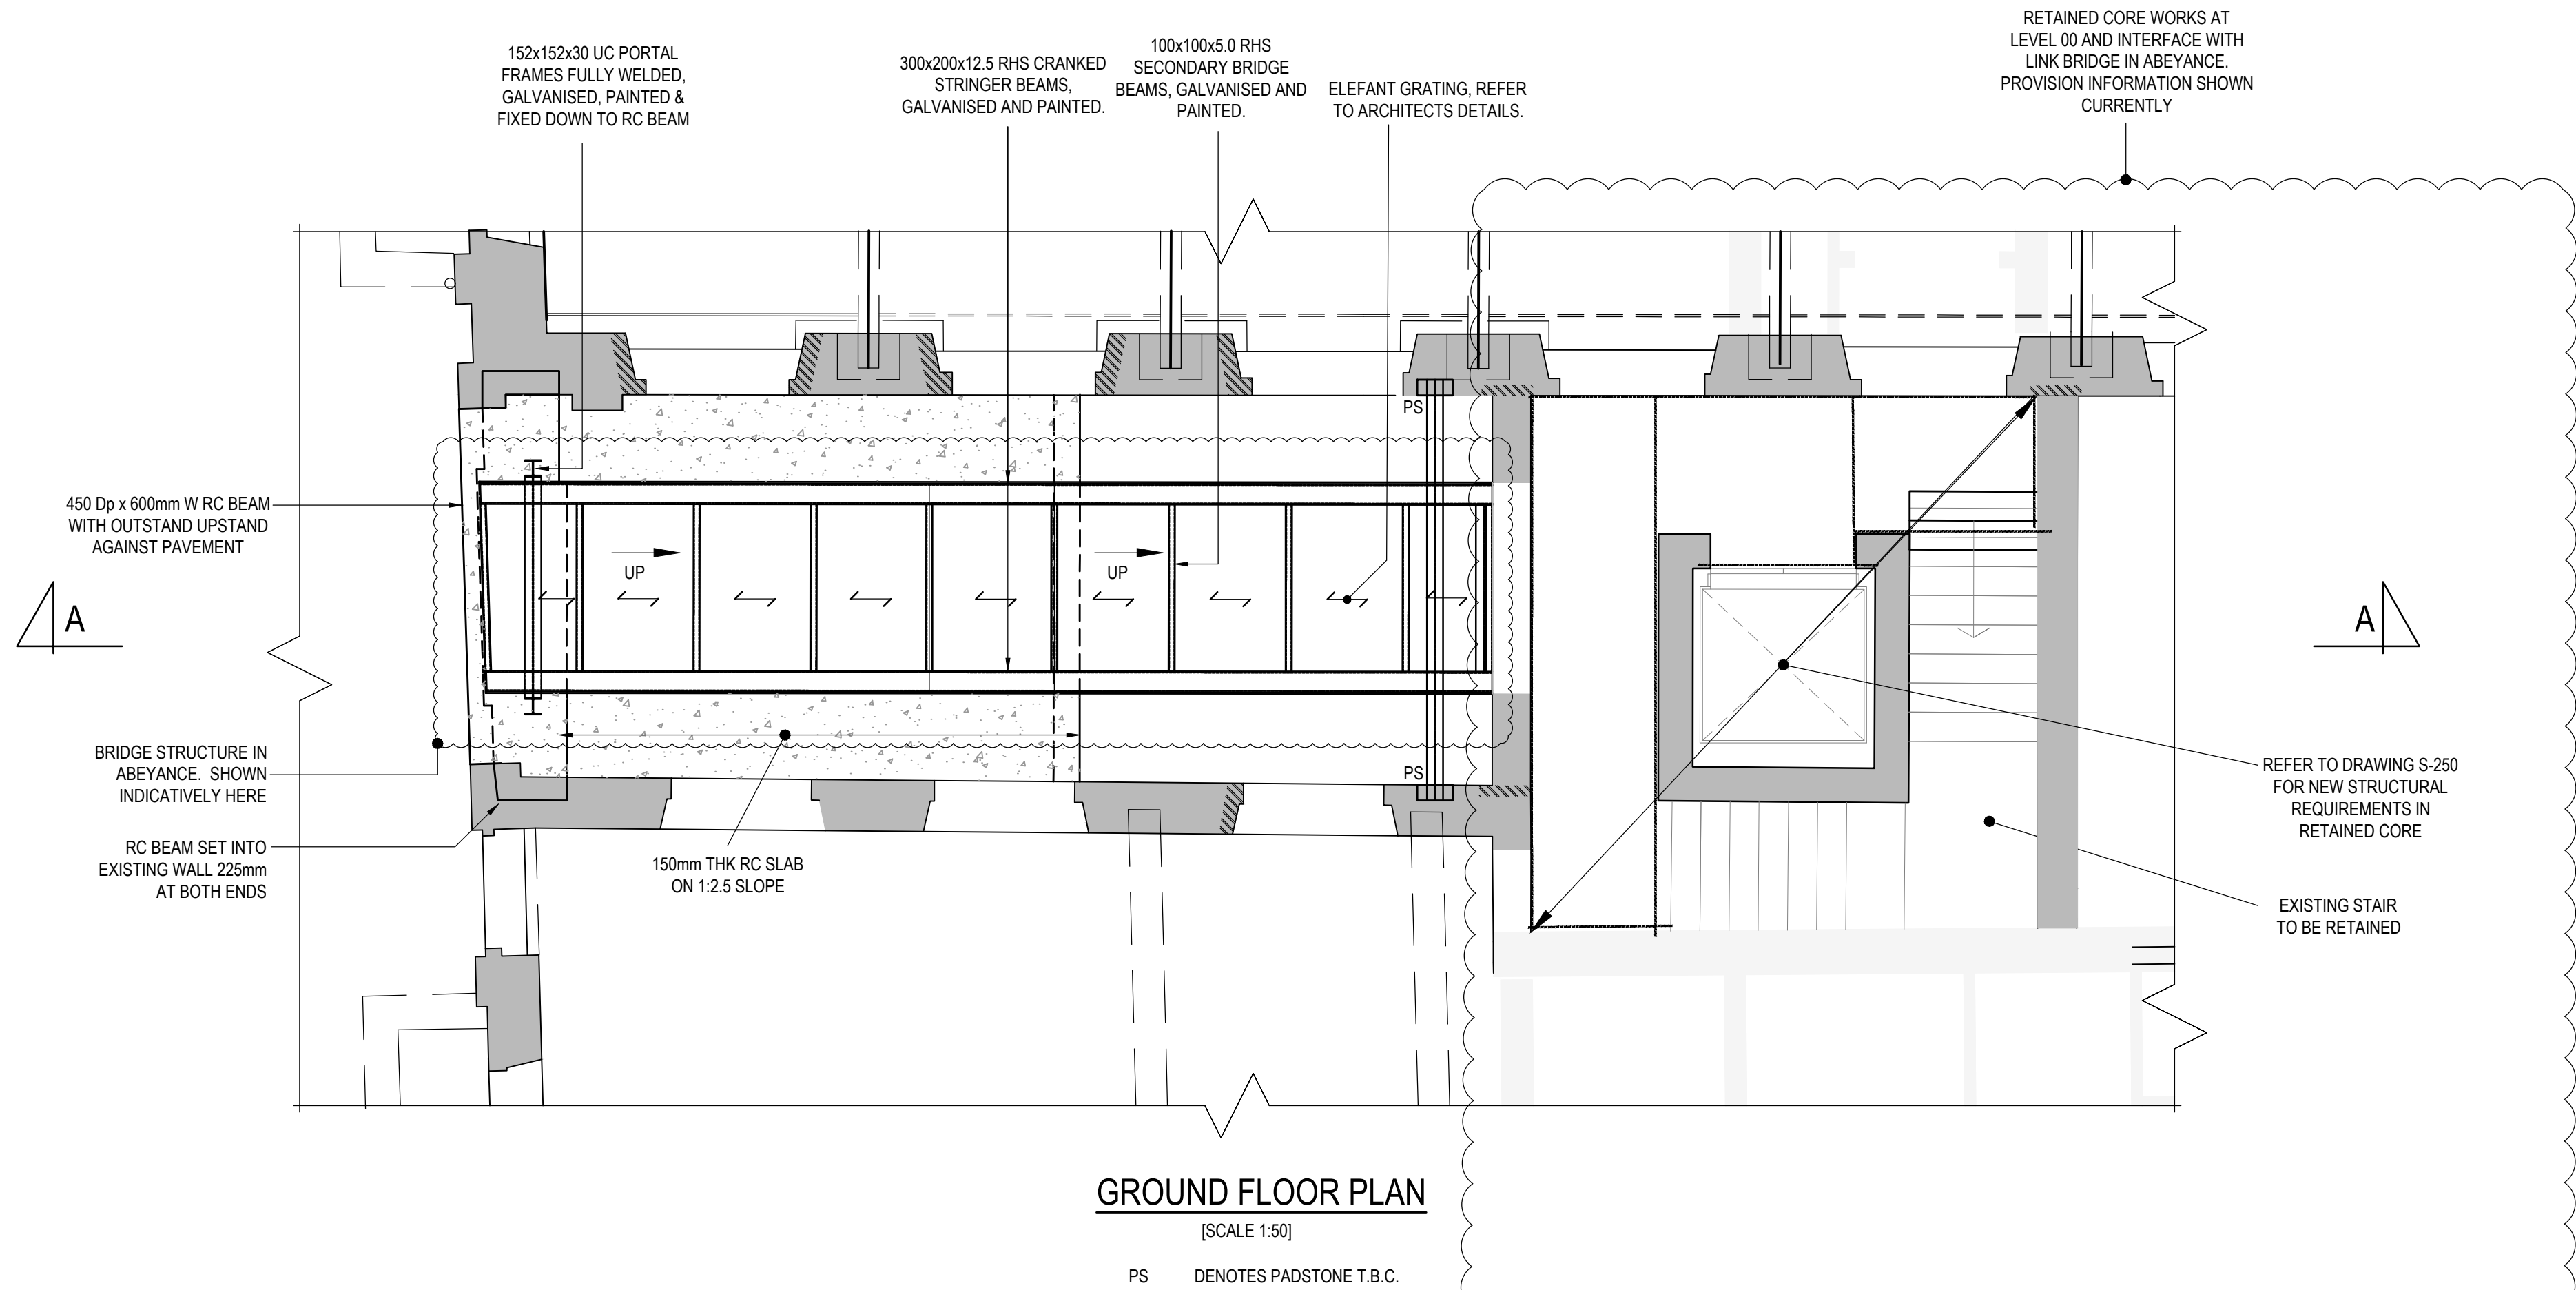

## GENERAL NOTES

- DO NOT SCALE FROM THIS DRAWING WORK TO FIGURED DIMENSIONS ONLY.
- NO DEVIATION FROM THE DETAILS SHOWN ON THIS DRAWING IS ALLOWED WITHOUT PRIOR PERMISSION IN WRITING.
- ALL DRAWINGS ARE TO BE READ IN CONJUNCTION WITH ALL ARCHITECTS, ENGINEERS AND SPECIALISTS DRAWINGS AND THE SPECIFICATION.
- THE CONTRACTOR SHALL INCORPORATE ALL THE REQUIREMENTS OF THE PRE-TENDER STAGE HEALTH & SAFETY PLAN.

## RESIDUAL RISK REGISTER -

REFER TO WML CIVIL / STRUCTURAL DESIGN RISK REGISTER IN ADDITION TO THE HAZARDS / RISKS NORMALLY ASSOCIATED WITH THE TYPE OF WORKS INDICATED ON THIS DRAWING. NOTE THE FOLLOWING :-

- TEMPORARY DESIGN ASSESSMENT TO BE UNDERTAKEN FOR WALLS FOR CONDITION WHEN EXISTING SLAB HAS BEEN REMOVED.

### 2. BRIDGE LOADING ALLOWANCES :

#### DEAD :

STEEL AS PER ELEMENT SIZES

GRATING 0.25kN/m<sup>2</sup>

#### LIVE :

EC1 C33 4.0 kN/m<sup>2</sup> OR 4.5 kN/m<sup>2</sup> POINT LOAD

#### HANDRAIL :

HORIZONTAL LOAD 0.74 kN/m<sup>2</sup>

## TENDER DRAWING

|      |                                       |         |    |      |
|------|---------------------------------------|---------|----|------|
| T03  | RETAINED CORE INFO TAKEN TO DRG S-250 | JUNE 25 | DB | RJ   |
| T02  | REVISED STAGE 4A ISSUE                | JUNE 24 | DB | RJ   |
| T01  | STAGE 4A ISSUE                        | SEPT 23 | DB | RJ   |
| Rev. | Amendment                             | Date    | By | Chkd |

Project  
**TALBOT MILL**

Client  
**CAPITAL & CENTRIC**

Title  
**ACCESS BRIDGE  
GENERAL ARRANGEMENT AND DETAILS**

|                             |             |               |                 |                      |
|-----------------------------|-------------|---------------|-----------------|----------------------|
| WML Job No.<br><b>10531</b> | Drawn<br>DB | Checked<br>RJ | Date<br>SEPT 23 | Scale<br>VARIES @ A1 |
|-----------------------------|-------------|---------------|-----------------|----------------------|

**WML CONSULTING**  
Civil, Structural & Geotechnical Engineers

No 3 Oak Green  
Earl Road  
Stanley Green Business Park  
Cheshire SK9 5QL  
Tel 0161 482 0600  
Fax 0161 486 9210  
e-mail info@wmlconsulting.com  
www.wmlconsulting.com

| Drawing No. | Project | Originator | Volume | Level | Type | Role | Number | Rev          |
|-------------|---------|------------|--------|-------|------|------|--------|--------------|
| 10531 - WML | -       | MX         | -      | 00    | -    | DR   | -      | S - 4100 T03 |