


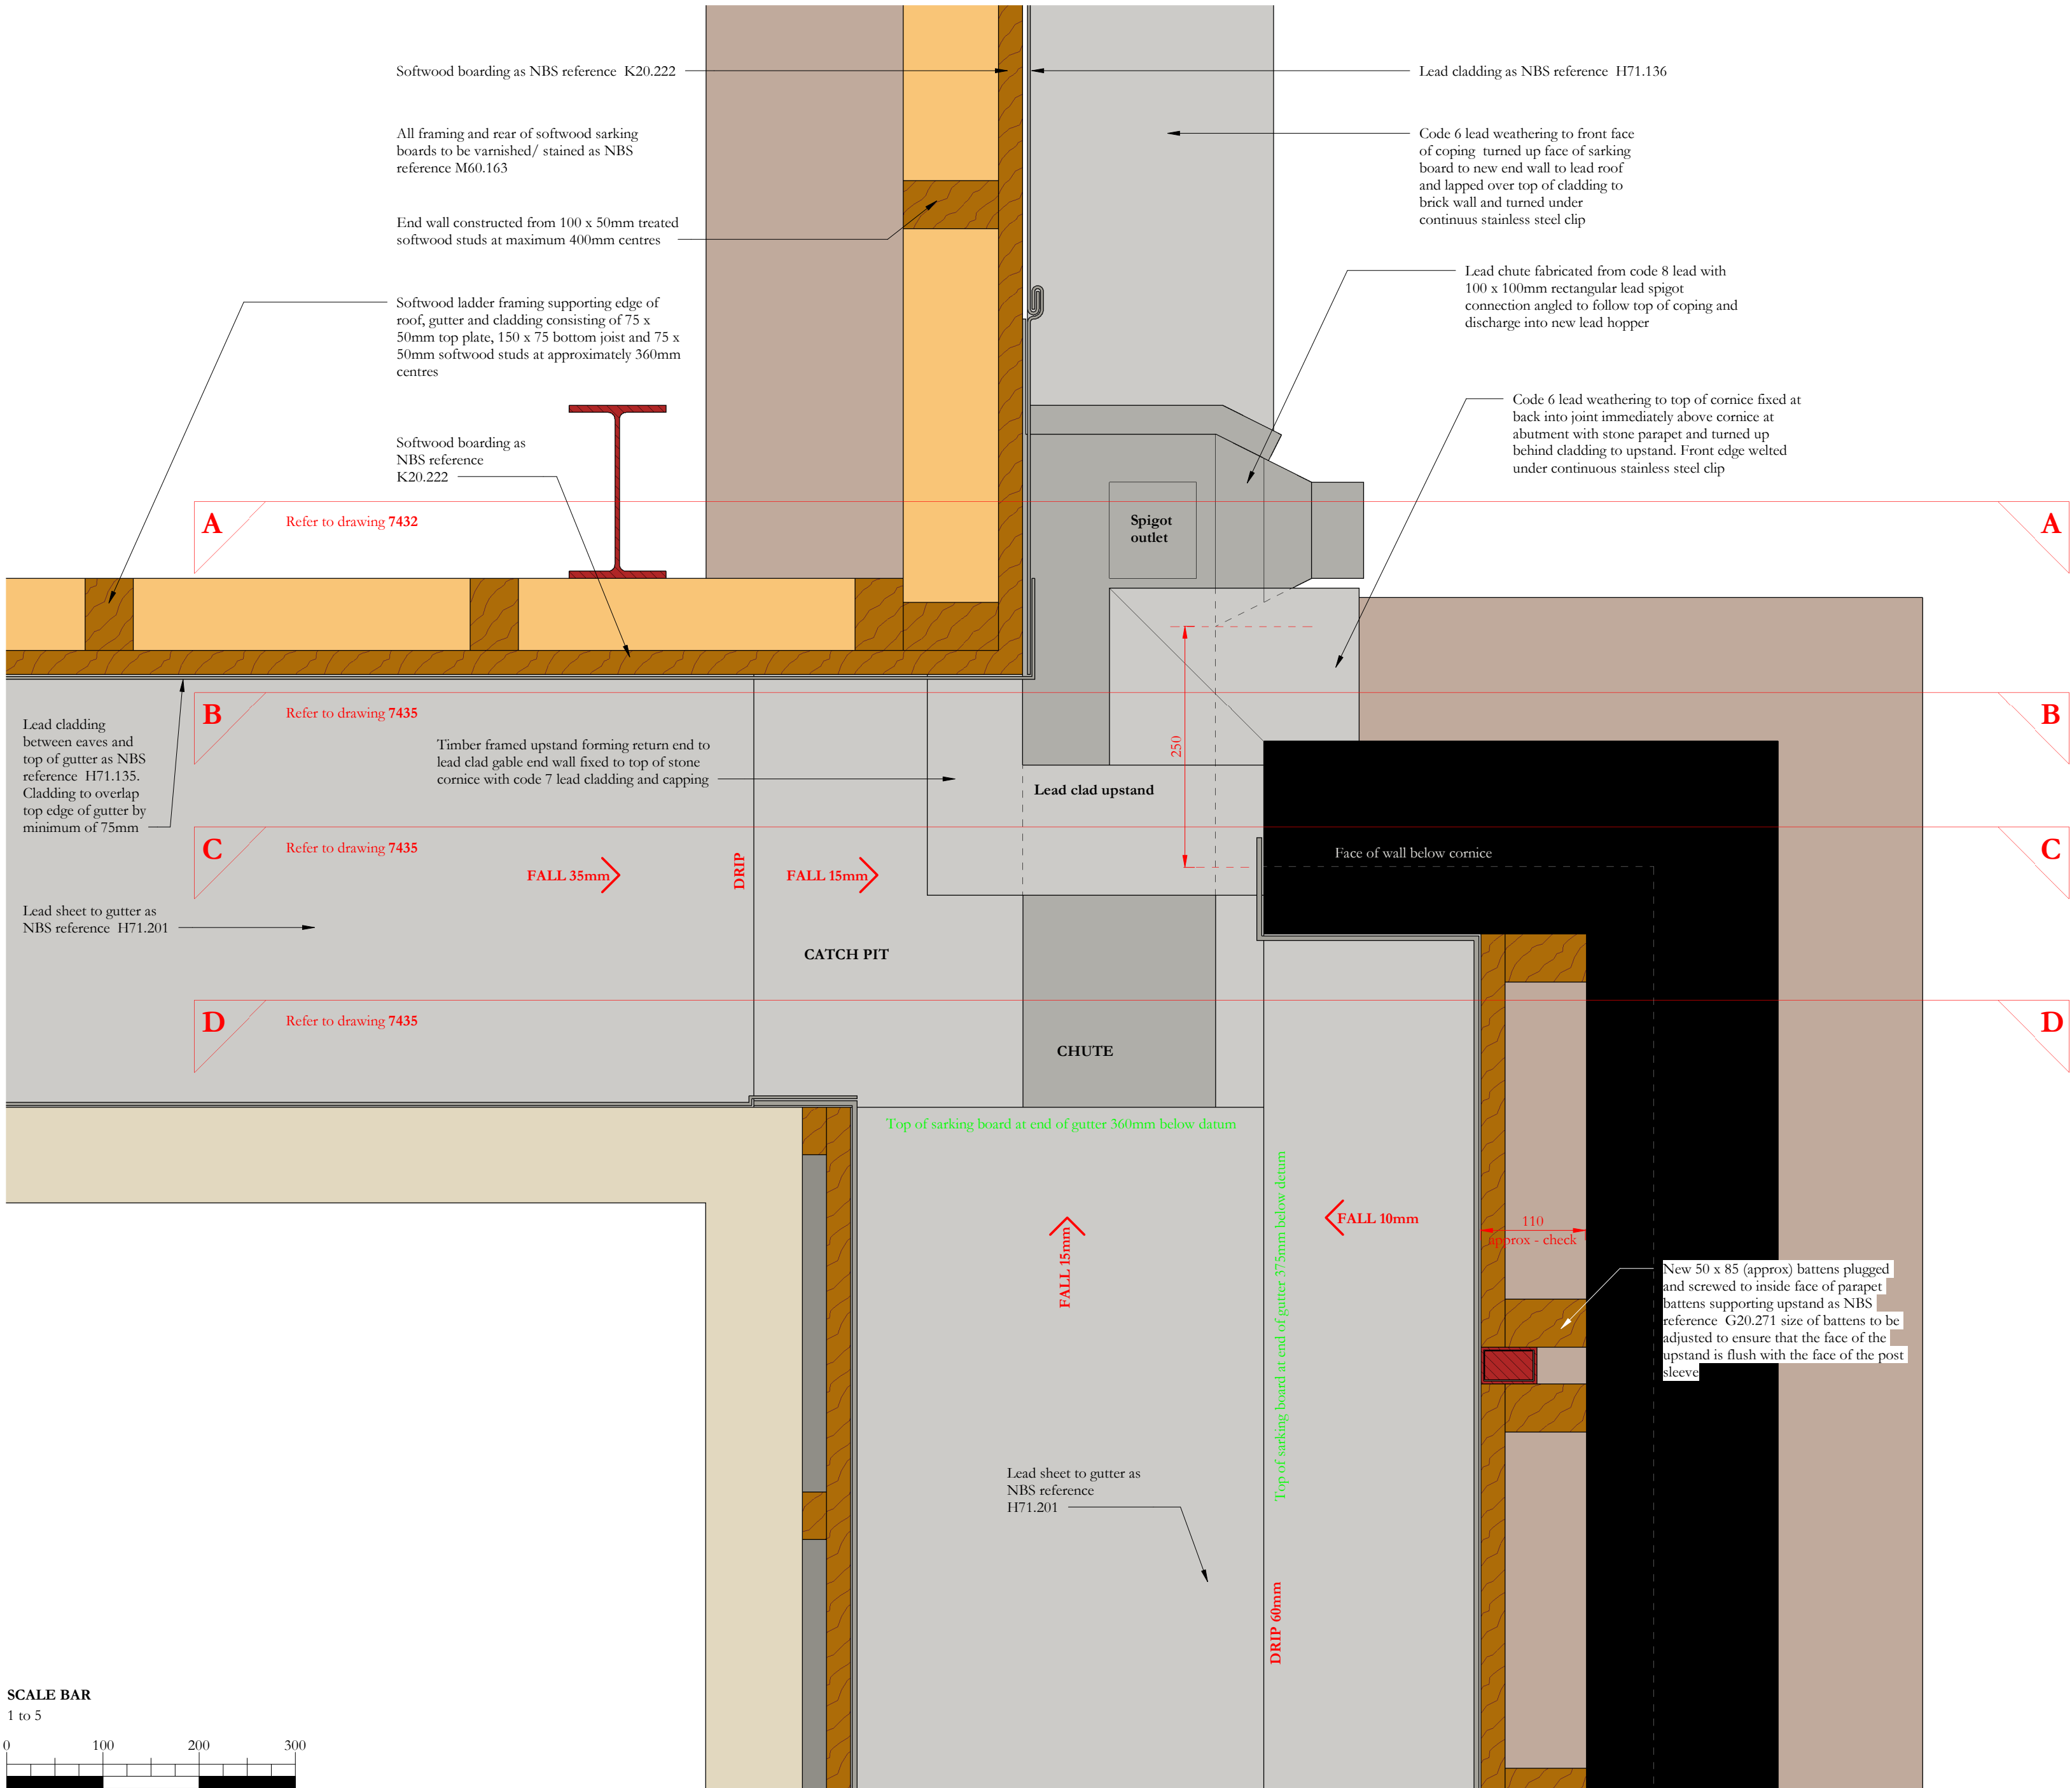

Notes:
Drawings are based on survey data and may not accurately represent what is physically present.
Do not scale from this drawing. All dimensions are to be verified on site before proceeding with the work.
All dimensions are in millimeters unless noted otherwise.
Purcell shall be notified in writing of any discrepancies.

Note: The details at catch pit and chute outlet for rainwater pipe 73.1 at the north-east corner of the Bees Courtyard are to be a mirror image of the details for the south-east side shown on this drawing and drawings 7432 and 7435 with the exception of the lead cladding to the brick wall shown on drawing 7432

- 07/02/2024 JC GR First issue
ISSUE DATE APPROVED DRAWN DESCRIPTION



Project Office, Room 308, Town Hall, MANCHESTER M60 2L1
+44 (0) 7970 097 432
www.purcelluk.com

PROJECT STATUS RIBA Stage 5

CLIENT Manchester City Council

PROJECT Our Town Hall

DRAWING TITLE Catch pit and chute outlet to rainwater pipe 94.2 detail plan

SIZE & SCALE A2: 1 : 5

DRAWING STATUS S4 Construction

JOB NUMBER 236959

DRAWING NO. **REV**

OTH-PUR-TH-RF-DWG-A-7436 -

© PURCELL 2019. PURCELL ® IS THE TRADING NAME OF PURCELL ARCHITECTURE LTD.