



Manchester Executive Education Centre

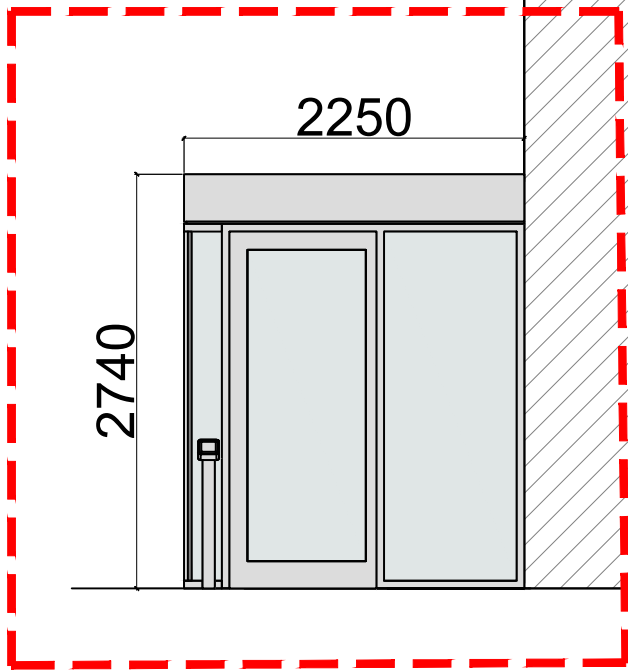

Side Elevation A

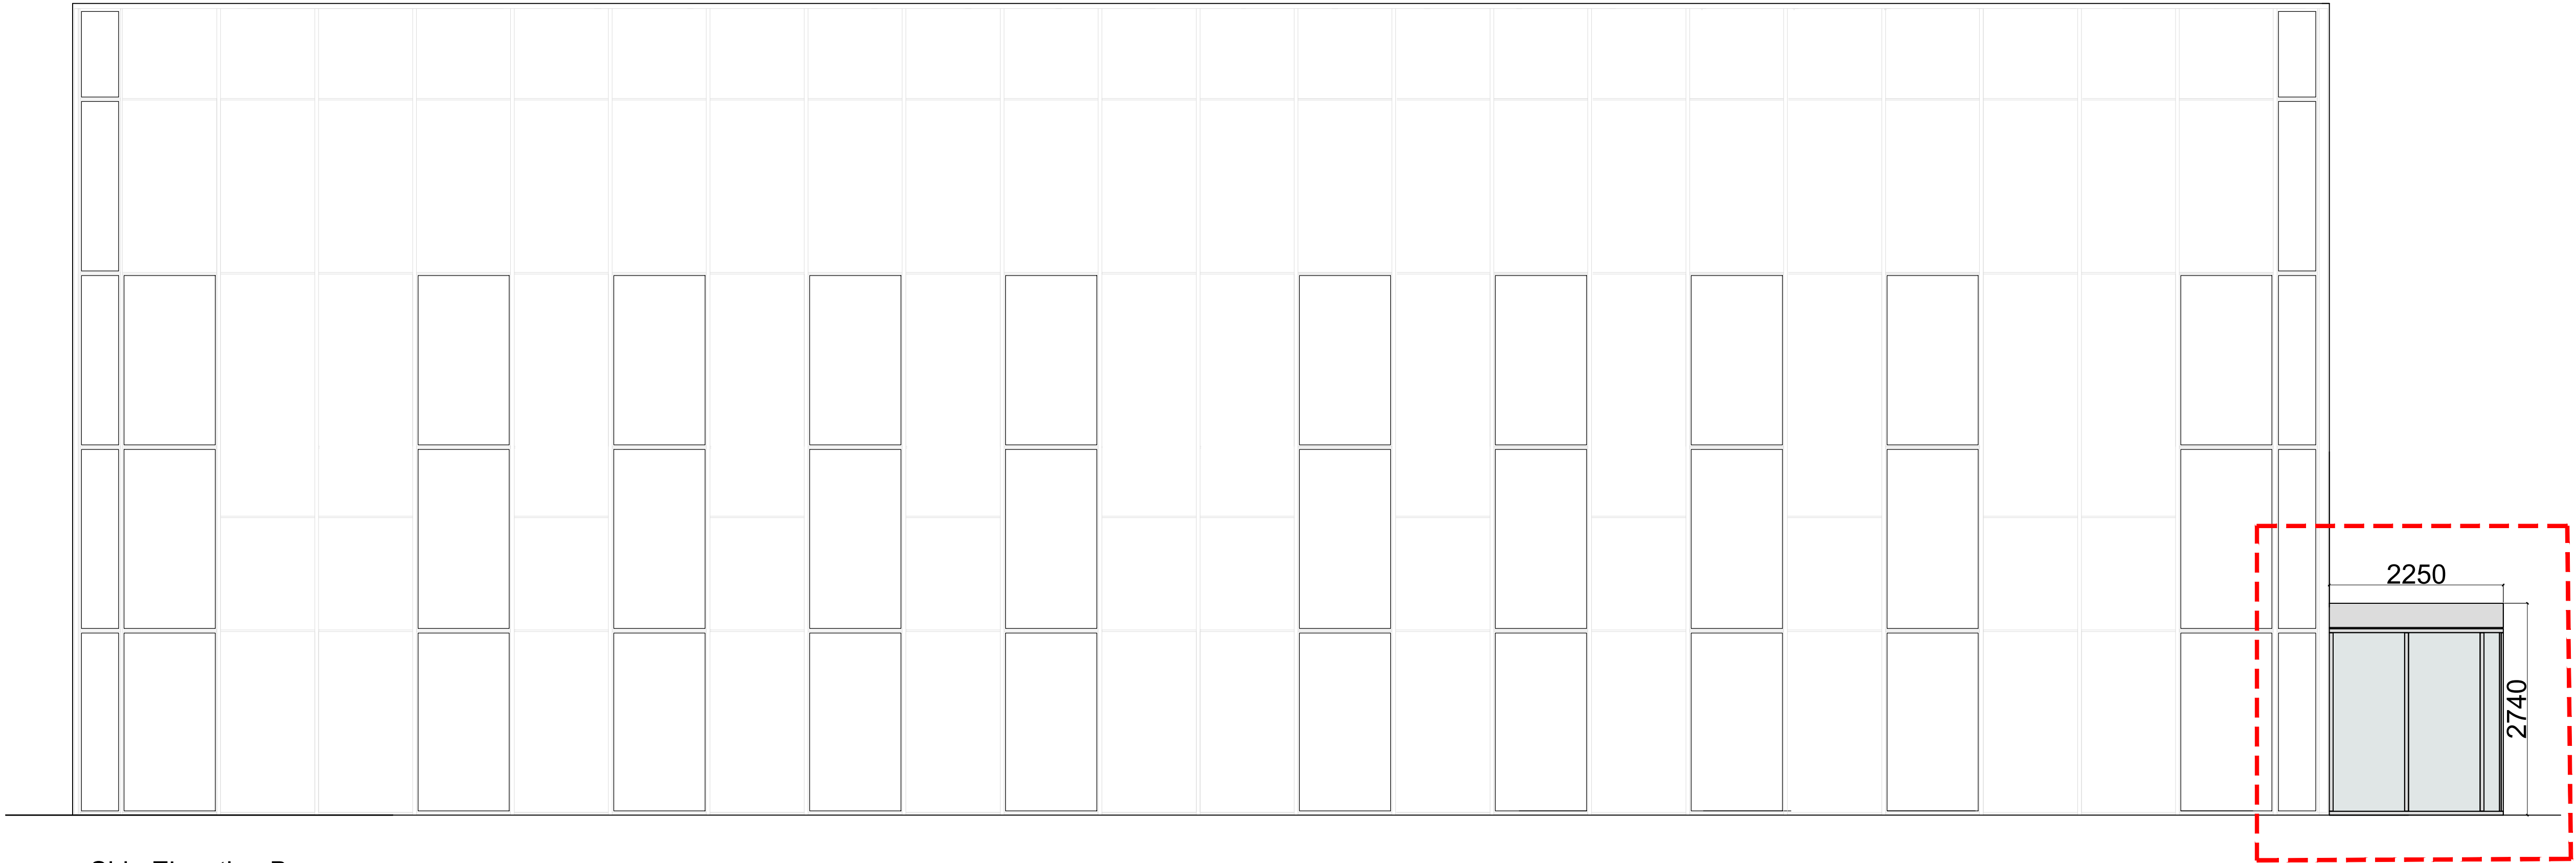

Side Elevation B




Note

CAD drawing is supplied by Client. It appears to be produced from a PDF conversion, and as such its accuracy for dimensions should not be relied upon.

Key

Area of New Entrance Works

Elevation Location Plan:

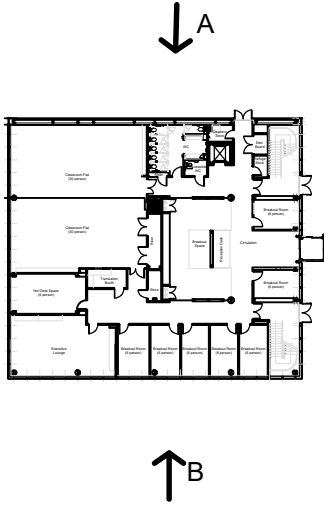

01	es	kc	Amended to include additional elevation	29/07/2025
-	es	kc	Planning Submission	17/07/2025
no.	by	chk	revision	date

client	University of Manchester
--------	--------------------------

project	AMBS Executive Education Centre Entrance Door refurbishment
---------	--

by	chk	date	scale	sheet size
ES	KC	14/07/2025	1:50	A1

title	Side Elevation Proposed
-------	----------------------------

status	job no / dsg. no	revision
P	7320 L20- 11	01