



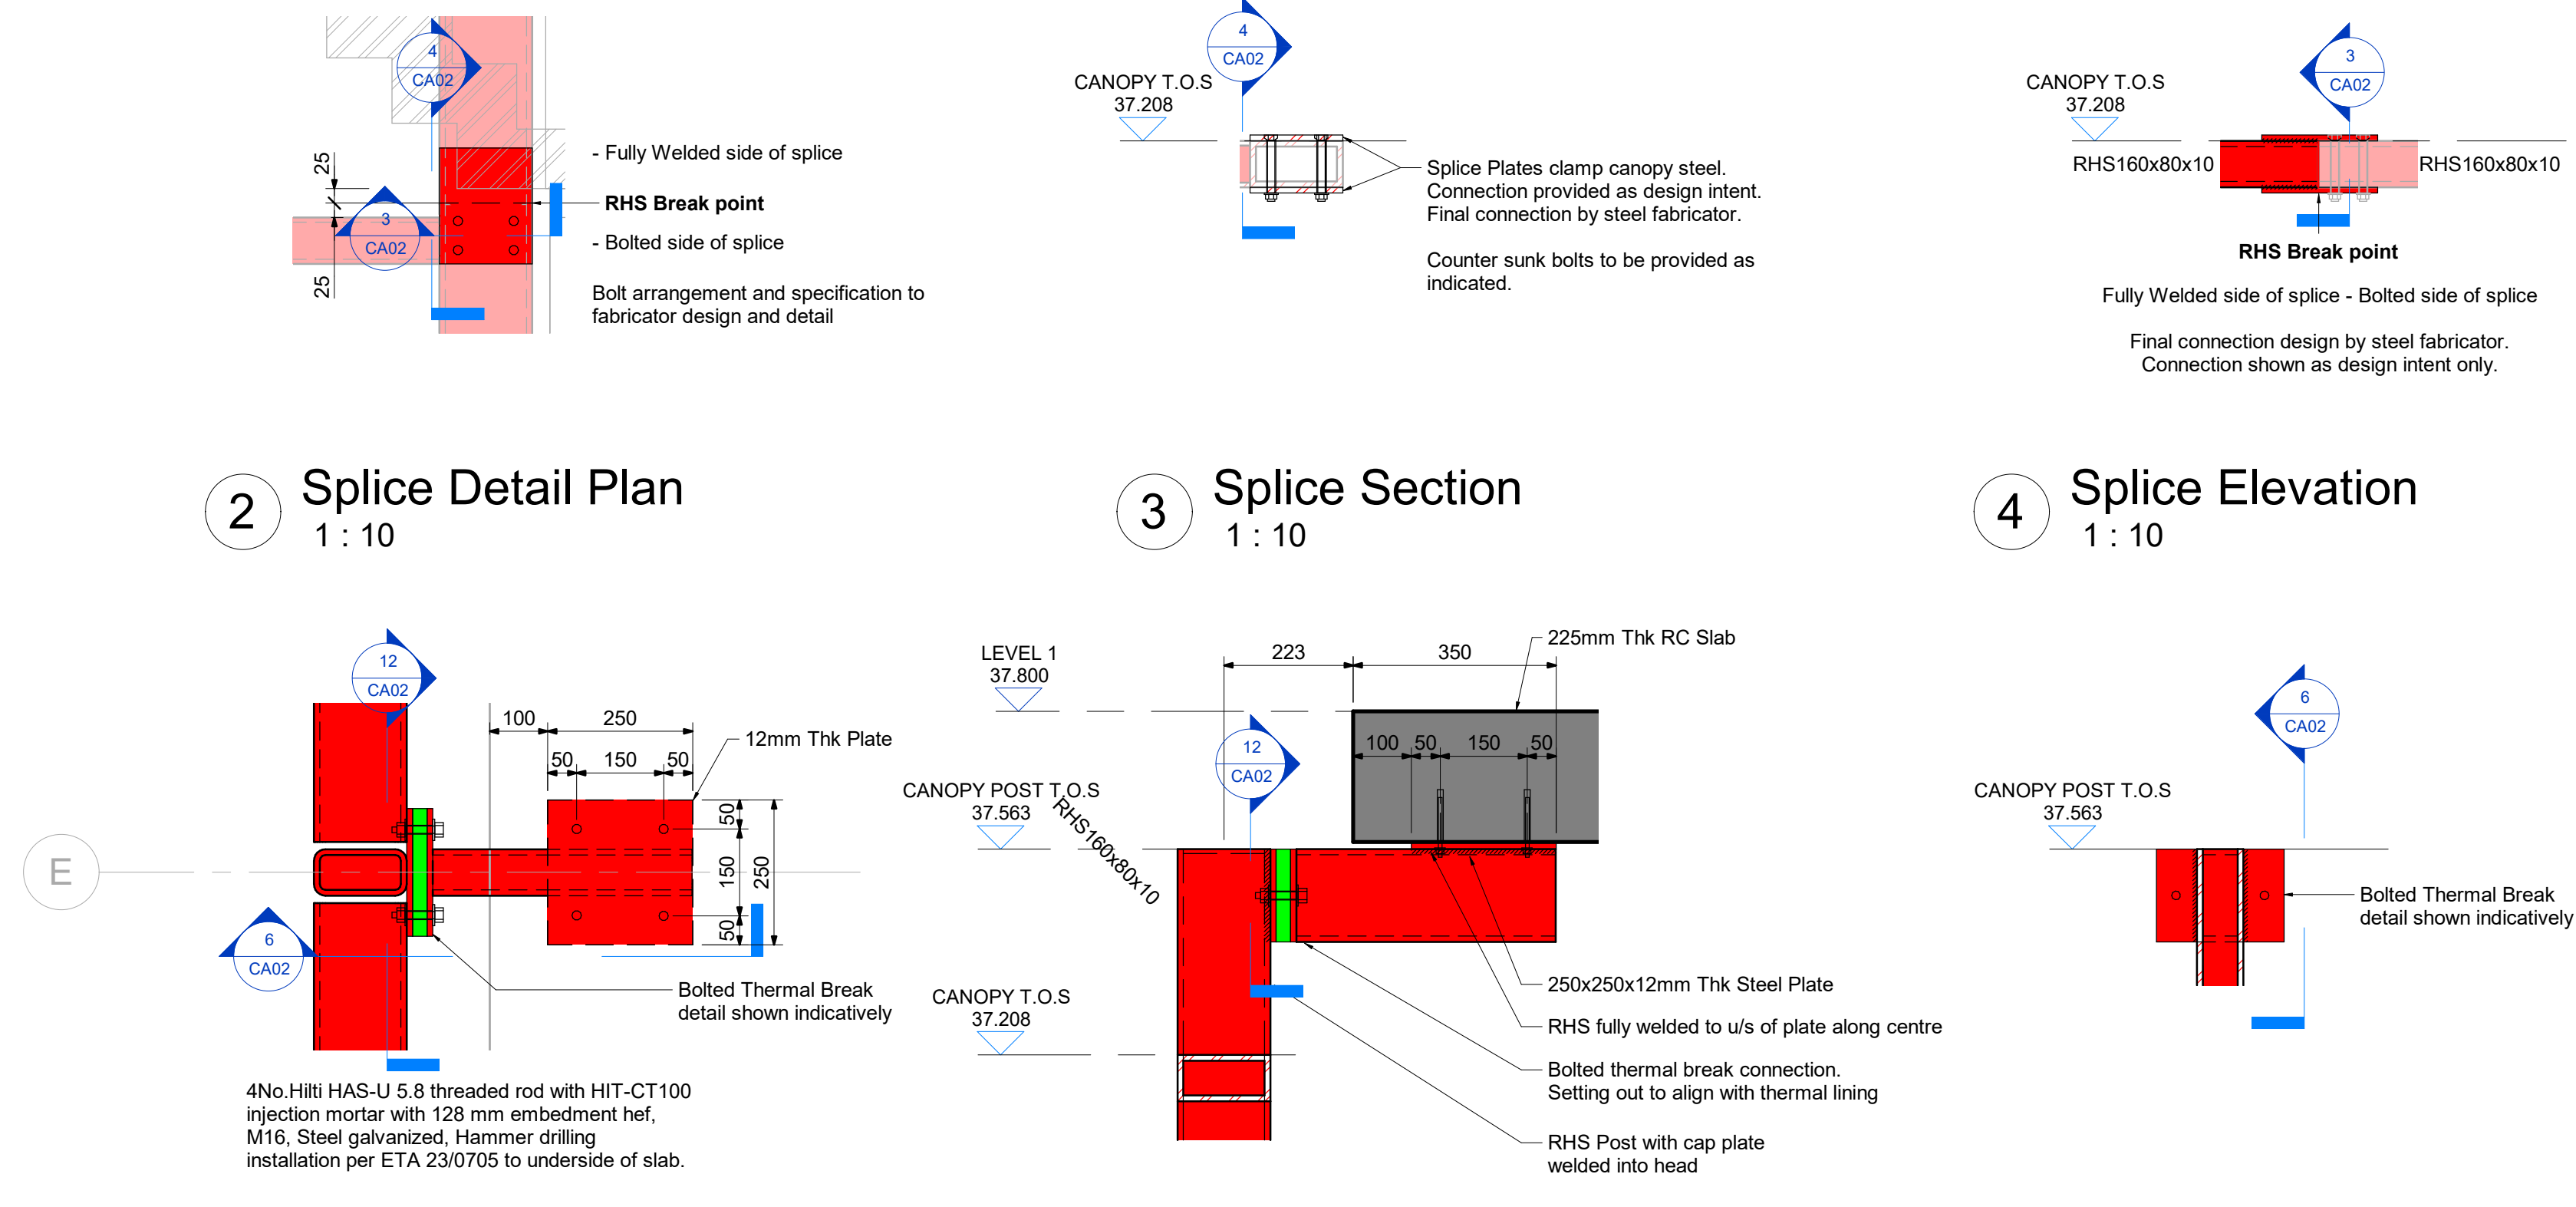

5 Head Restraint Detail Plan
1 : 10

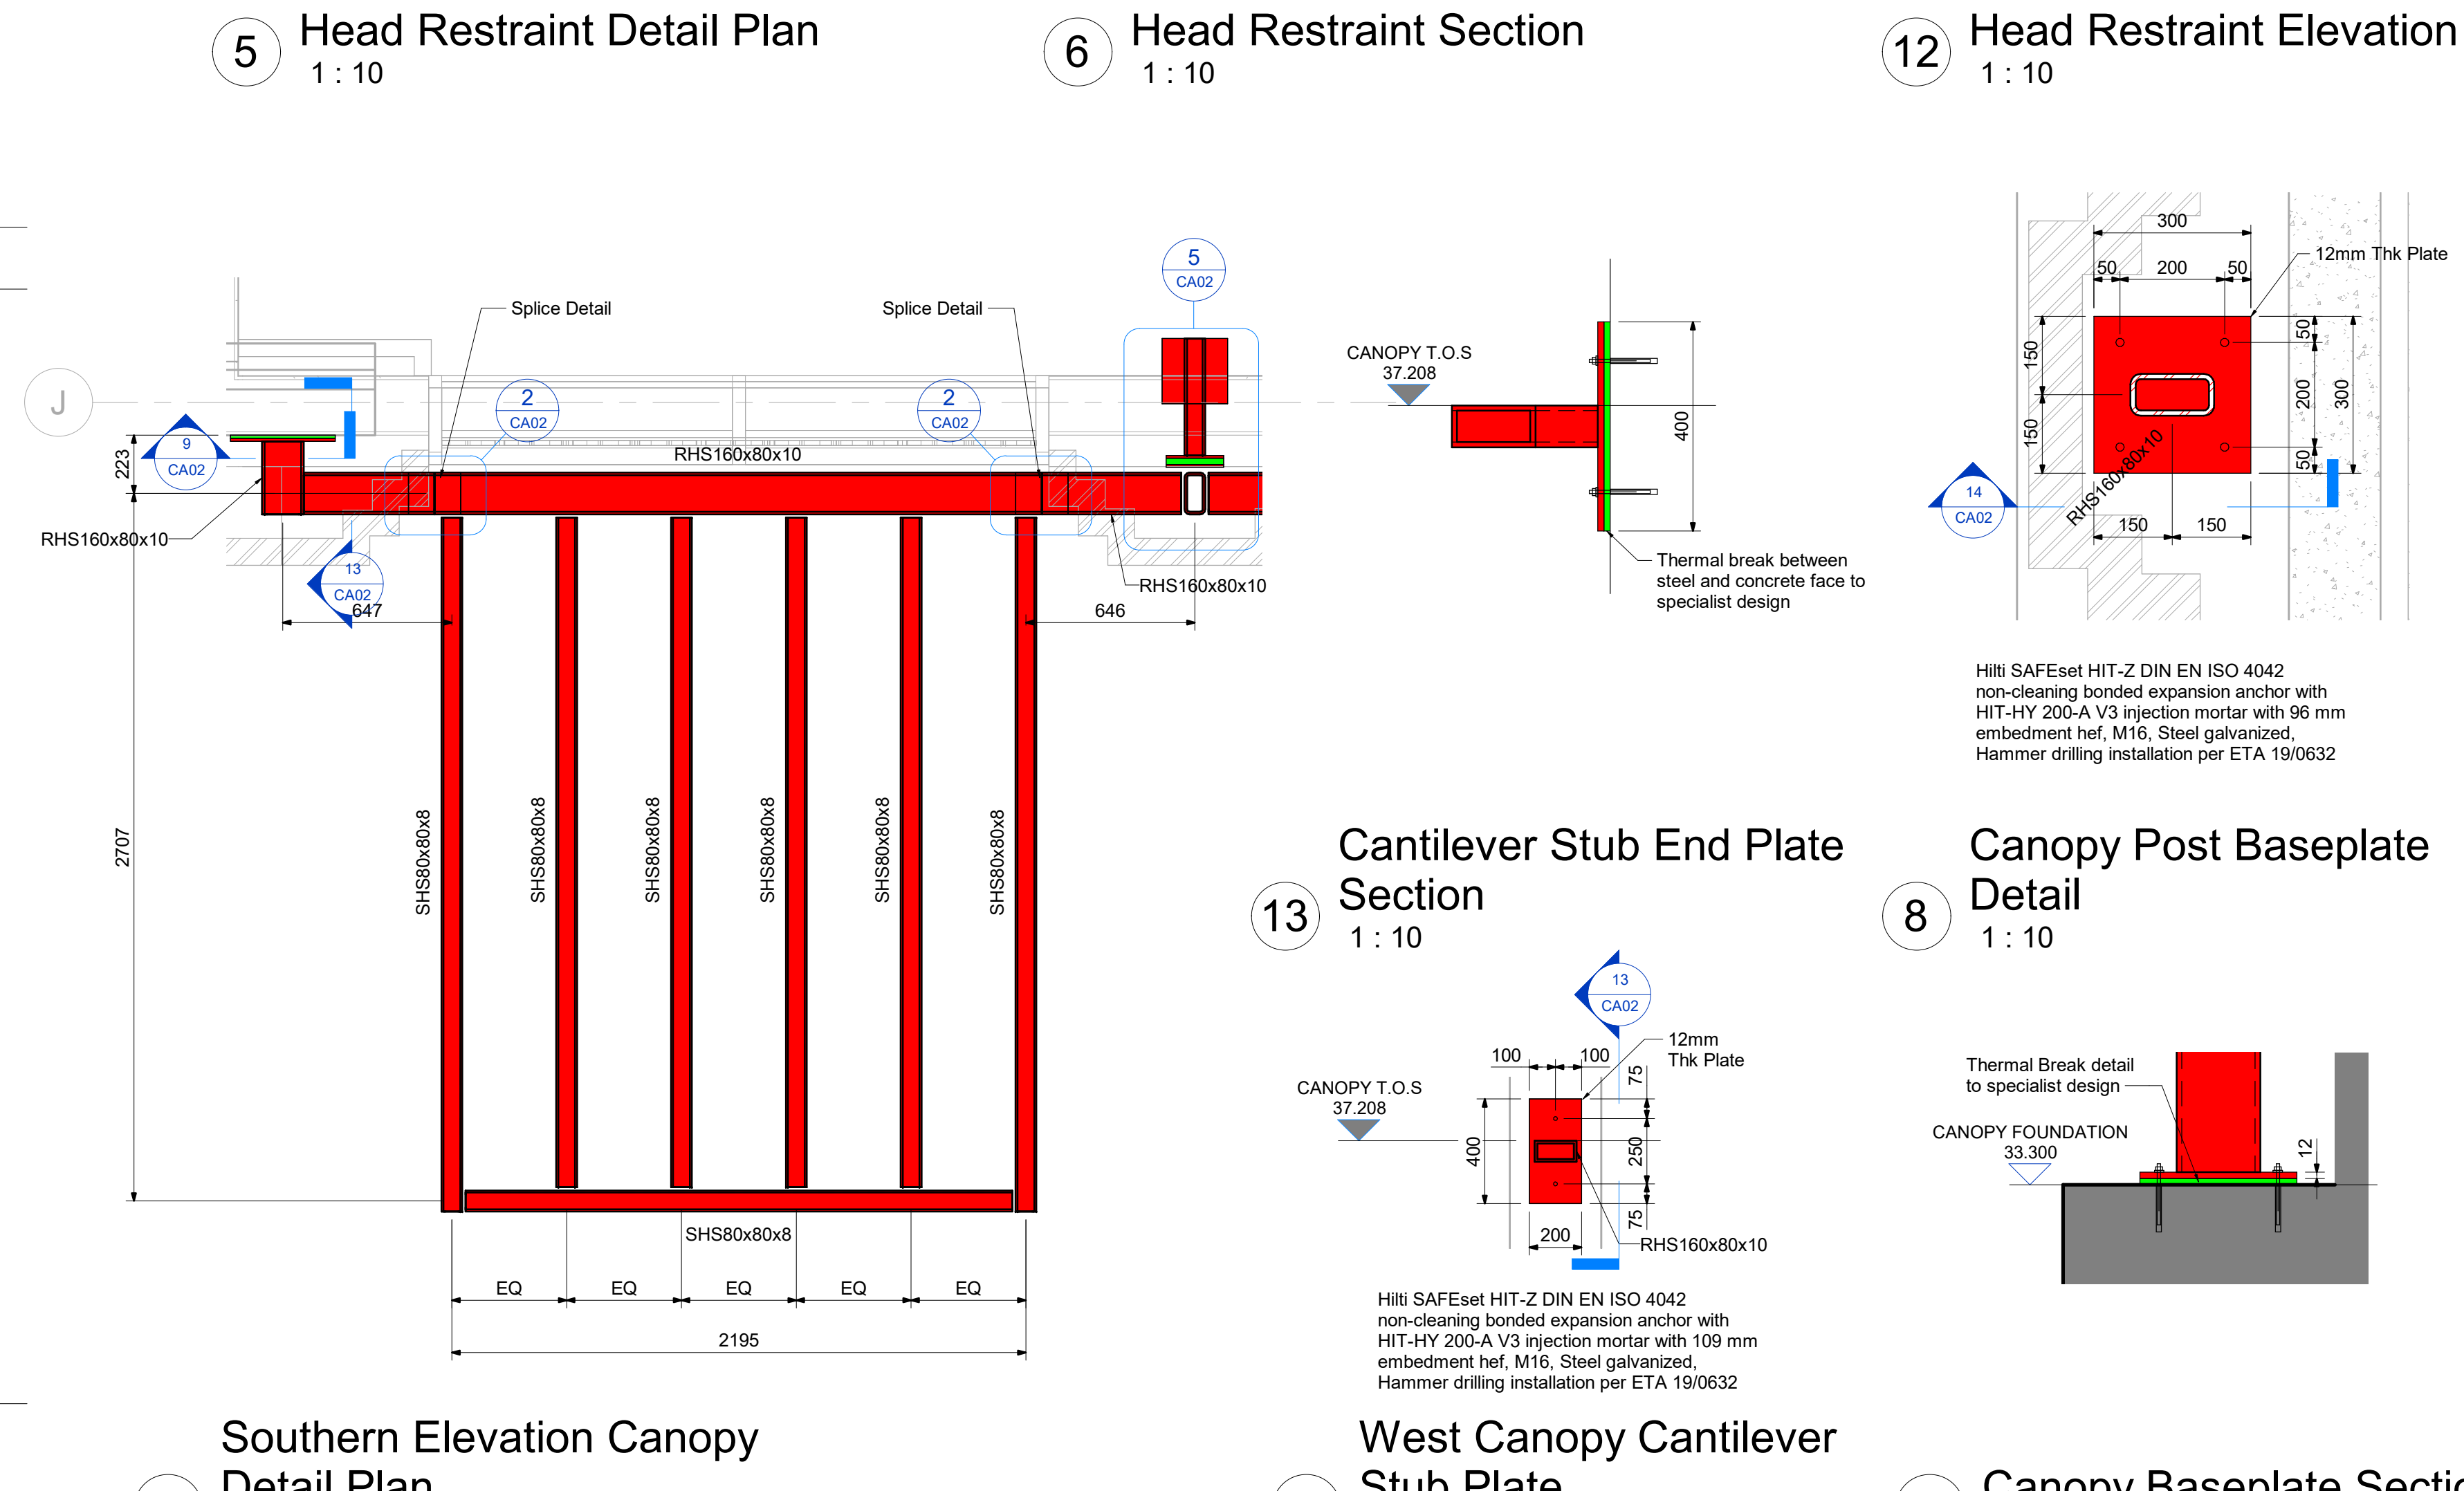

10 Southern Elevation Canopy
Detail Plan
1 : 20

14 Canopy Baseplate Section

1. RoC drawings are to be read in conjunction with relevant documents, specifications, architectural and services drawings, including approved builders work drawings. The contractor should notify CA of any discrepancies between the structural drawings and specifications or other drawings.

3. It is the responsibility of the lead consultant (architect) to check the setting out provided on these drawings and the co-ordination of the frame with the envelope & other elements of the building.

5. All levels are in metres above Ordnance Datum unless noted otherwise.

5. This drawing is to be read in conjunction with General Notes Drawing, NT-01

02	24.03.2025	Thermal breaks added	SJB	JAS
01	28.02.2025	INITIAL ISSUE	SJB	AS
REV	DATE	DETAILS	DRN	CHK

STAGE 4

RoC
CONSULTING

Fourways House
RoC Consulting
3rd Floor, 57 Hilton Street
Manchester M1 2EJ
T 0161 214 5390
W roconsulting.com

RAWN SJB	DATE 02.2025	SCALES As indicated
CHECKED AS	DATE 02.2025	THE ABOVE SCALES APPLY WHEN PLOTTED AT A1 SIZE -DO NOT SCALE-
PPRVD JAS	DATE 02.2025	EMAIL FOR DRAWINGS: info@roconsulting.com

CLIENT
VITA MEADOW LTD

PROJECT TITLE
PLOT 9B FIRST ST

RAWING TITLE

CANOPY DETAILS

RAWING No.	REV.
/S9B-ROC-G251-DE-XX-CA02	P02