


Scale Bars to be used as guidance only - refer to sheet size below									
1:100	mm	1000	3000	5000	7000				
1:200	mm	5000	8000	10000	12000				
1:500	M	5	15	25	35				
1:1250	M	10	30	50	70	90			

Notes:
Drawings are based on survey data and may not accurately represent what is physically present.
Do not scale from this drawing. All dimensions are to be verified on site before proceeding with the work.
All dimensions are in millimeters unless noted otherwise.
Purcell shall be notified in writing of any discrepancies.

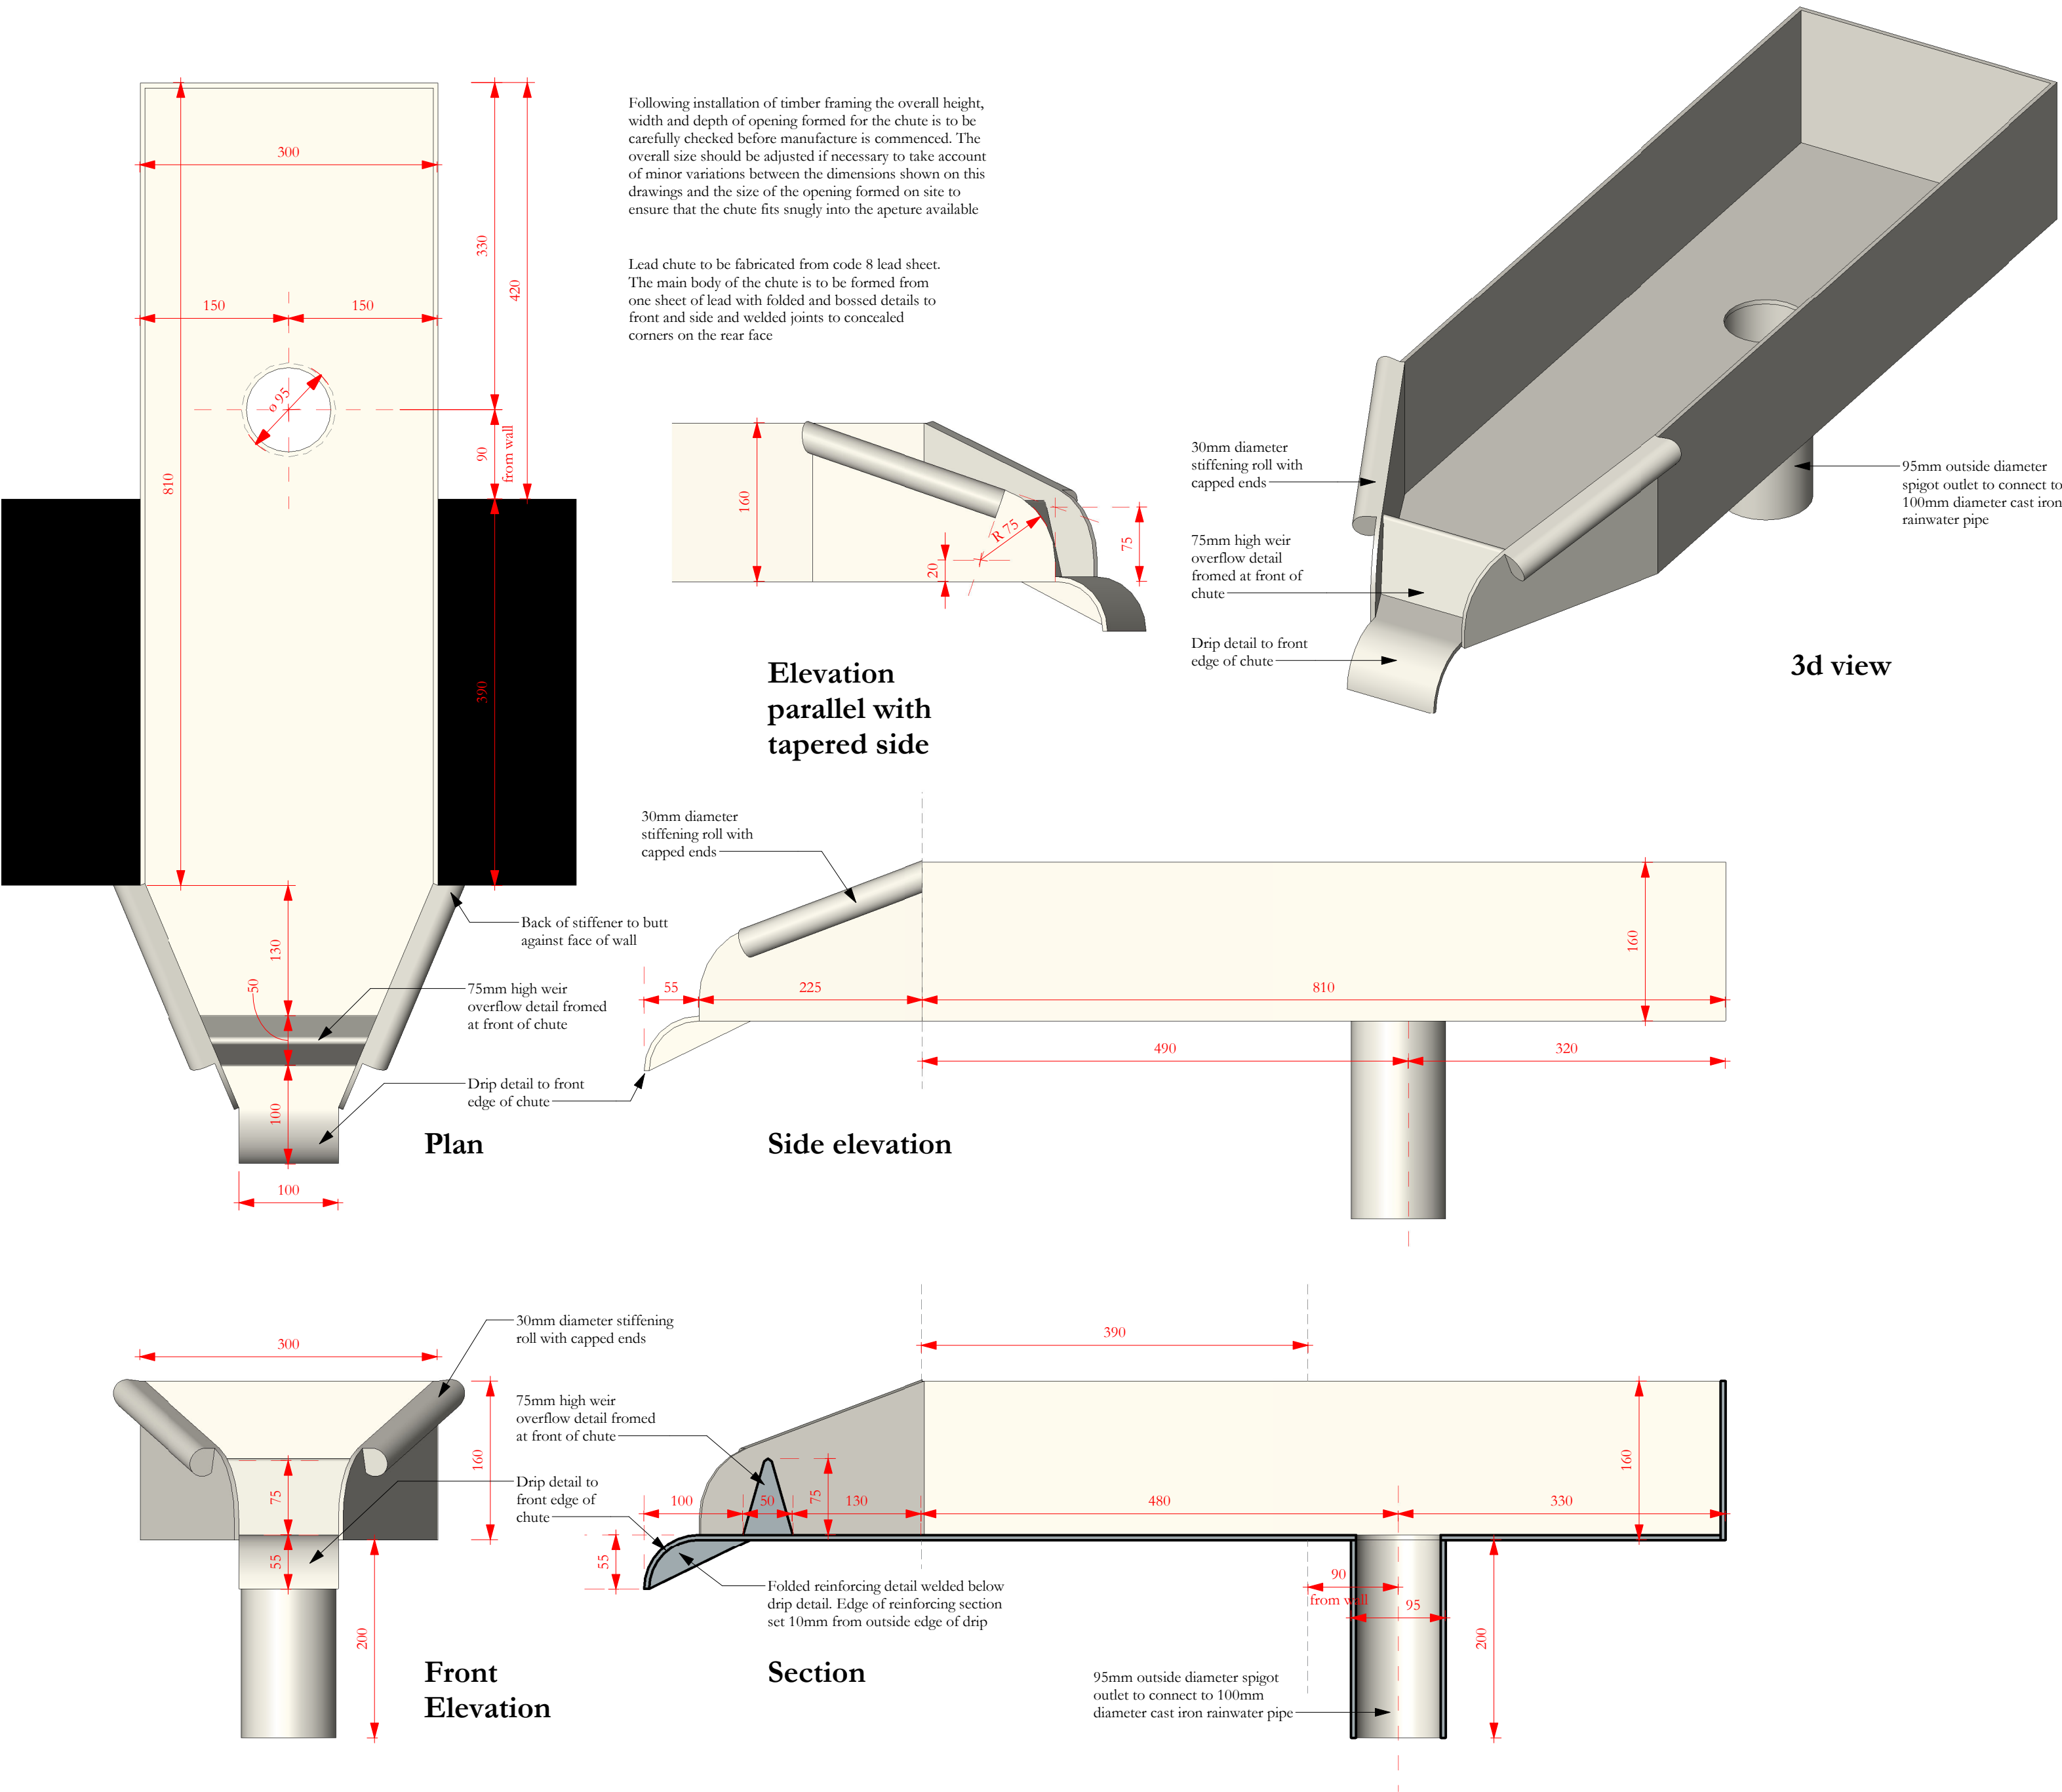

06/12/2023	JC	GR	First issue
ISSUE	DATE	APPROVED DRAWN	DESCRIPTION



OUR
TOWN
HALL
PROJECT



Project Office, Room 308, Town Hall, MANCHESTER M60 2L1
+44 (0) 7970 097 432
www.purcelluk.com

PROJECT STATUS	RIBA stage 5		
CLIENT	Manchester City Council		
PROJECT	Our Town Hall		
DRAWING TITLE	Lead chute detail for internal rainwater pipe RWP 105		
SIZE & SCALE	A2: 1 : 5		
DRAWING STATUS	S4 Construction		
JOB NUMBER	236959		
DRAWING NO.	OTH-PUR-TH-RF-DWG-A-7421		REV
© PURCELL 2019. PURCELL ® IS THE TRADING NAME OF PURCELL ARCHITECTURE LTD.			

