



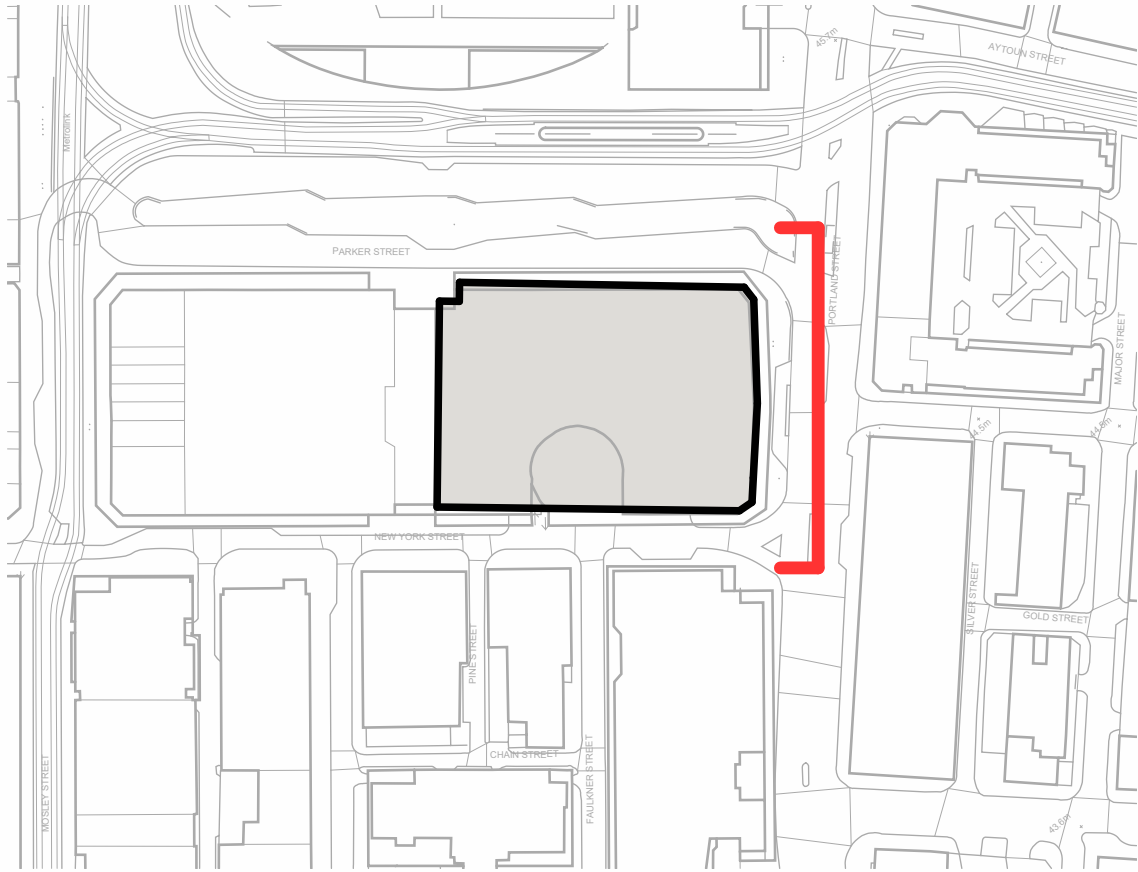

Elevation Site Location_Proposed
1 : 2000

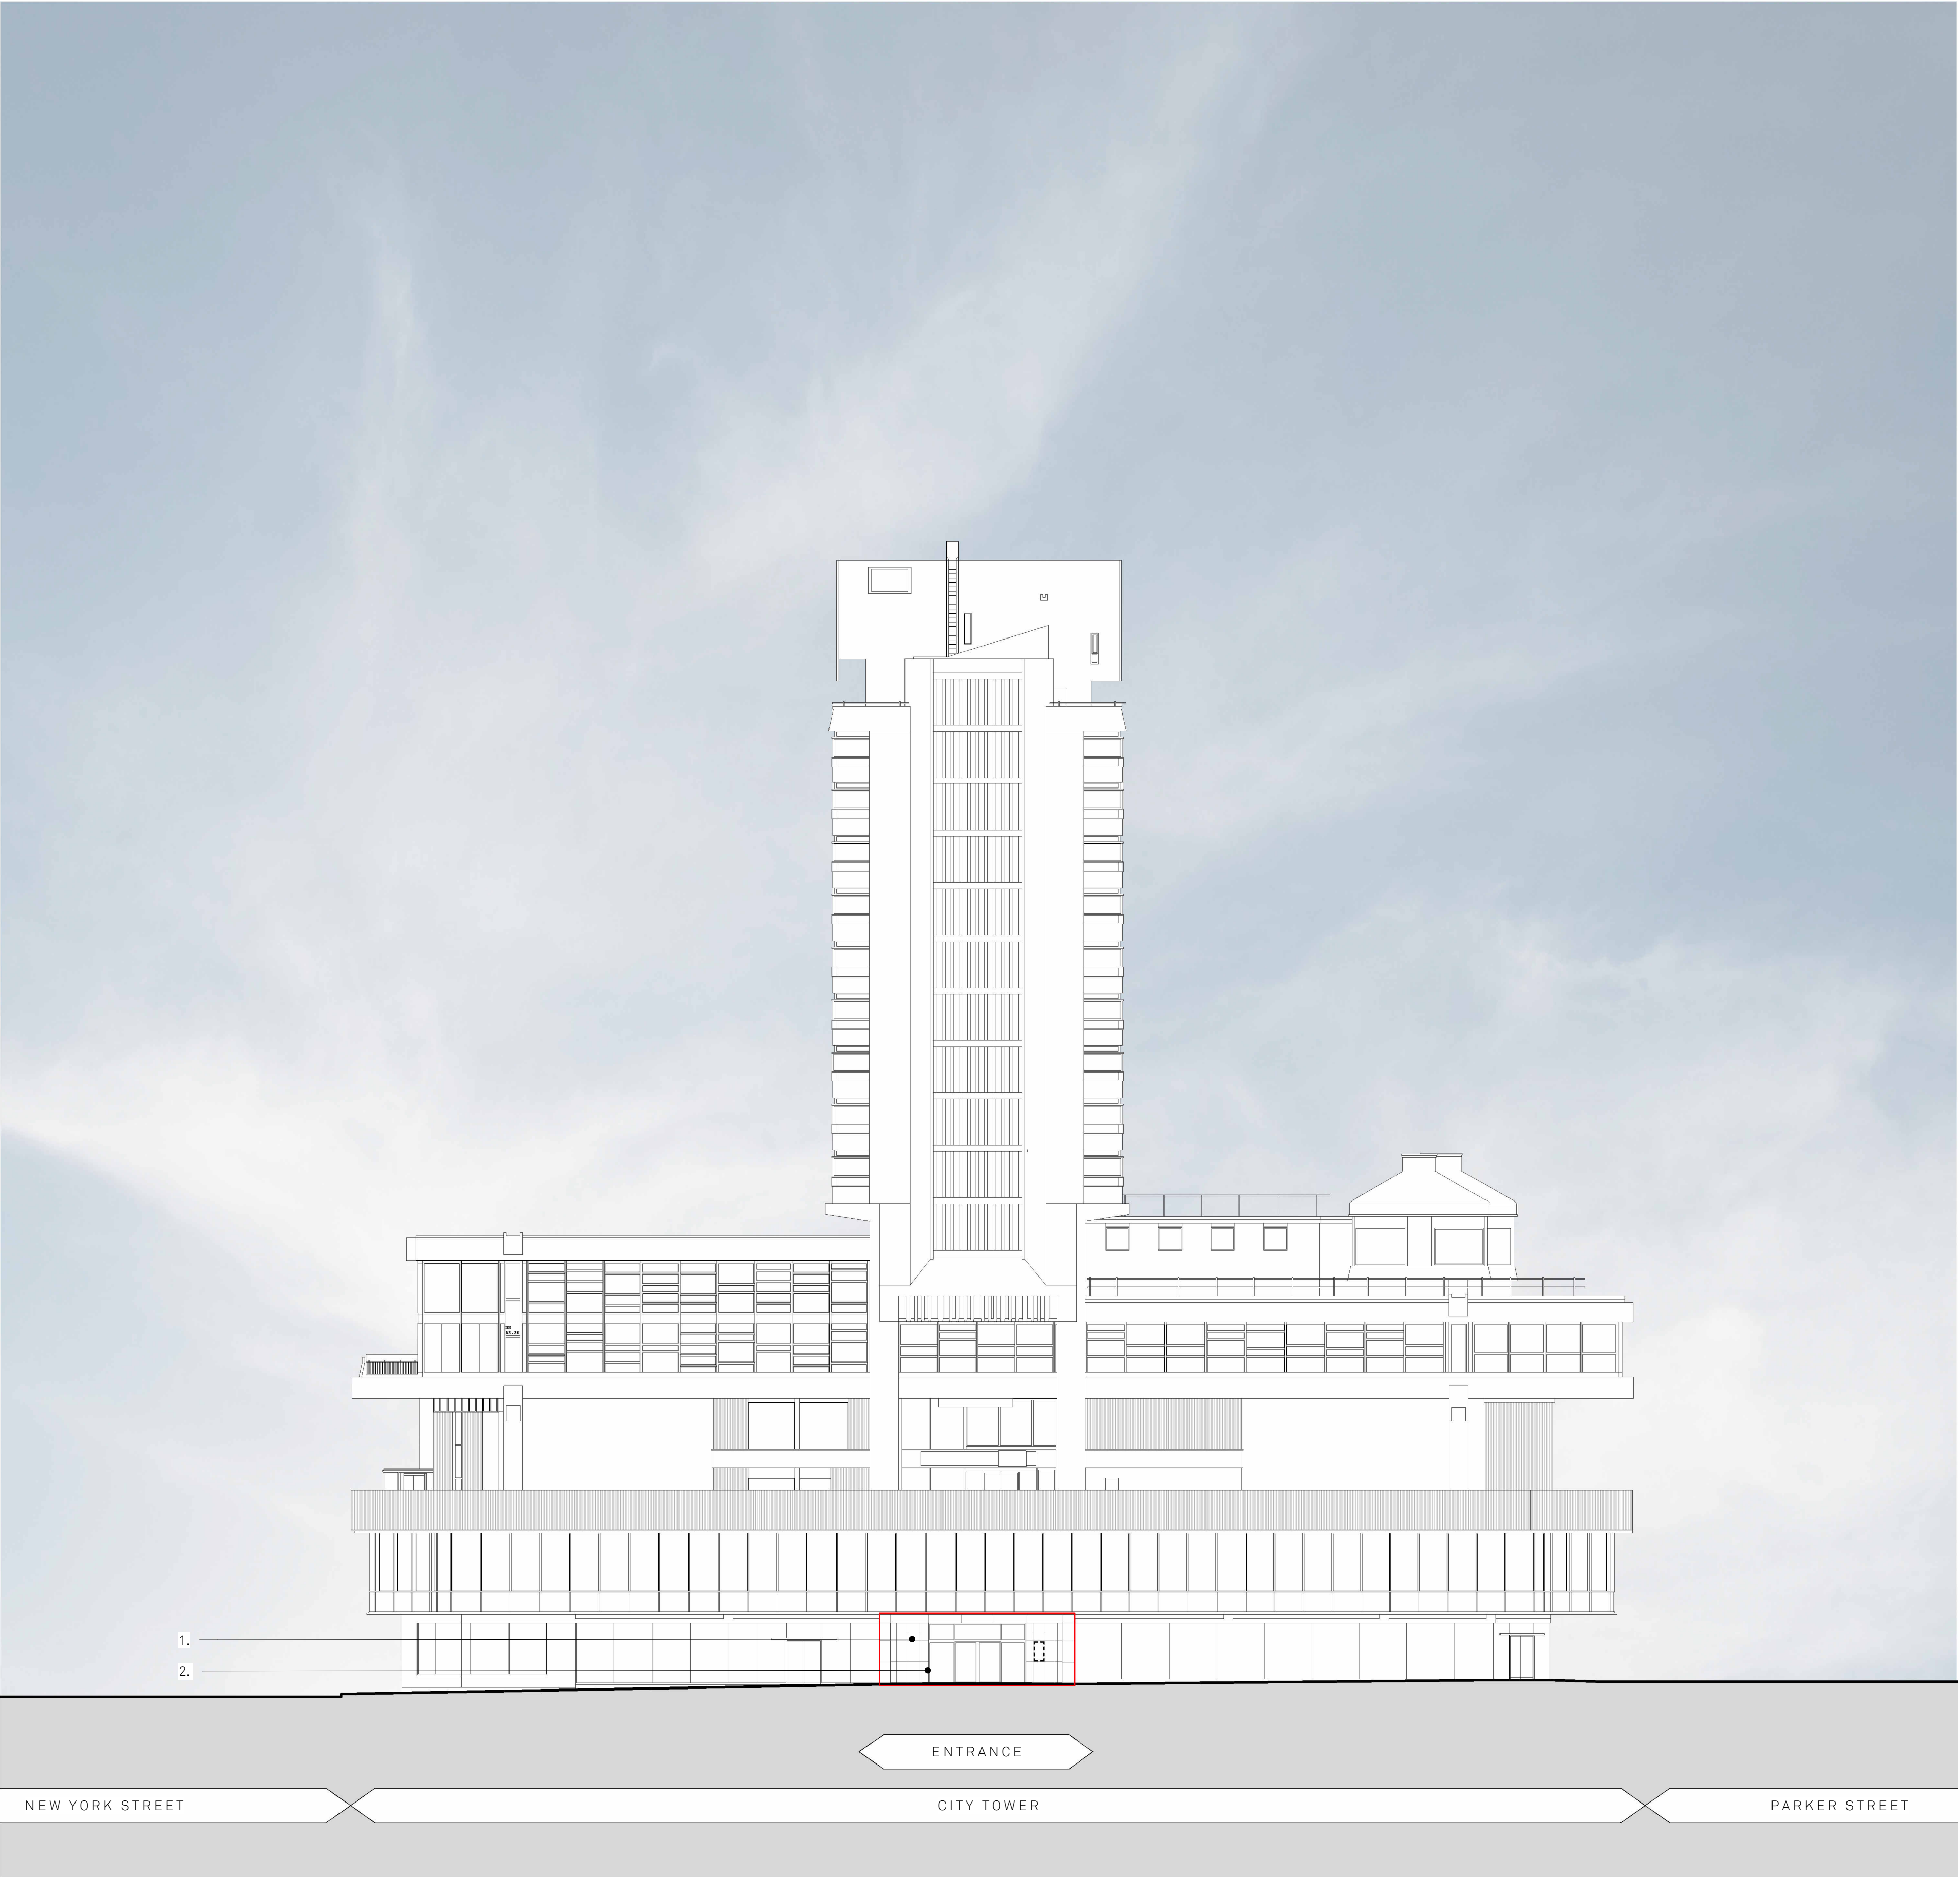

1.
2.

ENTRANCE

NEW YORK STREET


CITY TOWER

PARKER STREET

Key:



Upgraded Area

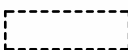

Proposed Illuminated Signage Locations.
Final review to be confirmed via advertisement
consent application

1. Curtain walling frame to match colour of adjacent new metal
cladding
2. New metal cladding in tile formation.
Brushed copper colour

Refer to drawing 102003

1/200 (m)
0 2 4 6 8 10 12

North:

Project:
Lyf Hotel
Refurbishment

Status:
Planning

Scale:
As indicated @
A1

Date:
10.10.25

Title:
Planning Portland Street
Elevation Proposed

Drawing No:
220-JMA-00-ZZ-DR-A-041002

Rev:
P02

Jon Matthews Architects
Union, 2-10 Albert Square, Manchester, M2 6LW
0161 974 3690

Copyright of this drawing is vested in Jon Matthews Architects and it must not be copied or reproduced
without written consent. Agreed alterations only are to be taken from this drawing. Do not scale from
this drawing. For full company disclosure please visit www.jonmatthewsarchitects.com