




P:\2022\2237 TALBOT MILL REDESIGN\01 BIM\02 CAD\03 SHEET LAYOUT\02 RIBA 4 TENDER\2237-EXA-ZZ-ZZ-DR-L-00601.DWG

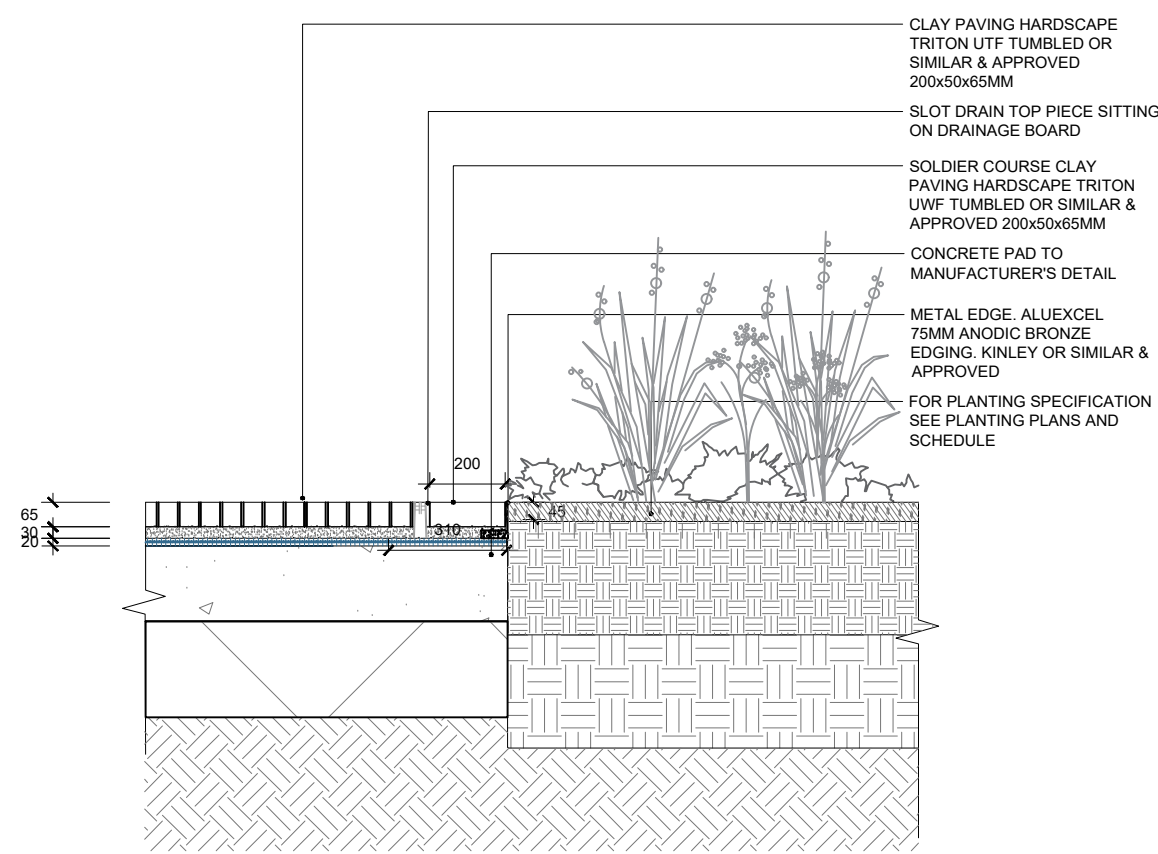


01A
601
ET01 - METAL EDGE FOR CLAY PAVING AND PLANTING
SECTION

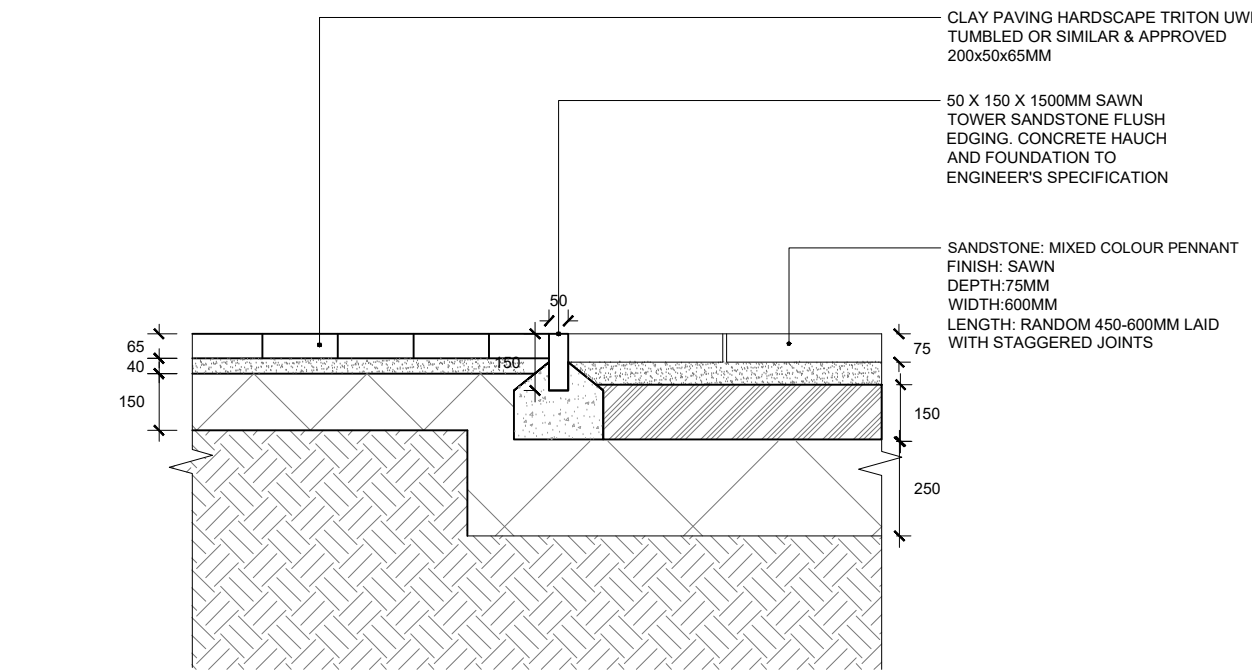


02A
601
ET02 - EDGE TO CLAY PAVING AGAINST SANDSTONE
SECTION

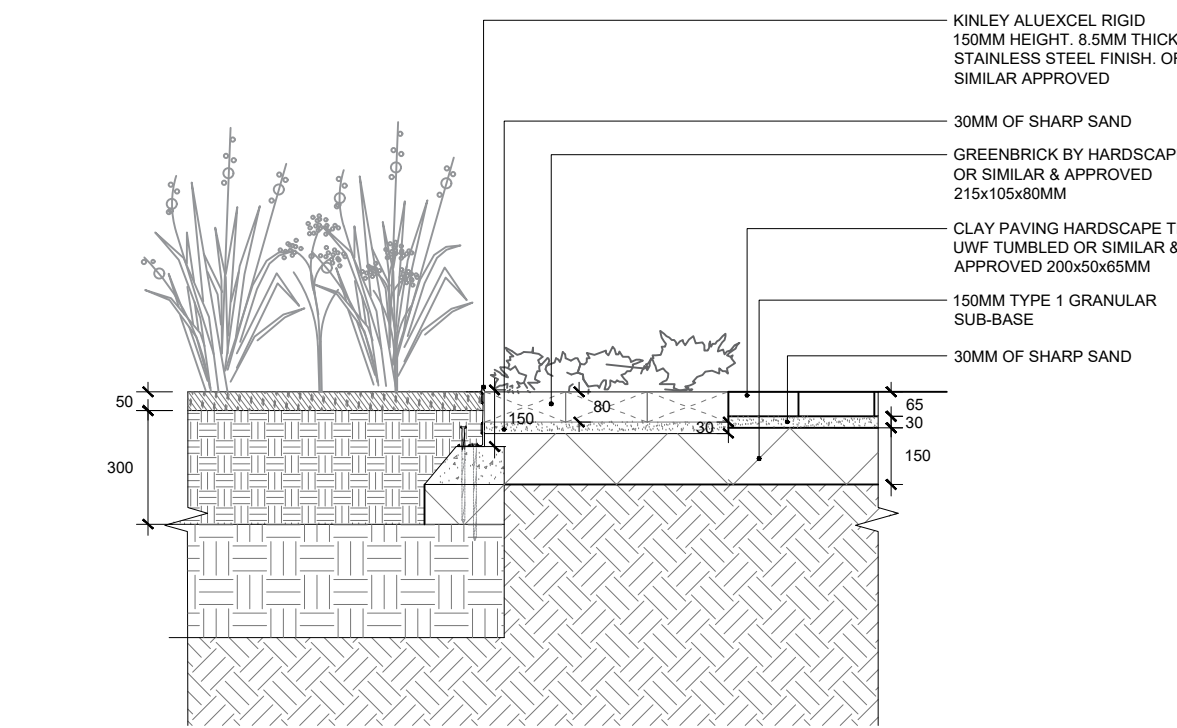


03A
601
ET03 - PLANTING AGAINST GREEN BRICK
SECTION

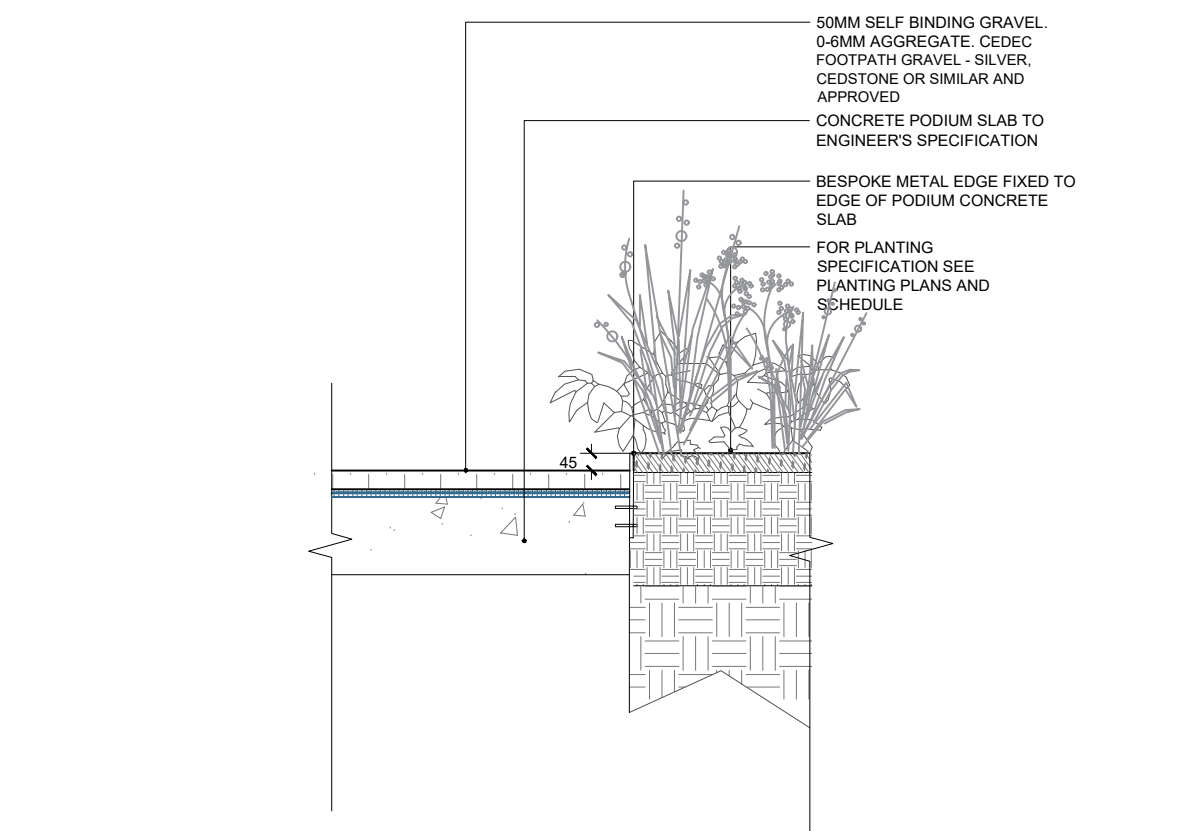


04A
601
ET04 - METAL EDGE FOR SELF BINDING GRAVEL
SECTION

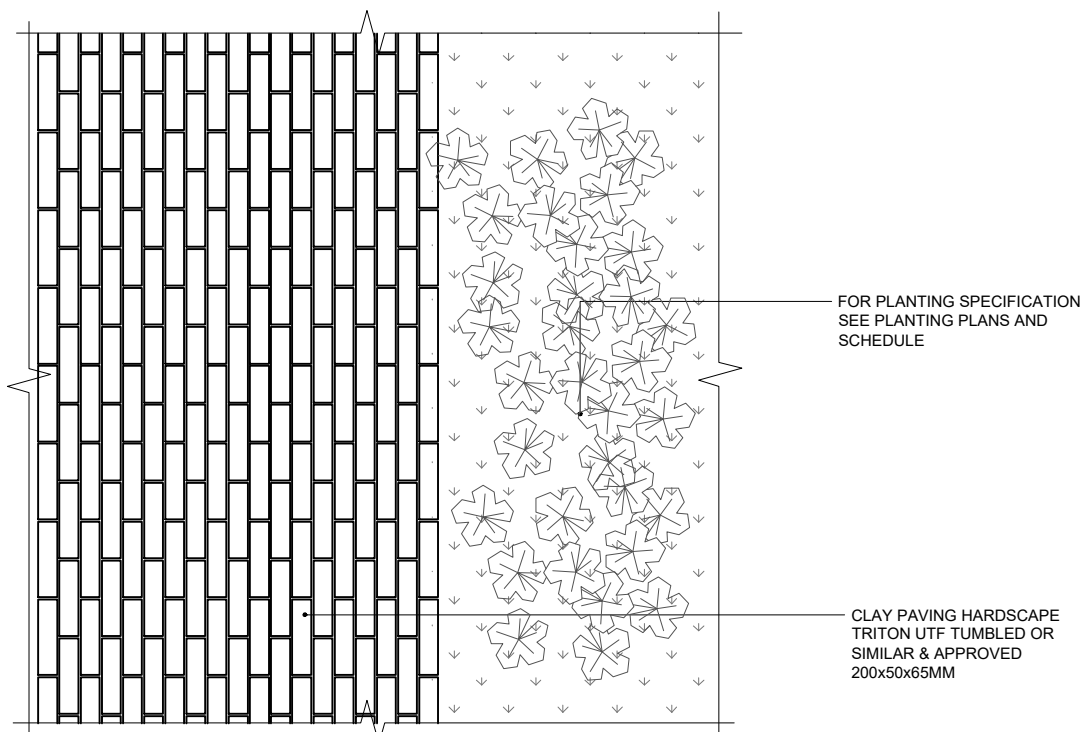


01B
601
ET01 - METAL EDGE FOR CLAY PAVING AND PLANTING
PLAN

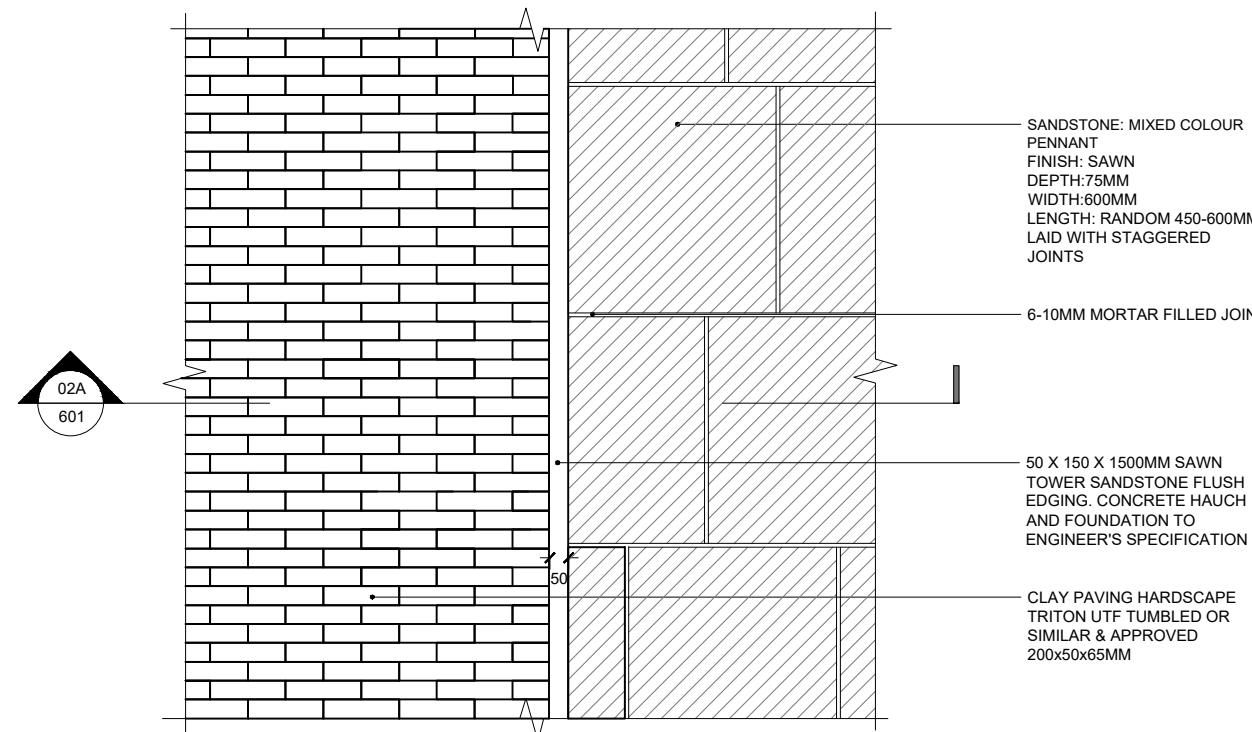


02B
601
ET02 - CLAY PAVING AGAINST SANDSTONE
PLAN

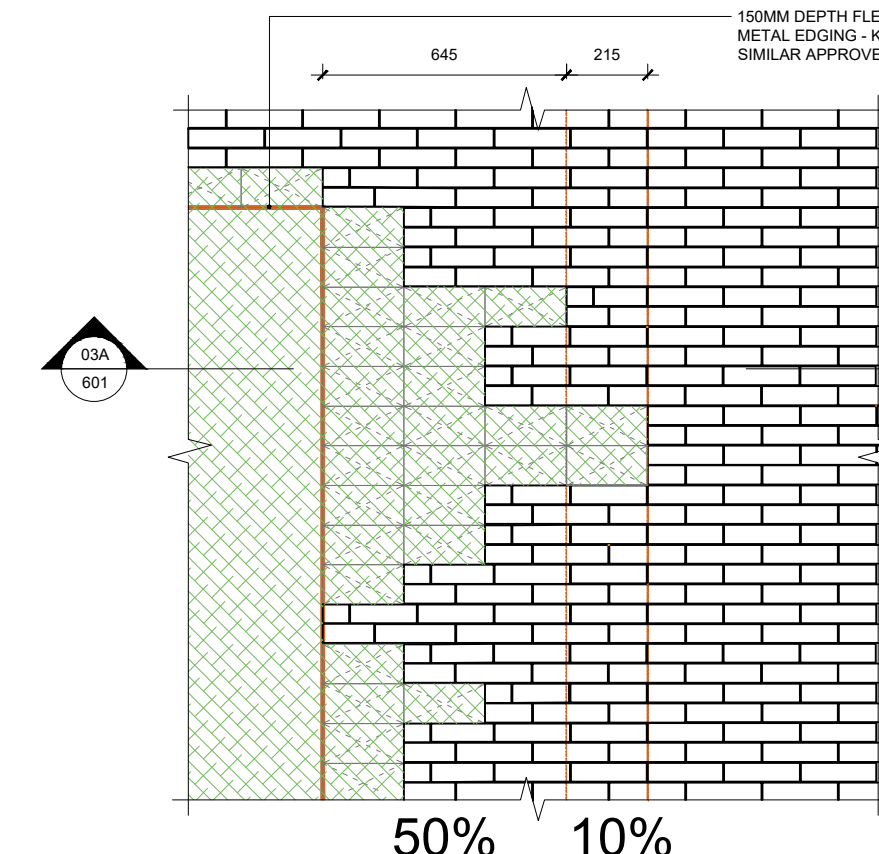


03B
601
ET03 - PLANTING AGAINST GREEN BRICK
PLAN

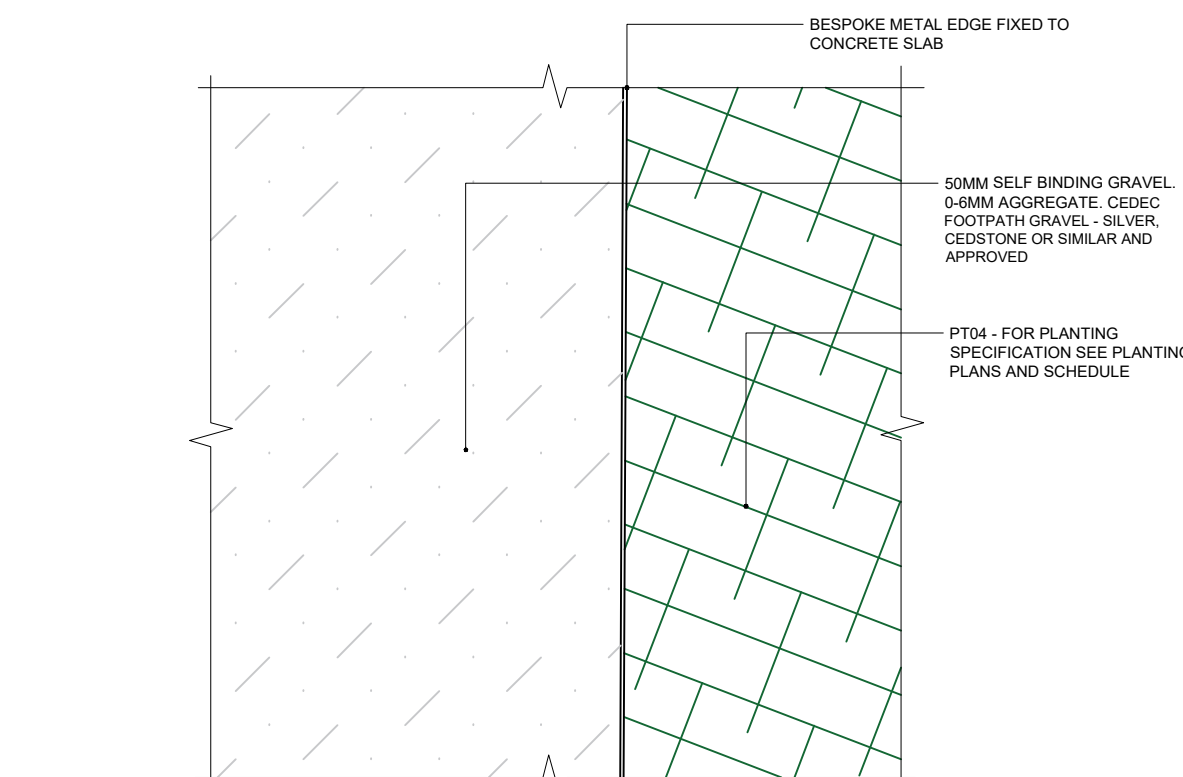


04B
601
ET04 - METAL EDGE FOR SELF BINDING GRAVEL
PLAN

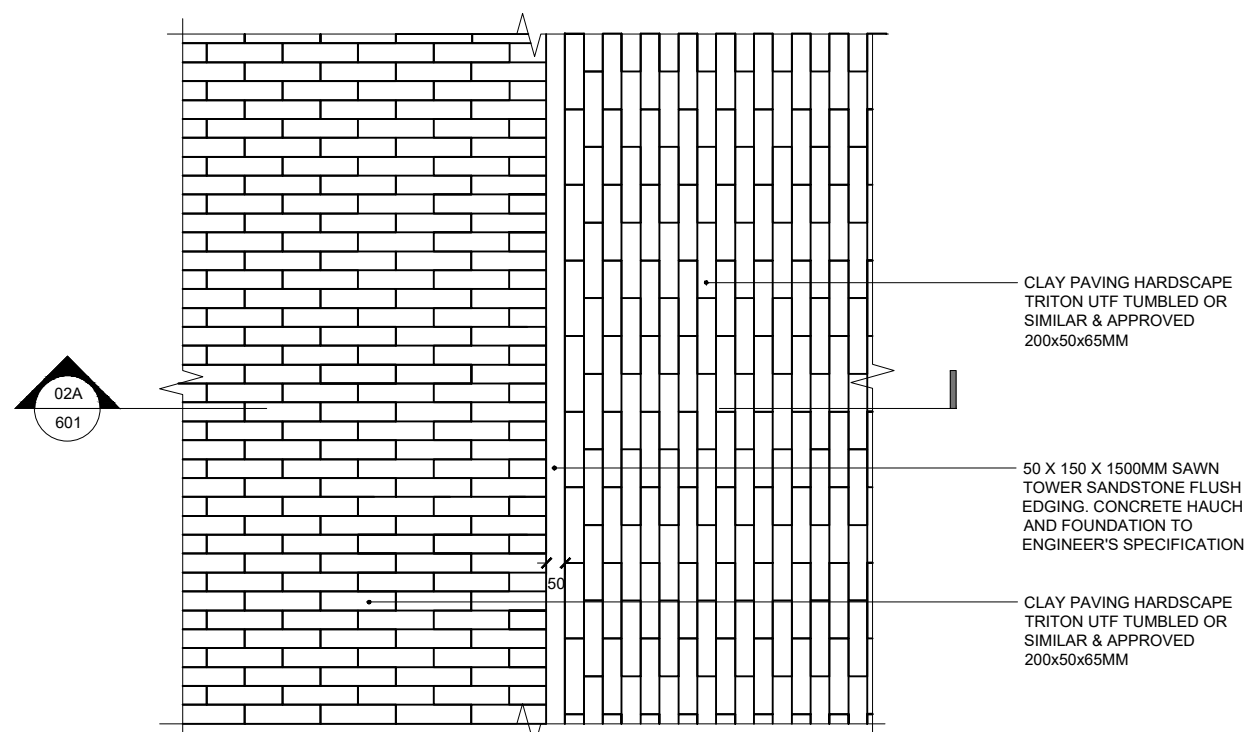


02C
601
ET02 - CLAY PAVING AGAINST CLAY PAVING
PLAN

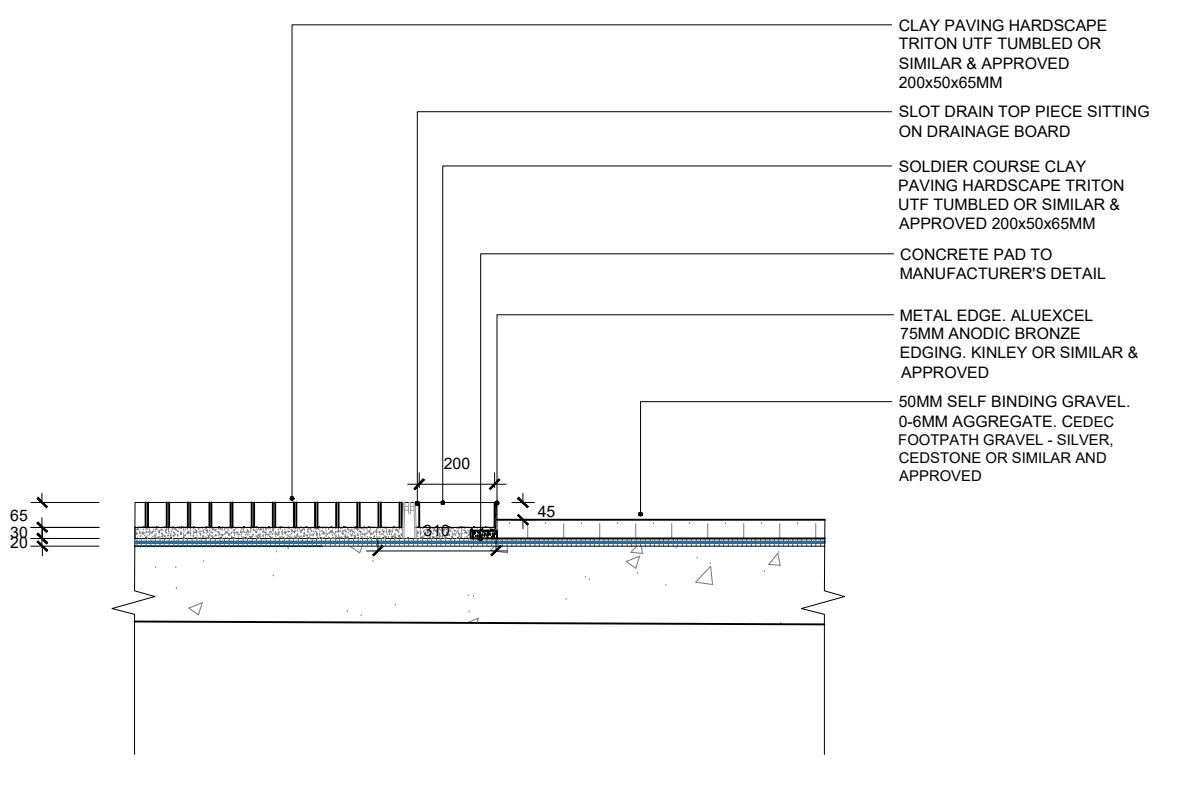


06A
601
METAL EDGE FOR CLAY PAVING AND SELF BINDING GRAVEL
SECTION

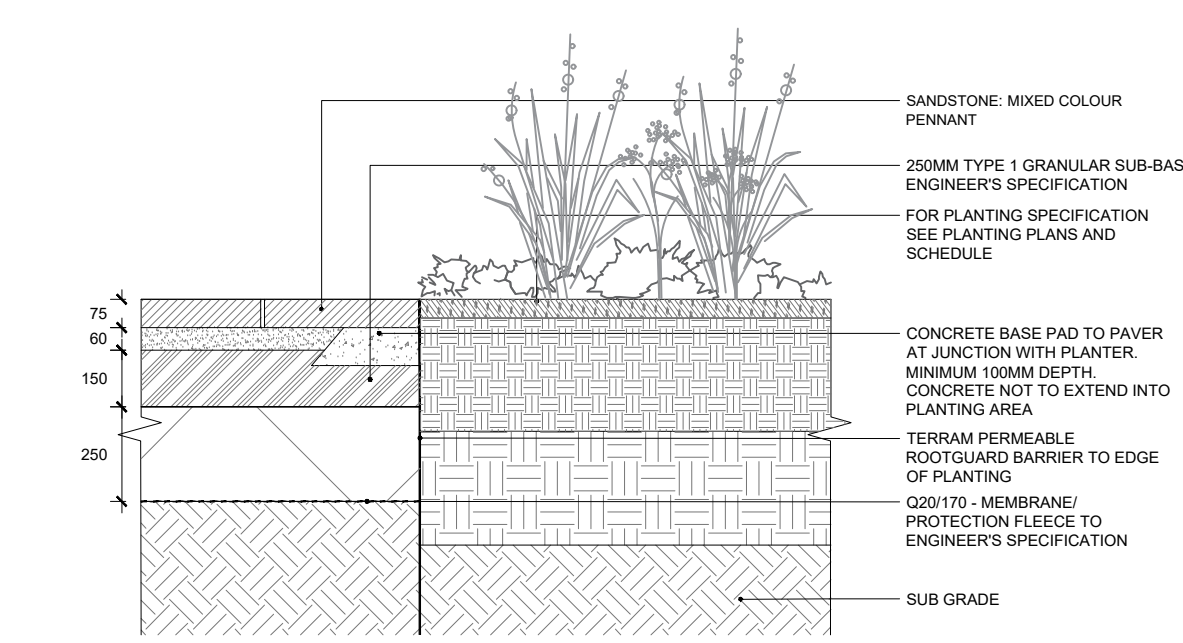


07A
601
EDGE TO PLANTING AGAINST SANDSTONE
SECTION

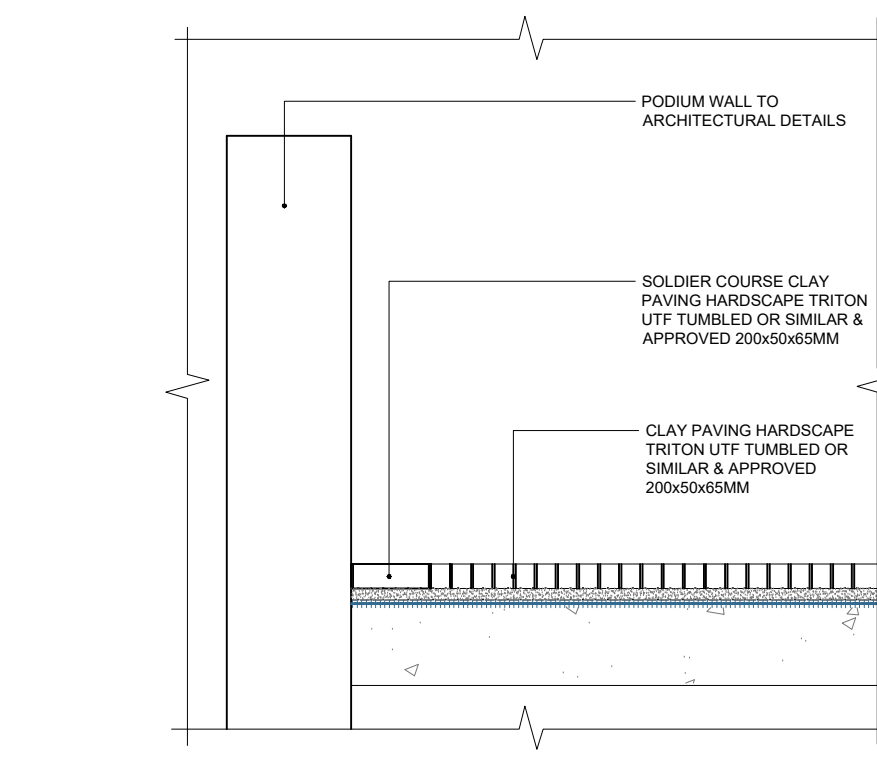

05
601
SOLDIER COURSE CLAY PAVING PODIUM PERIMETER
SECTION

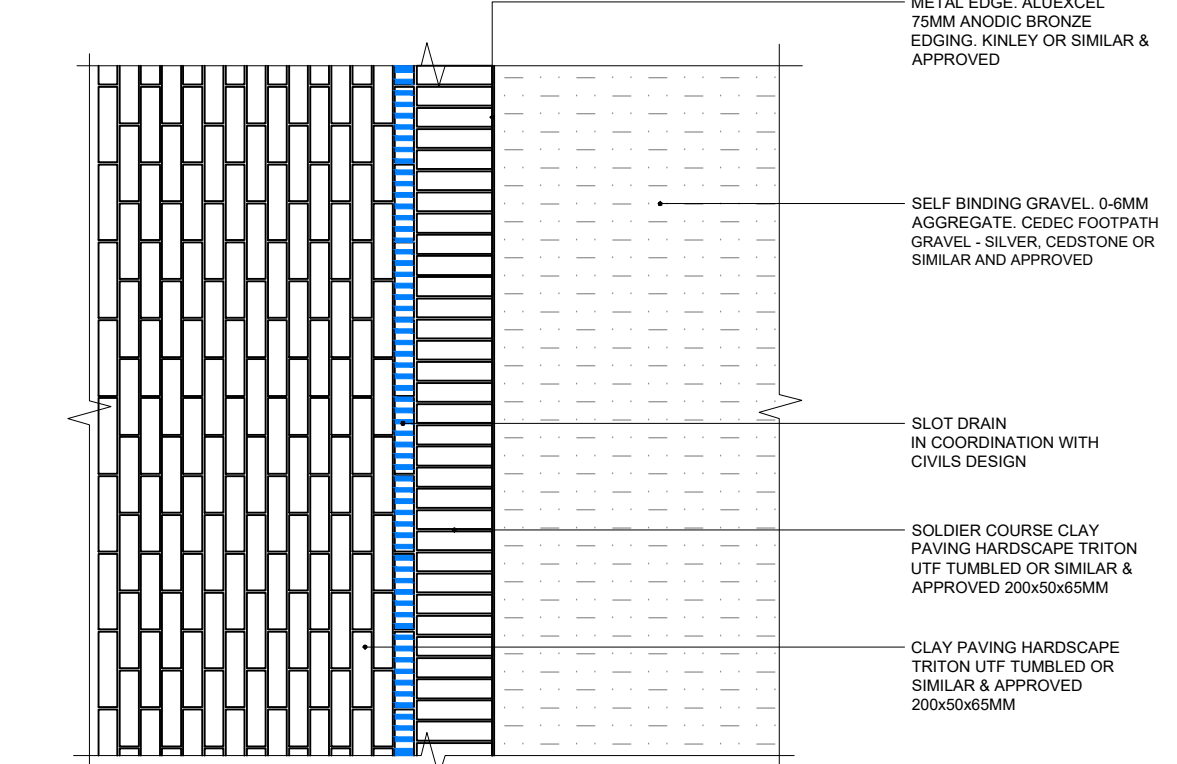

06B
601
METAL EDGE FOR CLAY PAVING AND SELF BINDING GRAVEL
PLAN

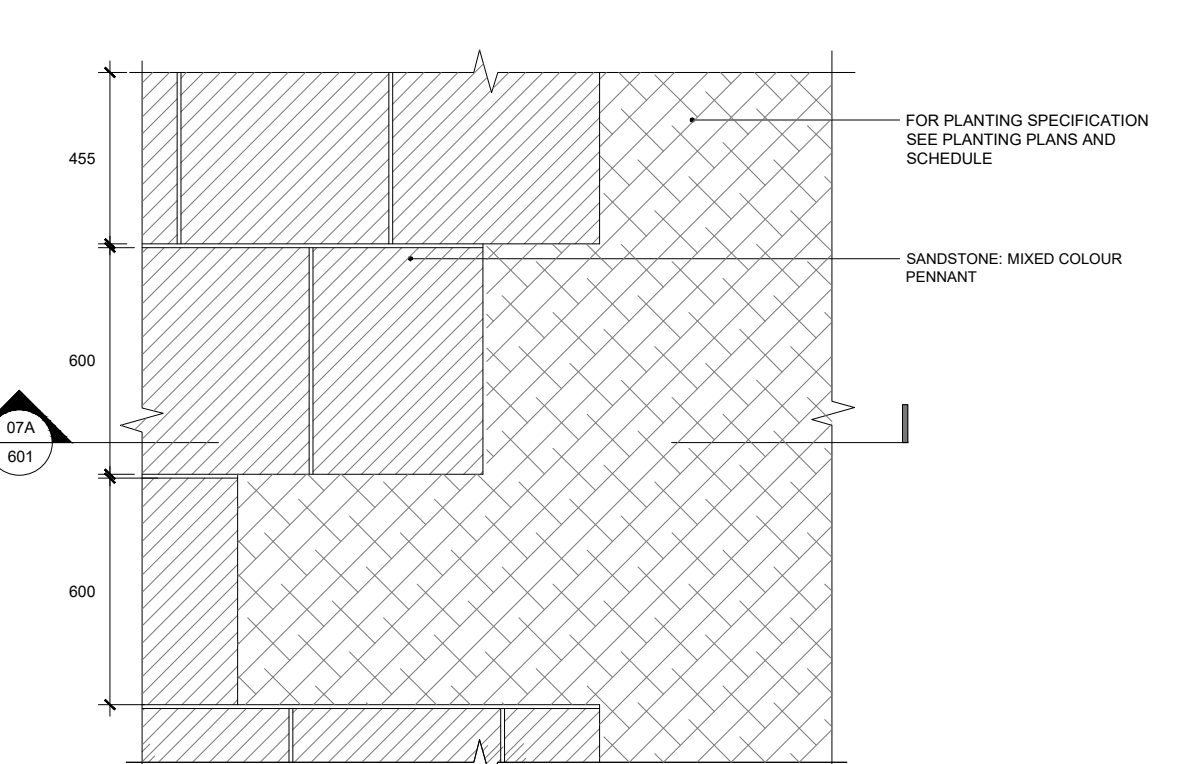

07B
601
EDGE TO PLANTING AGAINST SANDSTONE
PLAN

No dimensions are to be scaled from this drawing. All dimensions are to be checked on site. Area measurements for indicative purposes only.

This drawing is the property of Exterior Architecture Ltd. No part of the drawing may be reproduced in any manner without permission from Exterior Architecture Ltd.

Client
CAPITAL +
CENTRIC

----	----	----
T03	STAGE 4 UPDATE	27.02.2024
T02	UPDATES	22.11.2023
T01	STAGE 4 ISSUE	20.11.2023
Rev	Description	Date

EXTERIOR
ARCHITECTURE

LONDON
Unit 17.1, The Leather Market, 11-13 Weston Street, London, SE1 3ER
MANCHESTER
Studio 537, The Royal Exchange, St Anns Square, Manchester, M2 7DH
E-MAIL office@exteriorarchitecture.com
WEB www.exteriorarchitecture.com

Project title
TALBOT MILL

Drawing title
KERB AND EDGING DETAILS

Issued By Manchester
Scale 1:20 @ A1
Status STAGE 4
Date 27.02.2024
T: 0161 850 8101
Drawn EXA
Checked SL
Approved SPL

Drawing number
2237-EXA-ZZ-ZZ-DR-L-00601

Revision
T03