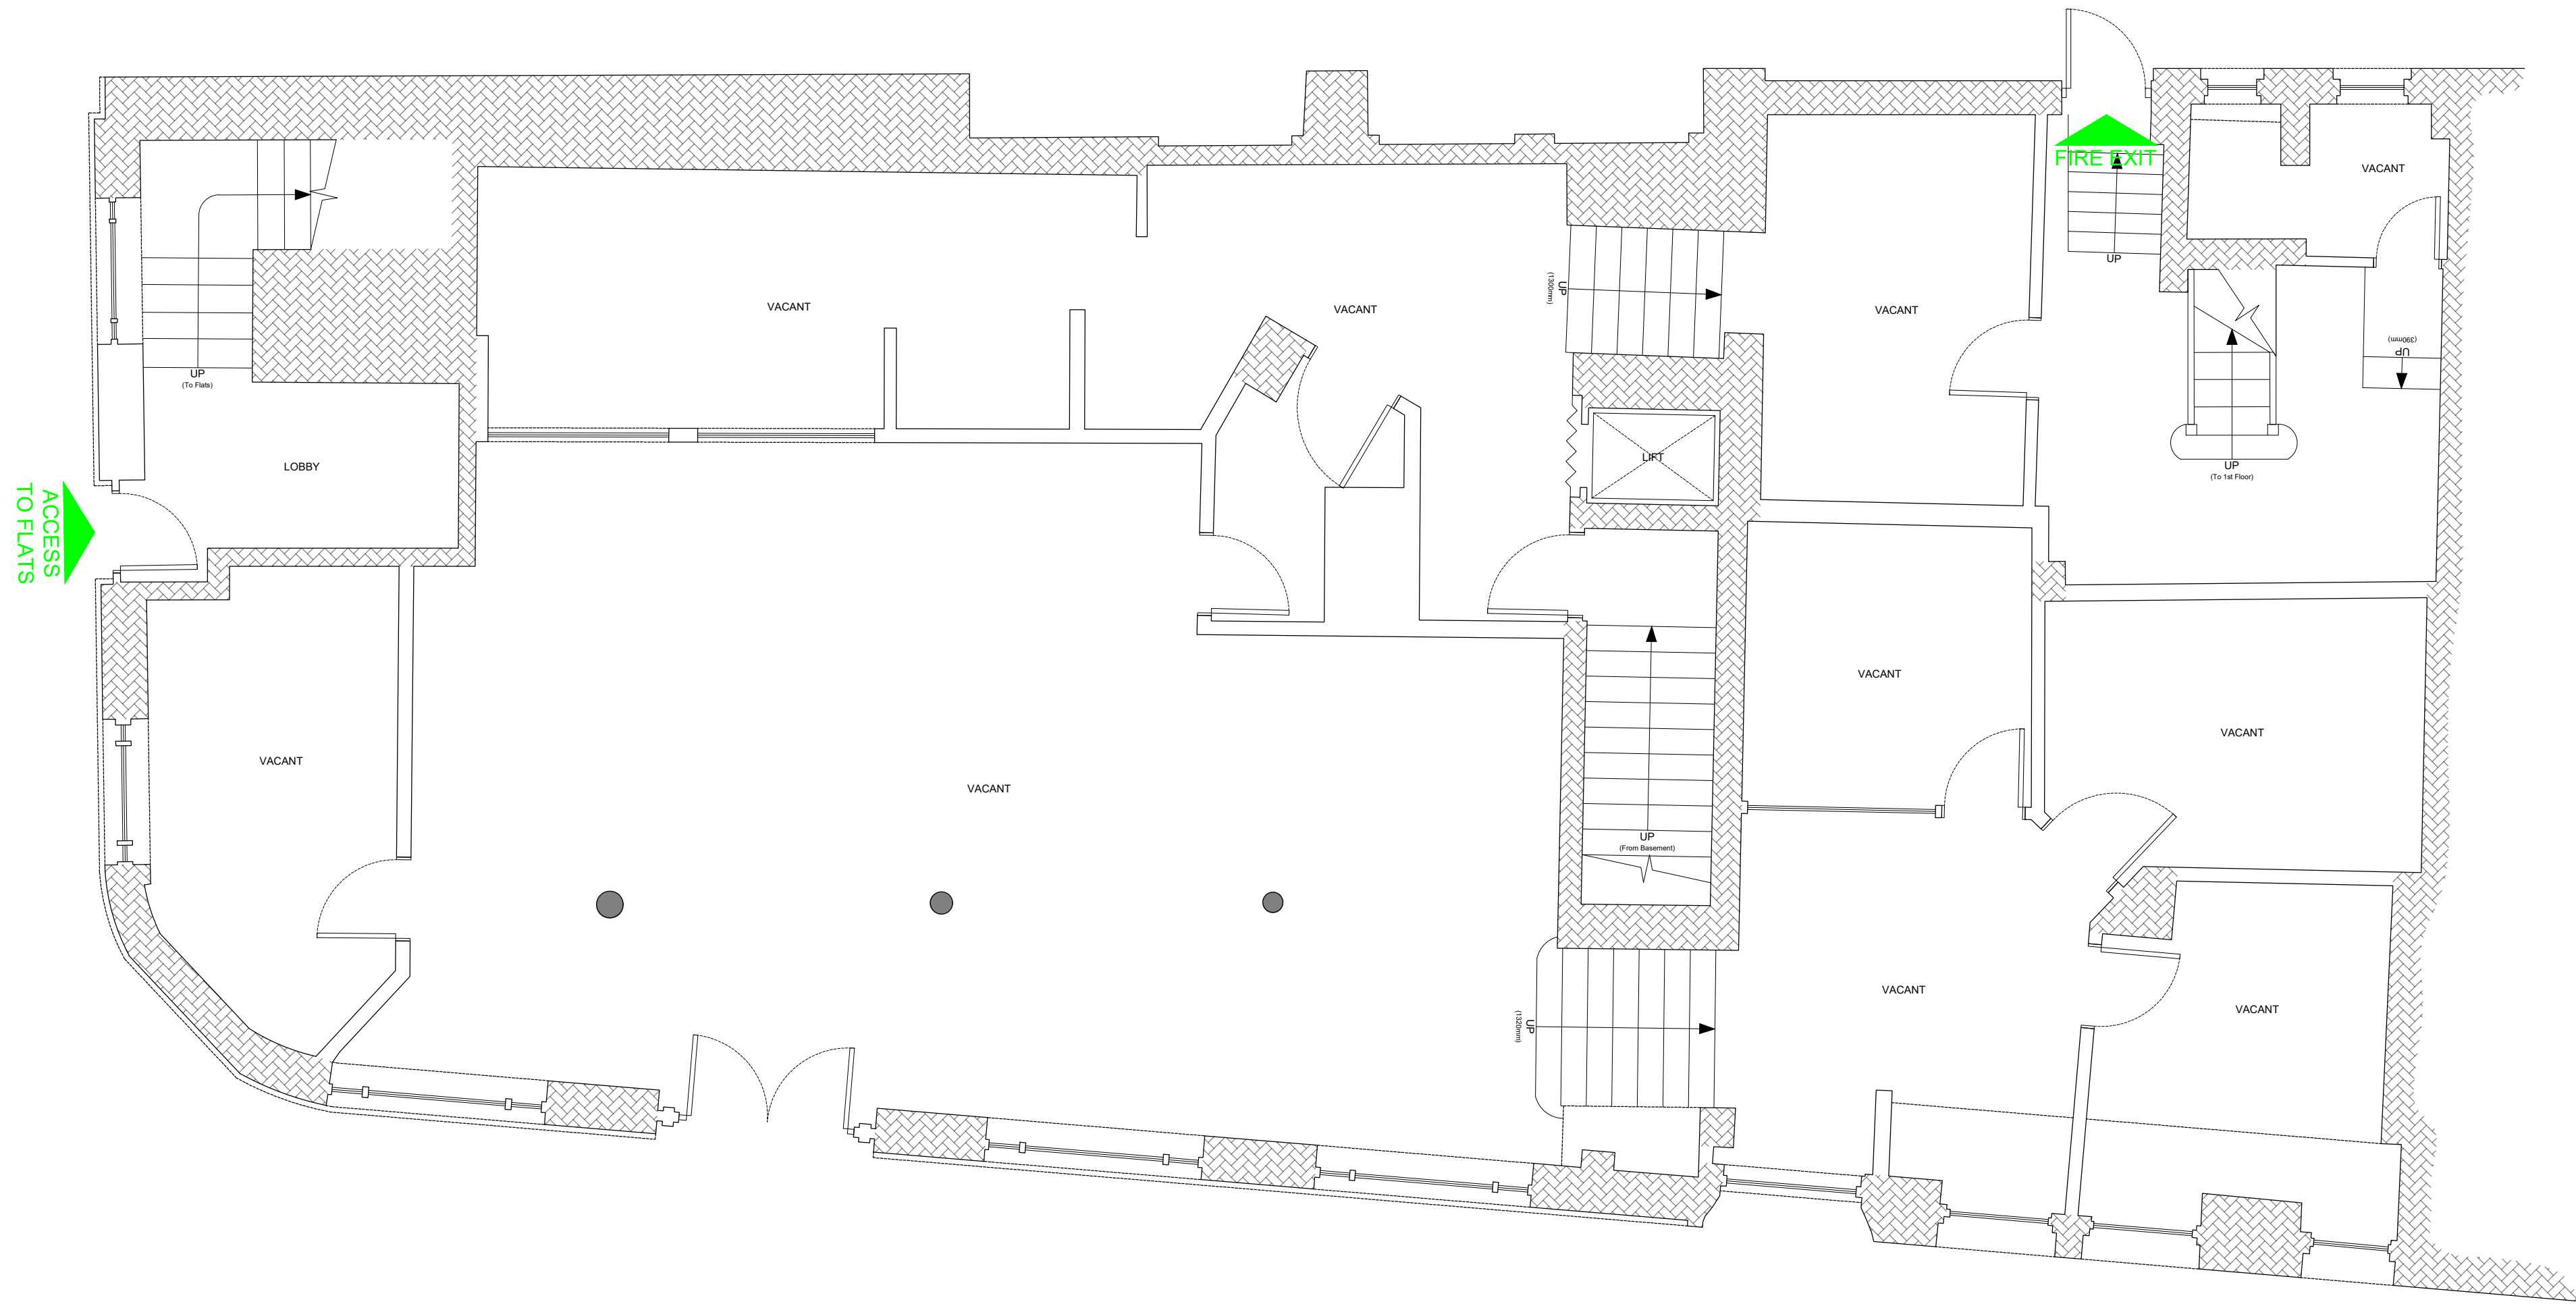


EXISTING GROUND FLOOR GENERAL ARRANGEMENT PLAN

A1 DRAWING

REVISIONS

SURVEY

FIT OUT TYPE

PROJECT

ADMIRAL CASINO
90 PORTLAND STREET
MANCHESTER
M1 4QT

DESCRIPTION

EXISTING GROUND FLOOR
GENERAL ARRANGEMENT PLAN

DRAWN BY

S.R.B.

SCALE

1:50 @ A1

DATE

13/06/25

DRAWING No.

NEW-EX-02

REVISION

-



COPYRIGHT IS RESERVED BY LUXURY LEISURE AND IS ISSUED ON THE CONDITION THAT IT IS NOT
COPIED OR DISCLOSED BY OR TO ANY UNAUTHORISED PERSONS WITHOUT PRIOR CONSENT FROM
LUXURY LEISURE.
THIS DRAWING SHOULD NOT BE SCALED. THE CONTRACTOR SHOULD CHECK ALL DIMENSIONS ON
SITE. ANY ERROR OR OMISSION SHOULD BE REPORTED TO LUXURY LEISURE.