
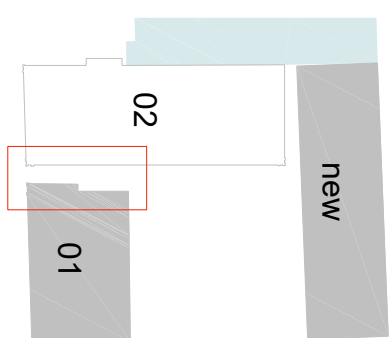
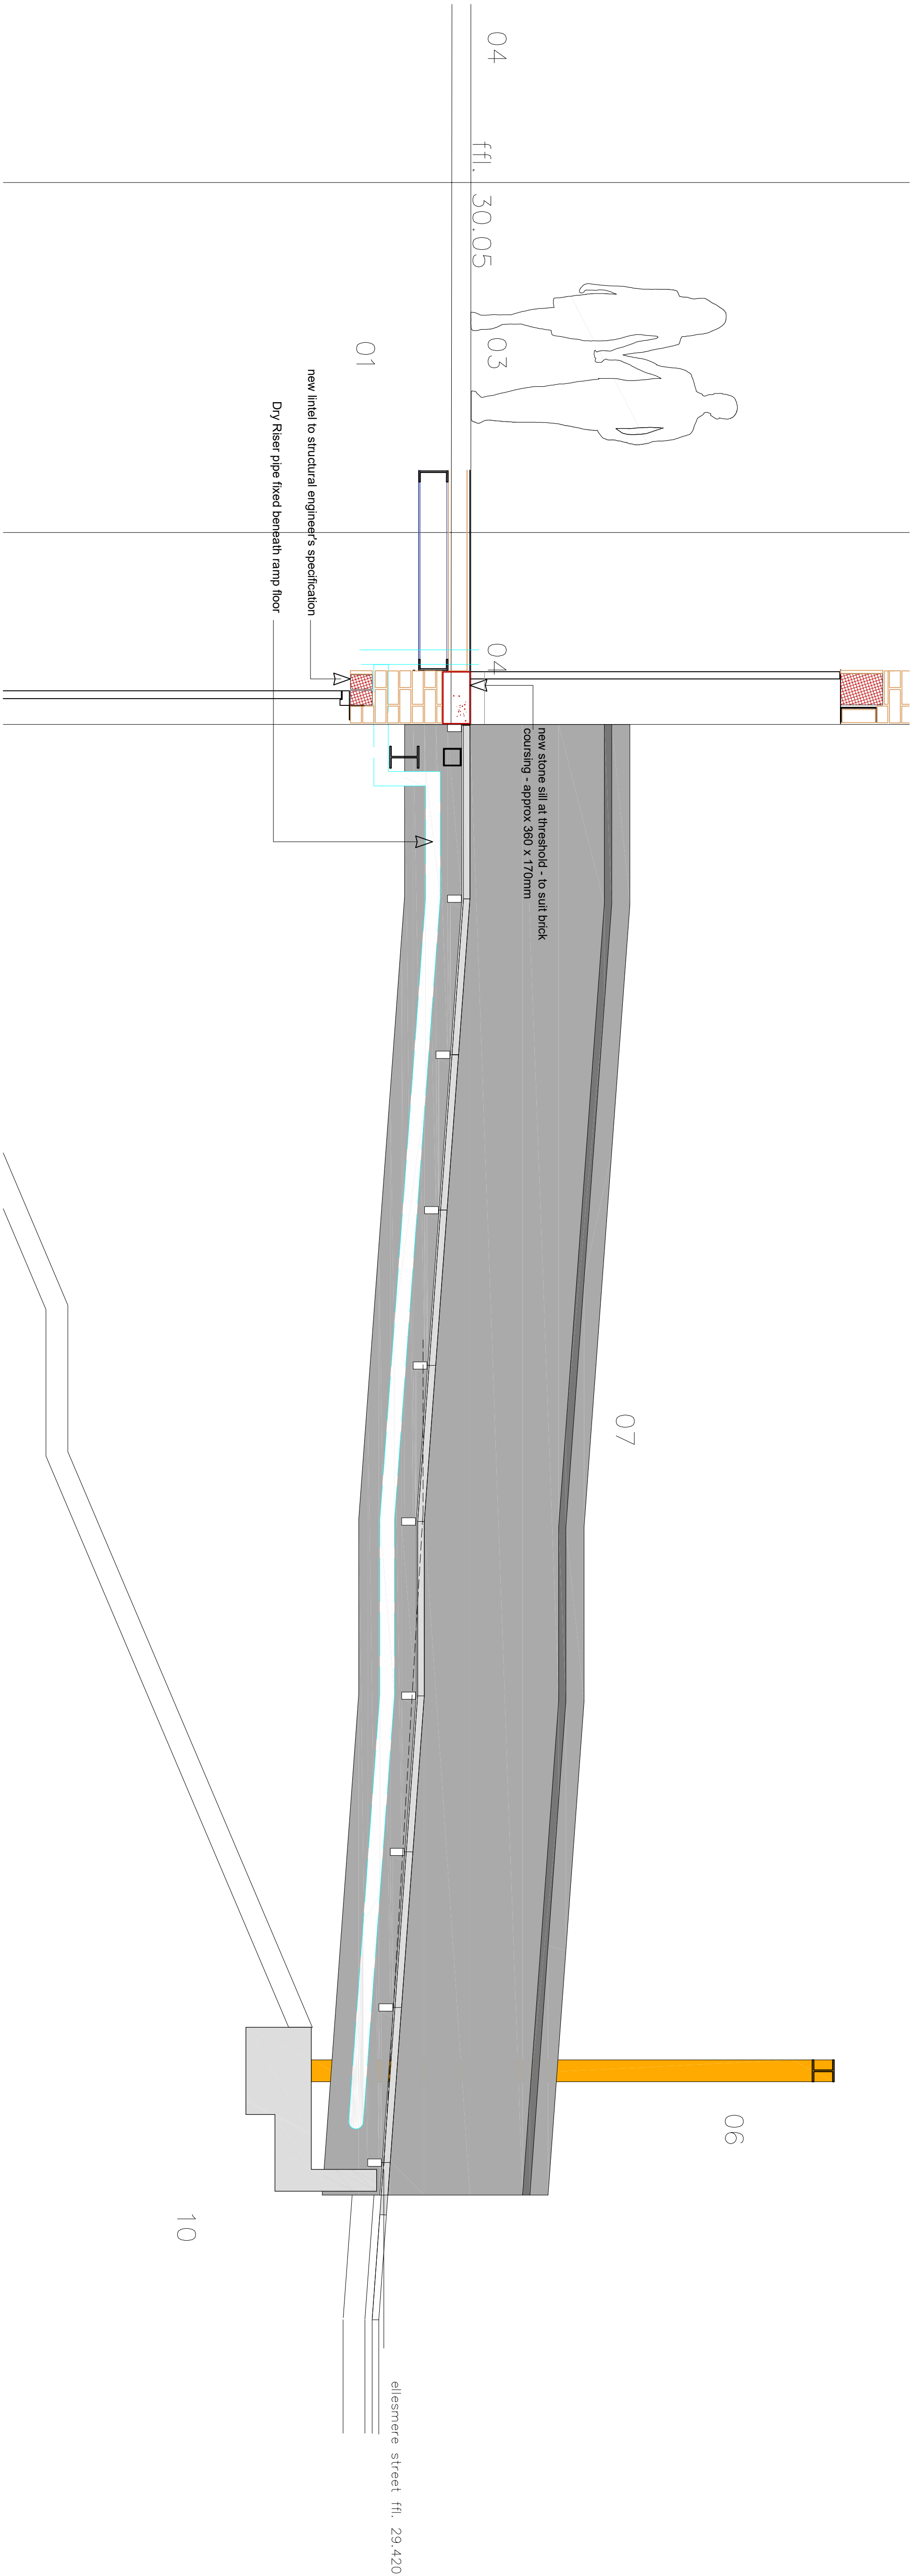


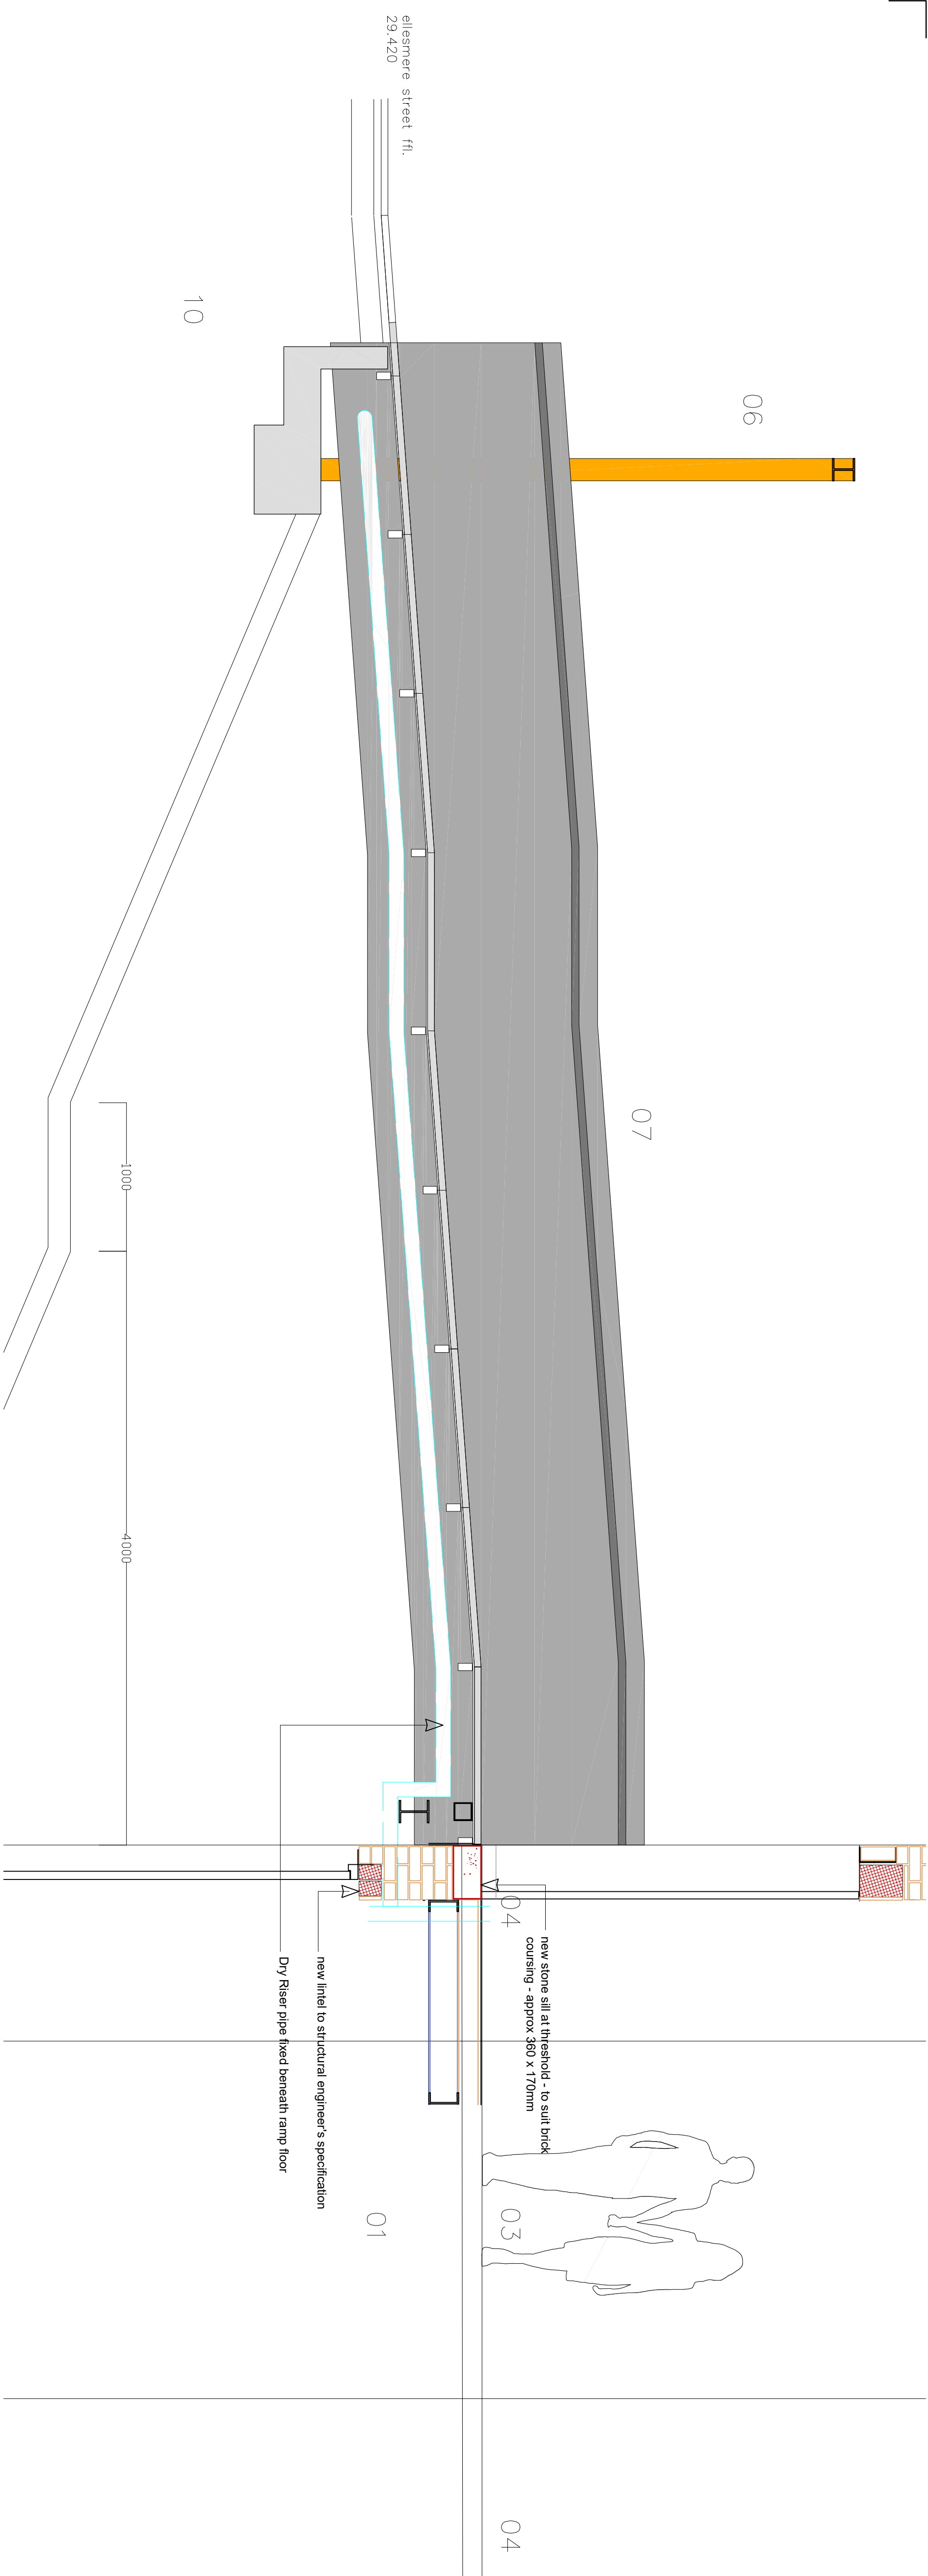

- 01 steel - as per design and specification
- 02 steel plate balustrade fixed to its steel - as per design and specification
- 03 proposed floor in retained core to as design
- 04 low level continuous led lighting strip
- 05 installed flush with grating
- 06 planter
- 07 entrance portal
- 08 handrail - as per design and specification
- 09 handrail with integrated underneath continuous led lighting strip
- 10 electrical supply fed with conduit fixed to inside face of steel frame - cable to them and via stub connection from the portal frame to bridge balustrade concealing it from view
- 11 glass screen fixed to concrete retaining wall
- 12 access control - refer to m+e design and specification
- 13 retaining wall
- 14

references

for plan drawings ref:
TM-SKM-M1-ZZ-DR-A-00-140 - 145 series

notes

shedkm grid based on aligning to existing beam + column structure at level 00
note, structural alignment difference i.e. column placement from floor to floor
common datum + setting out grid to be agreed with main contractor + structural
engineer prior to construction

existing building survey based on SEF survey information from 2017-2018 initial survey was undertaken prior to tenant eviction following removal of tenants, additional follow up surveys were conducted and added to plan information

no further survey has been undertaken following soft strip of services and removal of internal partitions etc... (completed 2019)

[illegible]