


Scale Bars to be used as guidance only - refer to sheet size below									
1:100	mm	1000	2000	3000	4000	5000	6000	7000	8000
1:200	mm	1000	2000	3000	4000	5000	6000	7000	8000
1:500	m	10	20	30	40	50	60	70	80
1:1250	m	10	30	50	70	90	110	130	150


Notes:
Drawings are based on survey data and may not accurately represent what is physically present.
Do not scale from this drawing. All dimensions are to be verified on site before proceeding with the work.
All dimensions are in millimeters unless noted otherwise.
Purcell shall be notified in writing of any discrepancies.

1 Lead flat roof junction with slate roof

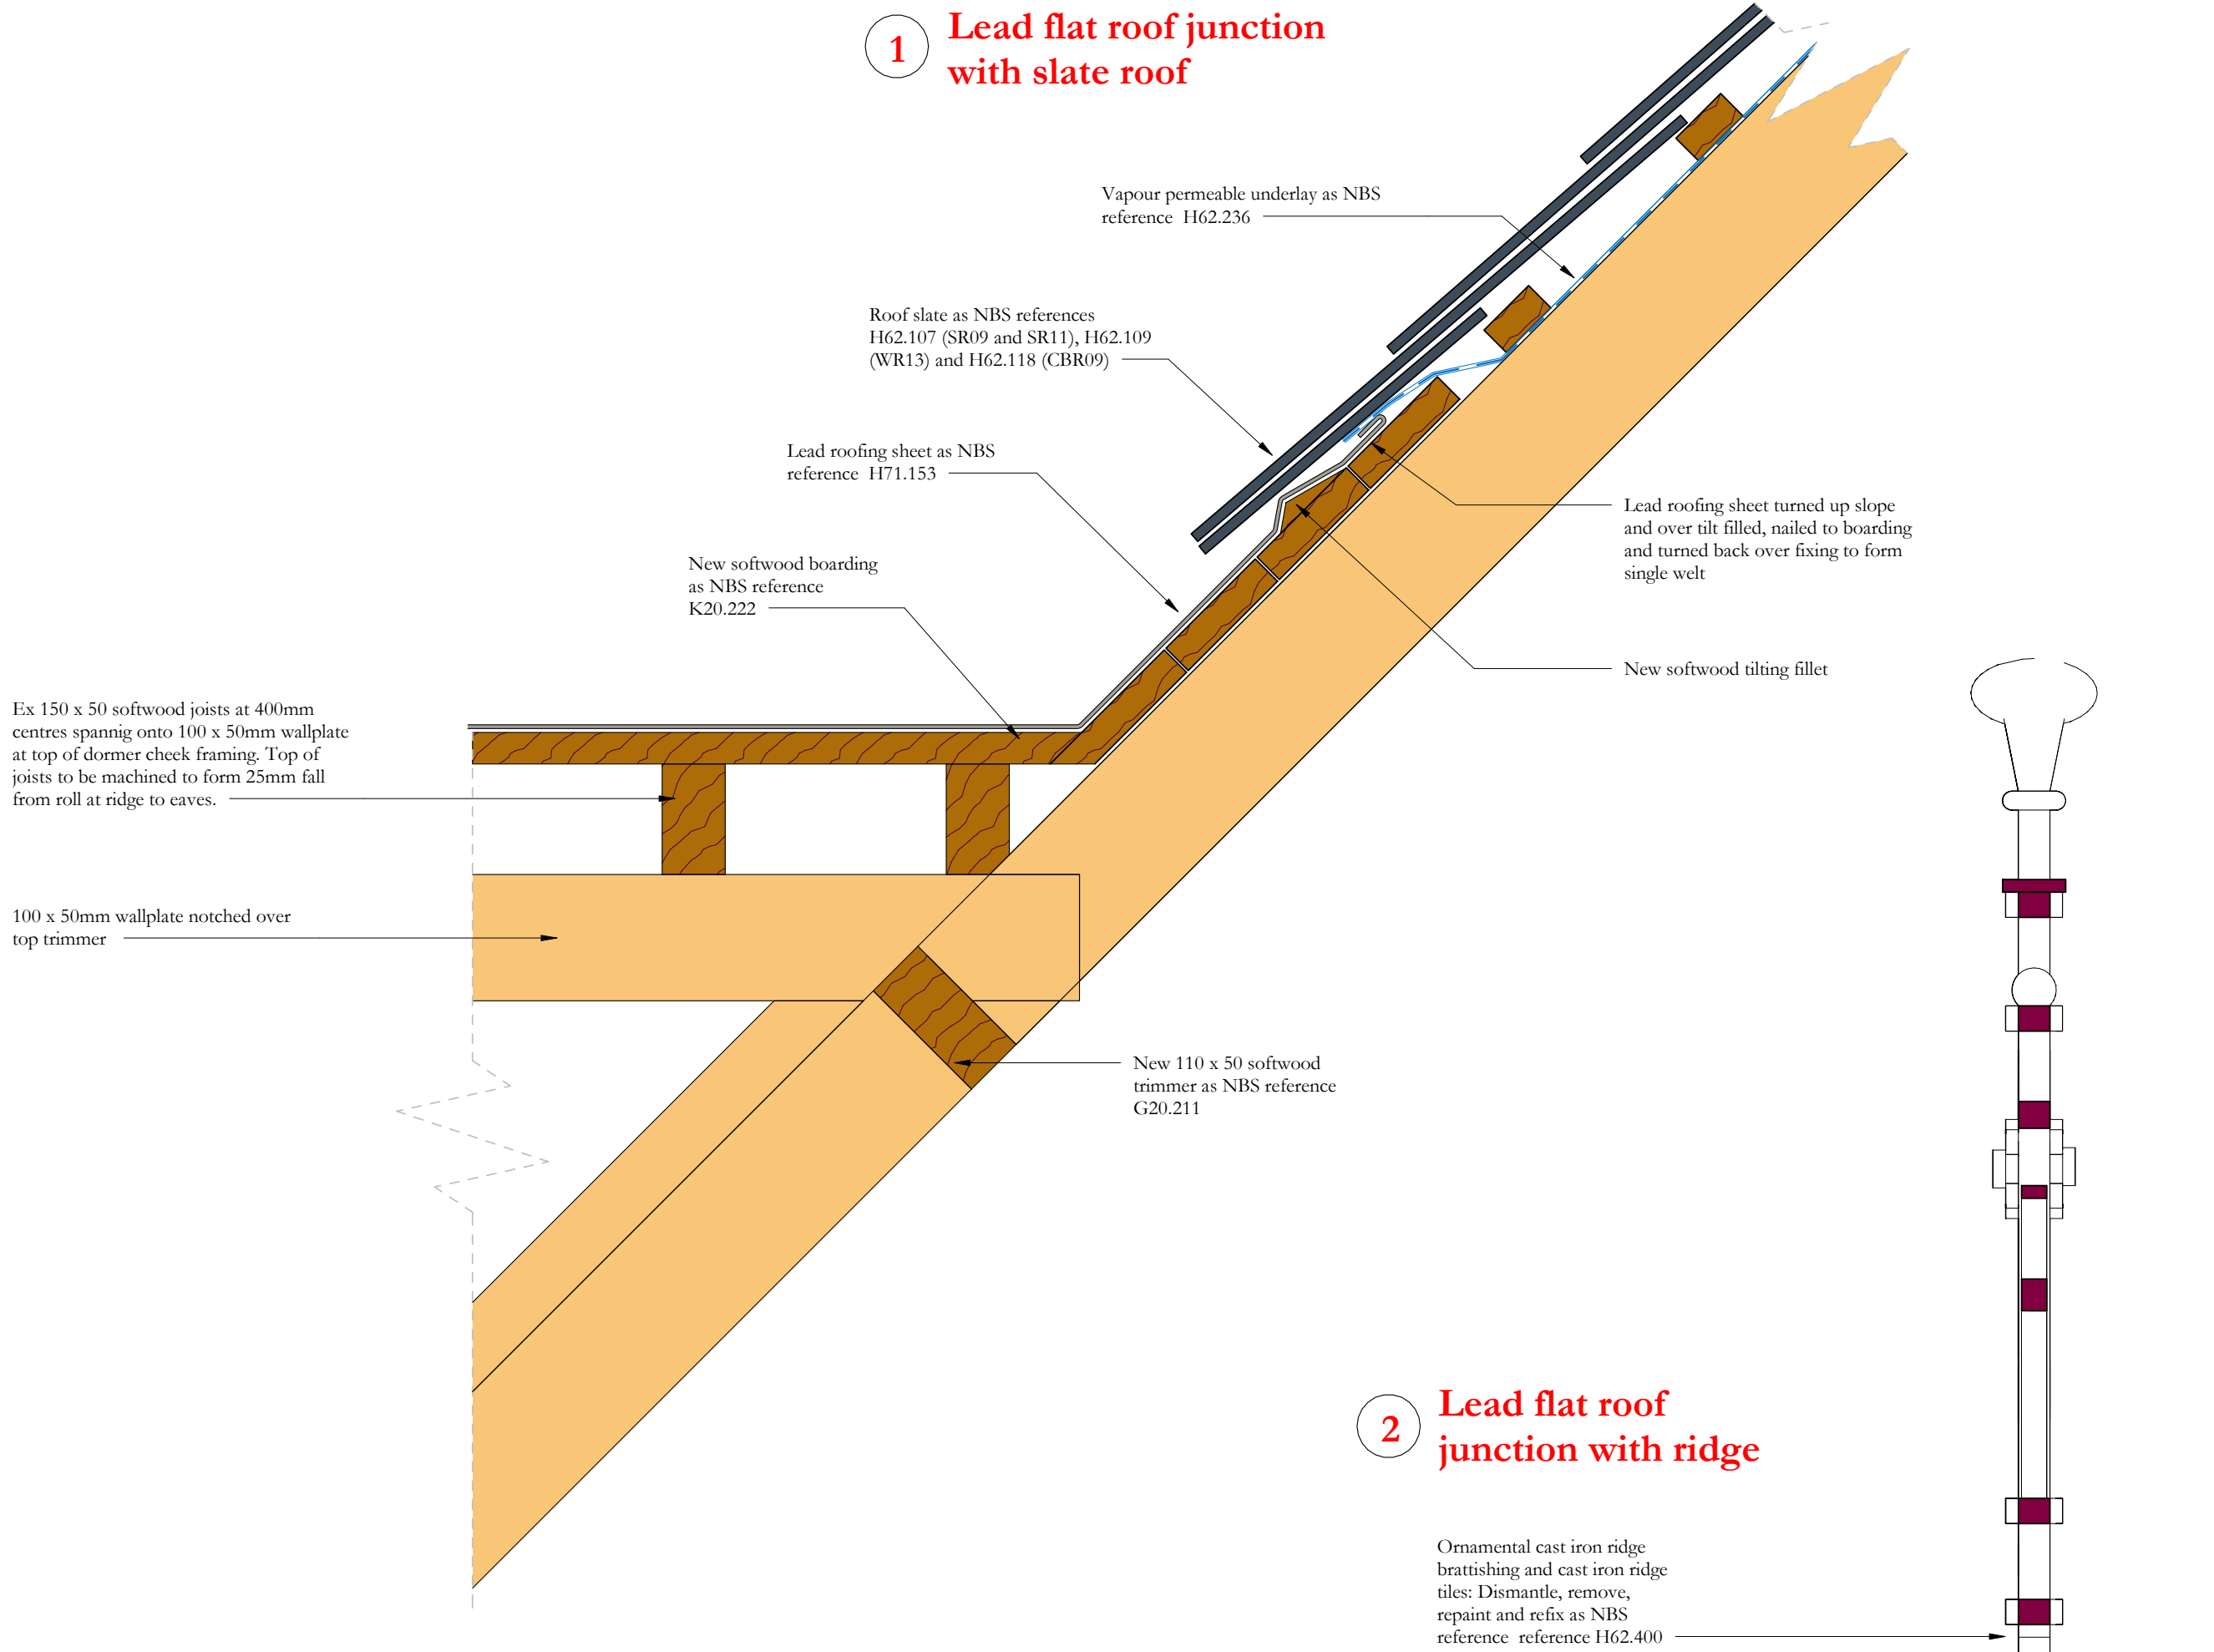

2 Lead flat roof junction with ridge

3 Lead flat roof verge detail

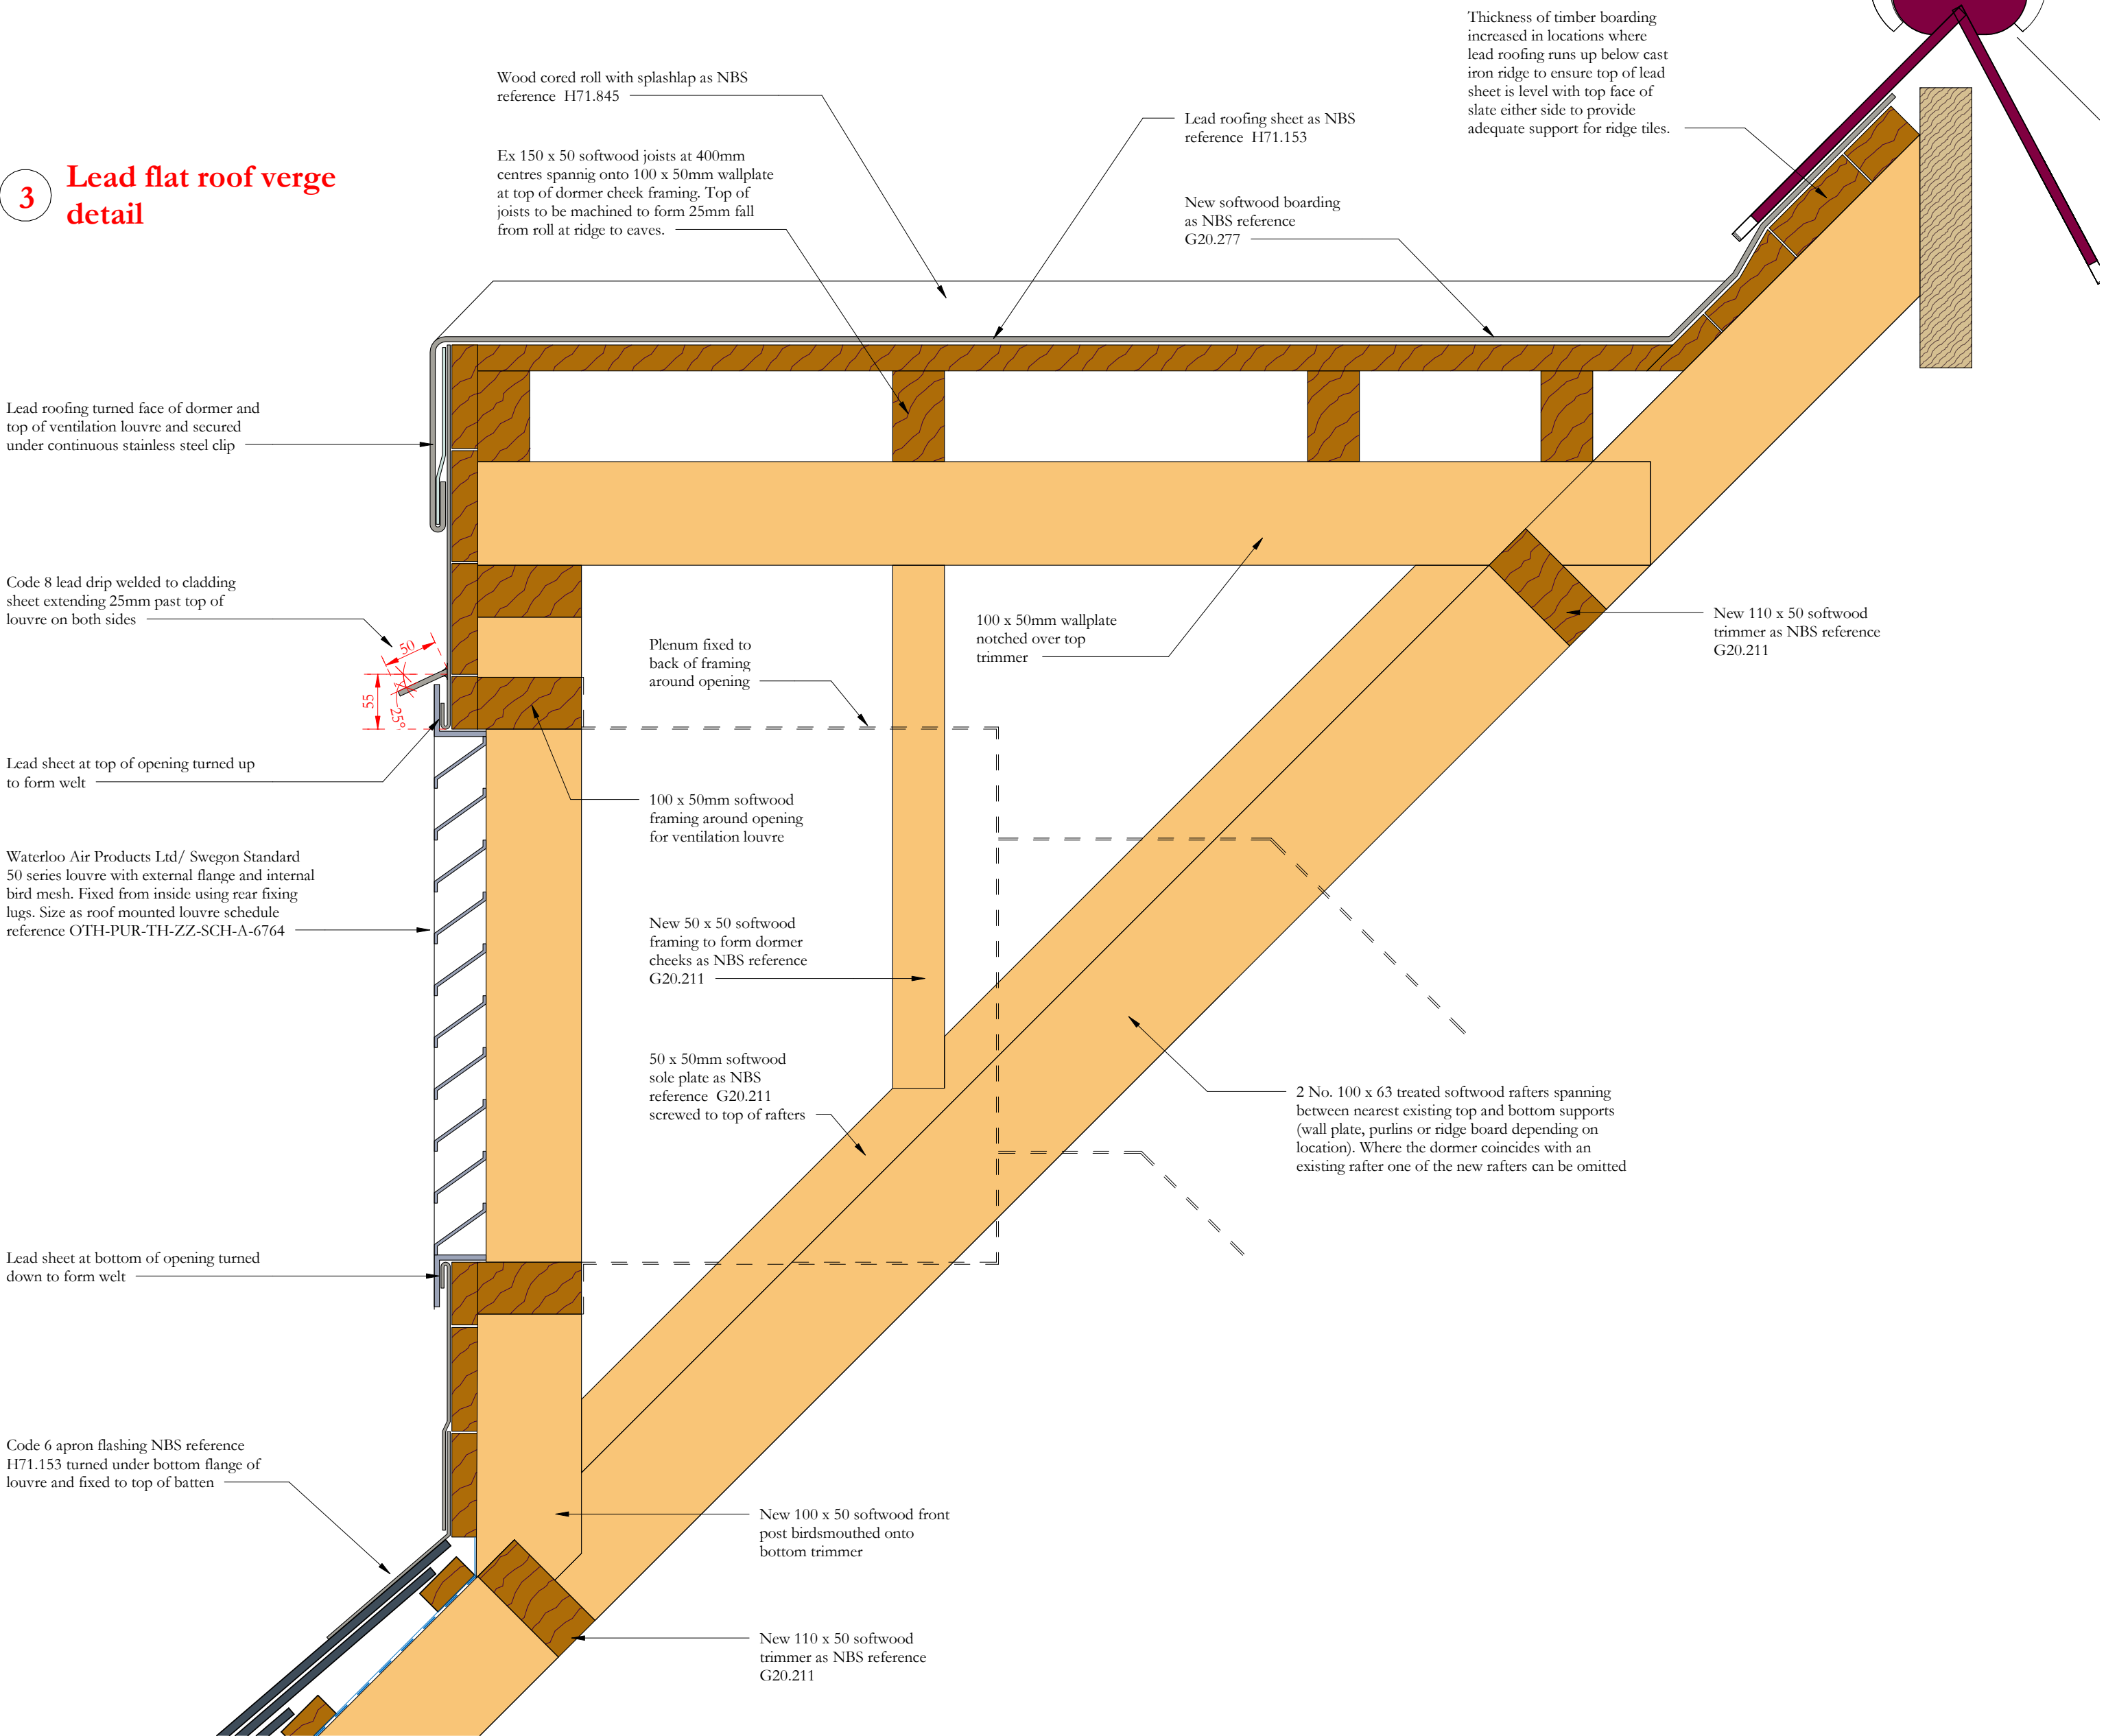

Revision 03:
Double rafters shown at each side of trimmed opening as Ramboll detail. Reference to louvre schedule added to notes. Location of louvre in front opening amended and lead drip shown above louvre

Revision 02:
Drawing reissued as previous revision had top half cropped off

Revision 01:
Scale bar added. Status updated to S4 Construction.

03	18/09/2023	JC	GR	See note in revision cloud
02	12/04/2021	GR	TK	See note in revision cloud
01	04/01/2021	JC	GR	See note in revision cloud
-	09/12/2019	JC	GR	First Issue
ISSUE	DATE	APPROVED	DRAWN	DESCRIPTION



Project Office, Town Hall, MANCHESTER M60 2L1
+44 (0) 7970 097 432
www.purcelluk.com

PROJECT STATUS RIBA Stage 5

CLIENT Manchester City Council

PROJECT Our Town Hall

DRAWING TITLE Detail of lead covered dormer for ventilation louvre. Sheet 2

SIZE & SCALE A1: 1 : 5

DRAWING STATUS S4 Construction

JOB NUMBER 236959

DRAWING NO. OTH-PUR-TH-RF-DWG-A-7029 03

© PURCELL 2019. PURCELL IS THE TRADING NAME OF PURCELL ARCHITECTURE LTD.

18/09/2023 12:06:22

SCALE BAR

1 to 5

