


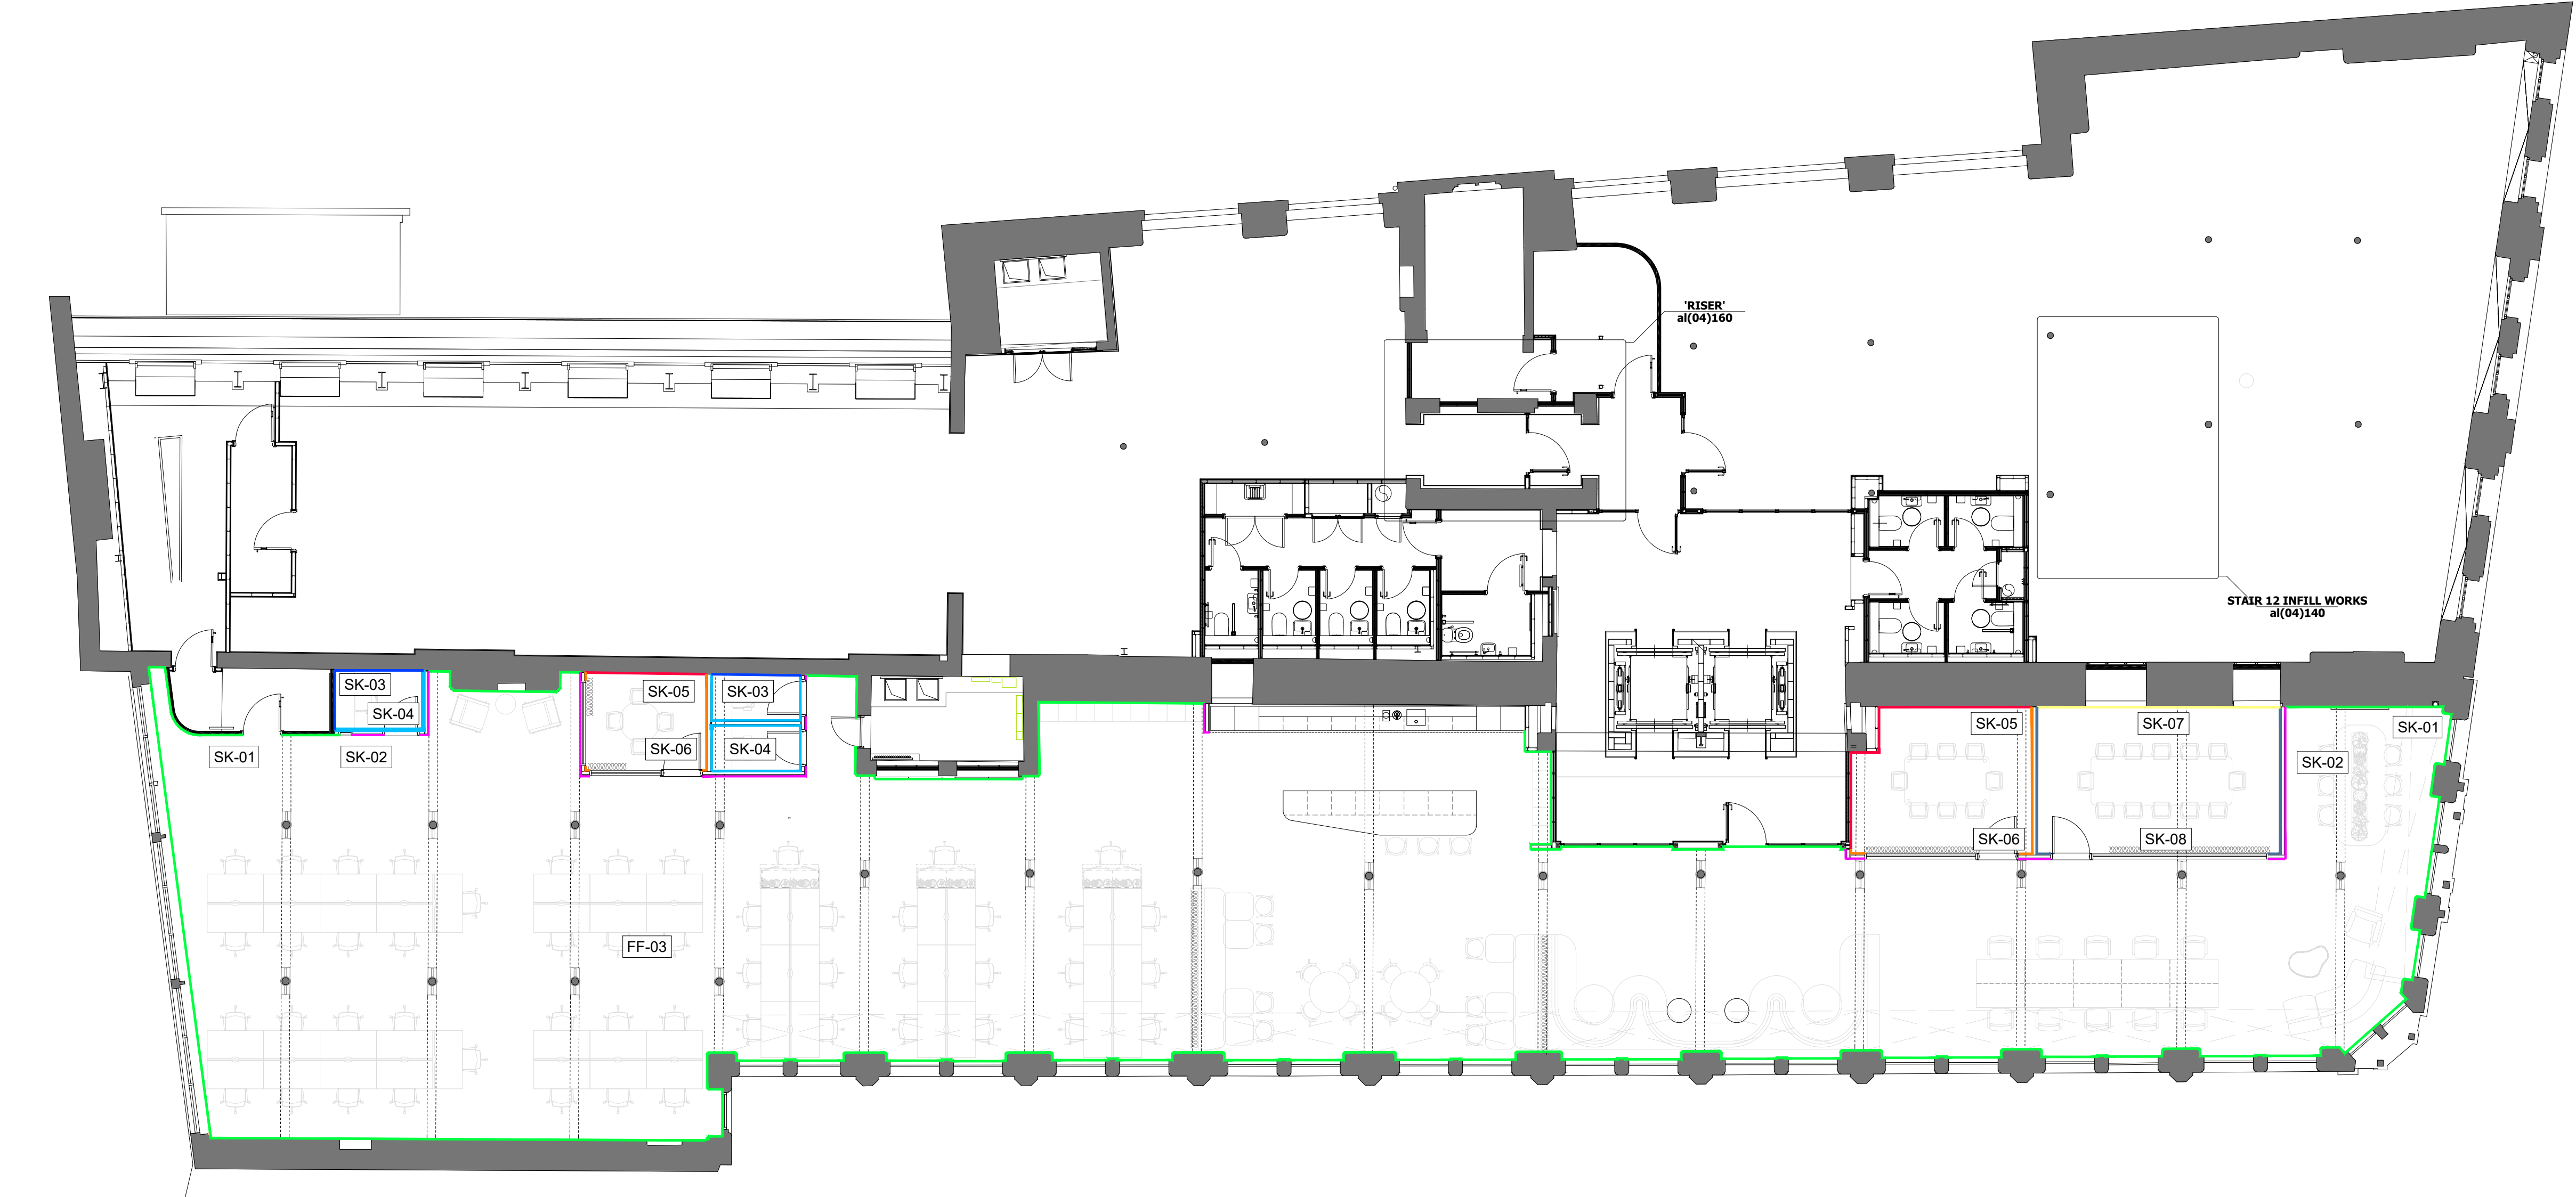

01 SEVENTH FLOOR SUITE 7.00 SKIRTING FINISHES PLAN
647 SCALE - 1:100 @ A1 AS PROPOSED

SKIRTING FINISHES KEY

LEGEND	REFERENCE	SPECIFICATION	COMMENTS
SKIRTING FINISHES			
<div></div>	SK01	EXISTING SKIRTING: PAINT FINISH SPEC: CROWN TRADE CLEAN EXTREME - COLOUR TO MATCH - FARROW & BALL - BLACK BLUE NO.95	CONTRACTOR TO ALLOW FOR ANY MAKING GOOD TO PROVIDE FINISHED STANDARD
<div></div>	SK02	PROPOSED SKIRTING: PAINT FINISH SPEC: CROWN TRADE CLEAN EXTREME - COLOUR TO MATCH - FARROW & BALL - BLACK BLUE NO.95	PROPOSED SKIRTING TO MATCH EXISTING PROFILE AND SPECIFICATION
<div></div>	SK03	EXISTING SKIRTING: PAINT FINISH SPEC: CROWN TRADE CLEAN EXTREME - COLOUR TO MATCH - COAT PAINTS-HEIR BRUSH	CONTRACTOR TO ALLOW FOR ANY MAKING GOOD TO PROVIDE FINISHED STANDARD
<div></div>	SK04	PROPOSED SKIRTING: PAINT FINISH SPEC: CROWN TRADE CLEAN EXTREME - COLOUR TO MATCH - COAT PAINTS-HEIR BRUSH	PROPOSED SKIRTING TO MATCH EXISTING PROFILE AND SPECIFICATION
<div></div>	SK05	EXISTING SKIRTING: PAINT FINISH SPEC: CROWN TRADE CLEAN EXTREME - COLOUR TO MATCH - LITTLE GREENE-SLAKED LIME MILD	CONTRACTOR TO ALLOW FOR ANY MAKING GOOD TO PROVIDE FINISHED STANDARD
<div></div>	SK06	PROPOSED SKIRTING: PAINT FINISH SPEC: CROWN TRADE CLEAN EXTREME - COLOUR TO MATCH - LITTLE GREENE-SLAKED LIME MILD	PROPOSED SKIRTING TO MATCH EXISTING PROFILE AND SPECIFICATION
<div></div>	SK07	EXISTING SKIRTING: PAINT FINISH SPEC: CROWN TRADE CLEAN EXTREME - H8120V	CONTRACTOR TO ALLOW FOR ANY MAKING GOOD TO PROVIDE FINISHED STANDARD
<div></div>	SK08	PROPOSED SKIRTING: PAINT FINISH SPEC: CROWN TRADE CLEAN EXTREME - H8120V	PROPOSED SKIRTING TO MATCH EXISTING PROFILE AND SPECIFICATION

- CONTRACTOR TO MAKE ALLOWANCE FOR LEVELLING SCREED TO ALL AREAS TO ENSURE FLUSH WITH ENTRANCE THRESHOLD.
- ALL FINISHES TO HAVE A CLASS 0 FIRE RATING
- ANY DISCREPANCIES, OMISSIONS OR CLASHES MUST BE BROUGHT TO THE ATTENTION OF THE PROJECT ARCHITECT BEFORE PROCEEDING WITH ANY WORK IN QUESTION.
- CONTRACTOR SHALL BE RESPONSIBLE FOR ALL QUANTITIES AND DIMENSIONS
- CONTRACTOR TO NOTIFY PROJECT ARCHITECT IF ANY MOVEMENT OR EXPANSION JOINTS ARE REQUIRED RELATING TO SPECIFIED FLOOR FINISHES
- ALL PAINT MUST BE WATER BASED UNLESS SPECIFIED OTHERWISE
- PAINTED SURFACES SHALL RECEIVE ONE PRIME COAT AND TWO FINISHING COATS AS A MINIMUM OR AS REQUIRED TO ACHIEVE A UNIFORM COAT
- ALL FLOOR FINISH CHANGES SHALL OCCUR UNDER CENTRELINE OF DOOR IN CLOSED POSITION OR AT THE CENTRELINE OF AN OPENING WHERE NO DOOR OCCURS, UNLESS NOTED OTHERWISE
- ALL FINISHES SHALL BE INSTALLED IN STRICT ACCORDANCE WITH MANUFACTURER'S INSTRUCTIONS AND RECOMMENDATIONS FOR THE SPECIFIC SUBSTRATE.
- WALL PAINT FINISHES TO WETROOMS, WCs OR PREP AREAS TO HAVE SPECIALIST HYGIENIC EASY CLEAN FINISH UNLESS OTHERWISE SPECIFIED

02 SEVENTH FLOOR SUITE 7.00 SKIRTING FINISHES LEGEND
647 NTS AS PROPOSED

NOTES

DO NOT SCALE FROM THIS DRAWING.
ALL DIMENSIONS TO BE CHECKED ON SITE.
(DRAWINGS MAYBE SCALED FOR LOCAL AUTHORITY & PLANNING PURPOSE ONLY)
COPYRIGHT PROTECTED.

ORIGINAL A1

FOR PLANNING
DO NOT USE FOR CONSTRUCTION

CONSULTANT REFERENCES IN DRAWING:

STRUCTURAL - REF/REVISION

GENERAL NOTES:

THE CONTRACTOR IS NOT TO SCALE FROM THIS DRAWING BUT FOLLOW THE WRITTEN FINISHED DIMENSIONS. ANY DISCREPANCIES BETWEEN THE DRAWING AND THE OTHER CONTRACT DOCUMENTS OR ANY DISCREPANCIES WITHIN A DRAWING OR BETWEEN DRAWINGS MUST BE REPORTED IMMEDIATELY TO THE ARCHITECT.

THE CONTRACTOR IS TO INSPECT THE SITE PRIOR TO TENDER AND IS RESPONSIBLE FOR STRIPPING OUT IN ACCORDANCE WITH THE DRAWINGS ENSURING THAT THE WORK IS UNDERTAKEN SAFELY.

THE CONTRACTOR WILL BE RESPONSIBLE FOR THE SETTING OUT OF THE WORKS.

CONTRACTOR IS TO ALLOW FOR ALL FIRE STOPPING THROUGH WALLS, CEILINGS AND FLOORS.

THE ELECTRICAL INSTALLATION IS TO BE IN ACCORDANCE WITH THE CURRENT EDITION OF THE IEE REGULATIONS AND ALL CABLING TO BE LSF.

THE CONTRACTOR IS RESPONSIBLE FOR THE DETAILED SERVICES DESIGN INCLUDING LOADINGS, CABLE AND PIPEWORK ROUTES AND PIPEWORK / CABLE SIZING AND SPECIFICATION. ALL CABLE TRAY, MS CONDUIT AND OTHER SERVICES ARE TO BE EXPOSED BELOW SLAB/ CEILINGS.

ANY H&V PROPOSAL IS INDICATIVE ONLY AND THE SPECIALIST CONTRACTOR IS TO BE RESPONSIBLE FOR THE DETAIL DESIGN & ALL SWITCH/ SOCKET OUTLETS TO COMPLY WITH CLIENT'S STANDARD SPECIFICATION. ANY SOCKETS IN RETAIL AREA TO BE FINISHED BRUSHED STAINLESS STEEL.

NOTE: ALL EXISTING FIRE RESISTING ENCLOSURES TO SERVICE RISERS TO BE MAINTAINED OR MADE GOOD WHERE DISTURBED. NEW AND EXISTING CABLES, PIPES AND DUCTS PASSING THROUGH FIRE RESISTING CONSTRUCTION TO BE ADEQUATELY FIRE STOPPED. NEW AND EXISTING DUCTWORK PASSING THROUGH FIRE RESISTING CONSTRUCTION TO HAVE FIRE DAMPERS.

ANY WALL, CEILING LININGS TO BE TO EUROCLASS A (CLASS 0 EQUIVALENT).

CONTRACTOR AND SUPPLIERS OF SPECIALIST JOINERY/ EQUIPMENT TO ENSURE ALL TIMBER MATERIALS ARE TREATED WITH FIRE RETARDANT FINISH TO ACHIEVE CLASS 0 RATING. NDF TO BE ACHIEVE CLASS 0 RATED.

CONTRACTOR AND SUPPLIERS OF SPECIALIST EQUIPMENT TO PROVIDE FIRE RATING CERTIFICATES FOR ALL SPECIALIST LININGS AND LAMINATES TO BE USED FOR NWR APPROVAL.

ALL PAINTS TO BE WATER BASED

ALL DIMENSIONS TO BE CHECKED ON SITE PRIOR TO ANY MANUFACTURE OR CONSTRUCTION OF EQUIPMENT, FINISH, SIGNAGE ETC.

0 0.5 1.0 2.0 3.0 4.0 5.0m

Scale 1:100

3.00	08/10/25	ISSUED FOR PLANNING	ARB	FWE
REV	DATE	DESCRIPTION	DRAWN	CHECKED
<div><div>A × I</div><div>ADDRESS : 4th FLOOR CALICO 53-55 MOSLEY STREET, MANCHESTER, M2 3HQ TELEPHONE : +44 (0)161 879 7357 EMAIL : www.ani.studio COMPANY NO : 11847325</div><div>CLIENT <div><div>W</div><div>Wittington INVESTMENTS</div></div></div></div>				
PROJECT 40 PRINCESS STREET MANCHESTER				
DRAWING REFERENCE PR-07-SKIRTING FINISHES PLAN AS PROPOSED				
JOB REFERENCE	DRAWING SCALE	DATE	DRAWN	CHECKED
25 - 273		23/05/25	ARB	FE
DRAWING REFERENCE			STAGE	REV
AX1 - 647			3	00