



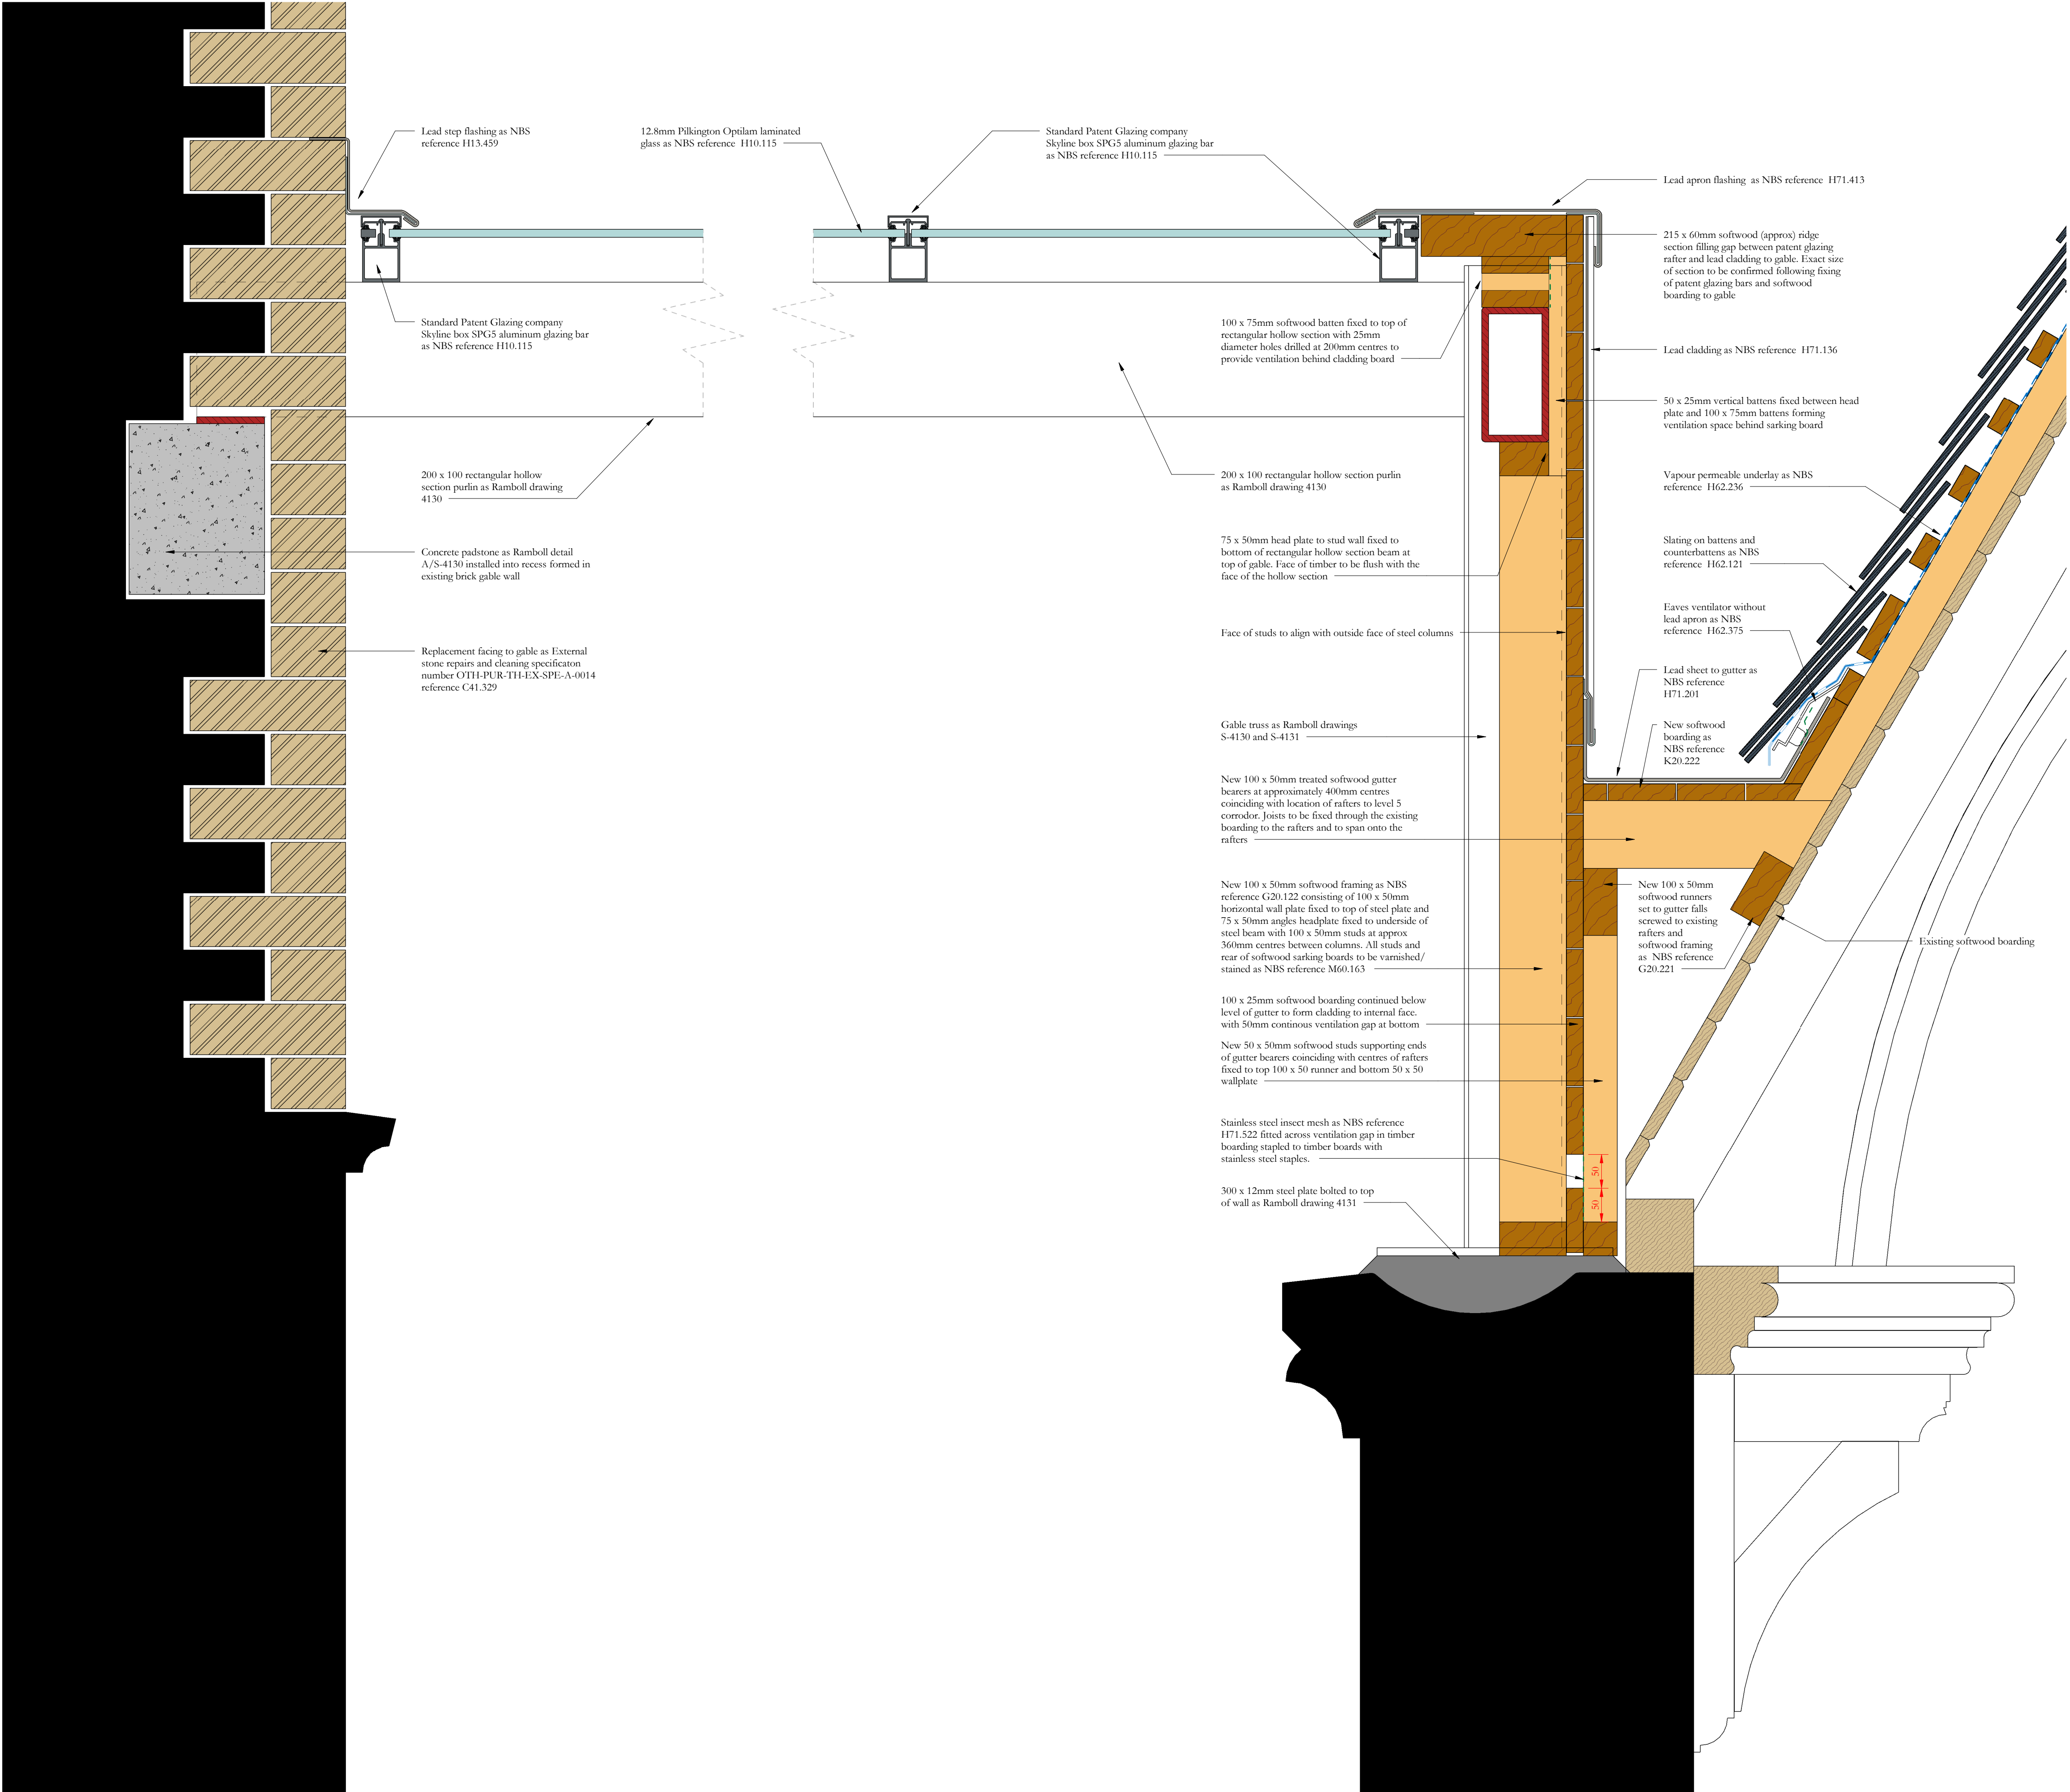

Scale Bars to be used as guidance only - refer to sheet size below

1:100	mm	1000	2000	3000	4000	5000	6000	7000	8000
1:200	mm	1000	2000	3000	4000	5000	6000	7000	8000
1:500	m	10	20	30	40	50	60	70	80
1:1250	m	10	20	30	40	50	60	70	80

Notes:
Drawings are based on survey data and may not accurately represent what is physically present.
Do not scale from this drawing. All dimensions are to be verified on site before proceeding with the work.
All dimensions are in millimeters unless noted otherwise.
Purcell shall be notified in writing of any discrepancies.

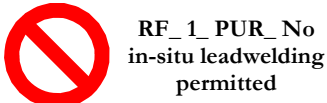

Revision 03
Location of timber stud framing in relation to steel frame amended. 50 x 50mm softwood studs and wallplate added to support ends of gutter bearers at junction with Bees west gable. Ventilation holes added to timber section fixed to top of steel hollow section at top of gable wall. Notes amended and additional notes added.

Revision 02
Pilkington planar glazing omitted and substituted with patent glazing.

Revision 01
Re-issued for construction. No change.

03	13/02/2023	JC	GR	See note in revision cloud
02	18/07/2022	JC	GR	See note in revision cloud
01	29/03/2021	GR	TK	See note in revision cloud
-	15/01/2020	JC	GR	First Issue

ISSUE	DATE	APPROVED	DRAWN	DESCRIPTION
-------	------	----------	-------	-------------

OUR
TOWN
HALL
PROJECT

PURCELL

Project Office, Town Hall, MANCHESTER M60 2L1
+44 (0) 7970 097 432
www.purcelluk.com

PROJECT STATUS	Riba Stage 5
CLIENT	Manchester City Council
PROJECT	Our Town Hall
DRAWING TITLE	Bees roof west gable and east abutment details
SIZE & SCALE	A1: 1 : 5
DRAWING STATUS	S4 - Construction
JOB NUMBER	236959
DRAWING NO.	OTH-PUR-TH-RF-DWG-A-7041 03

© PURCELL 2019. PURCELL ® IS THE TRADING NAME OF PURCELL ARCHITECTURE LTD.