
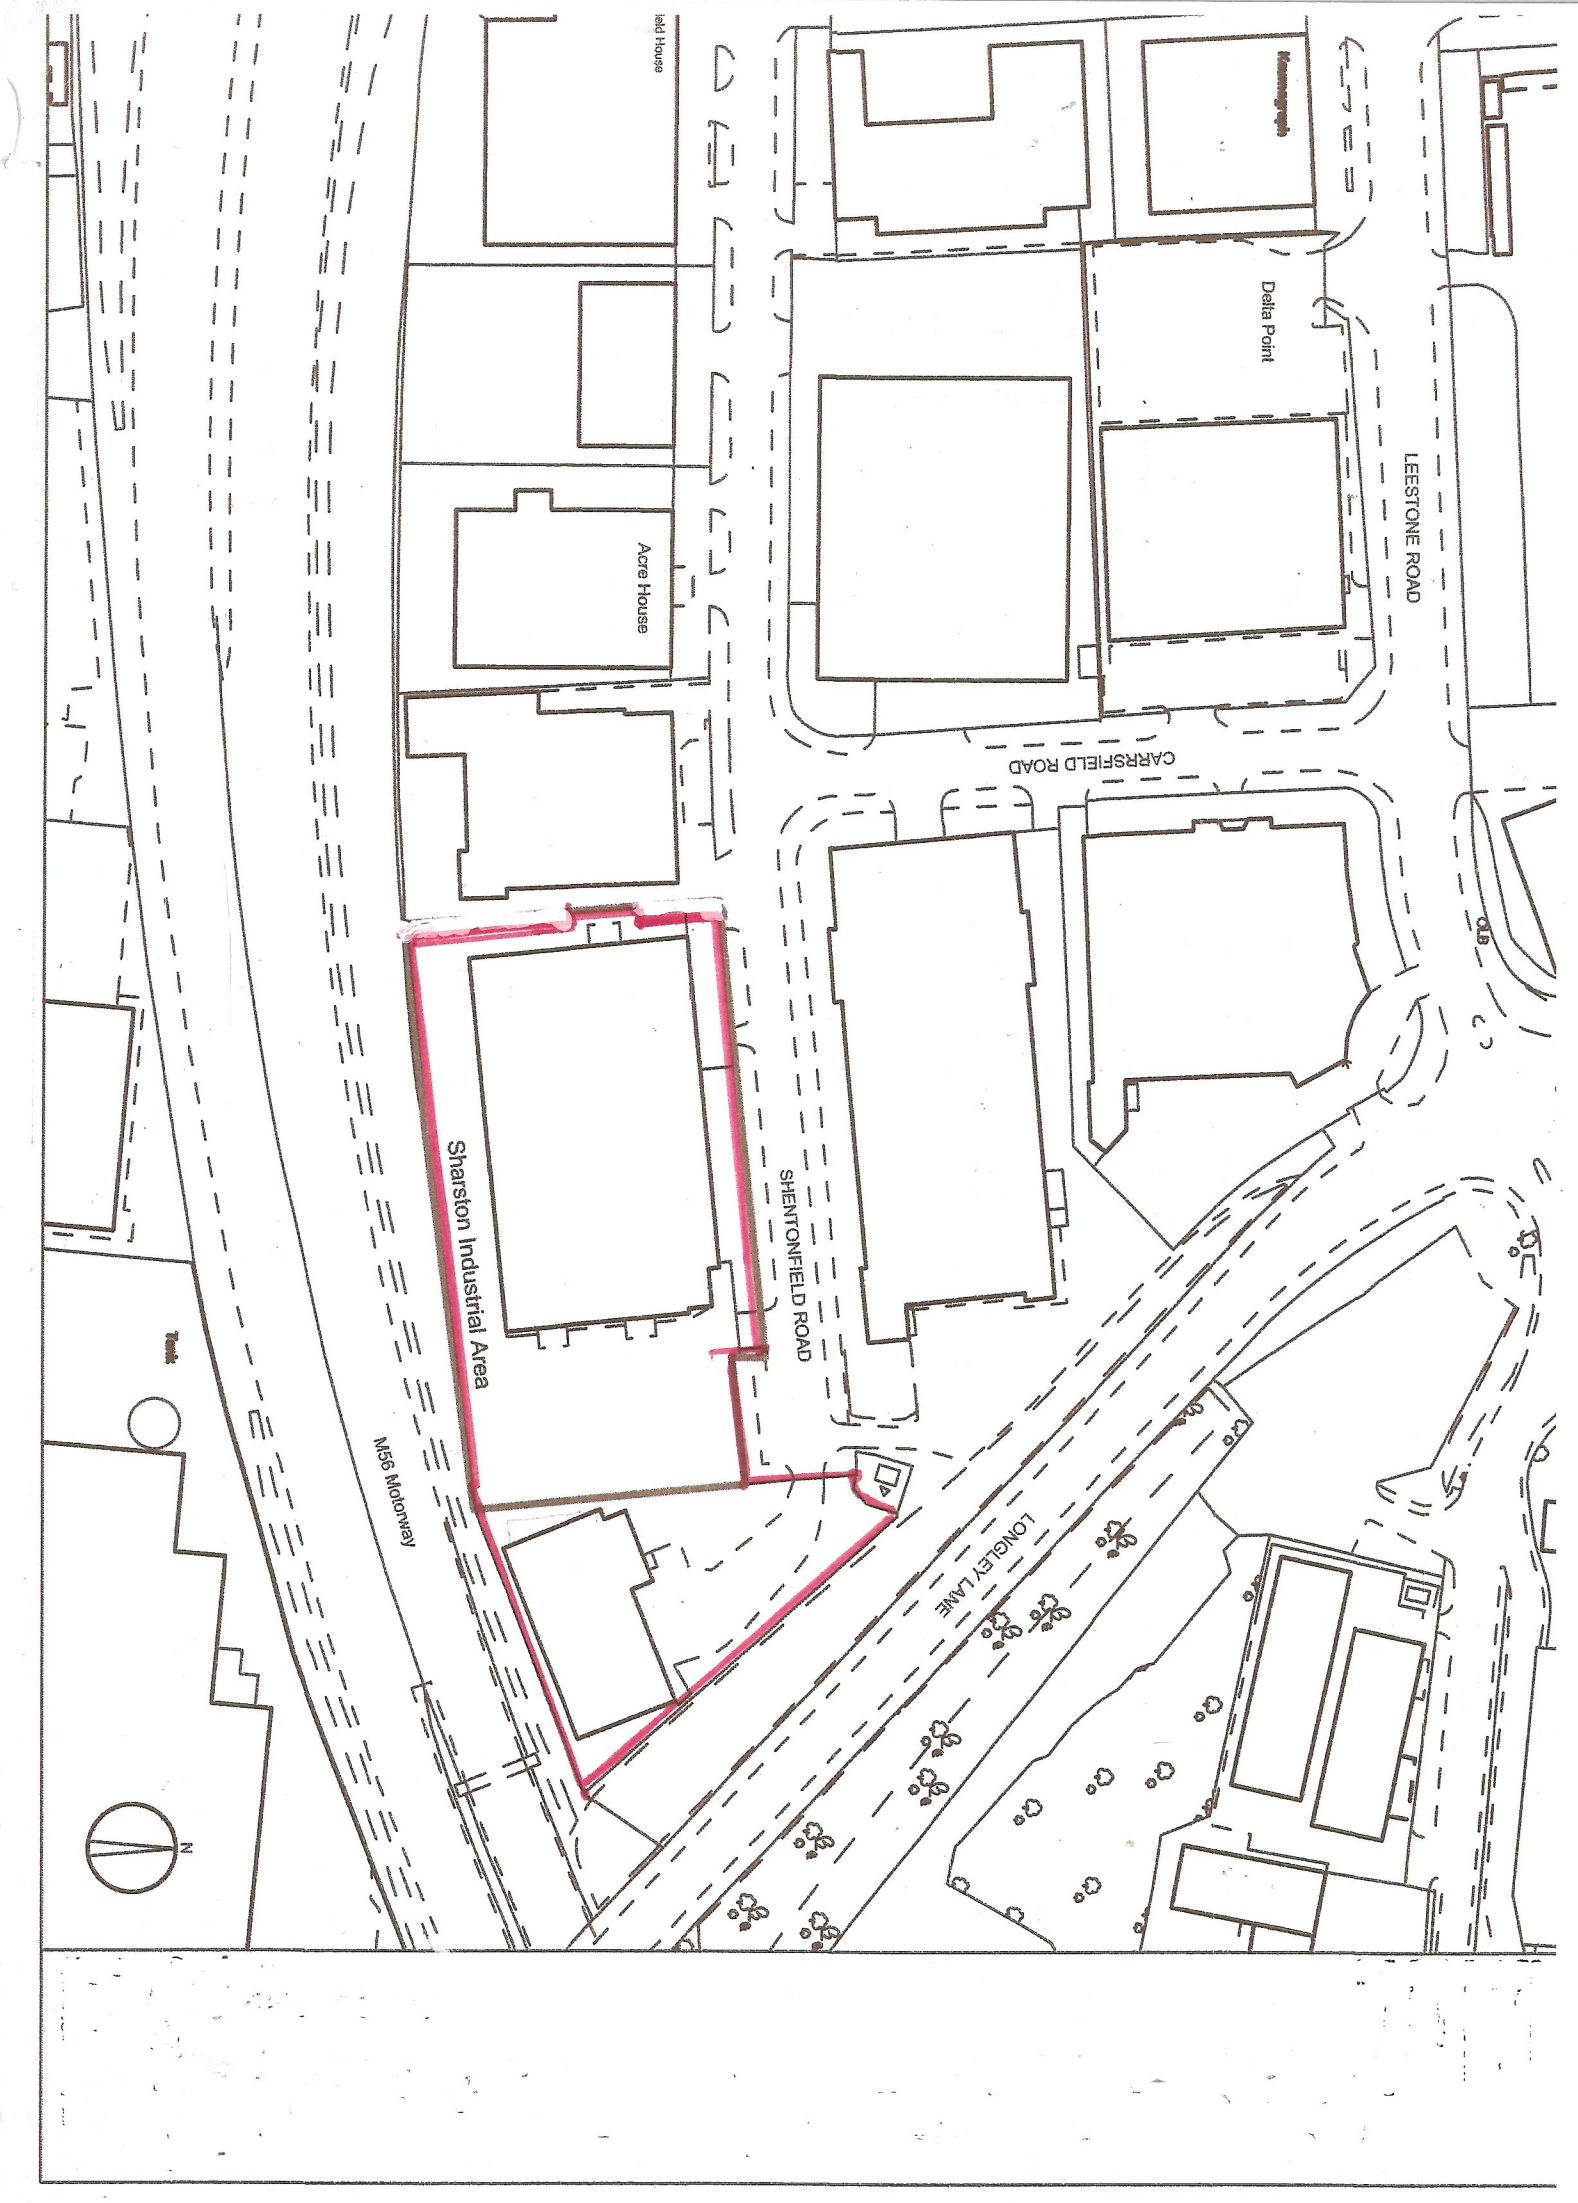
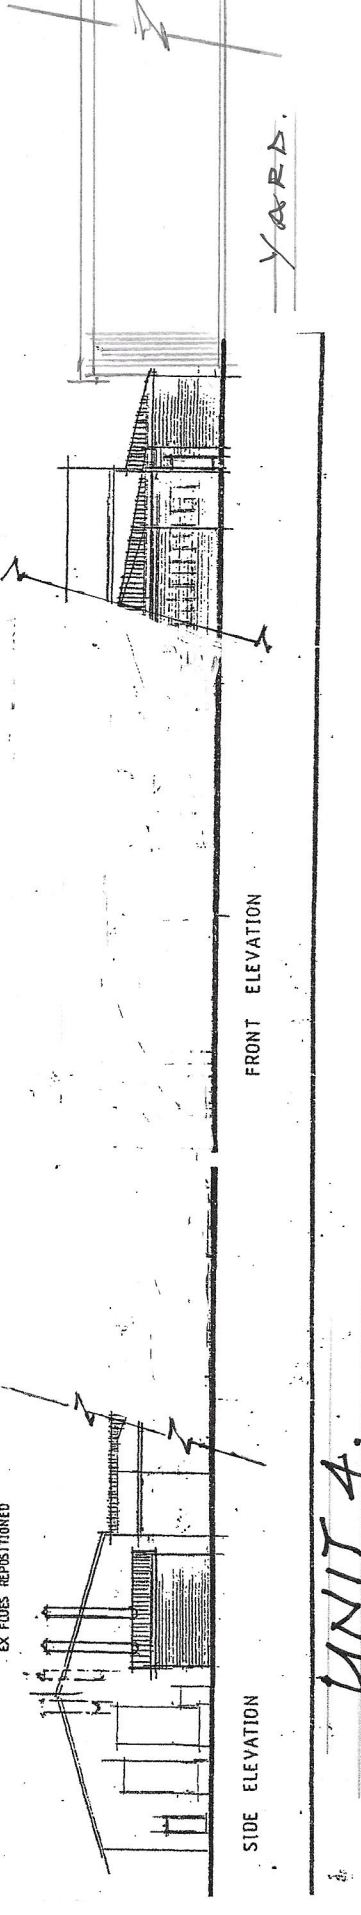
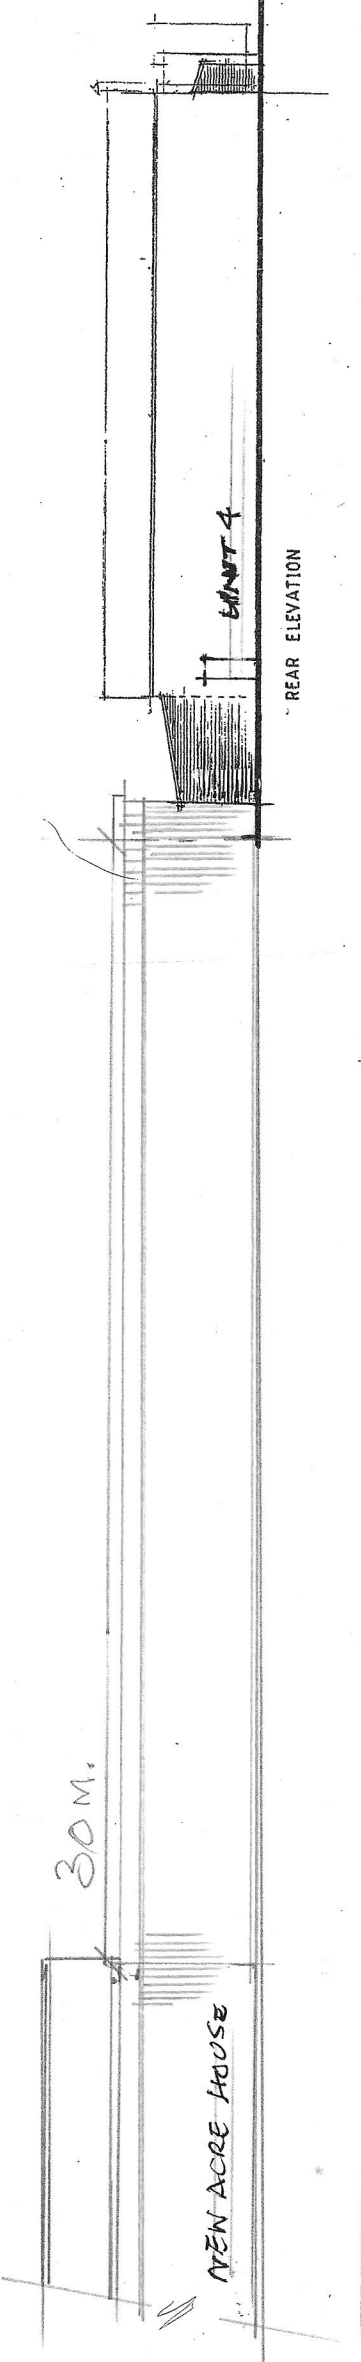
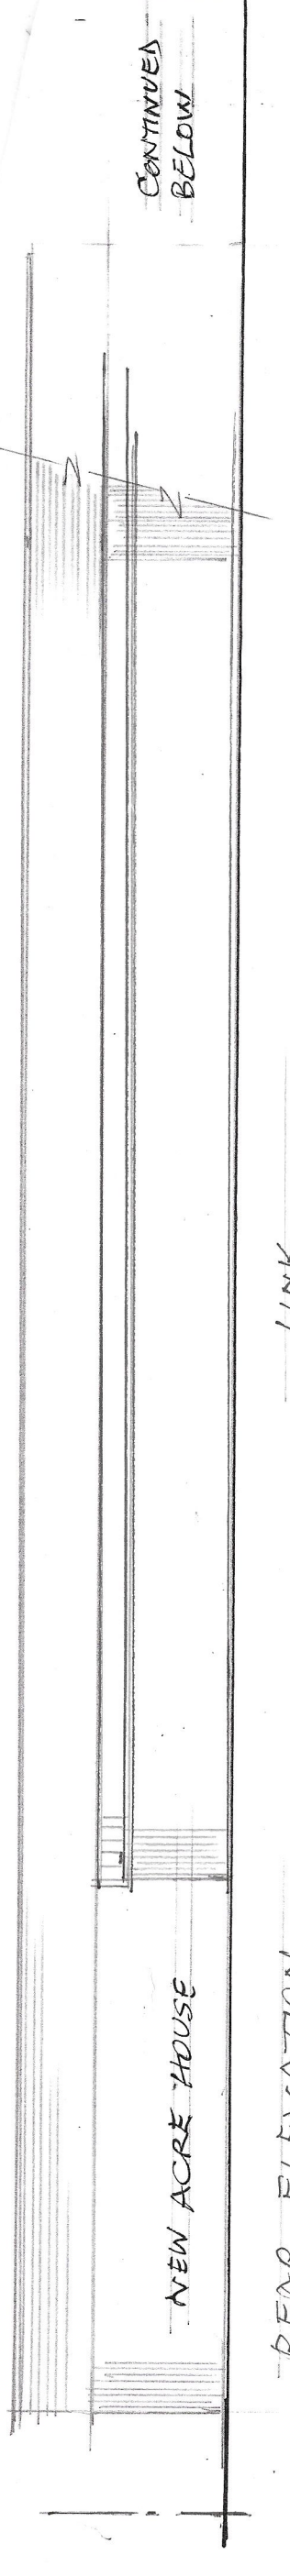
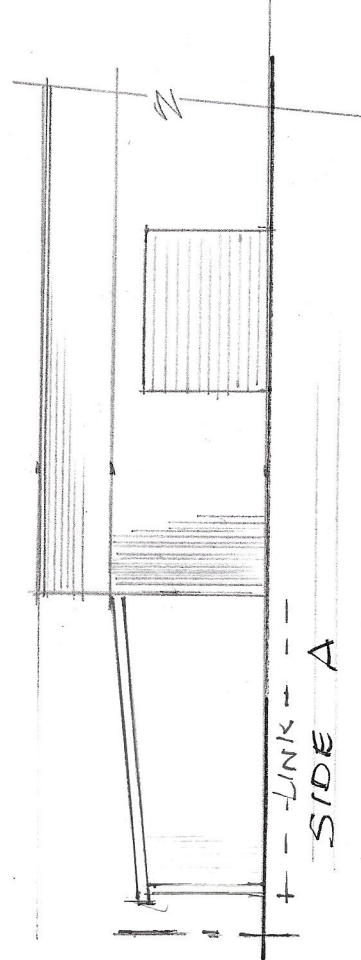
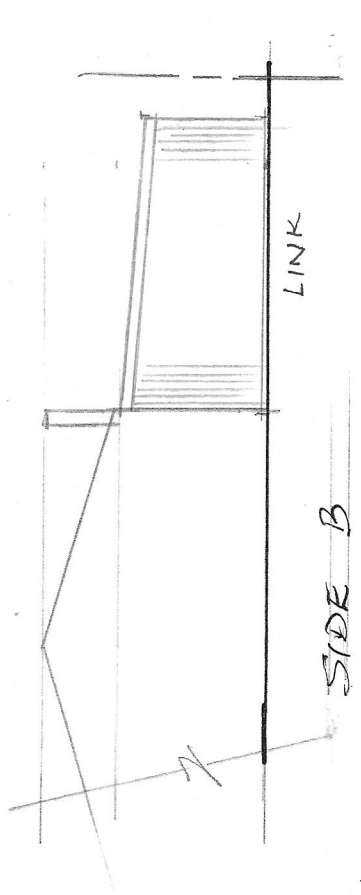


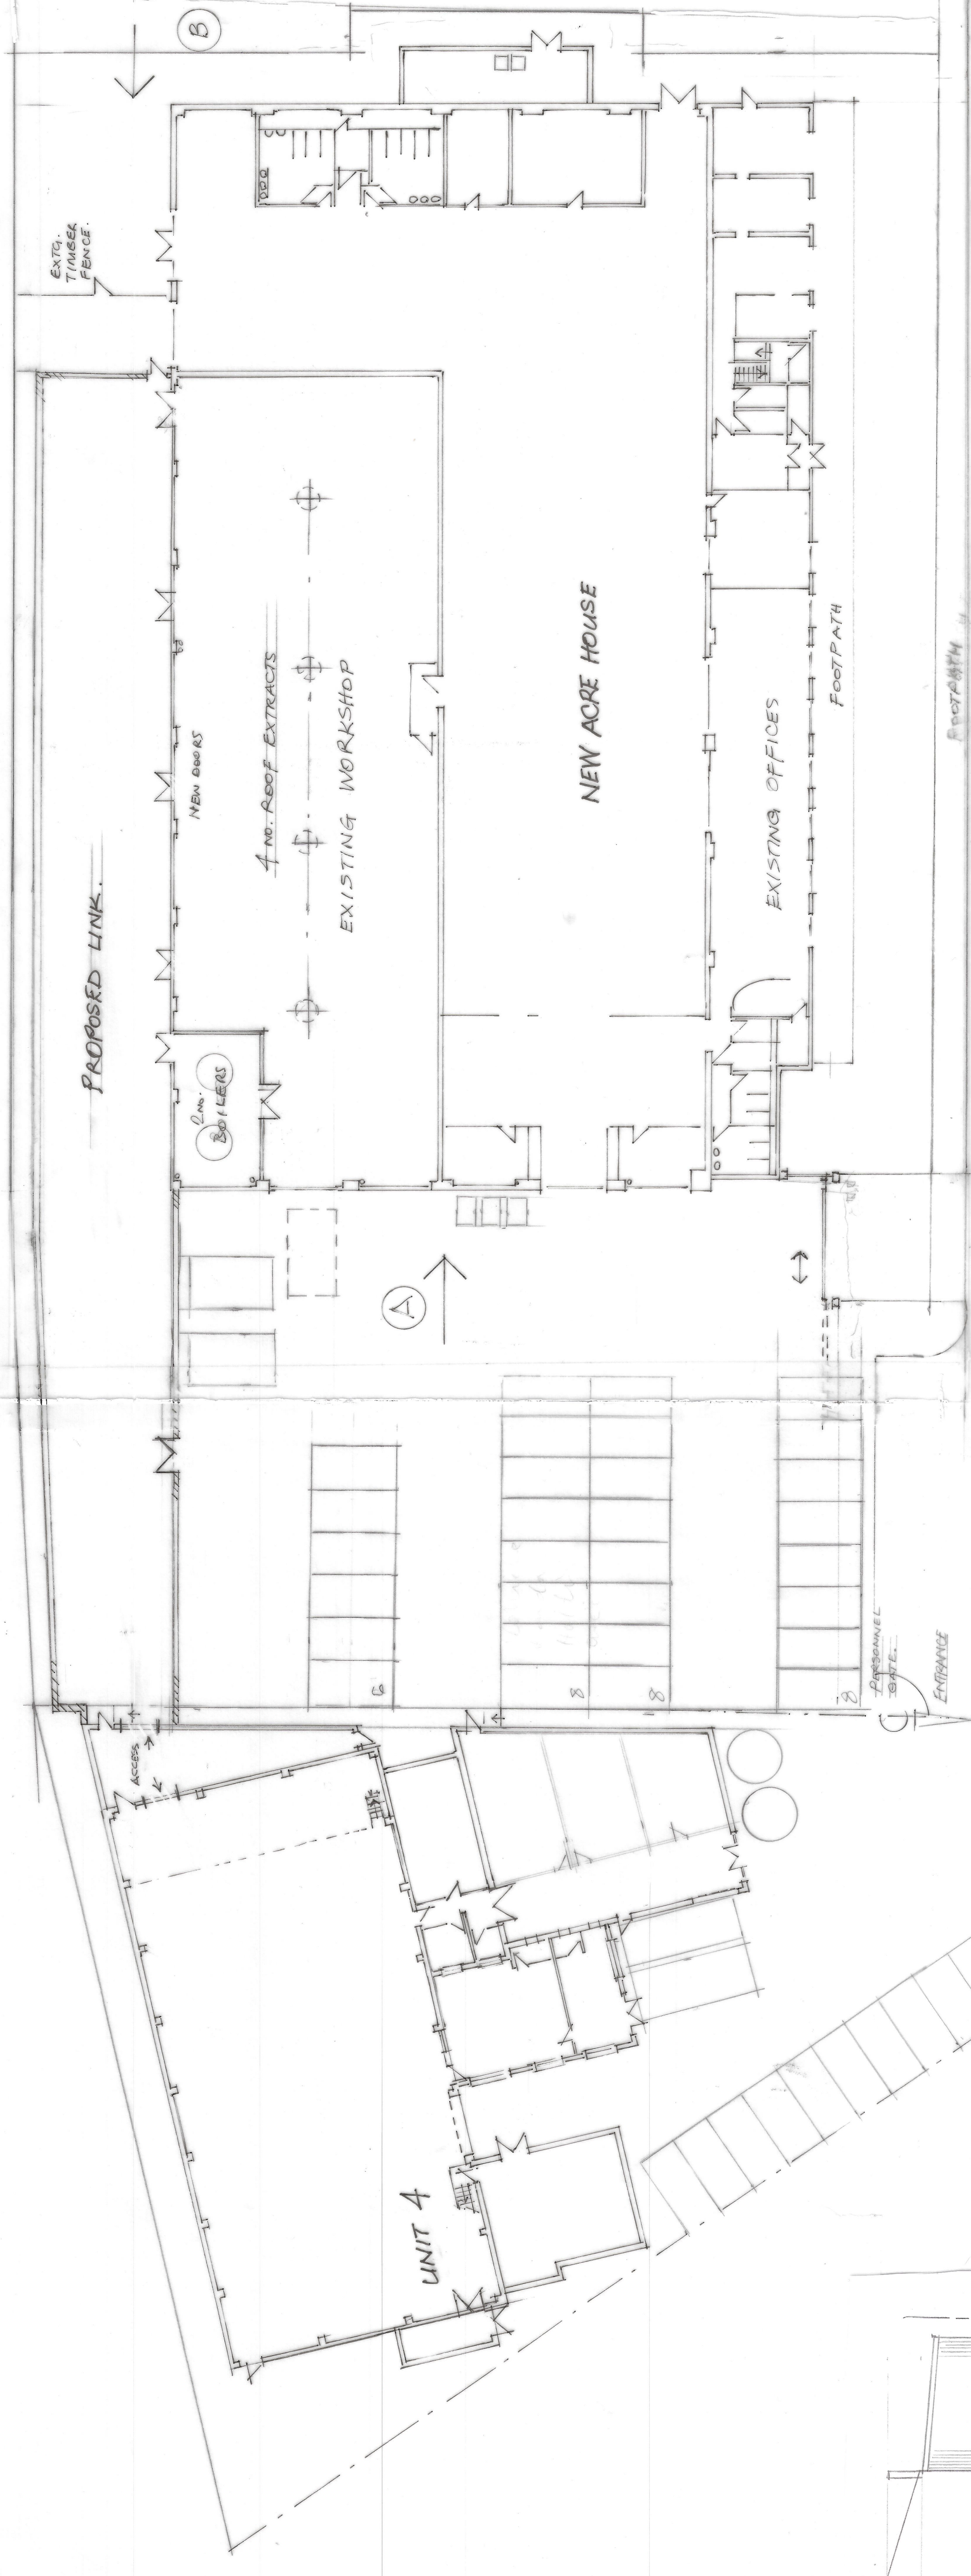

BLOCK PLAN
SCALE: 1/1250 AT A4

VACANT NEINACRE HOUSE AND COMBINED FACILITY WITH UNIT 4 LAUNDRY.		CLIENT	
TLG LINEN SERVICES LTD UNIT 4 SHENTONFIELD ROAD SHARSTON M22		JOB TITLE	
PROPOSED LINK EXTENSION		DRAWING TITLE	
PROPOSED PLANS AND ELEVATIONS		DRAWING NUMBER	
HOLBOROW + ORMESHER LIMITED		architectural & interior design	
COMPANY ADDRESS 15 OVERTON CLOSE MIDDLEWICH CHESHIRE CW10 0PZ PHONE: 0779 834 939		DRAWING 2392 / 2025 / 02	
SCALE		DATE	
1:1000		1/2025	
