



GROSVENOR | 4TH FLOOR SHIP CANAL HOUSE, MANCHESTER

HERITAGE LOCATION PLAN

This drawing is the property of Bluesky Design Interiors Limited and must not be copied or otherwise reproduced. All dimensions must be checked on site before commencing work. This drawing was produced using AutoCAD 2025.

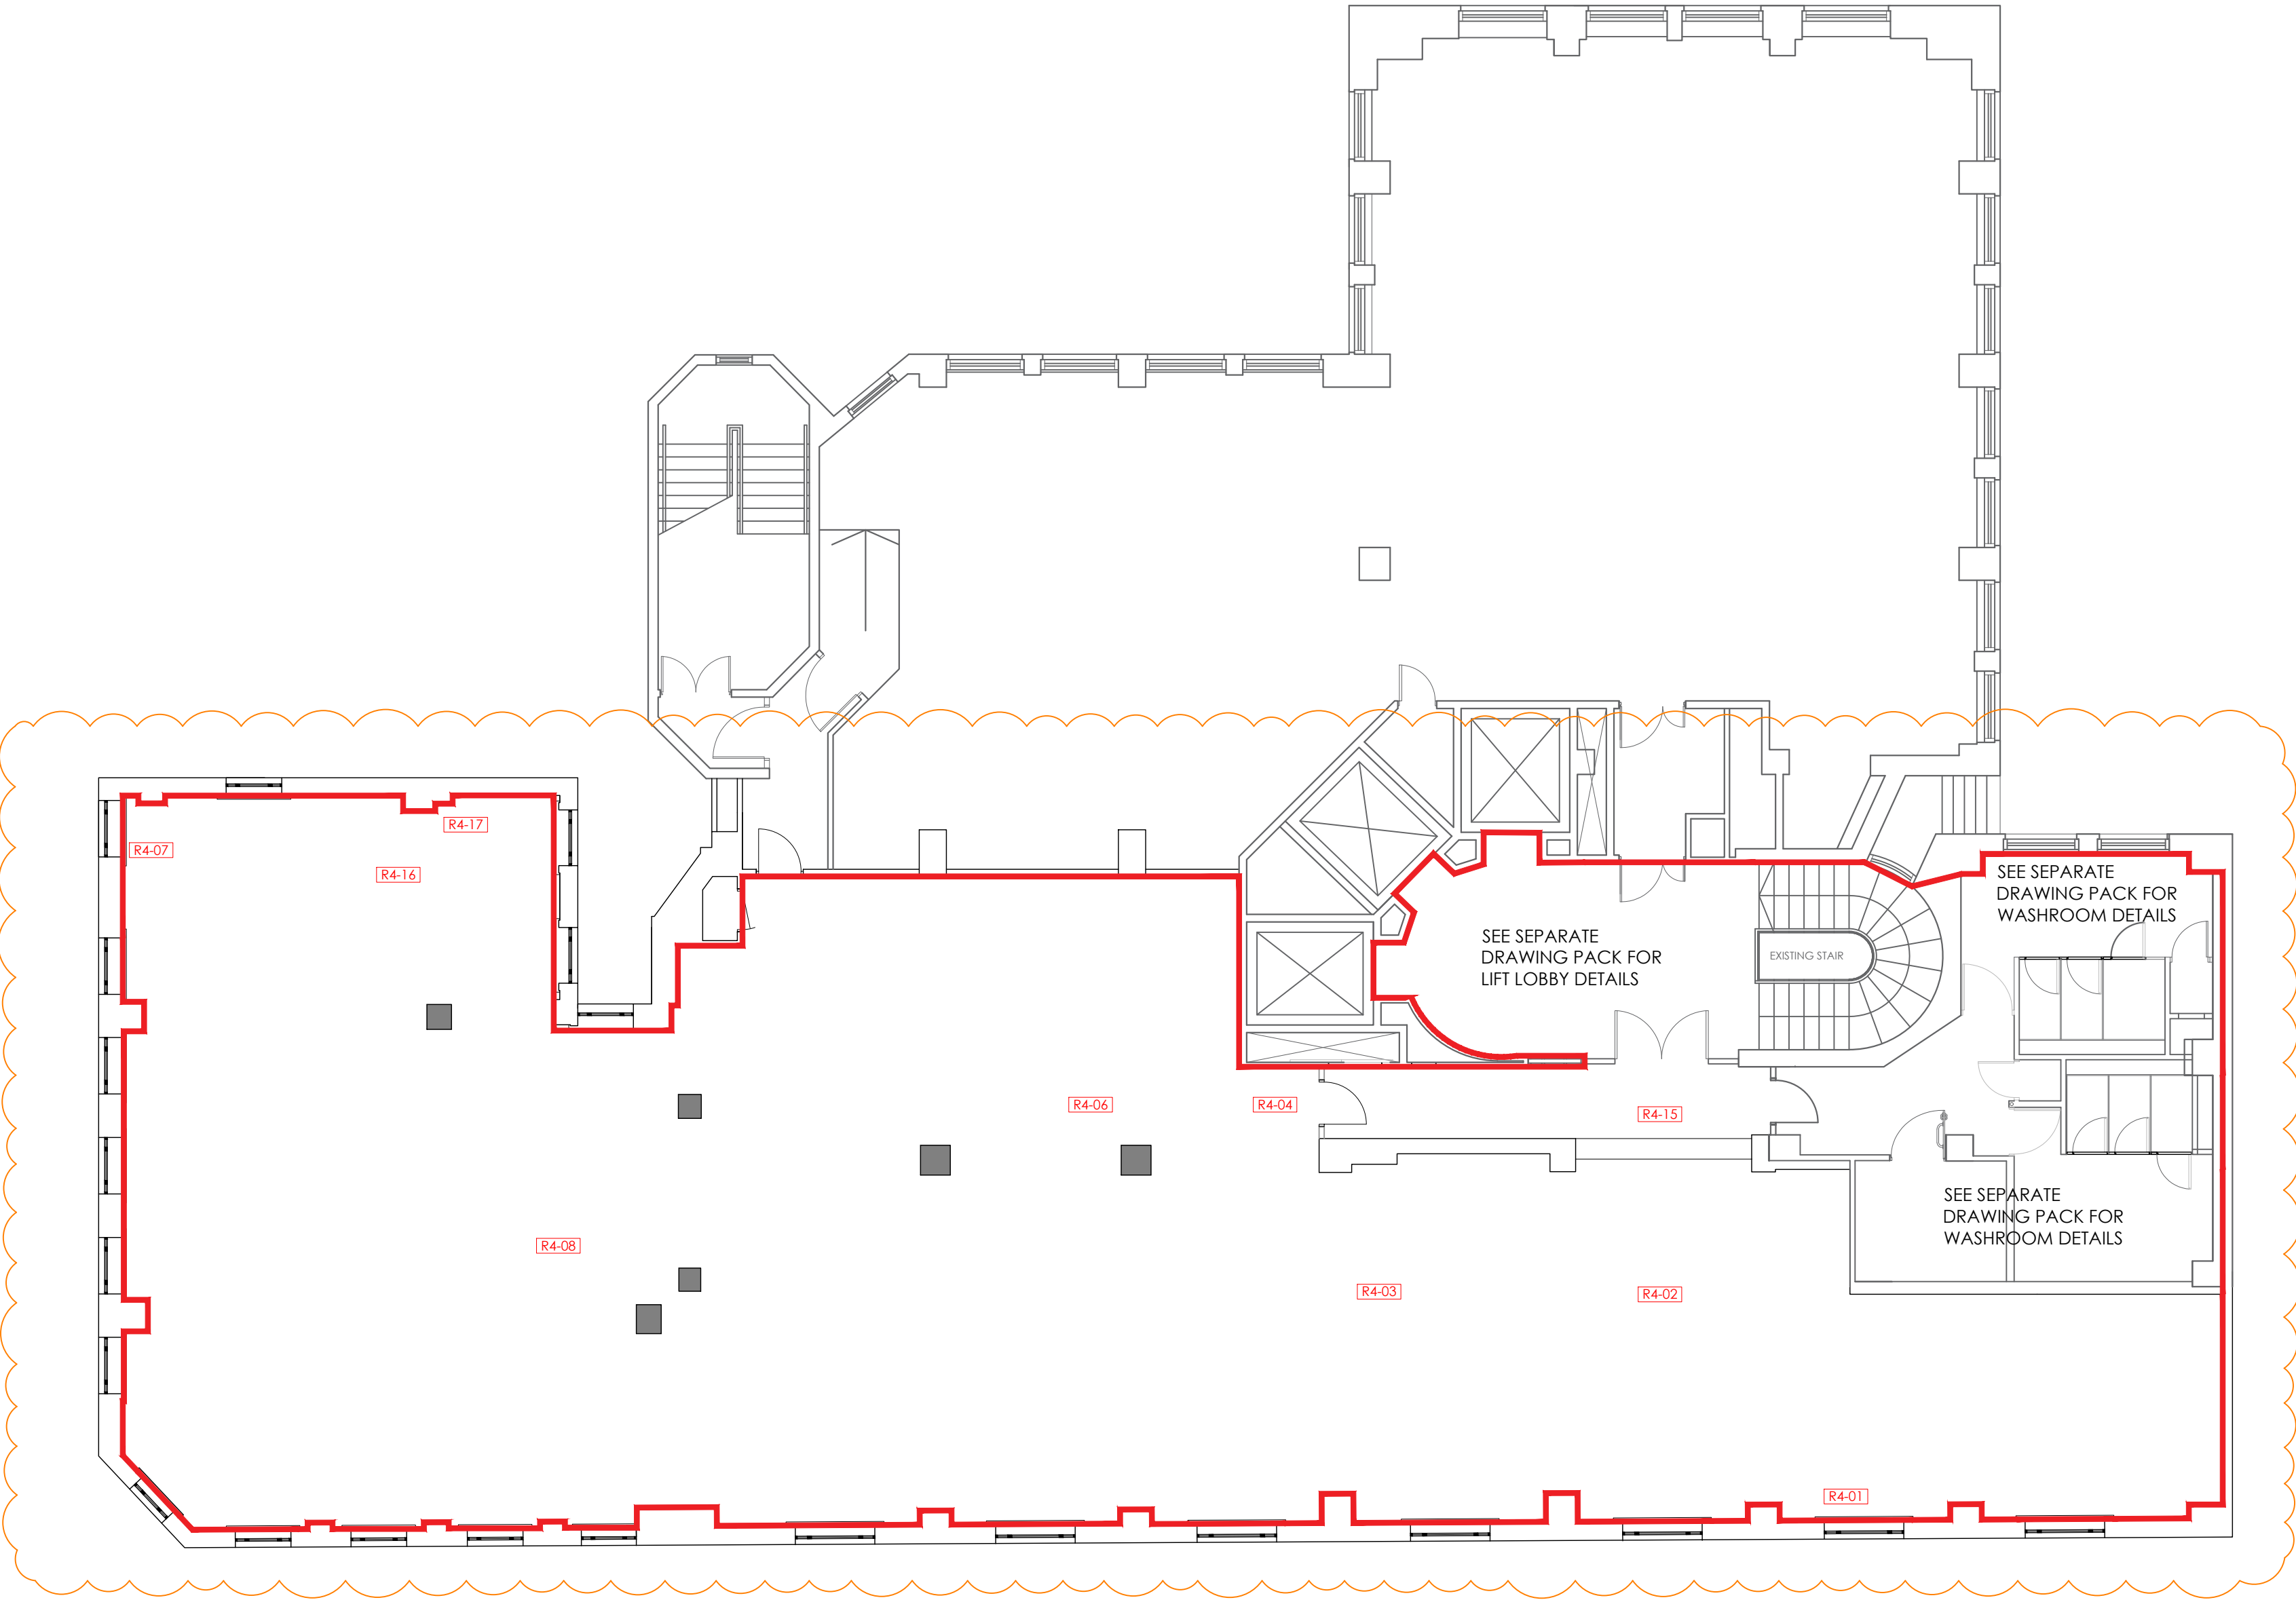

4TH FLOOR DEMISE SCALE 1:100

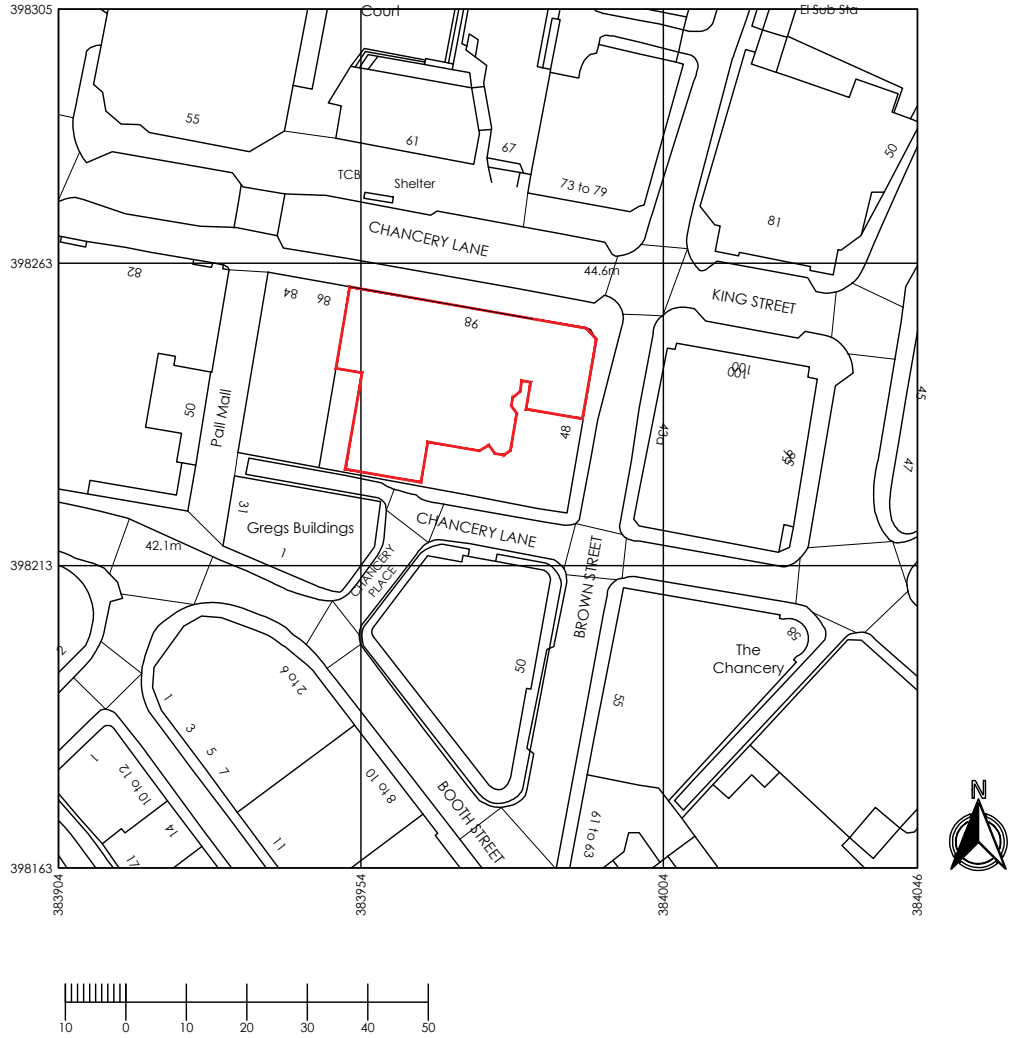

LOCATION PLAN SCALE 1:1250

A	10.11.25	Demise updated following heritage comments	HEK
/	07.09.25	First issue	HEK
Rev	Date	Description	By

Client	GROSVENOR
Project	4TH FLOOR SUITE
Address	SHIP CANAL HOUSE
Drawing Title	HERITAGE LOCATION PLAN

Date	17.07.25	Scale	1:100 / 1:500 @ A1	By	CB
Drawing No	1427-04-HE-01(A)	Status	HERITAGE		