


Scale Bars to be used as guidance only - refer to sheet size below									
1:100	mm	1000	2000	3000	4000	5000	6000	7000	8000
1:200	mm	1000	2000	3000	4000	5000	6000	7000	8000
1:500	m	10	20	30	40	50	60	70	80
1:1250	m	10	30	50	70	90	110	130	150

Notes:
Drawings are based on survey data and may not accurately represent what is physically present.
Do not scale from this drawing. All dimensions are to be verified on site before proceeding with the work.
All dimensions are in millimeters unless noted otherwise.
Purcell shall be notified in writing of any discrepancies.

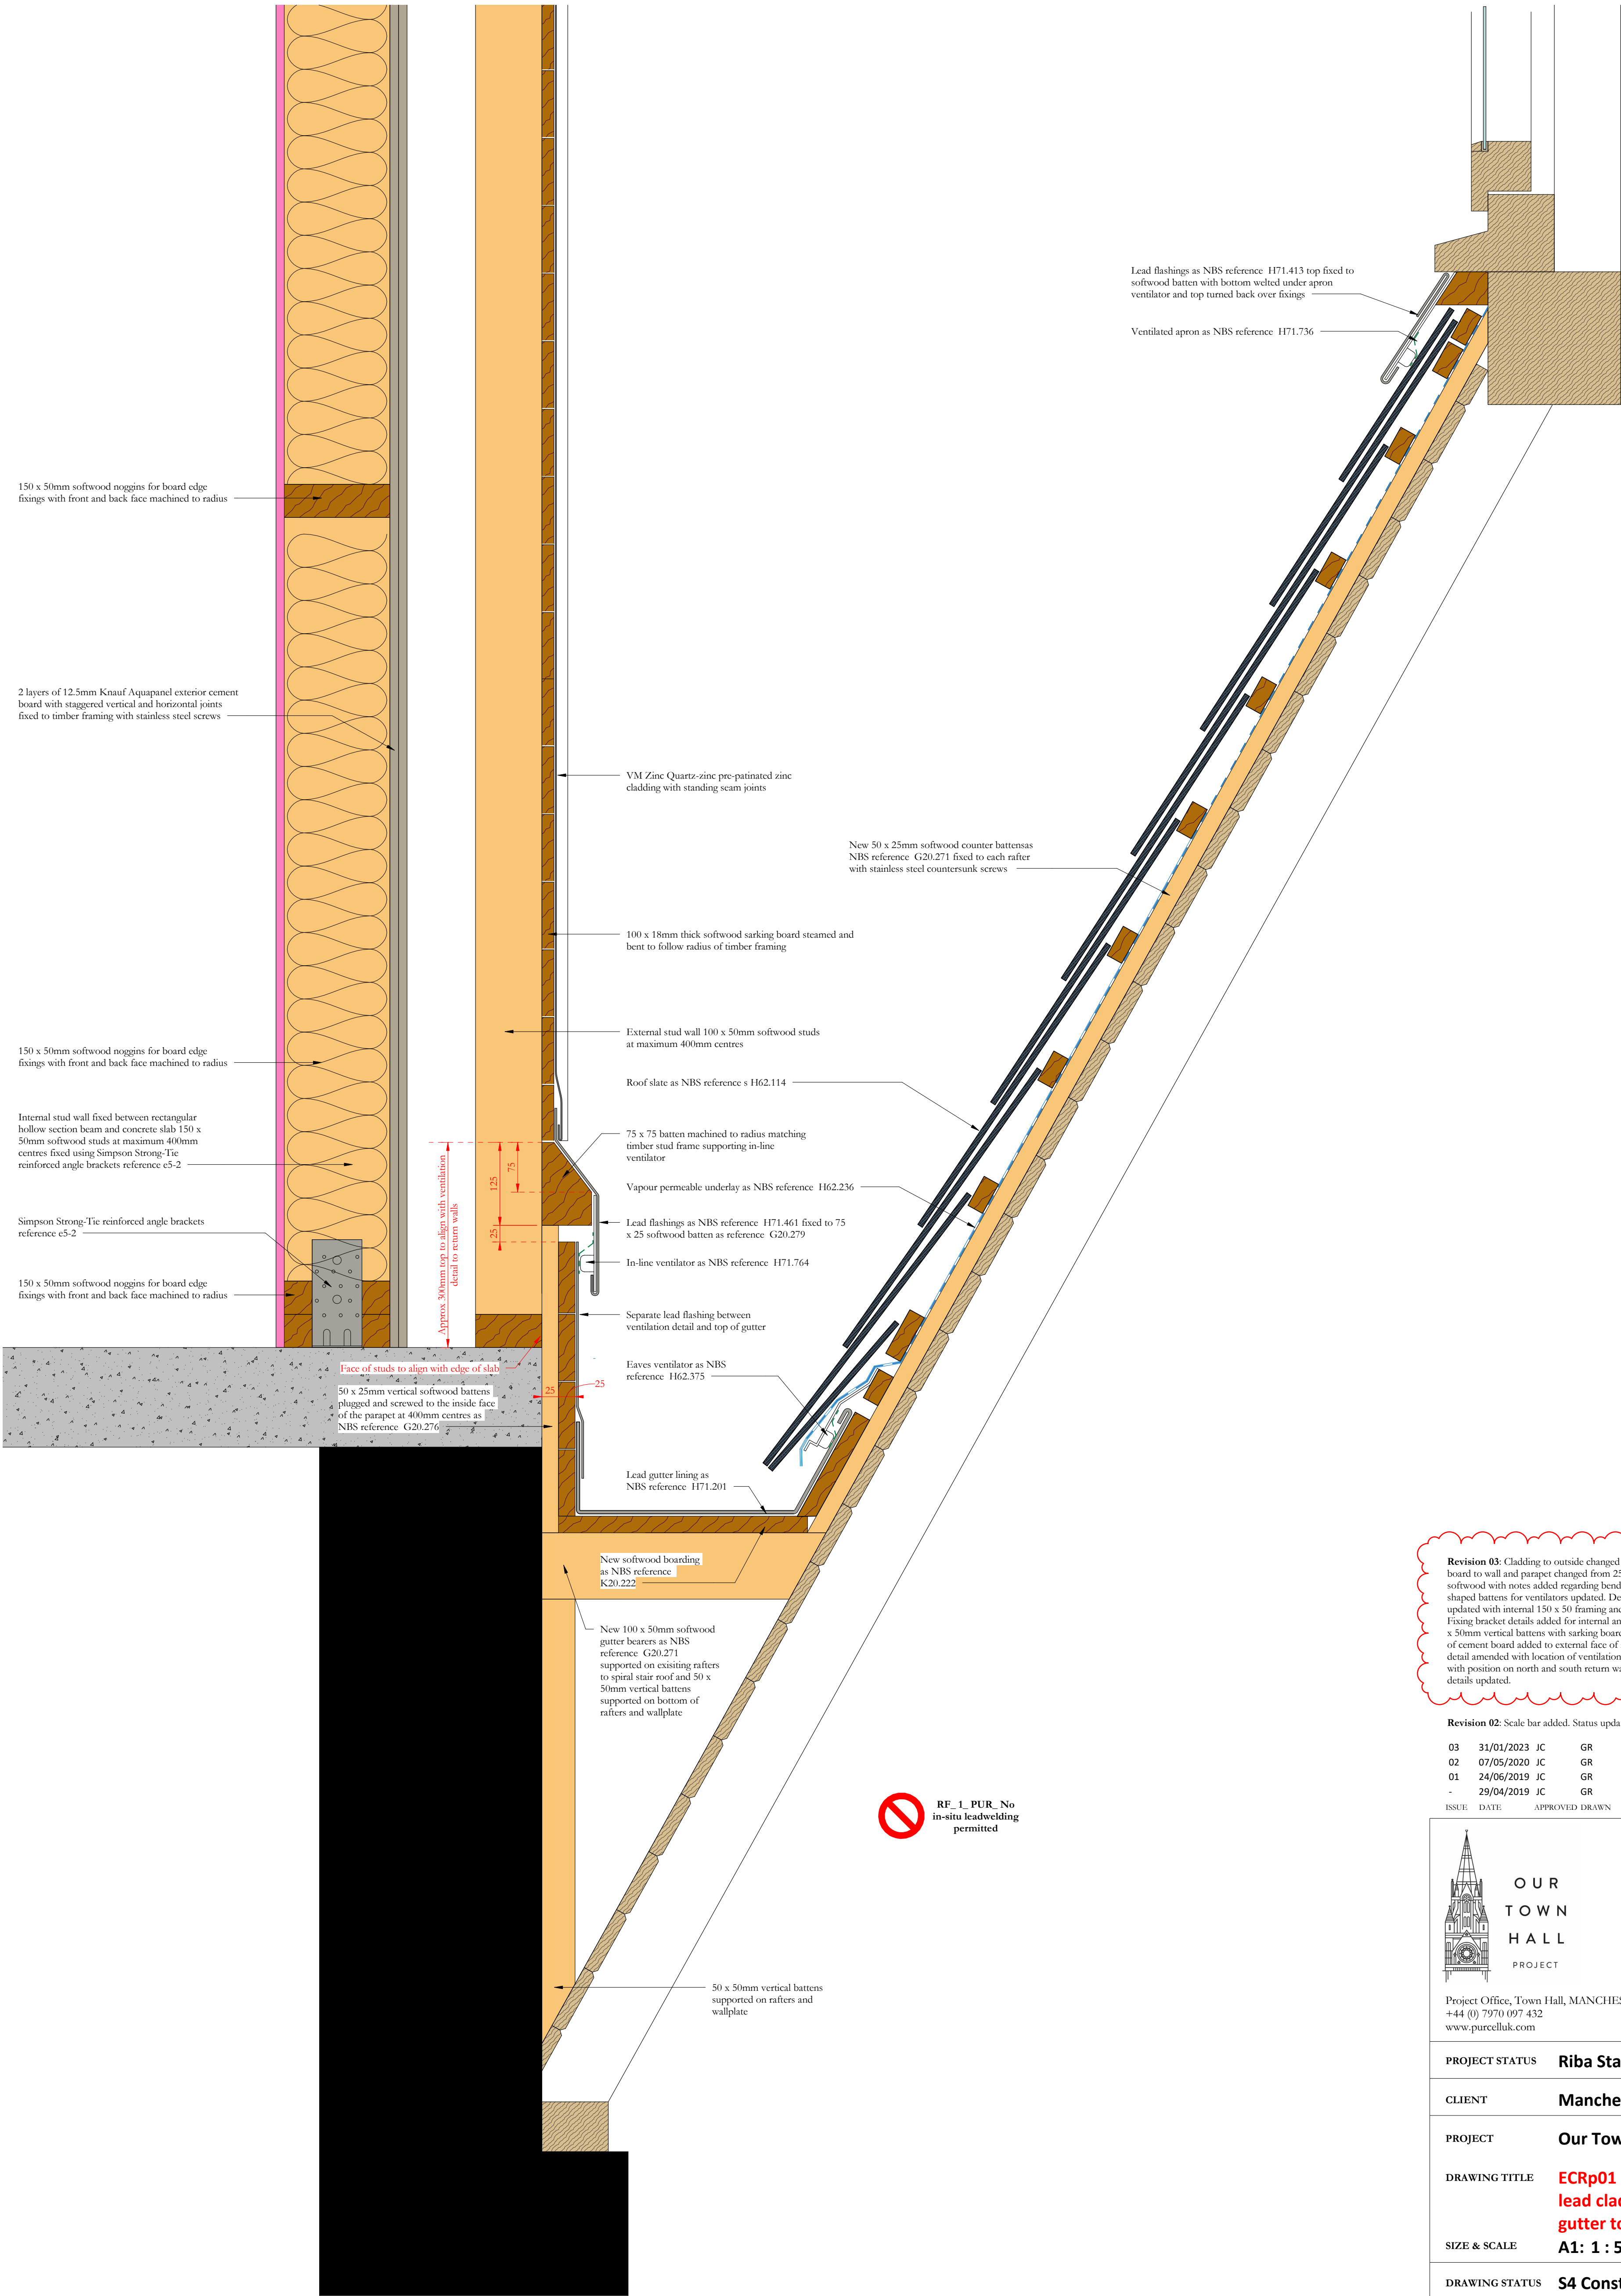


Revision 03: Cladding to outside changed from lead to zinc. Sarking board to wall and parapet changed from 25mm to 18mm thick softwood with notes added regarding bending the boards. Notes on shaped battens for ventilators updated. Details for timber framed walls updated with internal 150 x 50 framing and external 100 x 50 framing. Fixing bracket details added for internal and external studs. External 50 x 50mm vertical battens with sarking board behind omitted. Two layers of cement board added to external face of internal framing. Gutter detail amended with location of ventilation batten raised to correspond with position on north and south return walls. Gutter bearer support details updated.

Revision 02: Scale bar added. Status updated to S4 Construction.

03	31/01/2023	JC	GR	See note in revision cloud
02	07/05/2020	JC	GR	See note in revision cloud
01	24/06/2019	JC	GR	Annotation amended
-	29/04/2019	JC	GR	First Issue
ISSUE	DATE	APPROVED	DRAWN	DESCRIPTION



OUR
TOWN
HALL
PROJECT

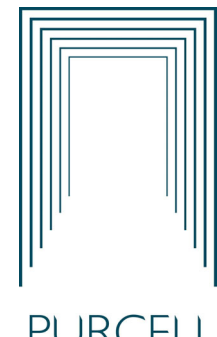

Project Office, Town Hall, MANCHESTER M60 2L1
+44 (0) 7970 097 432
www.purcelluk.com

PROJECT STATUS Riba Stage 5

CLIENT Manchester City Council

PROJECT Our Town Hall

DRAWING TITLE ECRp01 roof, parapet and lead cladding details and gutter to roof ECR01

SIZE & SCALE A1: 1 : 5

DRAWING STATUS S4 Construction

JOB NUMBER 236959

DRAWING NO. **OTH-PUR-TH-RF-DWG-A-7008 03**

© PURCELL 2019. PURCELL IS THE TRADING NAME OF PURCELL ARCHITECTURE LTD.

31/01/2023 10:40:00