


Scale Bars to be used as guidance only - refer to sheet size below									
1:100	mm	1000	2000	3000	4000	5000	6000	7000	8000
1:200	mm	1000	2000	3000	4000	5000	6000	7000	8000
1:500	m	15	30	45	60	75	90	105	120
1:1250	m	10	30	50	70	90	110	130	150

Notes:
Drawings are based on survey data and may not accurately represent what is physically present.
Do not scale from this drawing. All dimensions are to be verified on site before proceeding with the work.
All dimensions are in millimeters unless noted otherwise.
Purcell shall be notified in writing of any discrepancies.

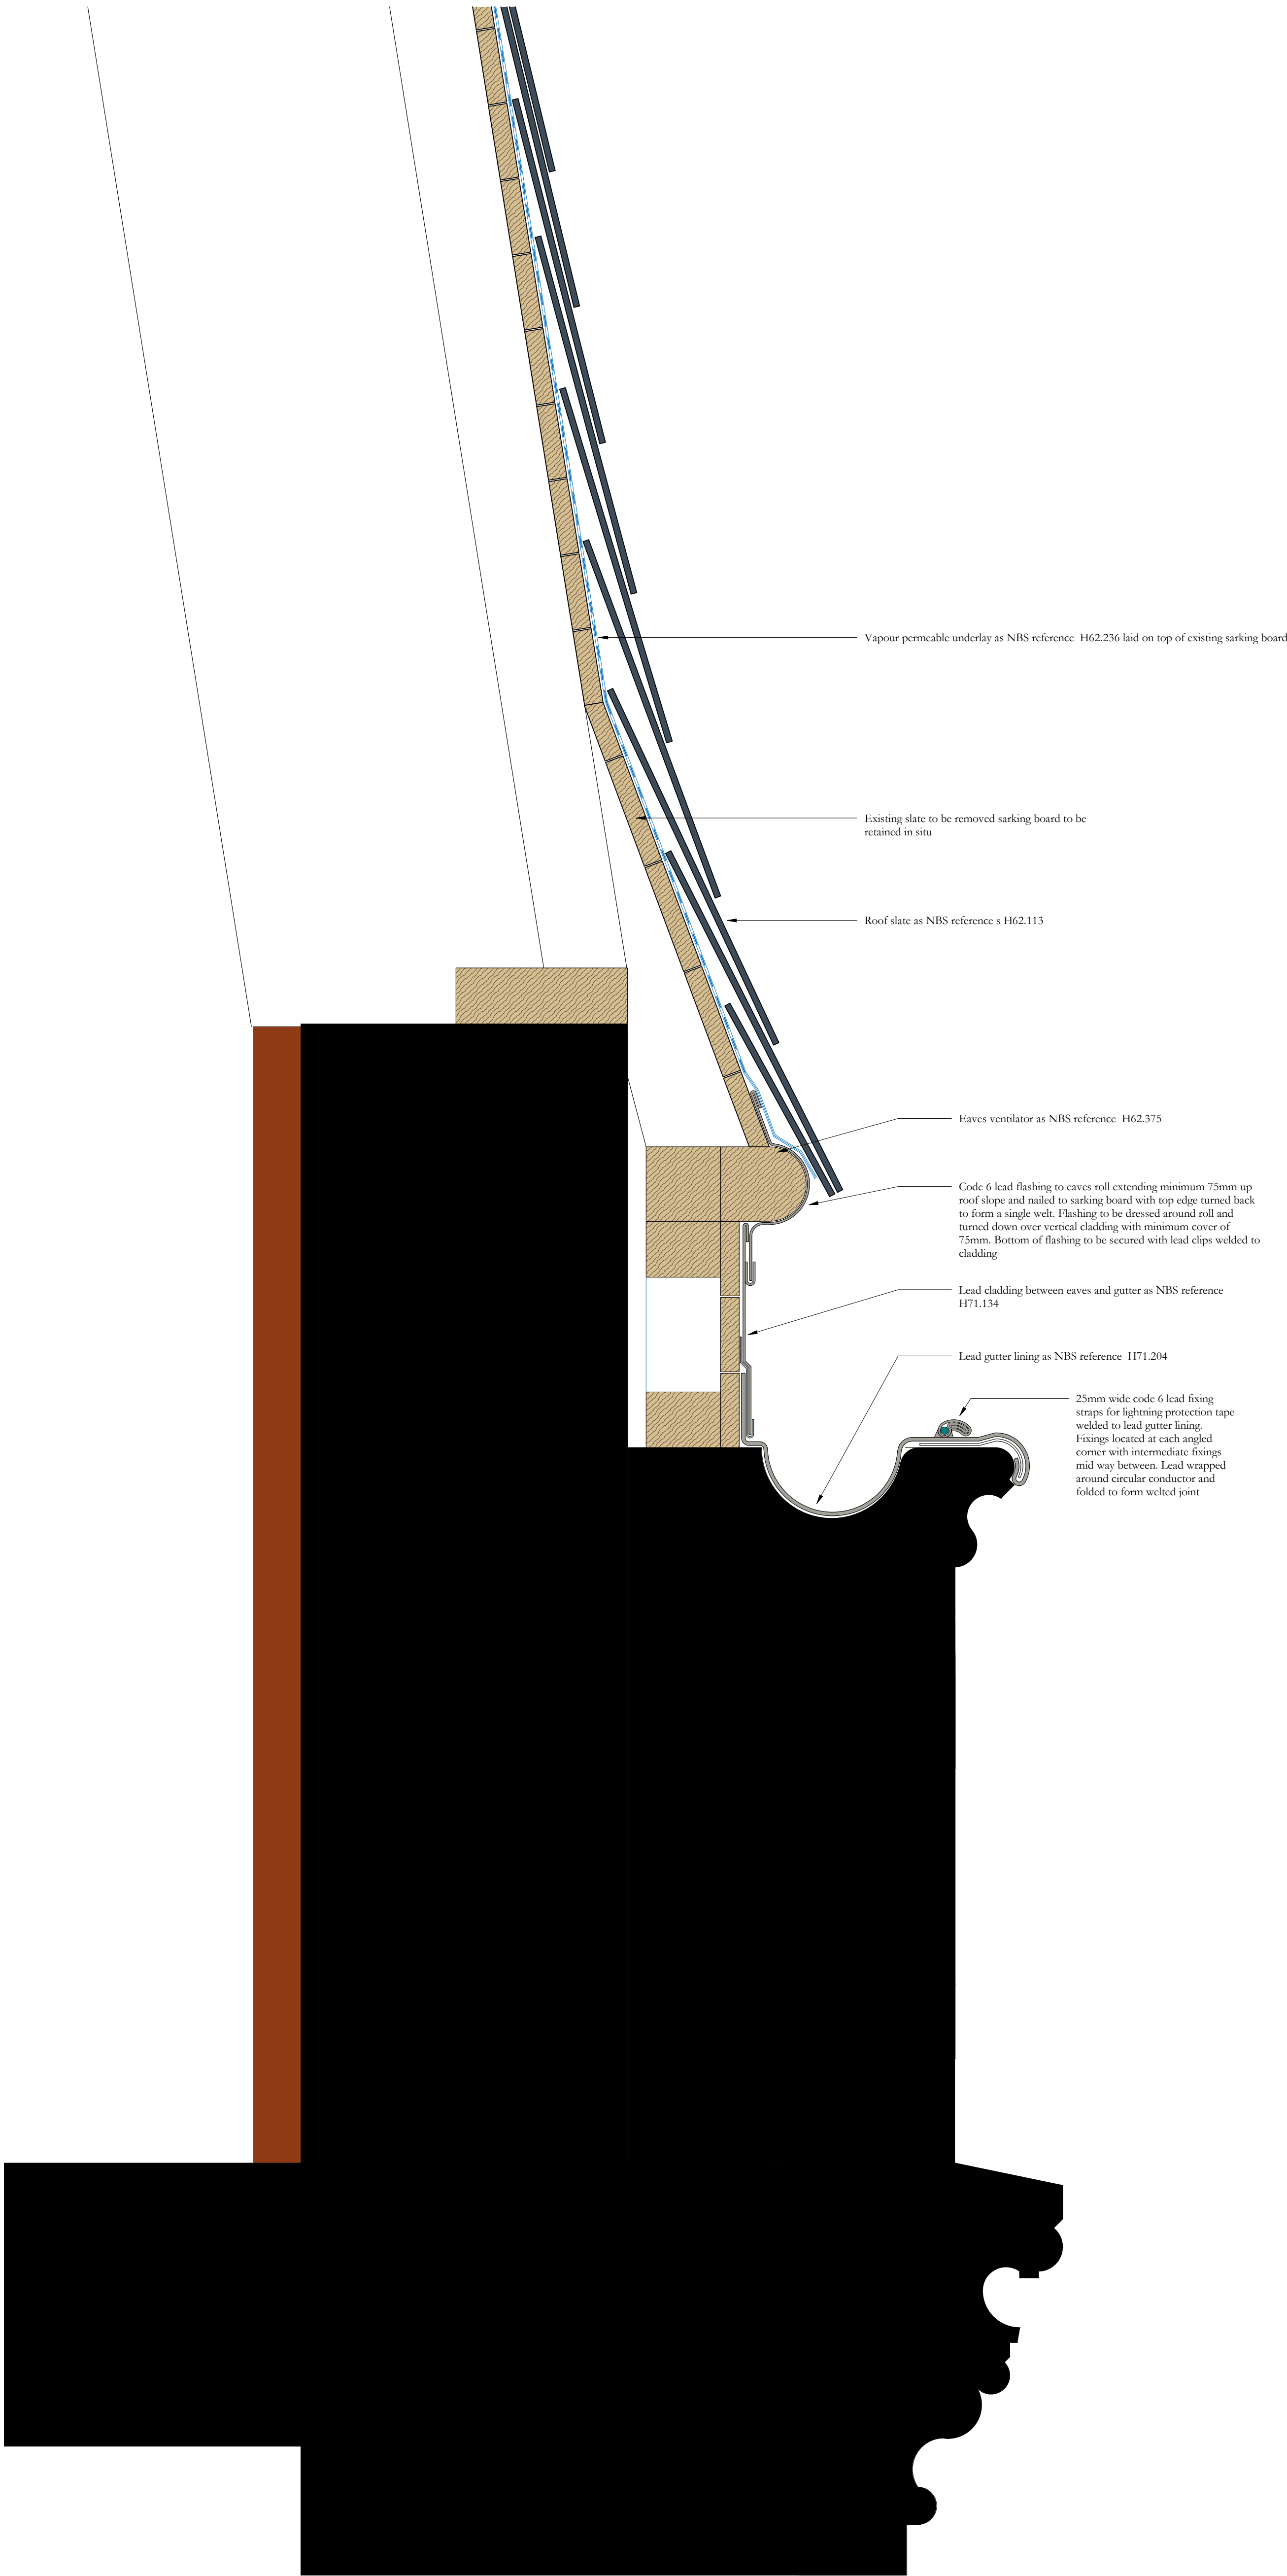

Revision 03: Lead fixing straps for lightning conductor tape added to lead gutter lining

Revision 02: Existing timber eaves roll added. Boarding from gutter to eaves changed from new to existing. Ventilation detail omitted at eaves. Lead flashing to eaves roll added.

Revision 01: Scale bar added. Status updated to S4 Construction.

03	14/06/2023	JC	GR	See note in revision cloud
02	23/03/2023	JC	GR	See note in revision cloud
01	04/01/2021	JC	GR	See note in revision cloud
-	11/06/2019	JC	GR	First Issue

ISSUE DATE APPROVED DRAWN DESCRIPTION



Project Office, Town Hall, MANCHESTER M60 2L1
+44 (0) 7970 097 432
www.purcelluk.com

PROJECT STATUS RIBA Stage 5

CLIENT Manchester City Council

PROJECT Our Town Hall

DRAWING TITLE Corner turret gutter and eaves detail roofs SR16, SER01 and NER01

SIZE & SCALE A1: 1 : 5

DRAWING STATUS S4 Construction

JOB NUMBER 236959

DRAWING NO. OTH-PUR-TH-RF-DWG-A-7011 03

© PURCELL 2019. PURCELL IS THE TRADING NAME OF PURCELL ARCHITECTURE LTD.

14/06/2023 14:39:02

