


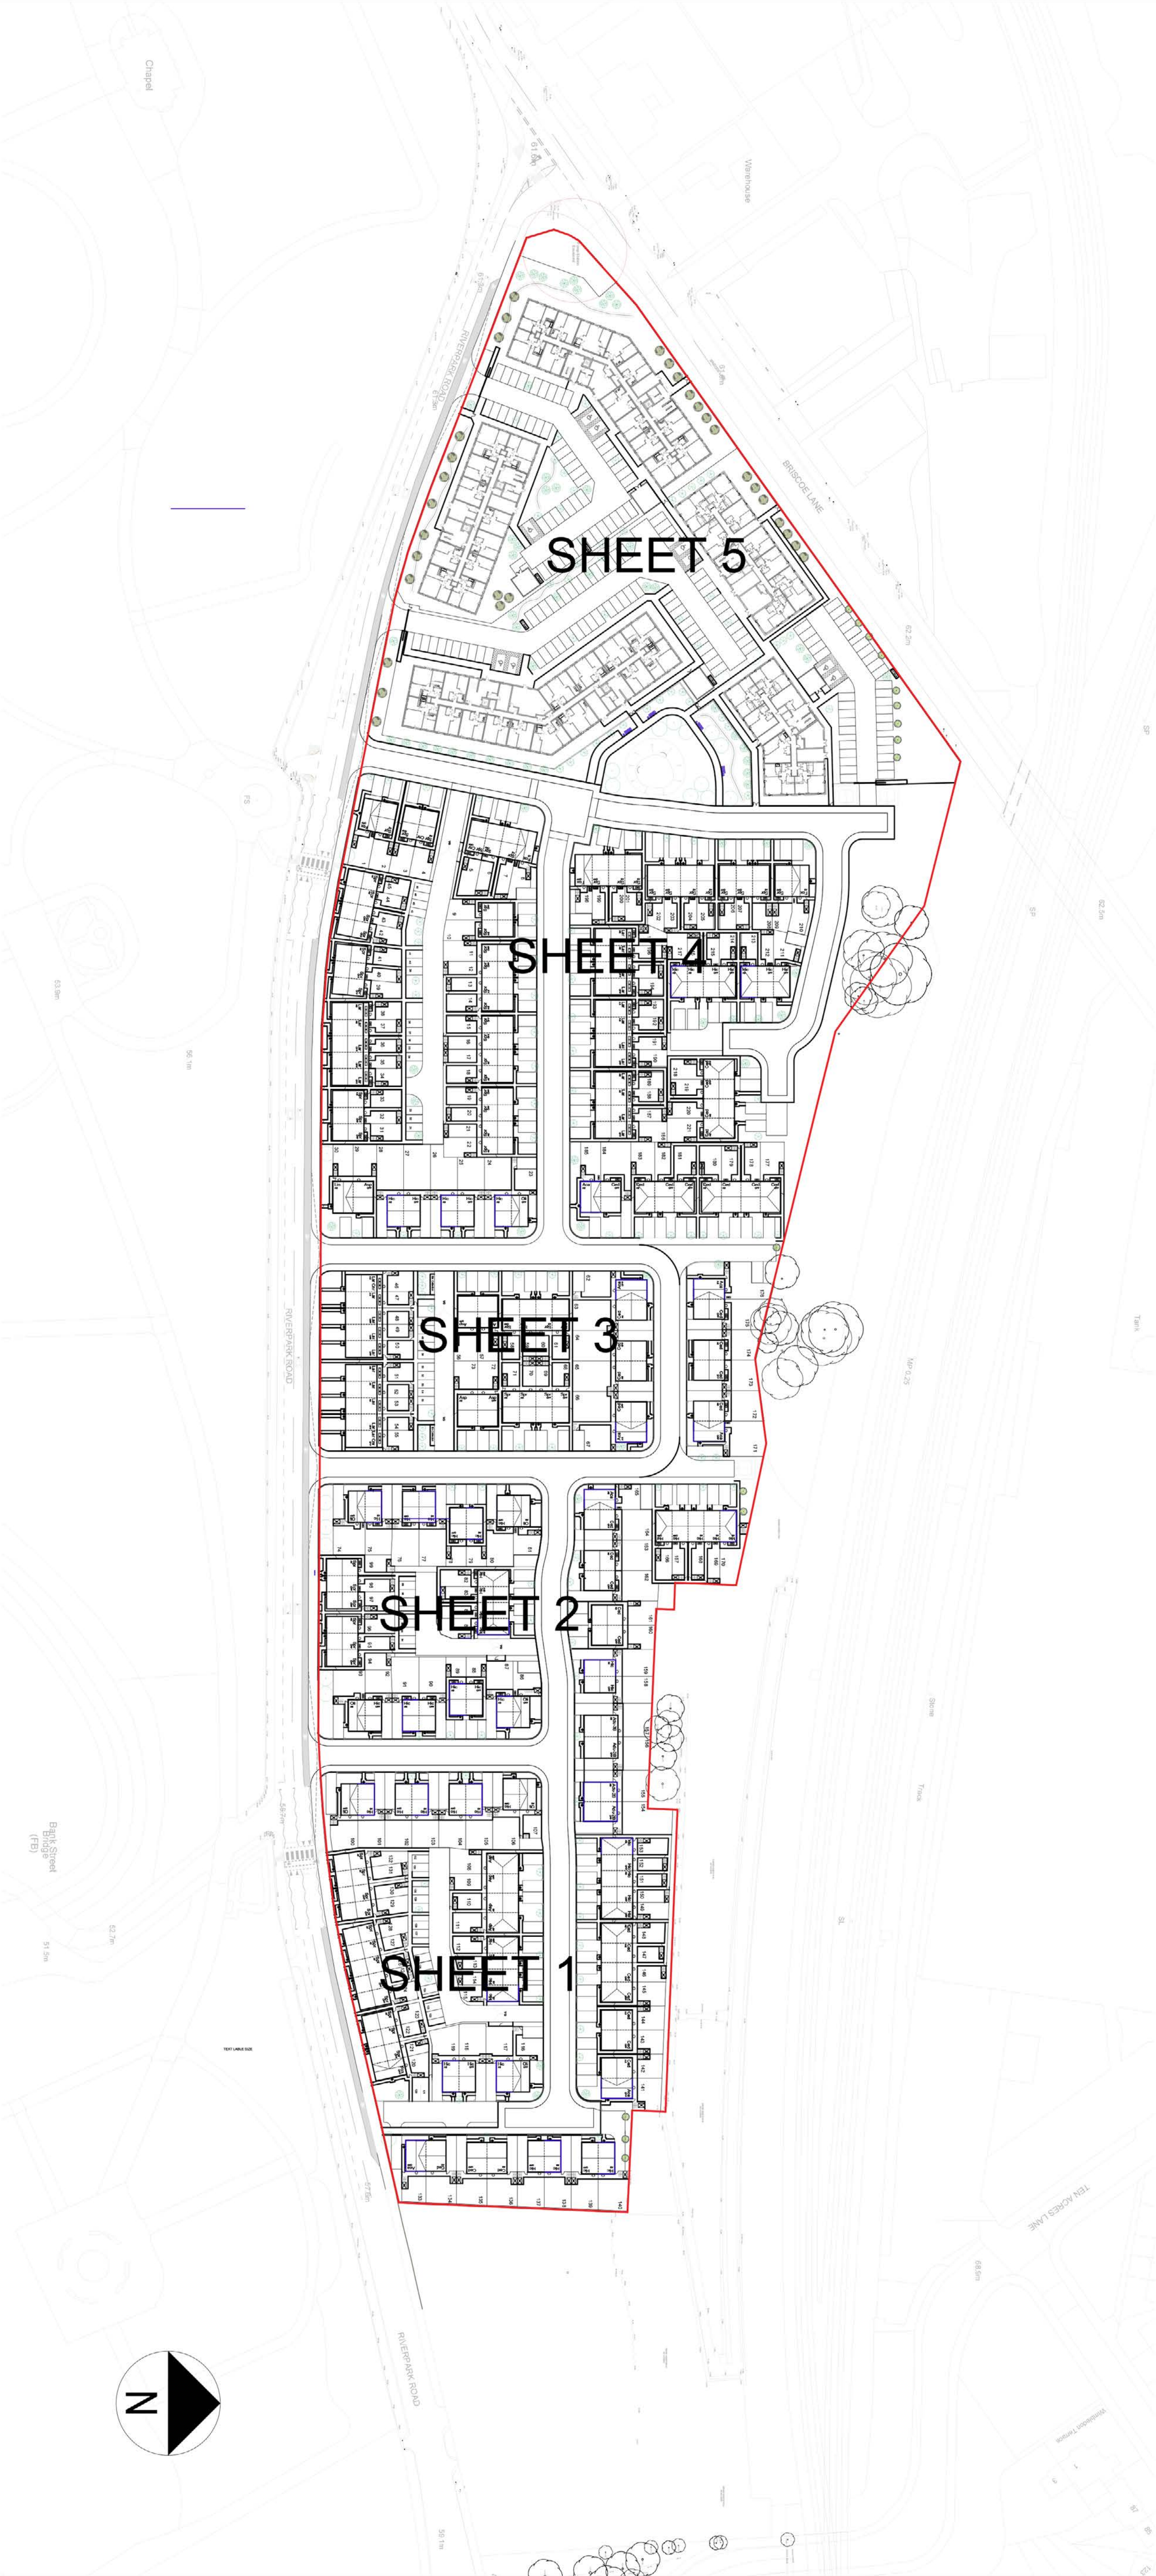

CODE	SPECIMEN TREE	GRADE	GIRTH	HEIGHT	SPECIFICATION	NUMBER
BP	Betula pendula					5
AG	Alnus glutinosa					5
LD	Larix decidua					3
	STREET TREE	GRADE	GIRTH	HEIGHT	SPECIFICATION	NUMBER
BN	Betula nigra					10
PT	Paulownia tomentosa					10
PTR	Populus tremula					11
	STANDARD TREE	GRADE	GIRTH	HEIGHT	SPECIFICATION	NUMBER
PO	Platanus orientalis 'Digitata'					41
PP	Prunus padus 'Albertii'					38
CB	Carpinus betulus 'Frans Fontaine'					35
CXL	Crataegus x lavalleei					31
	MULTI STEM TREE	GRADE	GIRTH	HEIGHT	SPECIFICATION	NUMBER
AL	Amelanchier lamarckii					21
LS	Liquidambar styraciflua 'Lane Roberts'					18
GT	Gleditsia triacanthos 'Sunburst'					19
BPU	Betula pubescens					14
	HEDGEROW TREE	GRADE	GIRTH	HEIGHT	SPECIFICATION	NUMBER
MS	Malus sylvestris					5
RC	Rosa canina					5
SN	Sambucus nigra					3
VO	Viburnum opulus					4

Shrub Mixes & Hedges	Height	Density	Container	NUMBER
Acuba Japonica crontonifolia	40-60cm	3/M ²	3L	2104
Ceanothus thyrsiflorus repens	25-30cm	3/M ²	3L	148
Choisya dewitteana aztec gold	25-30cm	3/M ²	3L	234
Cistus x corbariensis	40-60cm	3/M ²	3L	163
Euonymus fortunei emerald and gold	25-30cm	3/M ²	2L	678
Euonymus japonicus	25-30cm	3/M ²	2L	55
Pieris japonica Little Heath	30-40cm	3/M ²	5L	214
Pittosporum tenuifolium I Patterson	30-40cm	3/M ²	5L	541
Potentilla fruticosa Kath Dykes	30-40cm	3/M ²	3L	129
Skimmia japonica	30-40cm	3/M ²	2L	761
Viburnum Davidii	30-40cm	3/M ²	5L	776
Weigela florida 'Foliz Purple'	40-60cm	3/M ²	3L	202

Herbaceous	Height	Density	Container	NUMBER
Echinacea purpurea	Full Pot	5/M ²	3L	226
Geranium Johnson Blue	Full Pot	5/M ²	2L	47
Rudbeckia Fulgida Goldstrum	Full Pot	5/M ²	2L	361

Grasses	Height	Density	Container	NUMBER
Cordylina	Full Pot	Specimen	5L	31
Carex testacea	Full Pot	5/M ²	3L	552
Carex 'Ice Dance'	Full Pot	5/M ²	3L	72
Carex 'Irish Green'	Full Pot	5/M ²	3L	45
Luzula nivea	Full Pot	5/M ²	3L	34

NATIVE HEDGEROW MIX (H1)						
Hedge Length (M)	Nursery Grade	Height	Total No. Plants	% Mix		No. of Plants
730			3650			
Crataegus monogyna	Bareroot 1 + 1 Transplant	60-80cm		50	0.50	1824
Prunus spinosa	Bareroot 1 + 1 Transplant	60-80cm		20	0.20	730
Corylus avellana	Bareroot 1 + 1 Transplant	60-80cm		10	0.10	364
Ilex aquifolium	3L Pot	40-60cm		10	0.10	364
Rosa arvensis	Bareroot 1 + 1 Transplant	60-80cm		5	0.05	185
Rosa canina	Bareroot 1 + 1 Transplant	60-80cm		5	0.05	185
				100	1.0000	3650 TOTAL

Planted at 5 plants/m in double staggered row.

ORNAMENTAL HEDGEROW (H2)	SIZE	Root condition	Plants / LIN M	LIN M	Total No. Plants
Grisselinia littoralis	5L POT	CONTAINERISED	2	1414	2828

Planted at 500 cm in a single row.

ORNAMENTAL HEDGEROW (H3)	SIZE	Root condition	Plants / LIN M	LIN M	Total No. Plants
Viburnum tinus	5L POT	CONTAINERISED	2	52	104

Planted at 500 cm in a single row.

NATIVE SCRUB MIX						
TOTAL AREA (M2)	Nursery Grade	Height	Total No. Plants	% Mix		No. of Plants
380			380			
Planted on a 1m Grid Staggered						
Crataegus monogyna	Bareroot 1 + 1 Transplant	60-80cm		26	0.26	100
Malus sylvestris	Bareroot 1 + 1 Transplant	60-80cm		24	0.24	90
Prunus spinosa	Bareroot 1 + 1 Transplant	60-80cm		16	0.16	60
Sambucus nigra	Bareroot 1 + 1 Transplant	60-80cm		16	0.16	60
Ilex aquifolium	3L Pot	40-60cm		8	0.08	30
Rosa canina	Bareroot 1 + 1 Transplant	60-80cm		5	0.05	20
Viburnum opulus	Bareroot 1 + 1 Transplant	60-80cm		5	0.05	20
				100	1.000	380 TOTAL

GENERAL NOTES:

- DIMENSIONS GOVERN
- ALL DIMENSIONS ARE IN MILLIMETERS UNLESS NOTED OTHERWISE ON THE DRAWINGS
- ALL DIMENSIONS SHALL BE VERIFIED ON SITE PRIOR TO ANY CONSTRUCTION
- SQUAREYARD SHALL BE NOTIFIED OF ANY DISCREPANCIES

DRAWING NOTES:

(-)	FIRST ISSUE - ISSUED FOR PLANNING APPLICATION	KH	AV	08/09/2025
A	RE - ISSUED FOR PLANNING APPLICATION	MG	AV	31/10/2025
B	RE - ISSUED FOR PLANNING APPLICATION	MG	AV	05/11/2025
REV	DESCRIPTION	DRAWN	CHECKED	DATE

PROJECT TITLE

RIVERPARK ROAD
KELLEN HOMES

DRAWING TITLE

DETAILED PLANTING SCHEDULES
SITE WIDE

PROJECT NUMBER
SY_25_027

DRAWING No.
RPR_SQR_00_ZZ_DR_LP200

SCALE @ A0

1:200

DATE
NOV 25

REVISION

B

SQUARE YARD

Landscape Architecture - Urban Design - Masterplanning

Email - studio@yd2.co.uk
Web - www.squareyard.info
Tel - 0161 943 6053

Address:
SQR YRD LTD,
Horsdown Business Centre,
New Hall Hey Road, Rossendale

0m 10m 20m
SCALE 1:200