




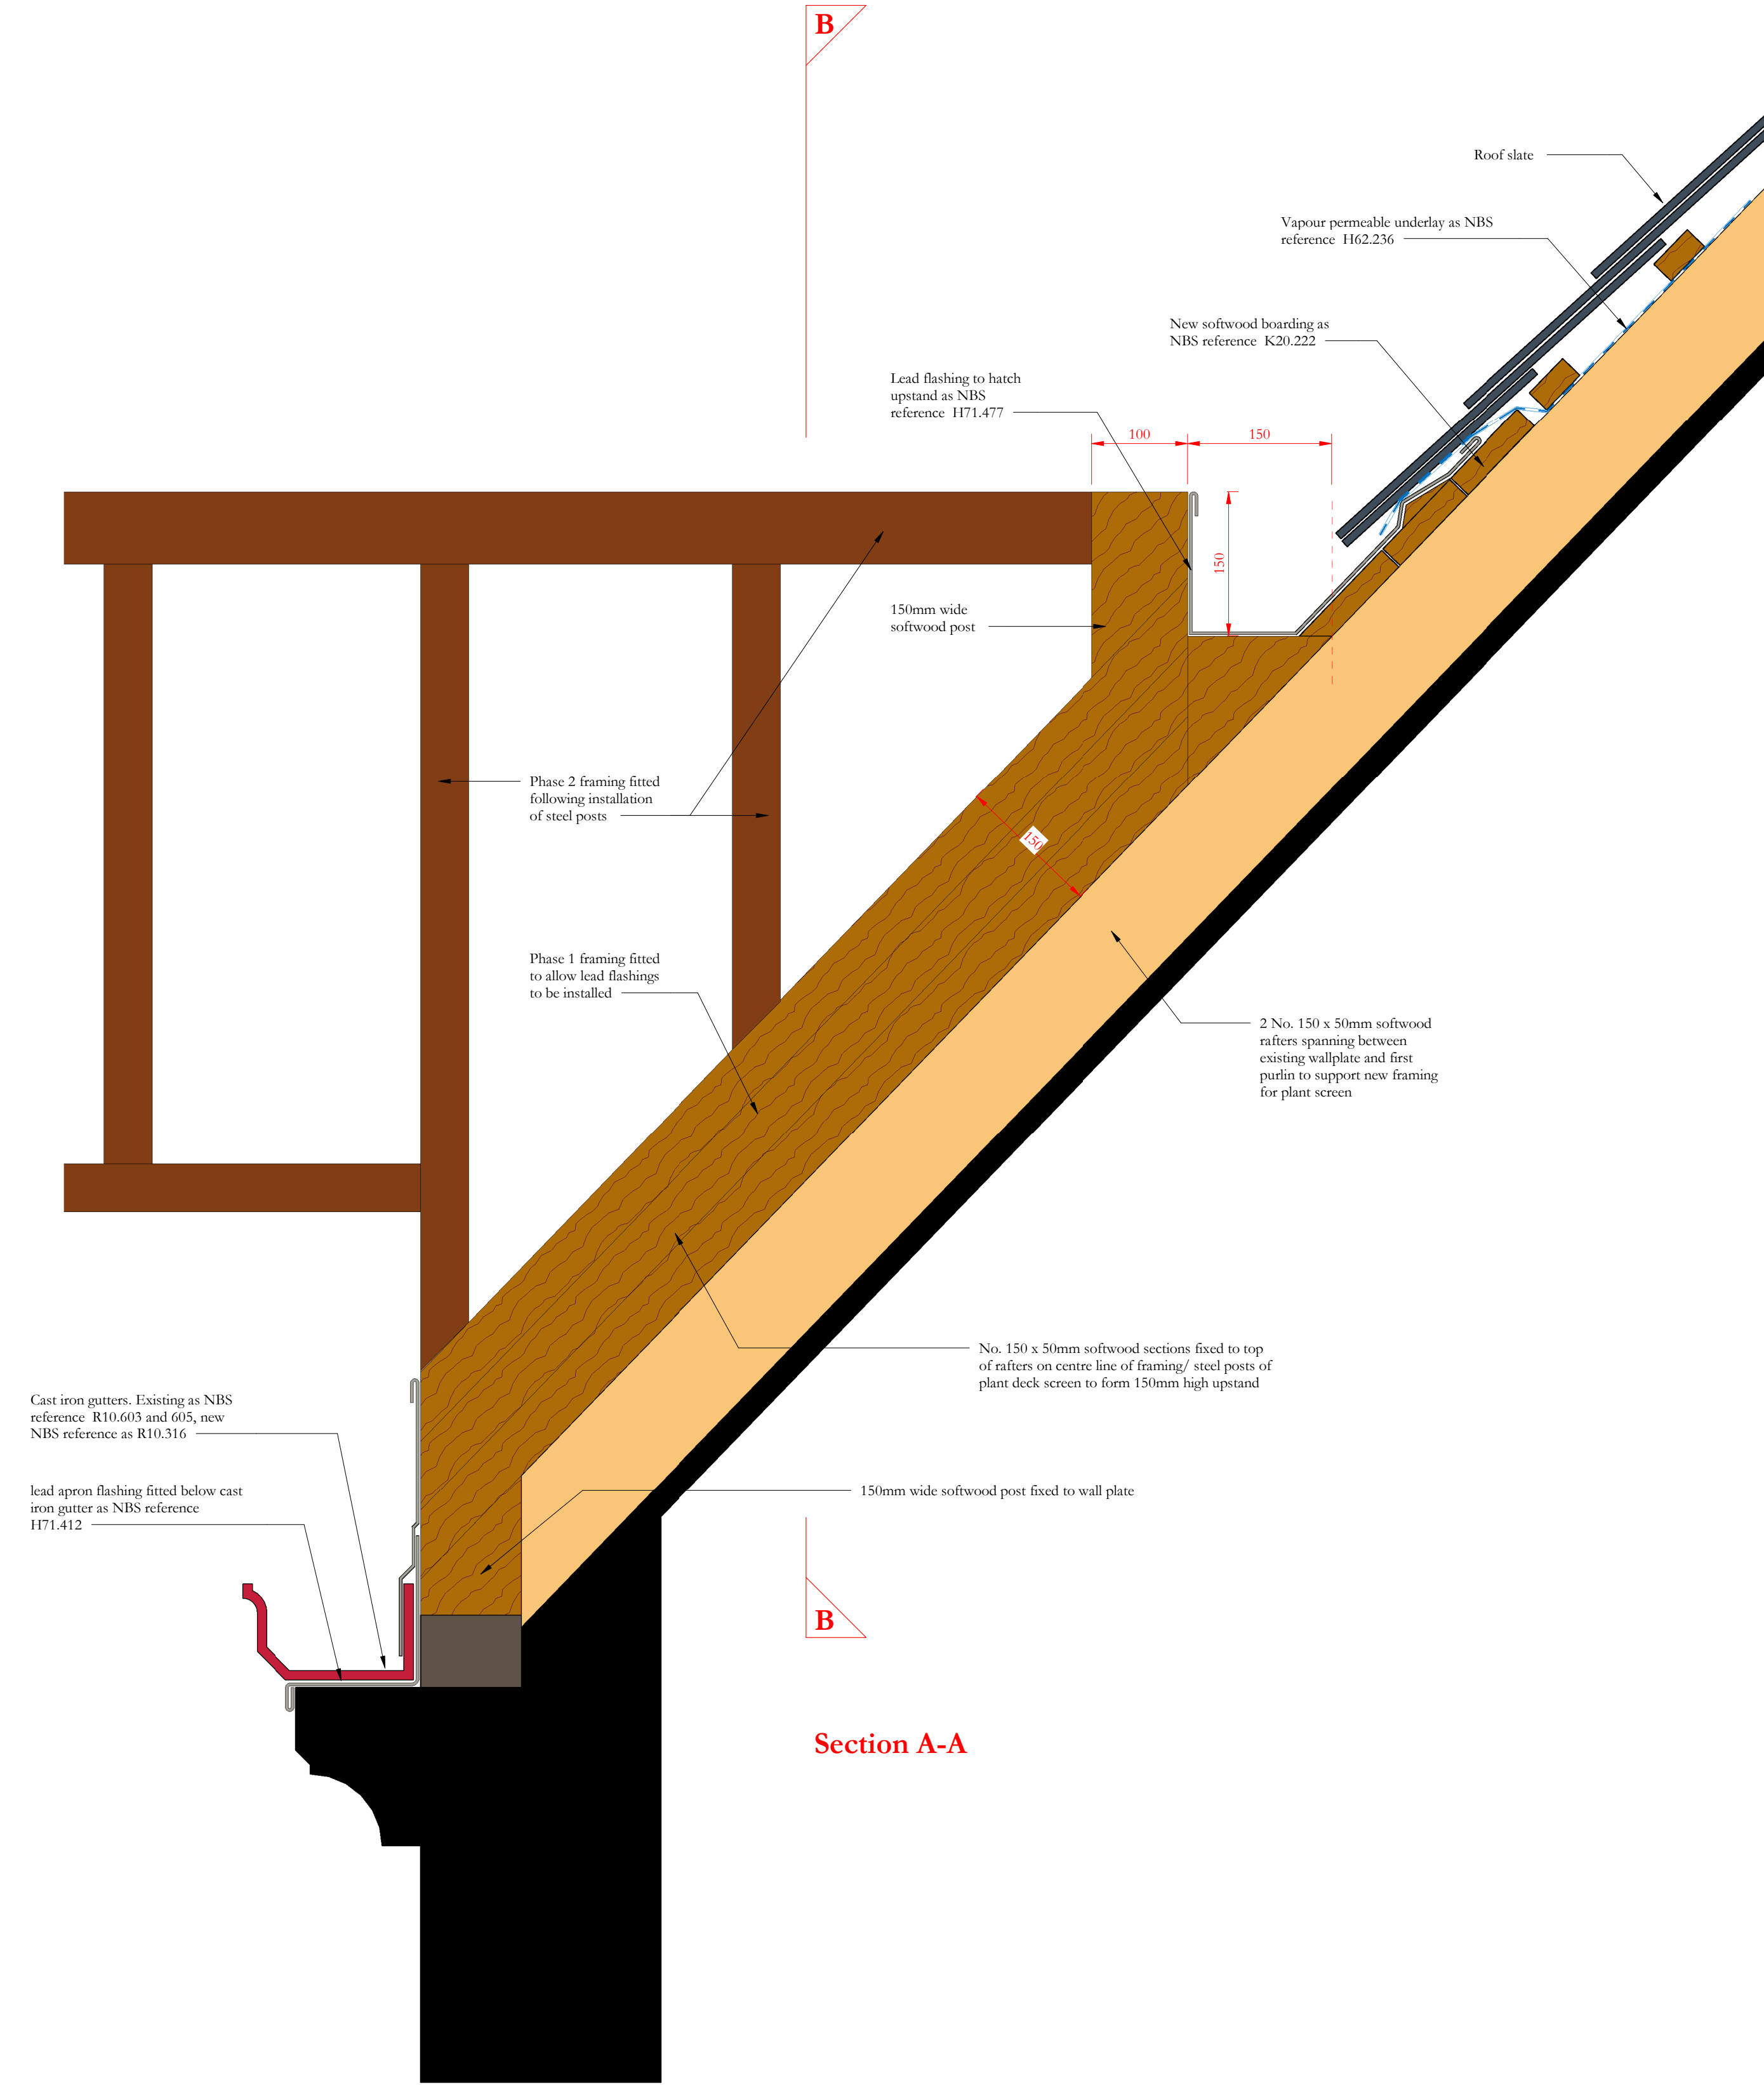

Section A-A

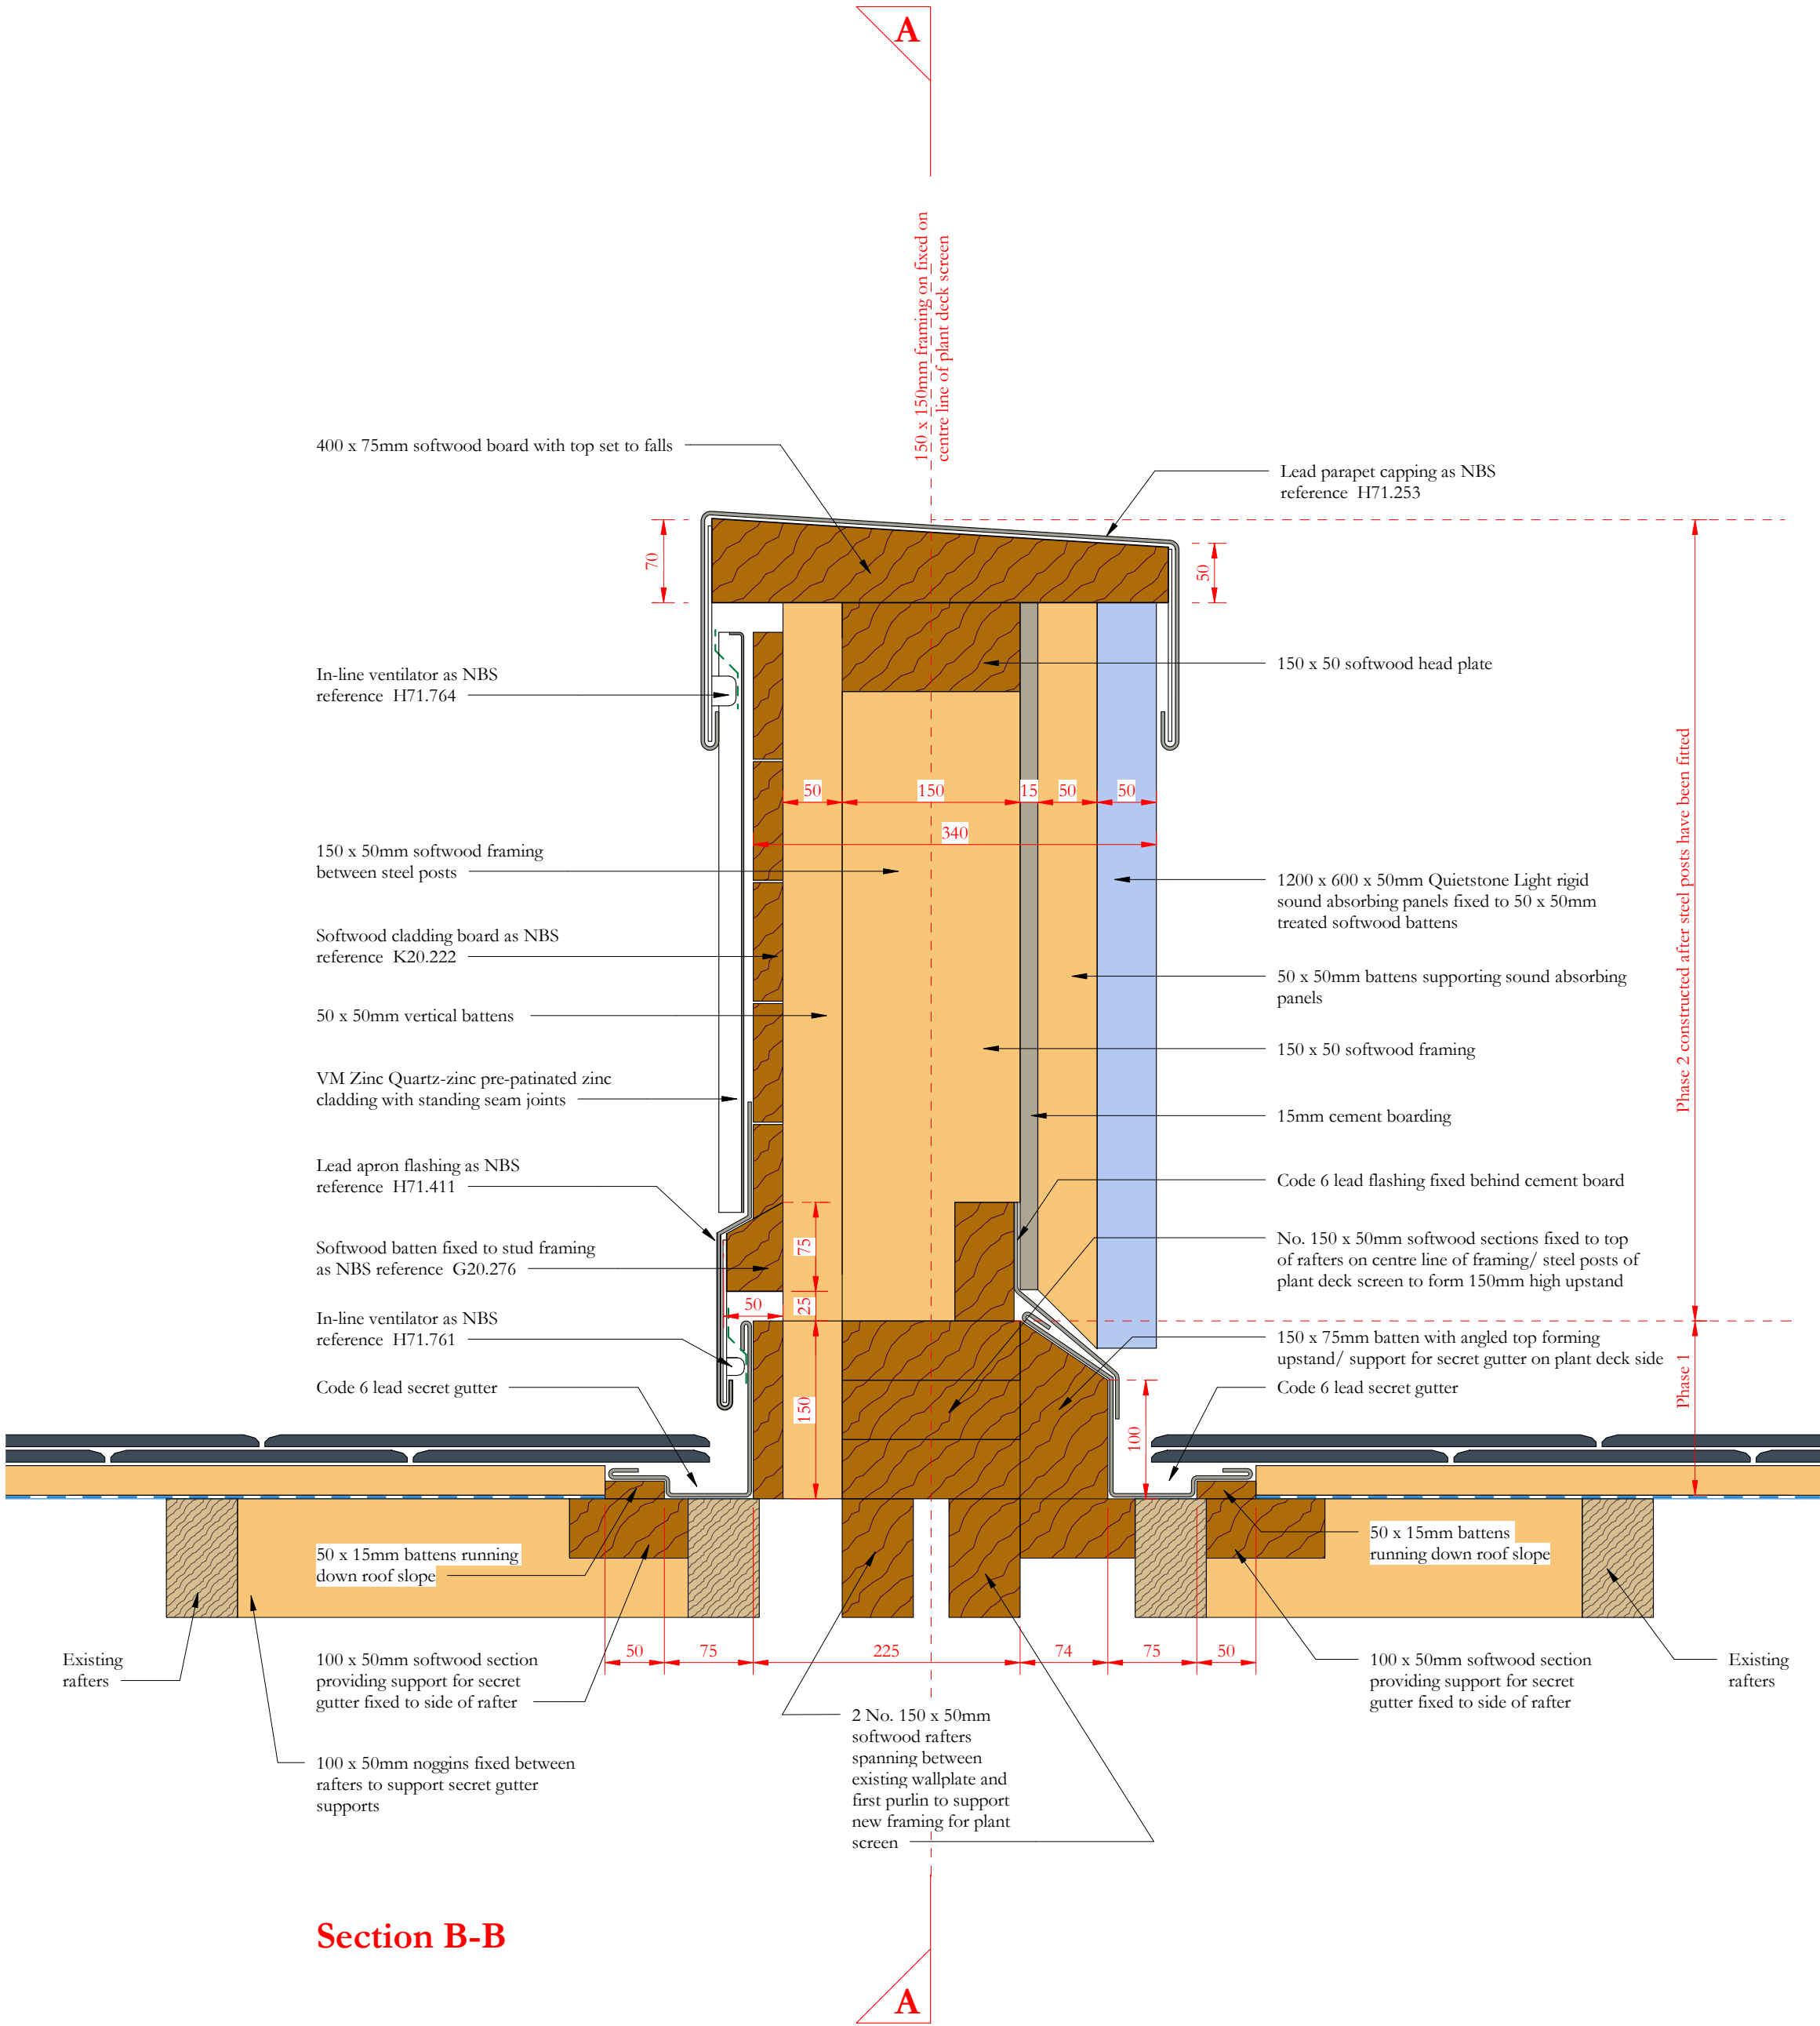

Section B-B

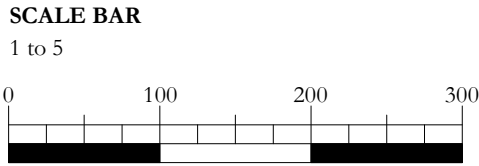

Scale Bars to be used as guidance only - refer to sheet size below									
1:100	mm	1000	2000	3000	4000	5000	6000	7000	8000
1:200	mm	500	1000	1500	2000	2500	3000	3500	4000
1:500	m	10	20	30	40	50	60	70	80
1:1250	m	10	30	50	70	90	110	130	150

Notes:
Drawings are based on survey data and may not accurately represent what is physically present.
Do not scale from this drawing. All dimensions are to be verified on site before proceeding with the work.
All dimensions are in millimeters unless noted otherwise.
Purcell shall be notified in writing of any discrepancies.

03/07/2023		JC	GR	First issue
ISSUE	DATE	APPROVED	DRAWN	DESCRIPTION
 OUR TOWN HALL PROJECT 				
Project Office, Town Hall, MANCHESTER M60 2L1 +44 (0) 7970 097 432 www.purcelluk.com				
PROJECT STATUS	RIBA Stage 5			
CLIENT	Manchester City Council			
PROJECT	Our Town Hall			
DRAWING TITLE	Detail of central plant deck screen junction with slate roofs NR02, SR11 and SR14			
SIZE & SCALE	A1: 1 : 5			
DRAWING STATUS	S4 Construction			
JOB NUMBER	236959			
DRAWING NO.	REV			
OTH-PUR-TH-RF-DWG-A-7080 -				
© PURCELL 2019. PURCELL ® IS THE TRADING NAME OF PURCELL ARCHITECTURE LTD.				