
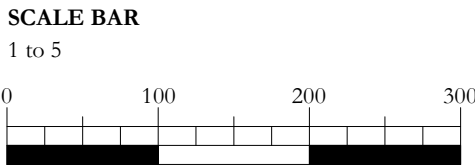


Scale Bars to be used as guidance only - refer to sheet size below									
1:100	mm	1000	2000	3000	4000	5000	6000	7000	8000
1:200	mm	500	1000	1500	2000	2500	3000	3500	4000
1:500	m	10	20	30	40	50	60	70	80
1:1250	m	10	30	50	70	90	110	130	150

Notes:
Drawings are based on survey data and may not accurately represent what is physically present.
Do not scale from this drawing. All dimensions are to be verified on site before proceeding with the work.
All dimensions are in millimeters unless noted otherwise.
Purcell shall be notified in writing of any discrepancies.

Note: The details at catch pit and chute outlet for rainwater pipe 73.1 at the north-east corner of the Bees Courtyard are to be a mirror image of the details for the south-east side shown on this drawing and drawings 7435 and 7436 with the exception of the lead cladding to the brick wall shown on drawing 7432

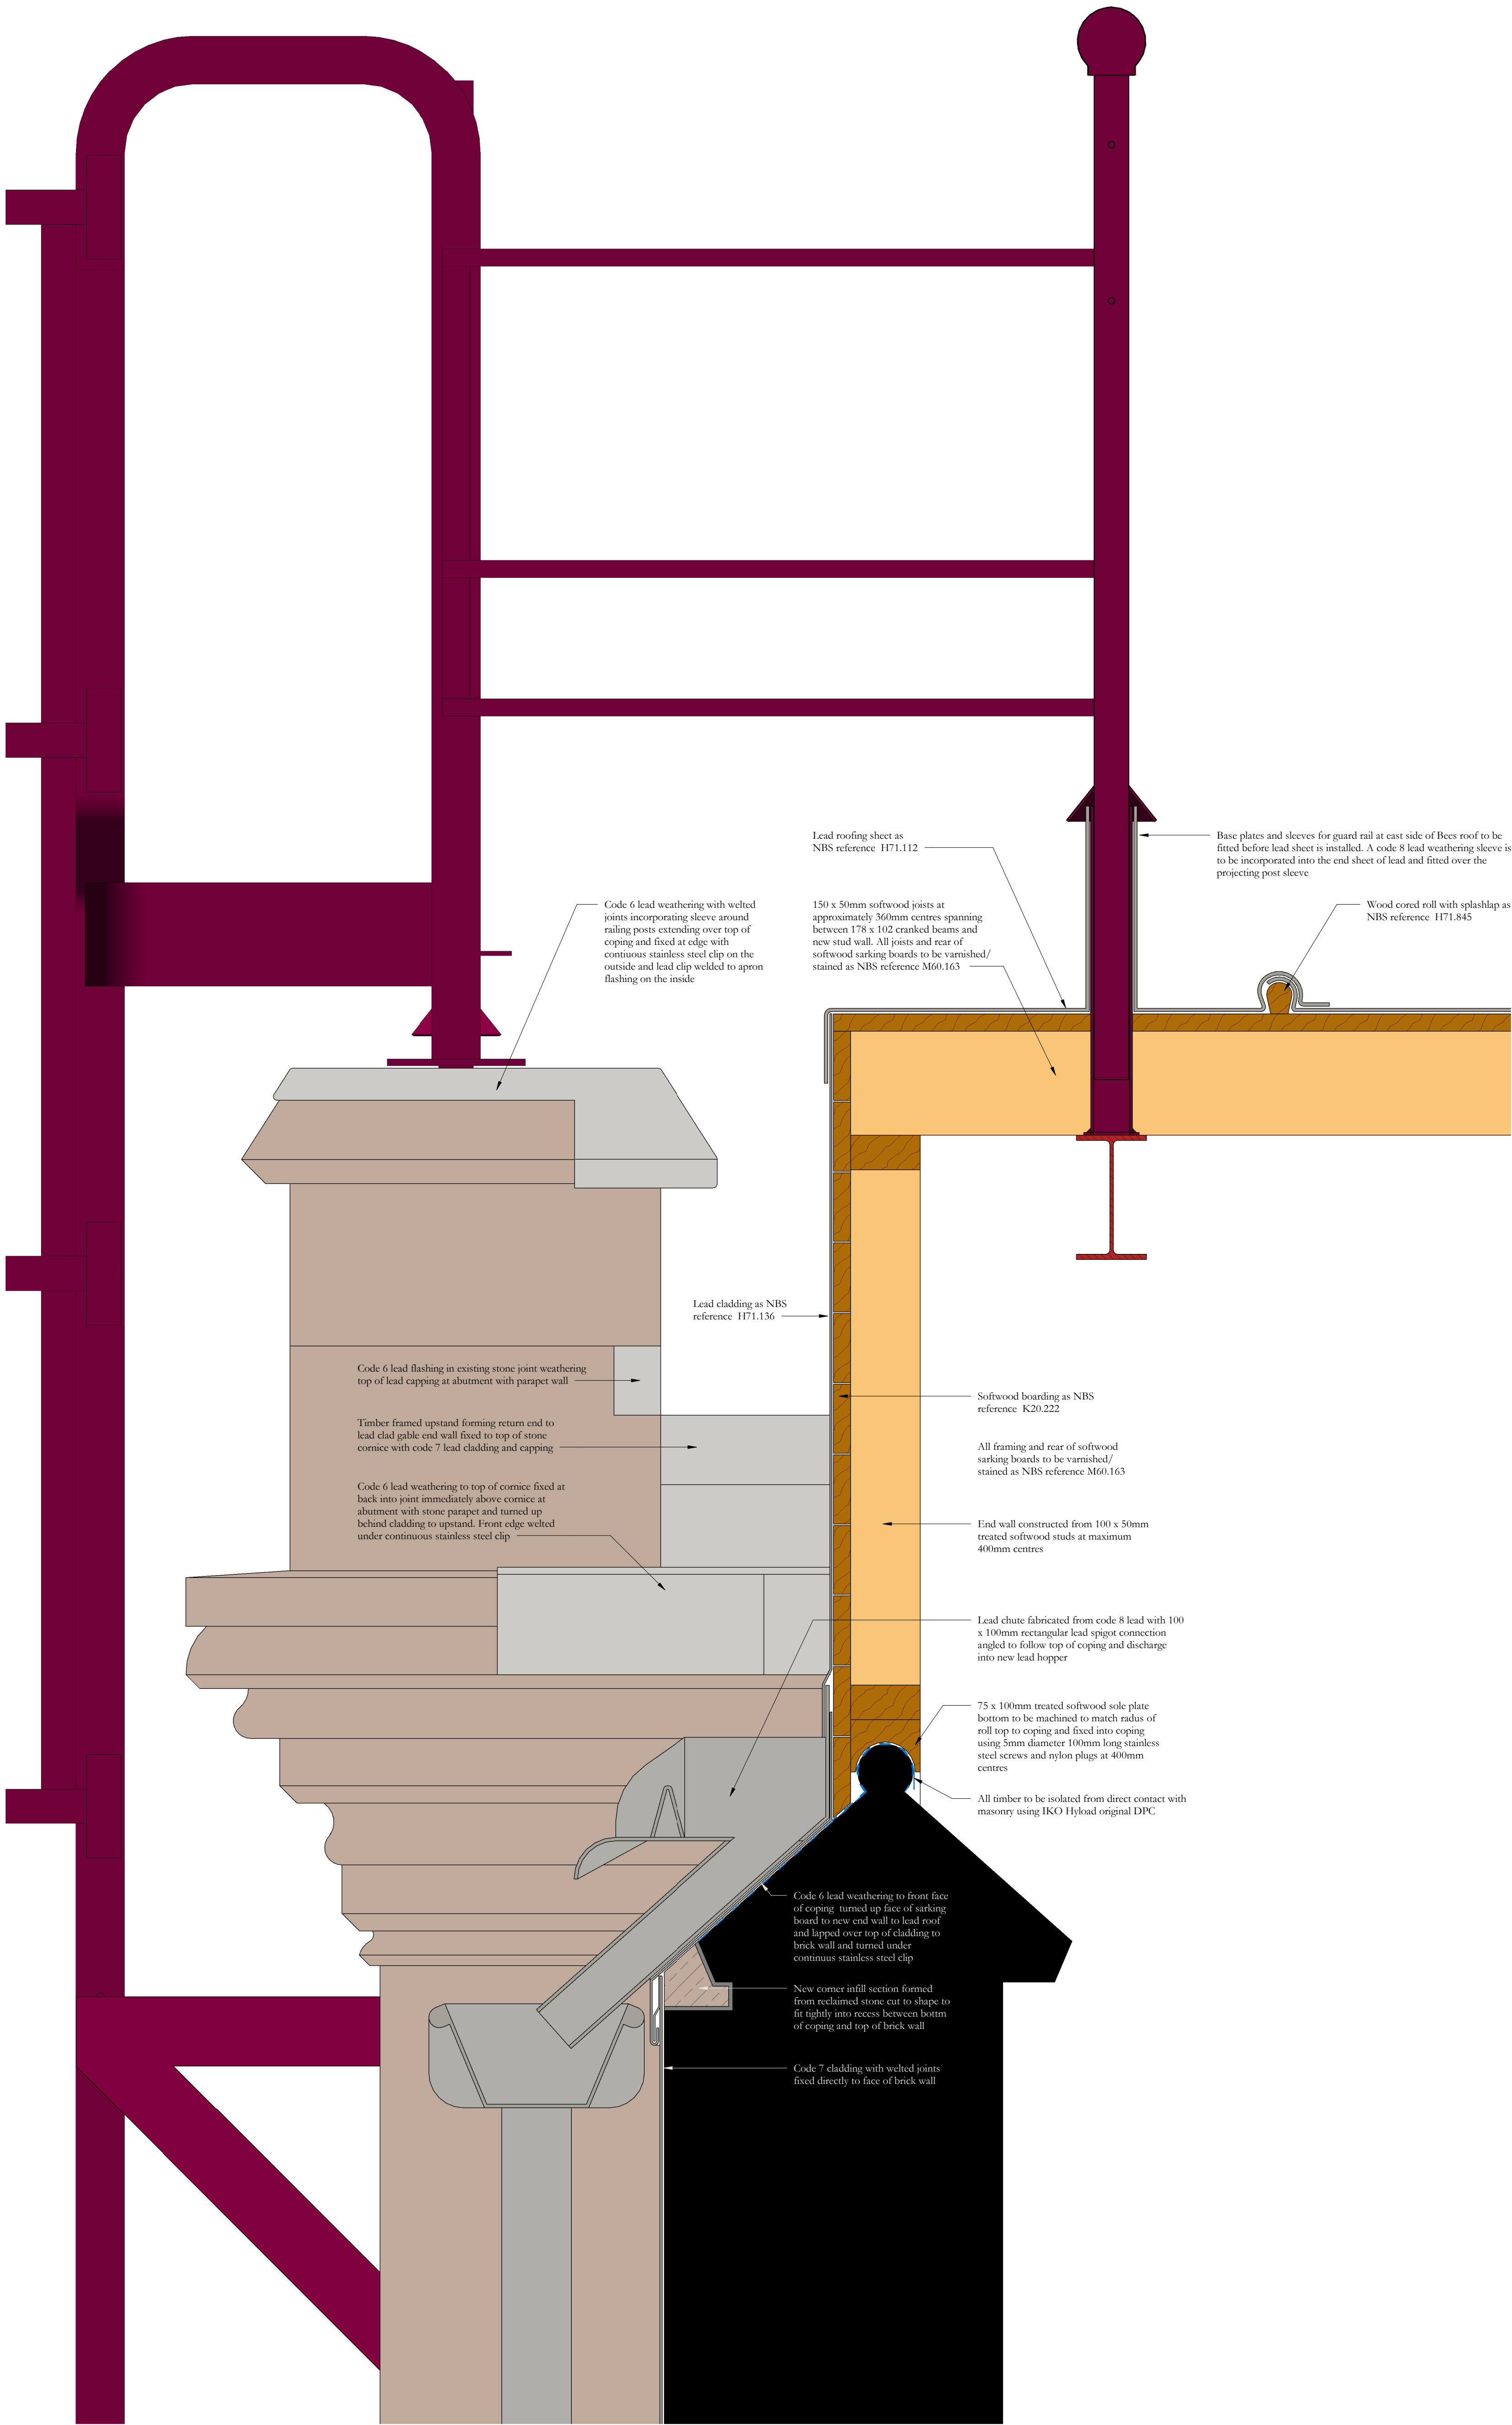

07/02/2024		JC	GR	First Issue
ISSUE	DATE	APPROVED	DRAWN	DESCRIPTION
				
Project Office, Town Hall, MANCHESTER M60 2L1 +44 (0) 7970 097 432 www.purcelluk.com				
PROJECT STATUS		RIBA Stage 5		
CLIENT		Manchester City Council		
PROJECT		Our Town Hall		
DRAWING TITLE		Lead cladding at SE corner of Bees courtyard detail section AA		
SIZE & SCALE		A1: 1 : 5		
DRAWING STATUS		S4 Construction		
JOB NUMBER		236959		
DRAWING NO.		REV		
OTH-PUR-TH-RF-DWG-A-7432 -				
© PURCELL 2019. PURCELL IS THE TRADING NAME OF PURCELL ARCHITECTURE LTD.				