


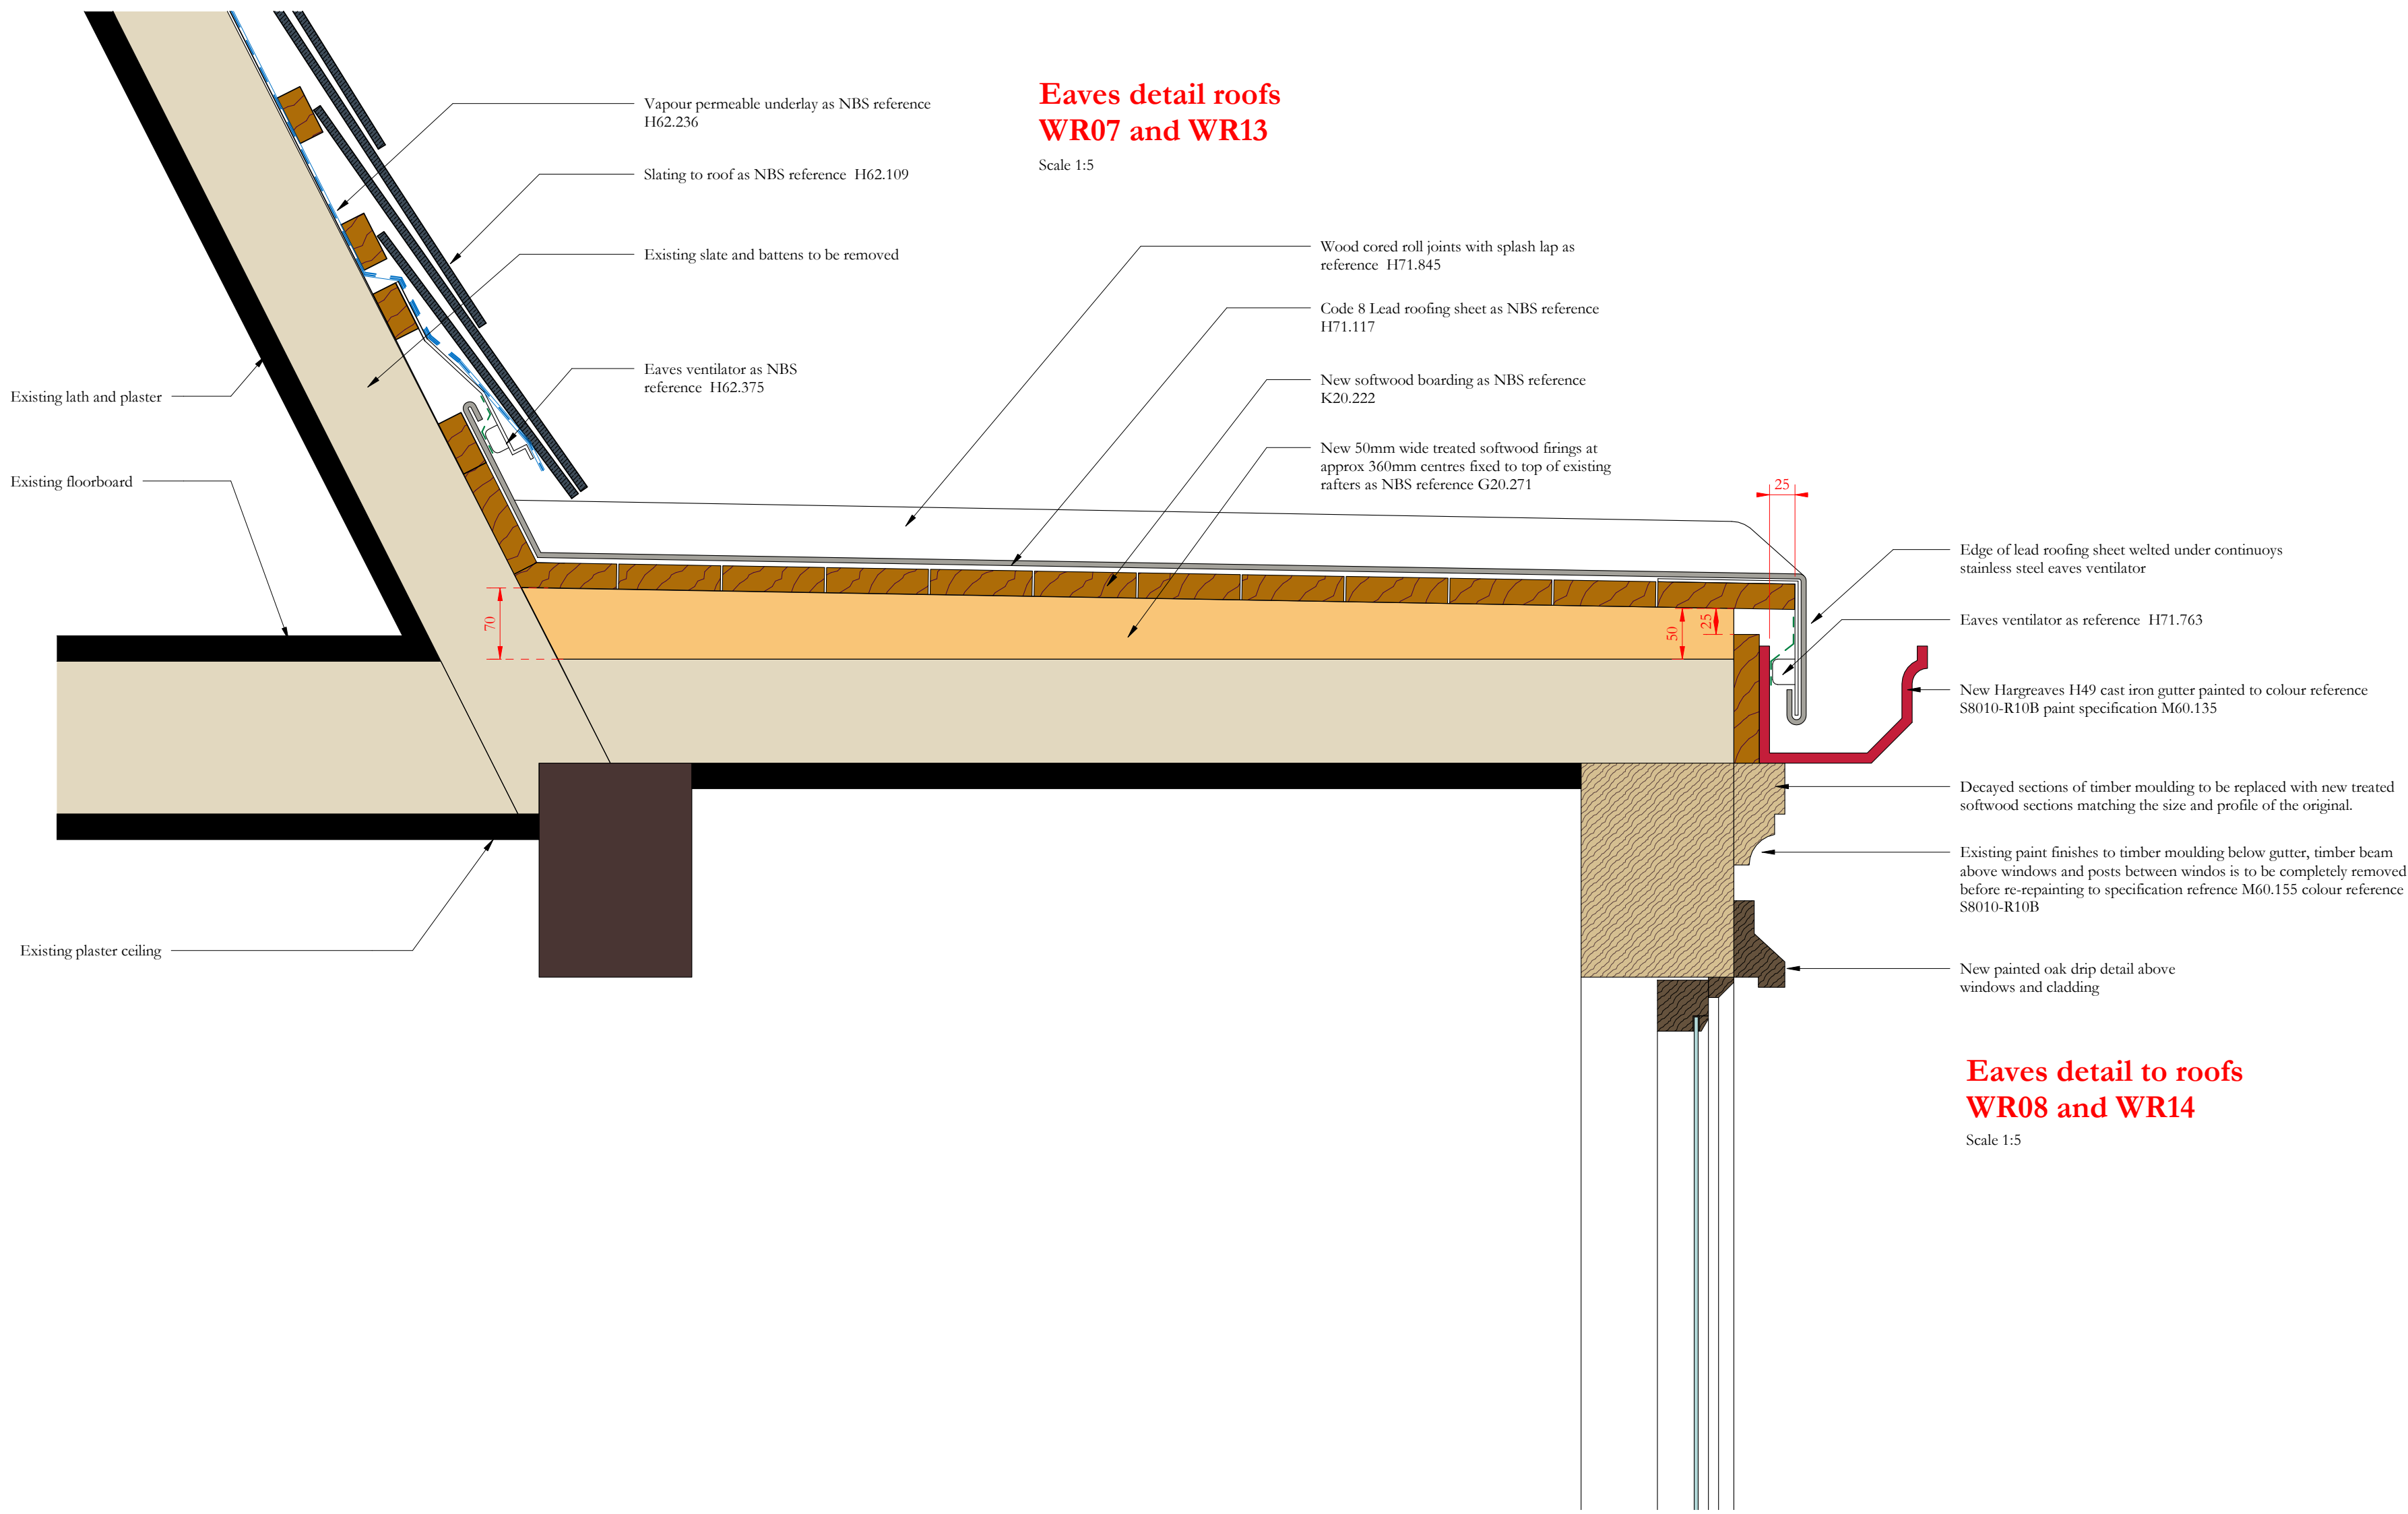


Eaves detail roofs WR07 and WR13

Scale 1:5

Eaves detail to roofs WR08 and WR14

Scale 1:5

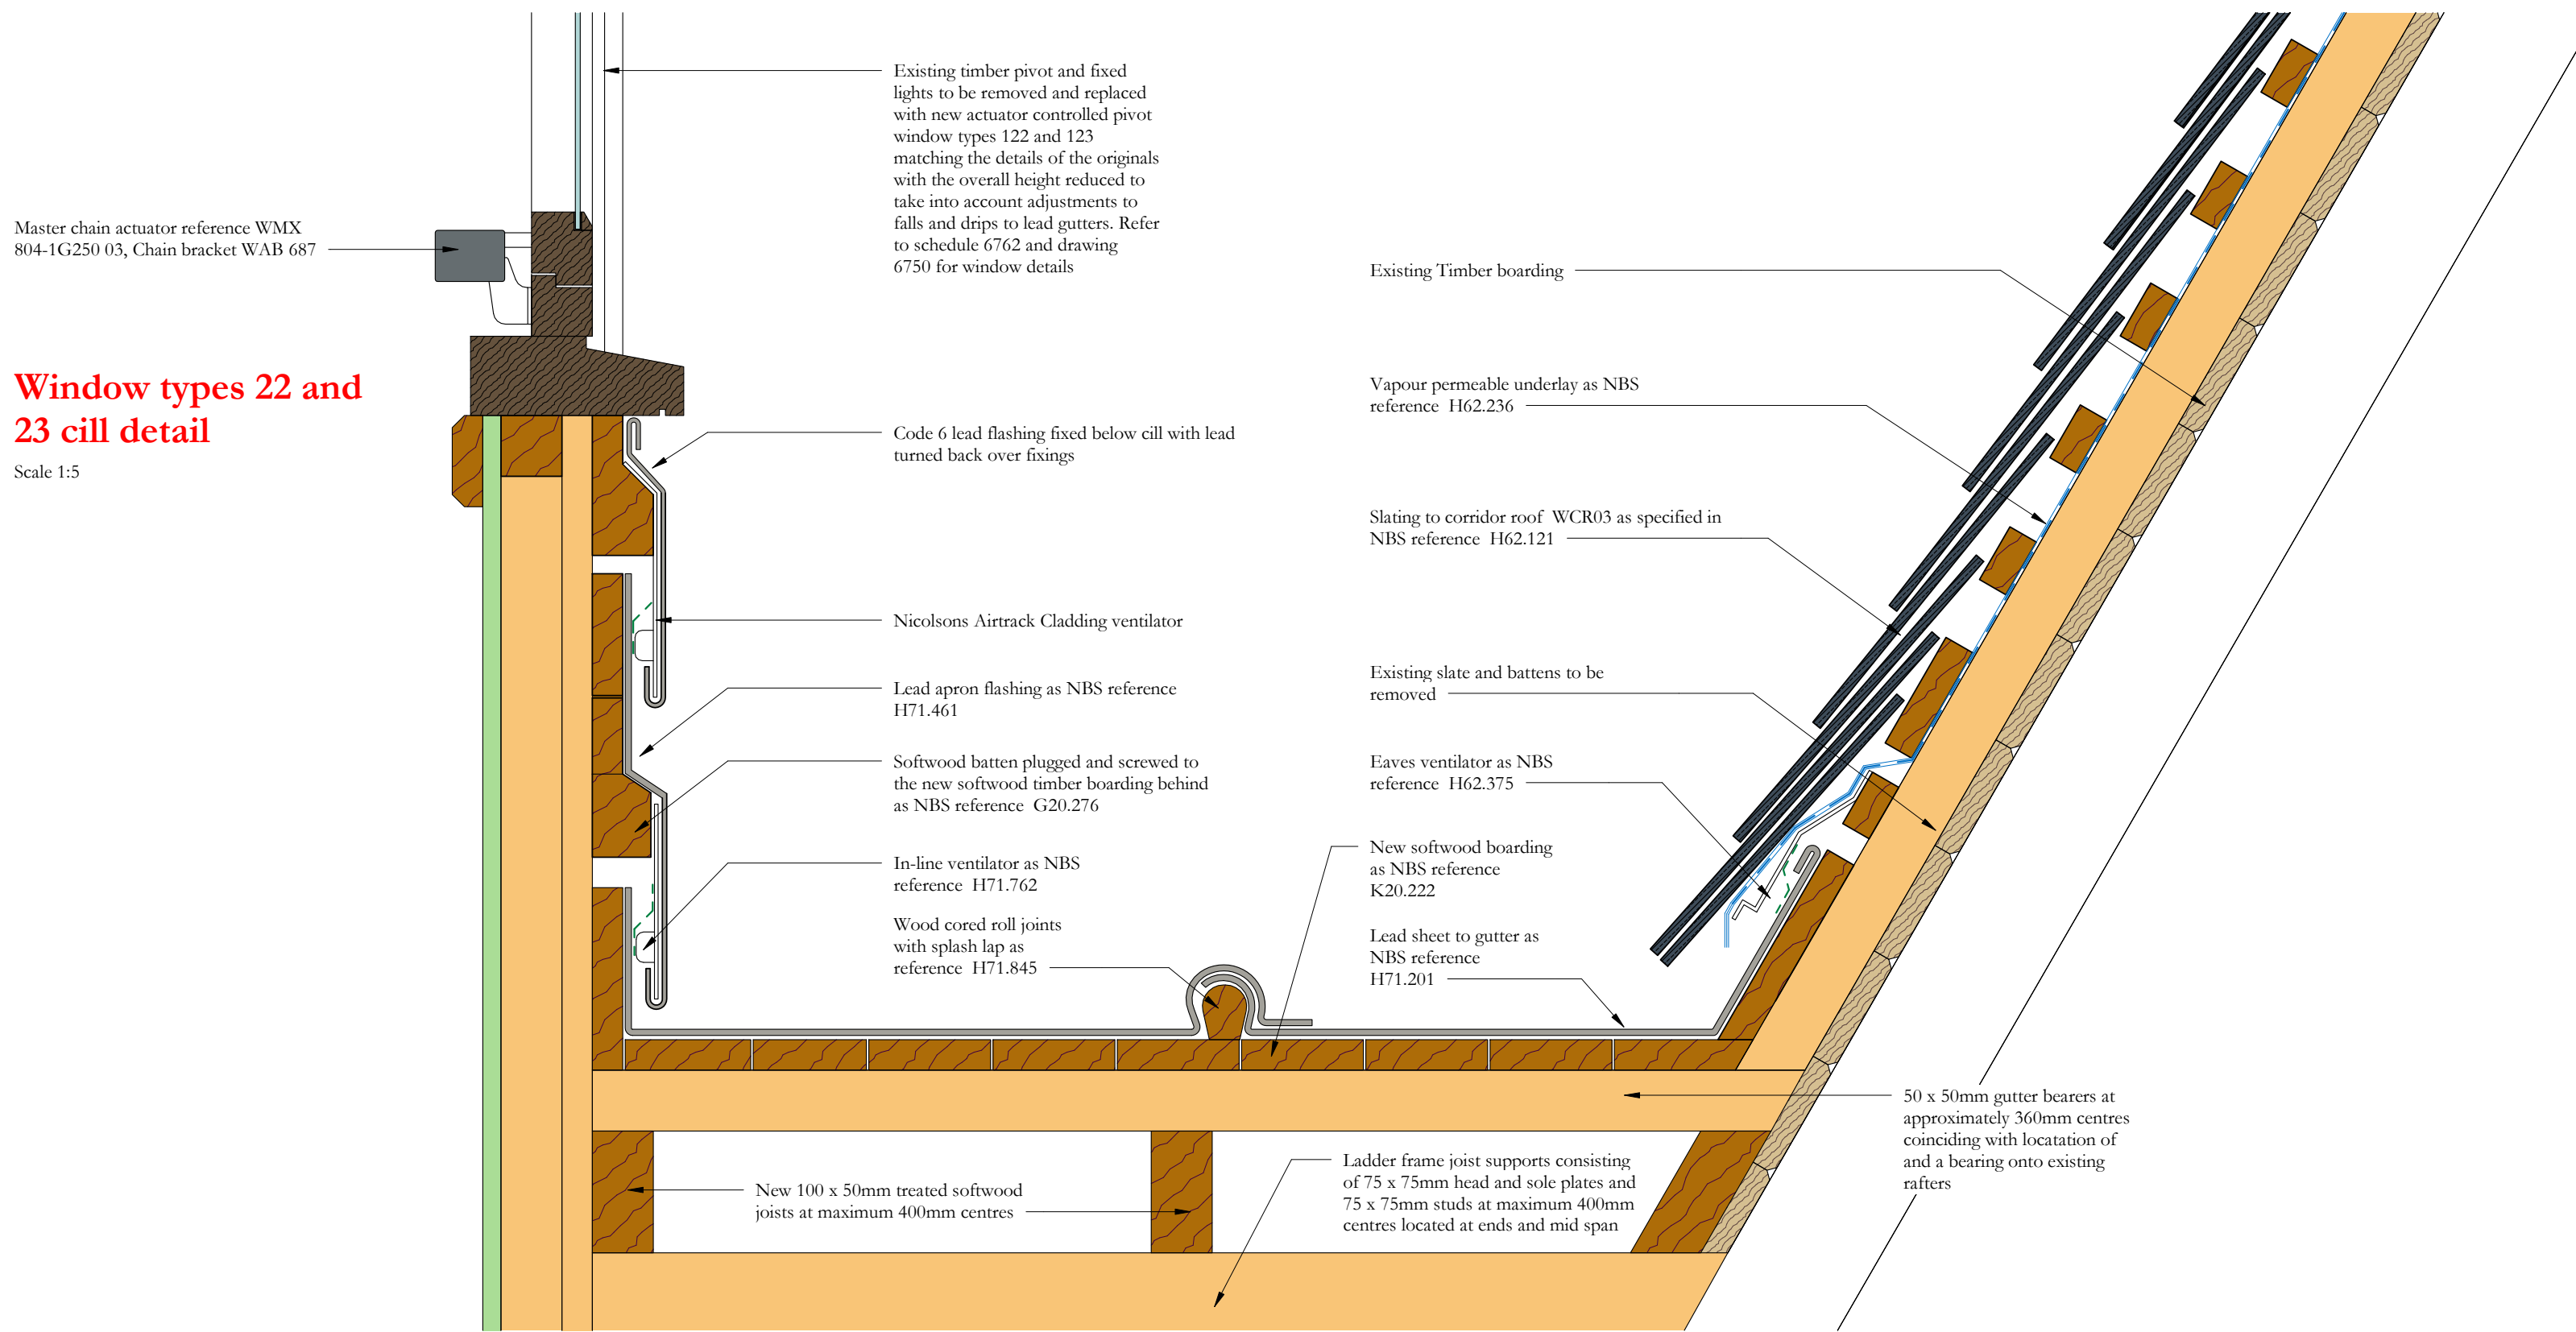

Window types 22 and 23 cill detail

Scale 1:5

Gutter detail roof WCR03

Scale 1:5



RF_2_PUR_Bird
guano likely to be
encountered in roof
spaces



RF_1_PUR_No
in-situ leadwelding
permitted

Scale Bars to be used as guidance only - refer to sheet size below

1:100	mm	1000	2000	3000	4000	5000	6000	7000	8000
1:200	mm	1000	2000	3000	4000	5000	6000	7000	8000
1:500	m	10	20	30	40	50	60	70	80
1:1250	m	10	20	30	40	50	60	70	80

Notes:
Drawings are based on survey data and may not accurately represent what is physically present.
Do not scale from this drawing. All dimensions are to be verified on site before proceeding with the work.
All dimensions are in millimeters unless noted otherwise.
Purcell shall be notified in writing of any discrepancies.

Revision 02: Dimensions added for ventilation gaps and firings. Cast iron gutter changed to new replacement. Existing timber profile below gutter added. Notes added regarding stripping and re-painting existing timber beams, posts and timber profile below gutter. Ventilation detail added below timber window cill

Revision 01: Drawing title amended. Notes updated for window alterations. Notes added to lead cladding below window cill. Detail titles updated. 1:5 scale bar added. Status updated to S4 Construction

ISSUE	DATE	APPROVED	DRAWN	DESCRIPTION
02	28/03/2023	JC	GR	See note in revision cloud
01	06/05/2020	JC	GR	See note in revision cloud
-	30/09/2019	GR	TK	First issue



Project Office, Town Hall, MANCHESTER M60 2L1
+44 (0) 7970 097 432
www.purcelluk.com

PROJECT STATUS	Riba Stage 5
CLIENT	Manchester City Council
PROJECT	Our Town Hall
DRAWING TITLE	Eaves details to WR07, WR13, WR08 and WR14. Gutter detail to WCR03
SIZE & SCALE	A1: 1 : 5
DRAWING STATUS	S4 Construction
JOB NUMBER	236959
DRAWING NO.	OTH-PUR-TH-RF-DWG-A-7017 02
REV	

© PURCELL 2019. PURCELL ® IS THE TRADING NAME OF PURCELL ARCHITECTURE LTD.

30/05/2023 11:27:36

