388000E

388020E

388040E

394040N

394020N

394000N

SURVEY GRID

ORDNANCE SURVEY OSGB36 NATIONAL GRID.

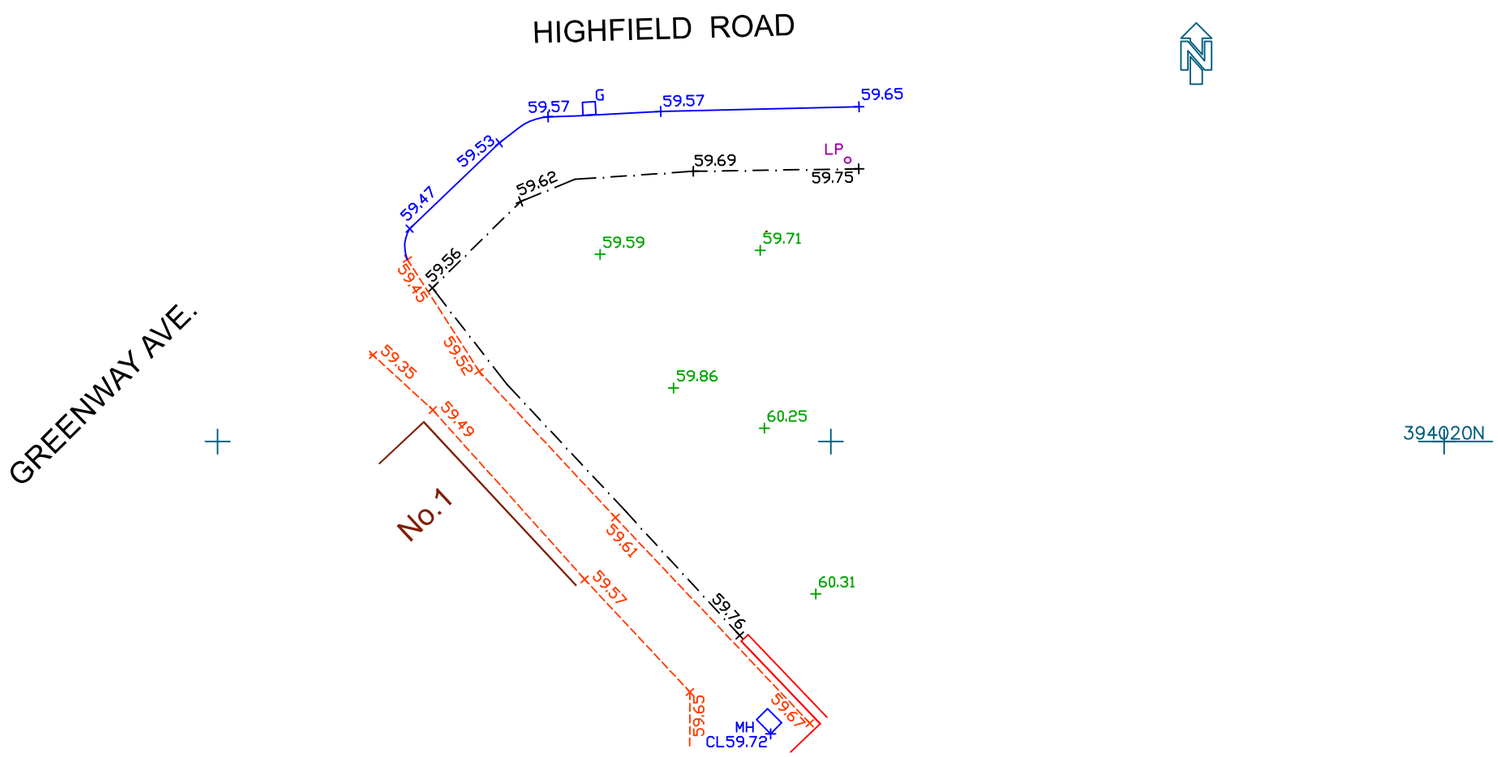

NOTES

1. This survey has been presented at the survey scale indicated below with its accuracy commensurate with that scale.
2. All heights and levels in metres.
3. All levels are at ground u.o.n.

TITLE

LEVELS SURVEY AT 2 HIGHFIELD ROAD, LEVENSHULME MANCHESTER M19 3JX

LEVEL DATUM

ORDNANCE SURVEY DATUM NEWLYN (OSDN) BY GPS OBSERVATIONS

REV.	DESCRIPTION	BY	DATE
0	ORIGINAL ISSUE	MPW	16/09/25

SURV	DRAWN	DATE
SMc	GES	16 SEPT. 2025

enviro | solution

AMERICA HOUSE
RUMFORD COURT
RUMFORD PLACE
LIVERPOOL L3 9DD
TEL 0151-291-6451
www.envirosolution.co.uk

CAD FILE	SCALE	SHT. SIZE
01425.DWG	1 : 200	A3

DRAWING No	REVISION
01425	O