


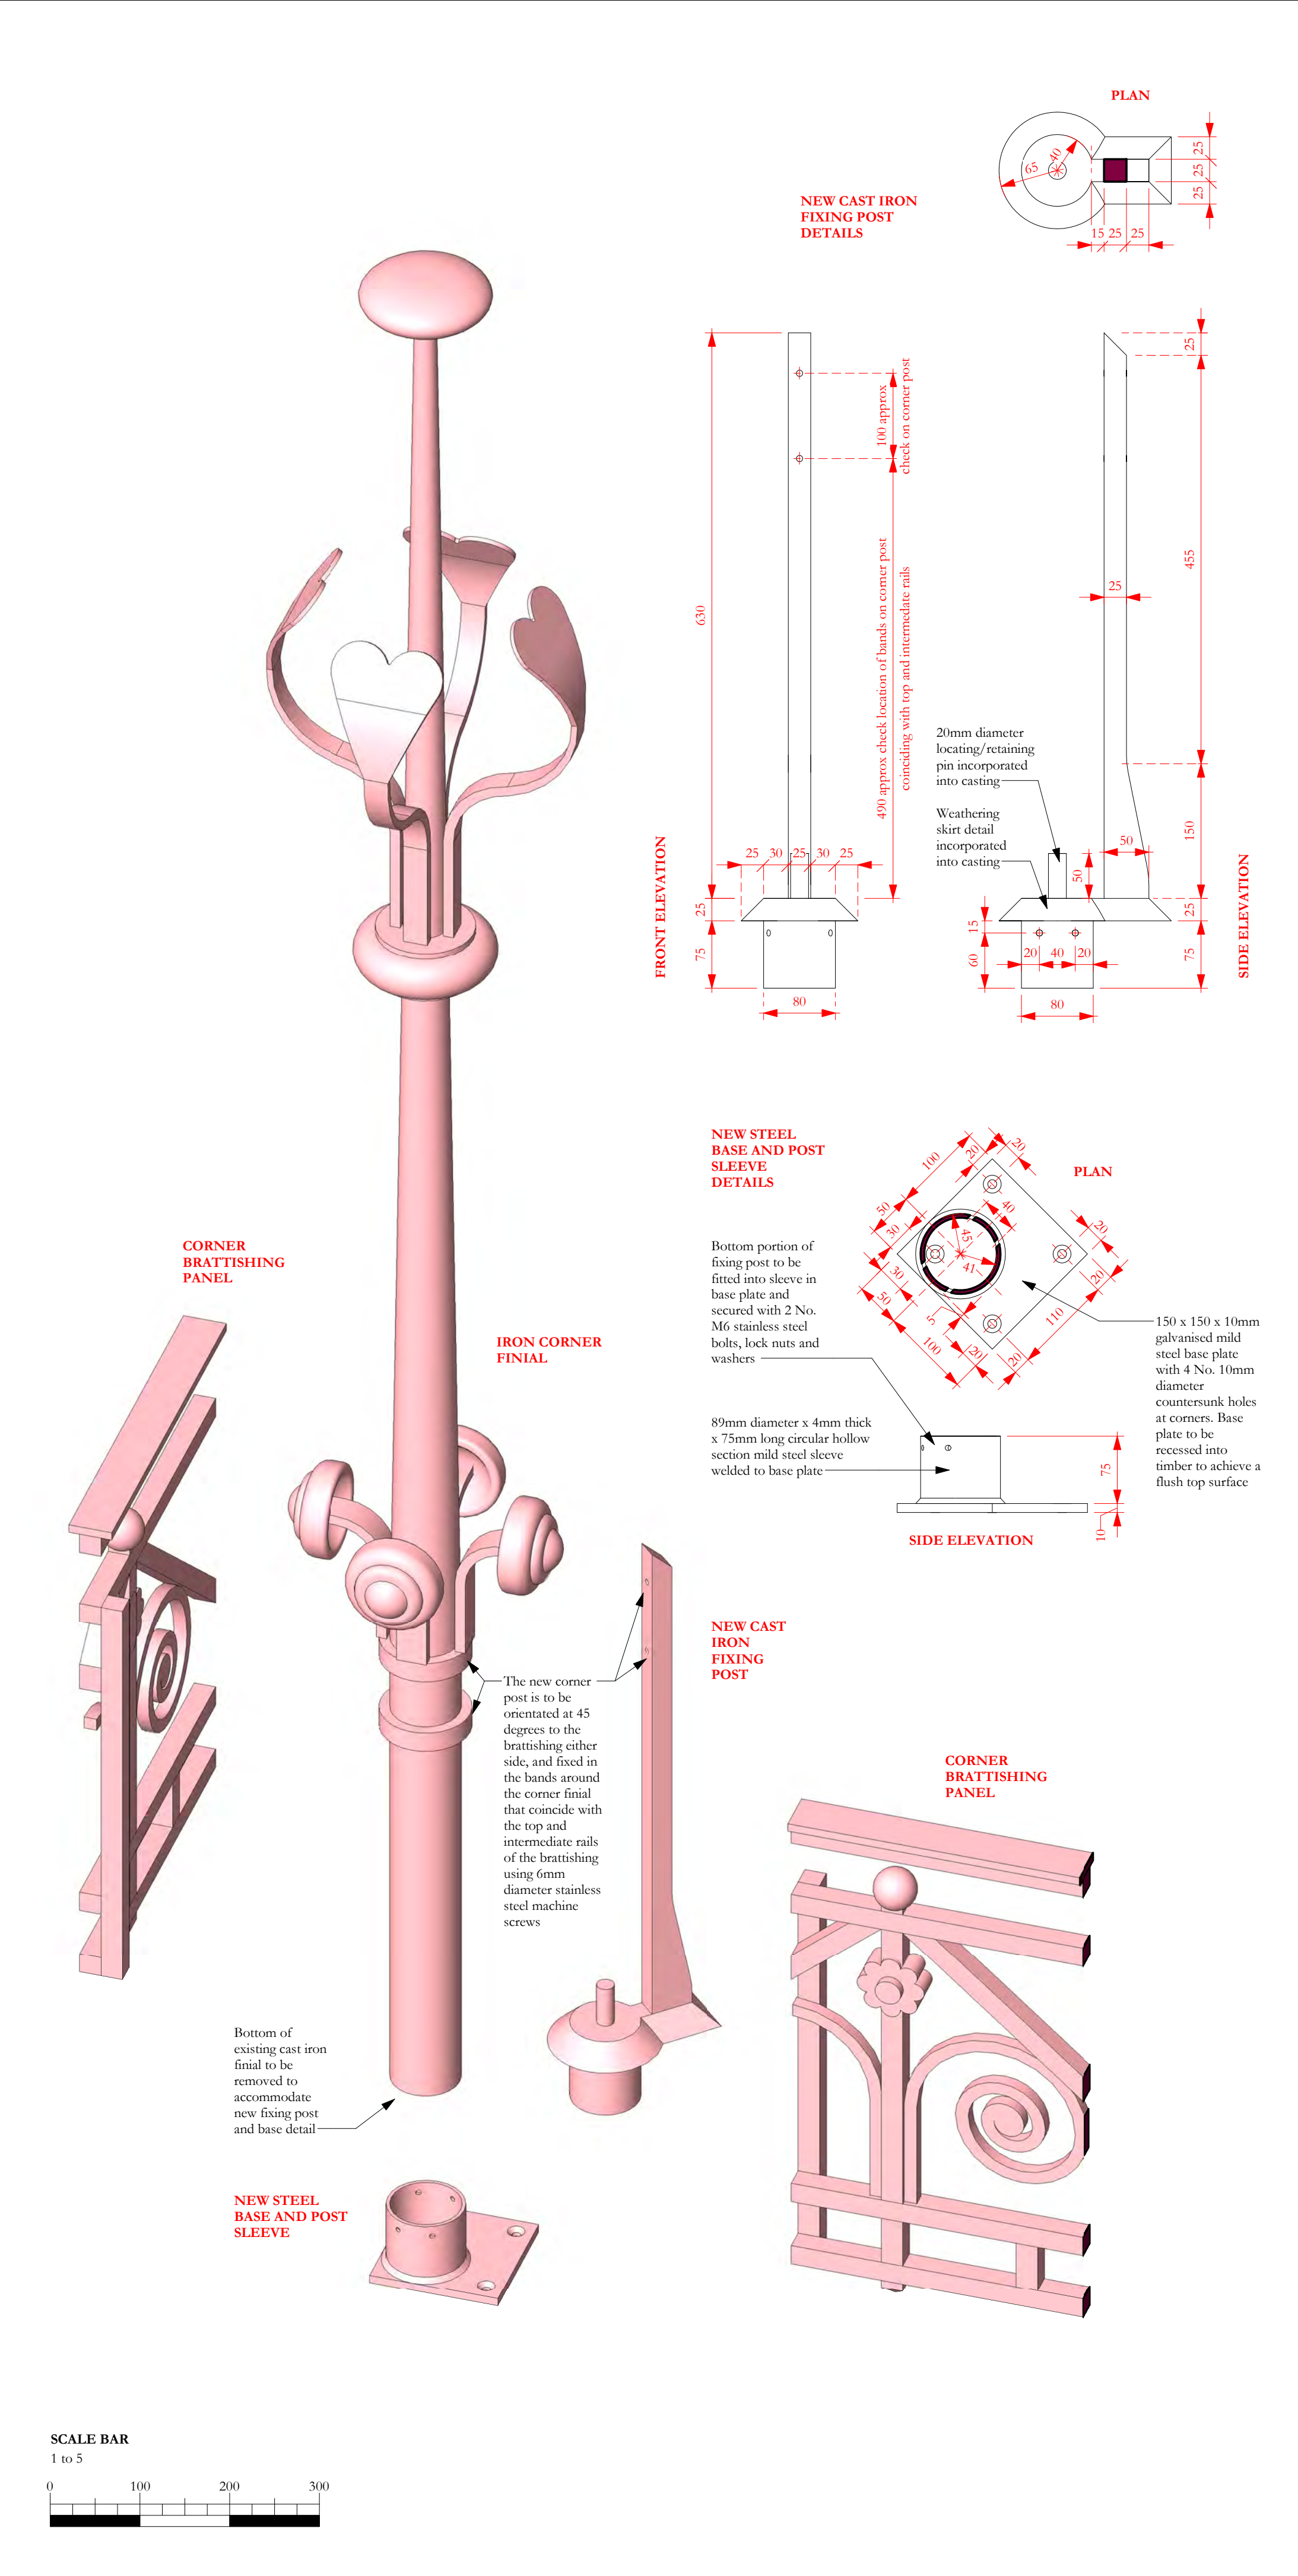


Scale Bars to be used as guidance only - refer to sheet size below

Scale	1:100	1:200	1:500	1:1250
mm	1000	5000	15	10
M	3000	8000	25	30
M	5000	12000	35	50

Notes:
Drawings are based on survey data and may not accurately represent what is physically present.
Do not scale from this drawing. All dimensions are to be verified on site before proceeding with the work.
All dimensions are in millimeters unless noted otherwise.
Purcell shall be notified in writing of any discrepancies.

12/10/2022	JC	GR	First issue
ISSUE	DATE	APPROVED DRAWN	DESCRIPTION

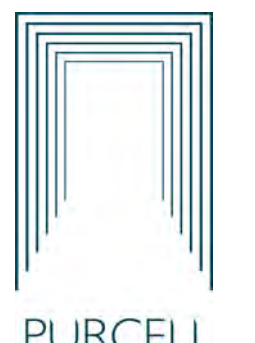

Project Office, Town Hall, MANCHESTER M60 2L1
+44 (0) 7970 097 432
www.purcelluk.com

PROJECT STATUS	RIBA stage 5
CLIENT	Manchester City Council
PROJECT	Our Town Hall
DRAWING TITLE	New fixing post and base detail for corner finials to roofs WR03 and WR23
SIZE & SCALE	A1: 1 : 5
DRAWING STATUS	S4 Construction

JOB NUMBER	236959
DRAWING NO.	OTH-PUR-TH-RF-DWG-A-7076
REV	-